ORMOND STATION

COMMUNITY DEVELOPMENT DISTRICT

June 29, 2023

BOARD OF SUPERVISORS

ORGANIZATIONAL MEETING AGENDA

ORMOND STATION

COMMUNITY DEVELOPMENT DISTRICT

AGENDA LETTER

Ormond Station Community Development District

OFFICE OF THE DISTRICT MANAGER
2300 Glades Road, Suite 410W●Boca Raton, Florida 33431
Phone: (561) 571-0010●Toll-free: (877) 276-0889●Fax: (561) 571-0013

ATTENDEES:
Please identify yourself each time you speak to facilitate accurate transcription of meeting minutes.

June 22, 2023

Board of Supervisors
Ormond Station Community Development District

Dear Board Members:

An Organizational Meeting of the Ormond Station Community Development District will be held on June 29, 2023, immediately following the adjournment of the Landowners' Meeting, scheduled to commence at 11:00 a.m., at the Hilton Garden Inn Palm Coast Town Center, 55 Town Center Blvd., Palm Coast, Florida 32137. The agenda is as follows:

1. Call to Order/Roll Call

2. Public Comments

GENERAL DISTRICT ITEMS

3. Administration of Oath of Office to Elected Board of Supervisors *(the following will be provided in a separate package)*
    - A. Guide to Sunshine Amendment and Code of Ethics for Public Officers and Employees
    - B. Membership, Obligations and Responsibilities
    - C. Chapter 190, Florida Statutes
    - D. Financial Disclosure Forms
        - I. Form 1: Statement of Financial Interests
        - II. Form 1X: Amendment to Form 1, Statement of Financial Interests
        - III. Form 1F: Final Statement of Financial Interests
    - E. Form 8B: Memorandum of Voting Conflict

4. Consideration of Resolution 2023-01, Canvassing and Certifying the Results of the Landowners' Election of Supervisors Held Pursuant to Section 190.006(2), Florida Statutes, and Providing for an Effective Date

5. Consideration of Resolution 2023-02, Designating Certain Officers of the District, and Providing for an Effective Date

ORGANIZATIONAL ITEMS

6. Consideration of the Following Organizational Items:

   A. Resolution 2023-03, Appointing and Fixing the Compensation of the District Manager and Methodology Consultant; Providing an Effective Date

      - Agreement for District Management Services: *Wrathell, Hunt and Associates, LLC*

   B. Resolution 2023-04, Appointing District Counsel for the District, and Authorizing Compensation; and Providing for an Effective Date

      - Fee Agreement: *Kutak Rock LLP*

   C. Resolution 2023-05, Designating a Registered Agent and Registered Office of the District, and Providing for an Effective Date

   D. Resolution 2023-06, Appointing an Interim District Engineer for the Ormond Station Community Development District, Authorizing Its Compensation and Providing for an Effective Date

      - Interim Engineering Services Agreement: *Madden, Moorehead & Stokes, LLC*

   E. Authorization of Request for Qualifications (RFQ) for Engineering Services

   F. Board Member Compensation: 190.006 (8), F.S.

   G. Resolution 2023-07, Designating the Primary Administrative Office, Principal Headquarters and local District Records office of the District and Providing an Effective Date

   H. Resolution 2023-08, Setting Forth the Policy of the Ormond Station Community Development District Board of Supervisors with Regard to the Support and Legal Defense of the Board of Supervisors and District Officers, and Providing for an Effective Date

      - Authorization to Obtain General Liability and Public Officers' Insurance

   I. Resolution 2023-09, Providing for the Public's Opportunity to Be Heard; Designating Public Comment Periods; Designating a Procedure to Identify Individuals Seeking to Be Heard; Addressing Public Decorum; Addressing Exceptions; and Providing for Severability and an Effective Date

   J. Resolution 2023-10, Providing for the Appointment of a Records Management Liaison Officer; Providing the Duties of the Records Management Liaison Officer; Adopting a Records Retention Policy; and Providing for Severability and Effective Date

K. Resolution 2023-11, Granting the Chair and Vice Chair the Authority to Execute Real and Personal Property Conveyance and Dedication Documents, Plats and Other Documents Related to the Development of the District's Improvements; Approving the Scope and Terms of Such Authorization; Providing a Severability Clause; and Providing an Effective Date

L. Resolution 2023-12, Ratifying, Confirming and Approving the Recording of the Notice of Establishment for the Ormond Station Community Development District

M. Authorization of Request for Proposals (RFP) for Annual Audit Services

- Designation of Board of Supervisors as Audit Committee

N. Strange Zone, Inc., Quotation #M23-1021 for District Website Design, Maintenance and Domain Web-Site Design Agreement

O. ADA Site Compliance Proposal for Website Compliance Shield, Accessibility Policy and One (1) Annual Technological Audit

P. Resolution 2023-13, to Designate Date, Time and Place of Public Hearing and Authorization to Publish Notice of Such Hearing for the Purpose of Adopting Rules of Procedure; and Providing an Effective Date

I. Rules of Procedure

II. Notices [Rule Development and Rulemaking]

Q. Resolution 2023-14, Designating Dates, Times and Locations for Regular Meetings of the Board of Supervisors of the District for Fiscal Year 2022/2023 and Providing for an Effective Date

R. Resolution 2023-15, Approving the Florida Statewide Mutual Aid Agreement; Providing for Severability; and Providing for an Effective Date

S. Stormwater Management Needs Analysis Reporting Requirements

BANKING ITEMS

7. Consideration of the Following Banking Items:

A. Resolution 2023-16, Designating a Public Depository for Funds of the Ormond Station Community Development District and Providing an Effective Date

B. Resolution 2023-17, Directing the District Manager to Appoint Signors on the Local Bank Account; and Providing an Effective Date

BUDGETARY ITEMS

8. Consideration of the Following Budgetary Items:

A. Resolution 2023-18, Approving a Proposed Budget for Fiscal Year 2022/2023 and Fiscal Year 2023/2024 and Setting a Public Hearing Thereon Pursuant to Florida Law; Addressing Transmittal, Posting and Publication Requirements; Addressing Severability; and Providing for an Effective Date

B. Fiscal Year 2022/2023 and Fiscal Year 2023/2024 Budget Funding Agreements

C. Resolution 2023-19, Adopting the Alternative Investment Guidelines for Investing Public Funds in Excess of Amounts Needed to Meet Current Operating Expenses, in Accordance with Section 218.415(17), Florida Statutes; Providing for an Effective Date

D. Resolution 2023-20, Authorizing the Disbursement of Funds for Payment of Certain Continuing Expenses Without Prior Approval of the Board of Supervisors; Authorizing the Disbursement of Funds for Payment of Certain Non-Continuing Expenses Without Prior Approval of the Board of Supervisors; Providing for a Monetary Threshold; and Providing for an Effective Date

E. Resolution 2023-21, Adopting a Policy for Reimbursement of District Travel Expenses; and Providing for Severability and an Effective Date

F. Resolution 2023-22, Adopting Prompt Payment Policies and Procedures Pursuant to Chapter 218, Florida Statutes; Providing a Severability Clause; and Providing an Effective Date

G. Resolution 2023-23, Adopting an Internal Controls Policy Consistent with Section 218.33, Florida Statutes; Providing an Effective Date

H. Consideration of E-Verify Memo with MOU

BOND FINANCING ITEMS

9. Consideration of the Following Bond Financing Related Items:

A. Bond Financing Team Funding Agreement

B. Engagement of Bond Financing Professionals

I. Underwriter/Investment Banker: *MBS Capital Markets, LLC*

II. Bond Counsel: *Nabors, Giblin & Nickerson, P.A.*

III. Trustee, Paying Agent and Registrar: *US Bank Trust Company, N.A*.

C. Resolution 2023-24, Designating a Date, Time, and Location of a Public Hearing Regarding the District's Intent to Use the Uniform Method for the Levy, Collection, and Enforcement of Non-Ad Valorem Special Assessments as Authorized by Section 197.3632, Florida Statutes; Authorizing the Publication of the Notice of Such Hearing; and Providing an Effective Date

D. Presentation of Master Engineer's Report

E. Presentation of Master Special Assessment Methodology Report

F. Resolution 2023-25, Authorizing the Issuance of Not to Exceed $71,815,000 Ormond Station Community Development District Capital Improvement Revenue Bonds, in One or More Series; Approving the Form of a Master Trust Indenture; Appointing a Trustee, Registrar and Paying Agent; Approving a Capital Improvement Program; Authorizing the Commencement of Validation Proceedings Relating to the Bonds; and Providing an Effective Date

CONSTRUCTION RELATED ITEMS

10. Consideration of the Following Construction Related Items:
    A. Acquisition Agreement
    B. Acquisition of Roadways and Utilities Improvements
    C. Temporary Construction Easement
    D. Form of CDD/HOA Facilities Management Agreement

11. Staff Reports
    A. District Counsel: *Kutak Rock LLP*
    B. District Engineer (Interim): *Coastal Engineering Associates, Inc.*
    C. District Manager: *Wrathell, Hunt and Associates, LLC*

12. Board Members' Comments/Requests

13. Public Comments

14. Adjournment

The third order of business is general in nature; you will subscribe to an Oath of Office. As a Supervisor, you are a local public official and, as such, subject to financial disclosure requirements, Code of Ethics for Public Officers and Employees, and the Sunshine Law. The enclosed, Form 1 – Statement of Financial Interests, must be completed and mailed to the Supervisor of Elections, in the county in which you permanently reside, within 30 days of appointment to office.

The fourth order of business canvasses and certifies the results of the meeting of the landowners, evidenced by the adoption of resolution 2023-01.

The fifth order of business deals with the designation and appointment of officers, which will be evidenced by the adoption of Resolution 2023-02. The following guidelines are recommended for consideration by the Board:

Chair	Elected by the Board members and must be a member of the Board. He/She is responsible for conducting the meetings of the Board and for signing required documents of the District.
Vice Chair	Elected by the Board members and must be a member of the Board. He/She acts in the position of Chair in the absence of the Chair.
Secretary	Elected by the Board members and can be either a member of the Board or a member of the District's Staff. The Secretary of the Board is responsible for keeping all of the District's public records, including minutes, agendas, etc., along with attesting to the Chair's signature on documents. Generally, the District Manager serves as the Secretary.
Treasurer	Elected by the Board members and either a member of the Board or a member of the District's Staff. The Treasurer of the Board is responsible for maintaining the District's accounting records, including coordination with the Trustee, the Auditor, Accounts Payable, and Payroll Staff, etc. Generally, the District Manager serves as the Treasurer.
Assistant Treasurer	Elected by the Board members and either a member of the Board or a member of the District's Staff. The Assistant Treasurer of the Board is responsible for supporting the Treasurer in maintaining the District's accounting records, including coordination with the Trustee, the Auditor, Accounts Payable, and Payroll Staff, etc.
Assistant Secretary	Elected by the Board members and recommended to be all other members of the Board who do not hold either the Chair's or the Vice Chair's position.

The sixth order of business relates to organizational matters, including the appointment of the District Manager, General Counsel, Interim Engineer, designation of Registered Agent, Primary Administrative Office, as well as website related items. In addition, the Board will address the selection of dates and a location for the District's regular meeting schedule for Fiscal Year 2023. Generally, the Board meets on a monthly basis throughout the year, and the establishment of a regular meeting date, time and location is recommended.

The seventh order of business deals with banking matters including designation of a Qualified Public Depository, establishment of a District checking account and designation of signatories.

The eighth order of business deals with budgetary matters, including consideration of the proposed budgets for Fiscal Years 2022/2023 and 2023/2024 and adoption of the resolution approving the proposed budgets for the purpose of setting public hearings to adopt the final budgets. The Board will also be considering the Fiscal Year 2022/2023 and 2023/2024 Funding Agreement, Alternative Investment Guidelines for the District, as well as Prompt Payment Policies.

The ninth order of business deals with bond financing matters.

If you should have any questions or concerns, please do not hesitate to contact me directly at (561) 346-5294.

Sincerely,

Cindy Cerbone

Cindy Cerbone
District Manager

FOR BOARD MEMBERS AND STAFF TO ATTEND BY TELEPHONE
CALL-IN NUMBER: 1-888-354-0094
PARTICIPANT PASSCODE: 801 901 3513

ORMOND STATION

COMMUNITY DEVELOPMENT DISTRICT

3

ORMOND STATION COMMUNITY DEVELOPMENT DISTRICT
BOARD OF SUPERVISORS
OATH OF OFFICE

I,_____, A CITIZEN OF THE STATE OF FLORIDA AND OF THE UNITED STATES OF AMERICA, AND BEING EMPLOYED BY OR AN OFFICER OF THE ORMOND STATION COMMUNITY DEVELOPMENT DISTRICT AND A RECIPIENT OF PUBLIC FUNDS AS SUCH EMPLOYEE OR OFFICER, DO HEREBY SOLEMNLY SWEAR OR AFFIRM THAT I WILL SUPPORT THE CONSTITUTION OF THE UNITED STATES AND OF THE STATE OF FLORIDA.

_____
Board Supervisor

ACKNOWLEDGMENT OF OATH BEING TAKEN

STATE OF FLORIDA
COUNTY OF _____

The foregoing oath was administered before me by means of ☐ physical presence or ☐ online notarization on this ___ day of _____, 20__, by _____, who is personally known to me or has produced _____ as identification, and is the person described in and who took the aforementioned oath as a Member of the Board of Supervisors of the Ormond Station Community Development District and acknowledged to and before me that he/she took said oath for the purposes therein expressed.

(NOTARY SEAL)

_____
Notary Public, State of Florida

Print Name: _____

Commission No.: _____ Expires: _____

MAILING ADDRESS: ☐ Home ☐ Office County of Residence _____

_____ _____ _____
Street Phone Fax

_____ _____
City, State, Zip Email Address

ORMOND STATION

COMMUNITY DEVELOPMENT DISTRICT

4

RESOLUTION 2023-01

A RESOLUTION OF THE BOARD OF SUPERVISORS OF THE ORMOND STATION COMMUNITY DEVELOPMENT DISTRICT CANVASSING AND CERTIFYING THE RESULTS OF THE LANDOWNERS' ELECTION OF SUPERVISORS HELD PURSUANT TO SECTION 190.006(2), *FLORIDA STATUTES*, AND PROVIDING FOR AN EFFECTIVE DATE.

WHEREAS, the Ormond Station Community Development District ("**District**") is a local unit of special-purpose government created and existing pursuant to Chapter 190, *Florida Statutes*, being situated entirely within Flagler County, Florida; and

WHEREAS, pursuant to Section 190.006(2), *Florida Statutes*, a landowners meeting is required to be held within 90 days of the District's creation and every two (2) years following the creation of the District for the purpose of electing supervisors of the District; and

WHEREAS, such landowners meeting was held at which the below recited persons were duly elected by virtue of the votes cast in their favor; and

WHEREAS, the Board of Supervisors of the District, by means of this Resolution, desire to canvass the votes and declare and certify the results of said election.

NOW THEREFORE, BE IT RESOLVED BY THE BOARD OF SUPERVISORS OF THE ORMOND STATION COMMUNITY DEVELOPMENT DISTRICT:

1. **ELECTION RESULTS.** The following persons are found, certified, and declared to have been duly elected as Supervisors of and for the District, having been elected by the votes cast in their favor as shown:

SEAT NUMBER	NAME OF SUPERVISOR	NUMBER OF VOTES
Seat 1		
Seat 2		
Seat 3		
Seat 4		
Seat 5		

2. **TERMS.** In accordance with Section 190.006(2), *Florida Statutes,* and by virtue of the number of votes cast for the Supervisors, the above-named persons are declared to have been elected for the following term of office:

SEAT NUMBER	NAME OF SUPERVISOR	TERM OF OFFICE
Seat 1		_-Year Term
Seat 2		_-Year Term
Seat 3		_-Year Term
Seat 4		_-Year Term
Seat 5		_-Year Term

3. **EFFECTIVE DATE.** This resolution shall become effective immediately upon its adoption.

PASSED AND ADOPTED this 29th day of June, 2023.

Attest:	**ORMOND STATION COMMUNITY DEVELOPMENT DISTRICT**
_____	_____
Secretary/Assistant Secretary	Chair/Vice Chair, Board of Supervisors

ORMOND STATION

COMMUNITY DEVELOPMENT DISTRICT

5

RESOLUTION 2023-02

A RESOLUTION OF THE BOARD OF SUPERVISORS OF THE ORMOND STATION COMMUNITY DEVELOPMENT DISTRICT DESIGNATING CERTAIN OFFICERS OF THE DISTRICT, AND PROVIDING FOR AN EFFECTIVE DATE

WHEREAS, the Ormond Station Community Development District ("District") is a local unit of special-purpose government created and existing pursuant to Chapter 190, Florida Statutes; and

WHEREAS, the Board of Supervisors of the District desires to designate certain Officers of the District.

NOW, THEREFORE, BE IT RESOLVED BY THE BOARD OF SUPERVISORS OF THE ORMOND STATION COMMUNITY DEVELOPMENT DISTRICT:

SECTION 1. _____ is appointed Chair.

SECTION 2. _____ is appointed Vice Chair.

SECTION 3. **Craig Wrathell** is appointed Secretary.

_____ is appointed Assistant Secretary.

_____ is appointed Assistant Secretary.

_____ is appointed Assistant Secretary.

Cindy Cerbone is appointed Assistant Secretary.

SECTION 4. **Craig Wrathell** is appointed Treasurer.

Jeff Pinder is appointed Assistant Treasurer.

SECTION 5. This Resolution shall become effective immediately upon its adoption.

[REMAINDER OF PAGE INTENTIONALLY LEFT BLANK]

PASSED AND ADOPTED this 29th day of June, 2023.

ATTEST:

ORMOND STATION COMMUNITY DEVELOPMENT DISTRICT

Secretary/Assistant Secretary

Chair/Vice Chair, Board of Supervisors

ORMOND STATION

COMMUNITY DEVELOPMENT DISTRICT

6A

RESOLUTION 2023-03

A RESOLUTION OF THE BOARD OF SUPERVISORS OF THE ORMOND STATION COMMUNITY DEVELOPMENT DISTRICT APPOINTING AND FIXING THE COMPENSATION OF THE DISTRICT MANAGER AND METHODOLOGY CONSULTANT; PROVIDING AN EFFECTIVE DATE

WHEREAS, the Ormond Station Community Development District ("**District**") is a local unit of special-purpose government created and existing pursuant to Chapter 190, *Florida Statutes*, being situated entirely within Flagler County, Florida; and

WHEREAS, the Board of Supervisors of the District ("**Board**") must employ and fix compensation of a District Manager; and

WHEREAS, the Board desires to appoint a Methodology Consultant to advise regarding the proposed issuance of special assessment bonds and other financing methods for District improvements; and

WHEREAS, the Board has determined that the appointment of a Methodology Consultant is necessary, appropriate and in the District's best interests; and

WHEREAS, the Board desires to appoint a District Manager and Methodology Consultant and to provide compensation for their services.

NOW, THEREFORE, BE IT RESOLVED BY THE BOARD OF SUPERVISORS OF THE ORMOND STATION COMMUNITY DEVELOPMENT DISTRICT:

1. APPOINTMENT OF DISTRICT MANAGER. The District Manager and Methodology Consultant are hereby appointed, and shall be compensated for their services, pursuant to the agreement attached hereto as **Exhibit A,** which is hereby approved. This authorization shall be continuing in nature until revoked by the District.

2. EFFECTIVE DATE. This Resolution shall become effective immediately upon its adoption.

PASSED AND ADOPTED this 29th day of June, 2023.

ATTEST**:**

ORMOND STATION COMMUNITY DEVELOPMENT DISTRICT

_____
Secretary/Assistant Secretary

_____
Chair/Vice Chair, Board of Supervisors

Exhibit A: Agreement for Management Services

Wrathell, Hunt and Associates, LLC

AGREEMENT FOR MANAGEMENT SERVICES
between
ORMOND STATION COMMUNITY DEVELOPMENT DISTRICT
and
WRATHELL, HUNT & ASSOCIATES, LLC

THIS AGREEMENT FOR MANAGEMENT SERVICES (this "Agreement"), is made and entered into on this ___ day of_____, 2023, by and between the **Ormond Station Community Development District**, hereinafter referred to as "DISTRICT", and the firm of ***Wrathell, Hunt & Associates, LLC***, a Florida limited liability company, hereinafter referred to as "MANAGER".

WITNESSETH:

WHEREAS, the DISTRICT desires to retain the MANAGER to provide non-exclusive management, recording, assessment methodology and accounting advisory services for the DISTRICT, as required to meet the needs of the DISTRICT during the contract period; and

WHEREAS, the MANAGER desires to provide such services to the DISTRICT as more particularly described in this Agreement.

NOW, THEREFORE, in consideration of the mutual covenants and agreements expressed herein, and other good and valuable consideration, the receipt and adequacy of which are hereby conclusively acknowledged, the parties hereto, intending to be legally bound, hereby agree as follows:

1. The DISTRICT hereby engages the MANAGER to provide the services more particularly described in Exhibit A attached hereto and incorporated herein by this reference (collectively, the "Services").

2. The DISTRICT agrees to compensate the MANAGER by payment of the fees (collectively, the "Fees") set forth in the fee schedule attached hereto as Exhibit B and incorporated herein by this reference (the "Fee Schedule"). The Fees, except as otherwise provided on the Fee Schedule, shall be payable in equal monthly installments on the first day of each month. The DISTRICT will consider price adjustments at the end of the fiscal year of the DISTRICT in effect upon the commencement of this Agreement and each succeeding twelve (12)-month period thereafter to compensate for market conditions and the anticipated type and scope of the Services to be performed during the next twelve (12)-month period. Accordingly, the Fees and the Fee Schedule shall be deemed increased at the end of the fiscal year of the DISTRICT in effect upon the commencement of this Agreement and thereafter annually at the end of each succeeding fiscal year to the extent approved in the annual budget adopted by the Board of Supervisors of the DISTRICT (the "Board"). In no event shall the Fees be increased

to an amount which exceeds the amount of funds approved for the Services in the applicable budget adopted by the Board.

3. This Agreement shall become effective on the date set forth above and the term of this Agreement shall commence on such date and continue until this Agreement is terminated pursuant to the terms of this Section 3. This Agreement may be terminated as follows:

   a) by the DISTRICT for "good cause", which shall include misfeasance, malfeasance, nonfeasance by the MANAGER, or failure of the MANAGER to perform the Services as required under this Agreement, if such misfeasance, malfeasance, nonfeasance or failure to perform the Services as required under this Agreement has not been cured within ten (10) business days after the DISTRICT has provided notice of same to the MANAGER (the "Cure Period"), upon providing ten (10) business days prior written notice to the MANAGER (which period shall not begin to run until the expiration of the Cure Period);

   b) upon the dissolution or court-declared invalidity of the DISTRICT; or

   c) by either party, for any reason, by providing sixty (60) days prior written notice to the other party.

   Upon the termination of this Agreement, the MANAGER agrees to take all reasonable and necessary actions to transfer to the DISTRICT, or to such other party as directed by the DISTRICT, all the books and records of the DISTRICT in the MANAGER'S possession in an orderly fashion. The portion of the Fees and any other amounts due and owing to the MANAGER under this Agreement up to the effective date of the termination of this Agreement shall be due and payable immediately upon the termination of this Agreement. The DISTRICT'S obligation to make payment to the MANAGER of the portion of the Fees and any other amounts due and owing to MANAGER under this Agreement up to the effective date of the termination shall survive the termination of this Agreement.

4. The MANAGER shall devote such time as is reasonably necessary to perform the Services.

5. The MANAGER represents that it presently has no interest and shall acquire no interest, either direct or indirect, which would conflict in any manner with the performance of the Services, as provided for in the standard set forth in Section 112.311, Florida Statutes. The MANAGER further represents that no person having any such interest shall be employed by the MANAGER to perform the Services or any portion thereof.

6. The MANAGER shall promptly notify the DISTRICT in writing of all potential conflicts of interest for any prospective business association, interest or other circumstance which may influence or appear to influence the MANAGER'S judgment or quality of the Services being provided hereunder. Such written notification shall identify the prospective business association, interest or circumstance, identify the nature of work that the MANAGER may undertake, if applicable, and request an opinion of the DISTRICT as to whether the

association, interest or circumstance would, in the opinion of the DISTRICT, constitute a conflict of interest if entered into by the MANAGER. The DISTRICT agrees to notify the MANAGER of its opinion within thirty (30) days of receipt of any notification by the MANAGER pursuant to this Section 6. If, in the opinion of the DISTRICT, the prospective business association, interest or circumstance would not constitute a conflict of interest by the MANAGER, the DISTRICT shall so state in its opinion, and in such event (i) the association, interest, or circumstance shall not be deemed to be a conflict of interest with respect to the Services provided to the DISTRICT by the MANAGER under the terms of this Agreement, and (ii) the Manager shall be free to pursue such prospective business association, interest or circumstance. The MANAGER shall be free to perform services similar to the type of services offered to the DISTRICT as part of the Services hereunder, and any other services, for any other special purpose taxing district, developer, landowner or otherwise. Nothing in this Agreement shall be deemed to prevent the MANAGER from performing such services, or any other services, for any other special taxing district, developer, landowner or otherwise and the providing of such services shall not constitute a conflict of interest under this Agreement.

7. The MANAGER agrees that all Services shall be performed by skilled and competent personnel.

8. The DISTRICT acknowledges that the MANAGER is not an attorney and may not render legal advice or opinions. Although the MANAGER may participate in the accumulation of information necessary for use in documents required by the DISTRICT in order to finalize any particular matters, such information shall be verified by the DISTRICT as to its correctness; provided, however, that the DISTRICT shall not be required to verify the correctness of any information originated by the MANAGER in connection with the Services.

9. This Agreement shall be governed by the laws of the State of Florida. Any and all legal action necessary to enforce this Agreement will be held in the county where the DISTRICT is located. No remedy herein conferred upon any party is intended to be exclusive of any other remedy and each and every such remedy shall be cumulative and shall be in addition to every other remedy given hereunder or now or hereafter existing at law or in equity or by statute or otherwise. No single or partial exercise by any party of any right, power, or remedy hereunder shall preclude any other or further exercise thereof. The failure of either party to insist at any time upon the strict observance or performance of any of the provisions of this Agreement, shall not be construed as a waiver or relinquishment of the right to insist on the strict observance or performance of any or all of the other provisions of this Agreement. The failure of either party to exercise any right of remedy as provided in this Agreement, shall not impair any such right or remedy or be construed as a waiver or relinquishment of such right of remedy with respect to subsequent defaults. The provisions of this Section 9 shall survive the termination of this Agreement.

10. In any action brought by either party for the enforcement of the obligations of the other party, the prevailing party shall be entitled to recover from the non-prevailing party

reasonable attorney's fees and all costs and expenses expended or incurred by the prevailing party in connection therewith, including without limitation at all trial levels and appellate levels and in post-judgment proceedings. The provisions of this Section 10 shall survive the termination of this Agreement.

11. All notices required in this Agreement shall be sent by either certified mail, return receipt requested with postage prepaid, hand-delivered, or sent by overnight express carrier with next business day delivery guaranteed, addressed to the following addresses, or such other address as either party shall specify hereinafter in written notice to the other party:

If to the Manager:	Wrathell, Hunt & Associates, LLC 2300 Glades Road, Suite 410W Boca Raton, Florida 33431
If to the DISTRICT:	Ormond Station Community Development District 2300 Glades Road, Suite 410W Boca Raton, Florida 33431
with a copy to:	Counsel to the DISTRICT: Kutak Rock LLP 107 W College Avenue Tallahassee, Florida 32301

Any such notice sent as referenced above shall be deemed received on the third (3rd) business day following the day sent, if sent by certified mail with postage prepaid, when delivered if hand-delivered, or on the next business day following the day sent, if sent by overnight express courier with next business day delivery guaranteed.

12. This Agreement contains the entire understanding and agreement between the parties concerning the subject matter hereof and supersedes all prior agreements, understandings, discussions, negotiations and undertakings, whether written or oral, between the parties, with respect thereto. This Agreement, or any provision contained herein, may not be amended unless such amendment is set forth in a writing signed by the parties hereto.

13. Neither party to this Agreement will be liable to the other for any failure or delay in performing any of its obligations under or pursuant to this Agreement, other than the payment of money, if such failure or delay is due to any (i) strike(s), lockout(s), or labor dispute(s), (ii) inability to obtain labor or materials, or reasonable substitutes therefor, or (iii) acts of God, governmental restrictions, regulations or controls, enemy or hostile governmental action, civil commotion, wars, national emergencies, natural disasters, fire, or other casualty, utility failures or other cause (including, with respect to the MANAGER, the failure of the DISTRICT to have adequate funds required for performance of the Services) beyond the reasonable control of such applicable party, and such applicable party will be entitled to a reasonable extension of the time for performing such obligations as a result of such cause. The terms of this Section 13 shall survive the termination of this Agreement.

14. If any term or provision of this Agreement or the application thereof to any person or circumstance shall, to any extent, be invalid or unenforceable, the remainder of this Agreement, or the application of such term or provision to persons or circumstances other than those as to which it is held invalid or unenforceable, shall not be affected thereby, and each term and provision of this Agreement shall be valid and be enforced to the fullest extent permitted by law.

15. The MANAGER shall not be liable for any acts or omissions of any previous manager(s) of the DISTRICT. Additionally, neither the MANAGER nor any its members, managers, managing members, officers, employees, agents or representatives (collectively, the "Manager Affiliates") shall be liable, responsible, or accountable in damages or otherwise to the DISTRICT for any acts performed by the MANAGER or the Manager Affiliates in good faith and within the scope of this Agreement. The MANAGER or any of the Manager Affiliates cannot provide financial or real estate feasibility forecasting related to the DISTRICT'S ability to repay its indebtedness such as bonds, bond anticipation notes, notes or any other forms of indebtedness. The success of the real estate venture(s) located within the DISTRICT is in no way guaranteed by MANAGER nor any of the Manager Affiliates. Neither the MANAGER nor any of the Manager Affiliates shall be liable to the DISTRICT or otherwise for any loss or damage resulting from the loss or impairment of funds that have been deposited into a bank account owned by the DISTRICT or otherwise titled in the name of the DISTRICT (collectively, the "District Bank Accounts") due to the failure, insolvency or suspension of a financial institution, or any loss or impairment of funds due to the invalidity of any draft, check, document or other negotiable instrument payable to the DISTRICT which is delivered to the MANAGER and deposited into any of the District Bank Accounts. The terms of this Section 15 shall survive the termination of this Agreement.

16. Nothing contained in this Agreement, nor any acts of the parties, shall be deemed or construed to create a partnership or joint venture between the MANAGER and the DISTRICT or to cause the MANAGER to be responsible in any way for the debts or obligations of the DISTRICT. The terms of this Section 16 shall survive the termination of this Agreement.

17. This Agreement may be executed in counterparts, both of which, together, shall constitute one and the same agreement.

18. **THE MANAGER AND THE DISTRICT EACH HEREBY KNOWINGLY AND UNCONDITIONALLY WAIVE ANY AND ALL RIGHTS TO DEMAND A JURY TRIAL IN ANY ACTION FOR THE INTERPRETATION OR ENFORCEMENT OF THIS AGREEMENT. THE TERMS OF THIS SECTION 18 SHALL SURVIVE THE TERMINATION OF THIS AGREEMENT.**

19. Wrathell, Hunt and Associates, LLC, does not represent the District as a Municipal Advisor or Securities Broker; nor is Wrathell, Hunt and Associates, LLC registered to provide such services as described in Section 15B of the Securities and Exchange Act of 1934, as amended. Similarly, Wrathell, Hunt and Associates, LLC, does not provide the District with financial advisory services or offer investment advice in any form.

[SIGNATURES APPEAR ON FOLLOWING PAGES]

IN WITNESS WHEREOF, the Board of Supervisors of the **Ormond Station Community Development District** has made and executed this Contract on behalf of the DISTRICT and the MANAGER have each, respectively, by an authorized person or agent, hereunder set their hands and seals effective as of the date and year first above written.

Signed in the presence of

BOARD OF SUPERVISORS:
ORMOND STATION COMMUNITY DEVELOPMENT DISTRICT

Witnesses:

_____
Print Name:_____

By: _____
Print Name _____
Chair/Vice Chair

_____
Print Name:_____

MANAGER:
WRATHELL, HUNT & ASSOCIATES, LLC

_____
Print Name:_____

By: _____
Craig A. Wrathell, Managing Member

_____
Print Name:_____

EXHIBIT A - SERVICES

Wrathell, Hunt & Associates, LLC will perform all required Management functions of the **Ormond Station Community Development District** (the "District"), which will include but not be limited to the following:

- Attend all meetings of the Board of Supervisors of the District (the "Board") and provide the Board with meaningful dialogue of the issues before the Board for action
- Identify significant policies, including analysis of policy implementation with administrative and impact statement and effect on the District
- Develop and train members of the Board in the requirements of Florida Laws with including with respect to, but not limited to, public officers and employees, and the conduct of District business
- Prepare District's Budget as more fully outlined below
- Implement Budget directives
- Prepare specifications for and coordinate for the following services:
    - Insurance, including General Liability along with Directors and Officers Liability
    - Independent Auditor Services
    - Such other services as may be identified from time to time
- Provide all required annual disclosure information to the local government in the county in which the District is located:
    - Public Facilities Report
    - Designation of Registered Office and Registered Agent
    - Public Meeting Schedule
    - Audited Financial Statements (assist with the preparation of same)
- Ensure compliance with the following Florida Statutes:
    - Annual Financial Audit

- Annual Financial Report
- Public Depositor Report
- Proposed Budget
- District Map and Amendments
- Public Facilities Report
- Registered Agent and Registered Office
- Public Meeting Schedule Notice Requirements

(The reporting requirements of Community Development Districts periodically change and ***Wrathell, Hunt & Associates, LLC*** will ensure that we update reporting requirements of the District as the legislature updates the reporting requirements.)

- Record all meetings of the District
- Provide Oath of Office and notary public for all newly elected members of the Board
- Coordinate and provide contract administration for any services provided to the District by outside vendors:
  - Develop service contracts for the delivery of services to the District, with the assistance of the District's Attorney
  - Ensure that contract specifications are met
  - Interface with residents and contractors to ensure that anticipated service levels are being provided
  - Prepare contract amendments and change orders as necessary
  - Ensure proper contractor billing is received
- If required, provide day-to-day management of in-house operations by performing the following:
  - Hire and train a highly qualified staff
  - Coordinate all personnel applications, benefits, and payroll and submit in an accurate and timely manner
  - Prepare and implement operating schedules
  - Prepare and implement operating policies

- Interface with residents to ensure anticipated levels of service are being met
- Implement internal purchasing policies
- Prepare and bid services and commodities as necessary

- Coordinate with the residents to determine the services and levels of service to be provided as part of the District's budget preparations:
  - Identify new services
  - Identify expanded areas of existing services
  - Identify new levels of service
  - Provide budget recommendations based on findings
- Establish Budget Public Hearing(s) and dates
- Establish Board workshop dates (if required)
- Preparation of Estoppel Letters for Property Transfers and Monitoring Development of the District and Performance of Assessment True Up Analysis

Recording Services

Wrathell, Hunt & Associates, LLC will perform all required Recording Secretary functions of the District, which will include but not be limited to the following:

- Prepare all Board Agendas and coordinate receipt of sufficient material for Board to make informed policy decisions
- Prepare and advertise all notices of meetings in an authorized newspaper of circulation in the county in which the District is located
- Record and transcribe all meetings of the Board including regular meetings, special meetings, workshops and public hearing(s). The recording and transcription (edited for grammar) of meetings of the Board provide an essential link to maintaining a highly accurate public record. These minutes are maintained by ***Wrathell, Hunt & Associates, LLC*** in perpetuity for the District and sent to the appropriate governmental agencies in accordance with Florida law.

- Maintain all other District public records, including Agreements, Contracts and Resolutions in perpetuity for the District
- Maintain District Seal
- Satisfy public records requests in a timely, professional and efficient manner
- Prepare and coordinate applications for:
    - Federal I.D. Number
    - Tax Exemption Certificate
- Prepare Budget and Assessment Resolutions as required by Chapter 190, Florida Statutes
- Prepare Budget Resolution approving the District Manager's Budget and authorization to set public hearing
- Prepare Budget Resolution adopting the District Manager's Budget, as modified by the Board
- Prepare Agendas for Budget Hearings and attend all Board of Supervisor meetings
- Prepare bid specifications for the purchase of services and commodities pursuant to Florida Statutes

Accounting Services

Wrathell, Hunt & Associates, LLC will perform all required accounting functions of the District, which will include but not be limited to the following:

- Prepare a Budget that achieves maximum cost-to-benefit equity for approval
- Submit a Preliminary Budget to Board in accordance with Chapter 190, Florida Statutes
- Modify Preliminary Budget for consideration by the Board at the District's advertised public hearing
- Coordinate Budget preparation with District Board, Engineer, Attorney and Collection Agent

- Attend workshop(s) and public hearing(s) and be available to answer questions by the Board and the Public
- Establish Government Fund Accounting System in accordance with the Uniform Accounting System prescribed by Department of Banking and Finance for Government Accounting, Generally Accepted Accounting Principles (GAAP) and Government Accounting Standards Board (GASB)
- Adhere to investment policies and procedures pursuant to Chapter 218, Florida Statutes
- Prepare Annual Financial Report for units of local government and distribute to the State Comptroller
- Prepare Public Depositor's Report and distribute to the State Treasurer
- Coordinate and distribute Annual Public Facilities Report and distribute to appropriate agencies
- Administer purchase order system, periodic payment of invoices
- Coordination of tax collection and miscellaneous receivables
- Prepare all required schedules for year-end audit:
    - Prepare schedule of bank reconciliations
    - Prepare cash and Investment confirmations for distribution to authorized Public Depositories and Trustee of District bond issues
    - Prepare analysis of accounts receivable
    - Prepare schedule of interfund accounts
    - Prepare schedule of payables from the governments
    - Prepare schedule of all prepaid expenses
    - Prepare debt confirmation schedules
    - Prepare schedule of accounts payable
    - Prepare schedule of changes in fund balances
    - Prepare schedule of assessment revenue compared to budget
    - Prepare schedule of interest income and provide reasonableness test

- Prepare schedule of investments and accrued interest
- Prepare analysis of all other revenue
- Prepare analysis of interest expenses and calculate accrued interest expense at year end
- Prepare schedule of operating transfers
- Prepare schedule of cash receipts and cash disbursements
- Prepare analysis of cost of development and construction in progress
- Prepare analysis of reserves for encumbrances
- Prepare analysis of retainages payable
- Prepare amortization and depreciation schedules
- Prepare general fixed asset and general long-term debt account groups
- Perform general fixed asset accounting
- Account for assets constructed by or donated to the District for maintenance
- Prepare inventories of District property in accordance with the rules of the Auditor General

- Comply with District adopted Prompt Payment Policies and Procedures Pursuant to Chapter 218, *Florida Statutes*

Special Assessment Methodology Preparation Services

Wrathell, Hunt & Associates, LLC will perform all required special assessment methodology functions of the District, which will include but not be limited to the following:

- Review the District's capital improvement program
- Determine the types of special and general benefits of proposed investments
- Determine which properties within the boundaries of the Districts receive special benefits and which properties receive general benefits
- Determine a fair and reasonable apportionment of the special and peculiar benefits of the District-financed improvements among the properties deriving such benefits

- Based on the determination and apportionment of special and peculiar benefit, calculate a fair and reasonable apportionment of the responsibility to pay the non-ad valorem special assessments resulting from funding of the District's capital improvement plan
- Prepare a Special Assessment Methodology Report for consideration by the Board of the District
- Prepare an assessment roll of all assessable properties within the District
- Present the Special Assessment Methodology Report to the Board at a public meeting and answer any questions pertaining to the Report
- Prepare the Preliminary and Final Assessment Rolls
- Prepare notices advising the property owners of the completion of construction and the amount of the final assessment
- Act as primary contact to answer property owners' questions regarding the capital assessment

Dissemination Agent Services

Wrathell, Hunt & Associates, LLC, will provide Dissemination Agent Services as specified in the District's Continuing Disclosure Agreement for bonds issued. Such services shall include but are not limited to:

- Determine each year prior to the Annual Filing Date the name, address and filing requirements of the Repository; and
- File a notice with the Issuer stating that the Annual Report or Audited Financial Statement has been provided pursuant to Disclosure Agreement(s), stating the date(s) it was provided, and listing all Repositories with which it was filed.
- All documents, reports, notices, statements, information and other materials provided to the MSRB under the District's Disclosure Agreement(s) shall be provided in an EMMA Compliant Format.

Exhibit B - Fee Schedule

1. District Management, Recording, Financial Accounting and Assessment Roll Services

   FEE PROPOSED **$48,000 annually***
   ***[$2,000 per month prior to issuance of first series of bonds]**

2. Assessment Methodology Consultant Services [Assessment Methodology Report]

   FEE PROPOSED **~~$25,000~~ $21,300 per bond issue**

3. Issuance of Bonds, and Placement of Loans and Other District Indebtedness

   FEE PROPOSED **Not to exceed $35,000 (minus $3,700) per issue**

   The following formula shall explain this fee. The fee for the first $5,000,000 bond issue(s) SHALL BE $3.00/$1,000 with a minimum fee of $10,000. The additional fee for bond issues between $5,000,000 and $10,000,000 shall be $1.00/$1,000. The fee for bond issues over $10,000,000 shall be $.50/$1,000 of the additional amount. These fees are payable at closing of the bond issue. It is expressly understood that compensation shall be contingent upon completion of financing and if for any reason a financing is not completed, there shall be no compensation owed to ***Wrathell, Hunt and Associates, LLC***. For the issuance of Bond Anticipation Notes, the fee is $10,000 per issuance.

4. Dissemination Agent Services

   FEE PROPOSED **$1,000 annually per bond issue**

5. Out of Pocket Expenses: ***Wrathell, Hunt and Associates, LLC,*** shall be reimbursed for **out-of-pocket expenses** incurred in the performance of the services defined herein (i.e. photocopies, postage, mailings, long distance telephone calls, and printing and binding, etc.). ***Wrathell, Hunt and Associates, LLC,*** will submit monthly invoices to District for work performed and payment shall become due and payable within fifteen (15) days of receipt.

ORMOND STATION

COMMUNITY DEVELOPMENT DISTRICT

6B

RESOLUTION 2023-04

A RESOLUTION OF THE BOARD OF SUPERVISORS OF THE ORMOND STATION COMMUNITY DEVELOPMENT DISTRICT APPOINTING DISTRICT COUNSEL FOR THE DISTRICT, AND AUTHORIZING COMPENSATION; AND PROVIDING FOR AN EFFECTIVE DATE

WHEREAS, the Ormond Station Community Development District ("**District**") is a local unit of special-purpose government created and existing pursuant to Chapter 190, *Florida Statutes*; and

WHEREAS, the District's Board of Supervisors ("**Board**") may contract for the services of consultants to perform planning, engineering, legal or other appropriate services of a professional nature; and

WHEREAS, the Board desires to appoint District Counsel and to provide compensation for such services.

NOW, THEREFORE, BE IT RESOLVED BY THE BOARD OF SUPERVISORS OF THE ORMOND STATION COMMUNITY DEVELOPMENT DISTRICT:

1. **APPOINTMENT OF COUNSEL.** District Counsel is hereby appointed, and shall be compensated for their services, pursuant to the agreement attached hereto as **Exhibit A,** which is hereby approved. This authorization shall be continuing in nature until revoked by the District.

2. **EFFECTIVE DATE.** This Resolution shall become effective immediately upon its adoption.

PASSED AND ADOPTED this 29th day of June, 2023.

ATTEST**:**

ORMOND STATION COMMUNITY DEVELOPMENT DISTRICT

_____
Secretary/Assistant Secretary

_____
Chair/Vice Chair, Board of Supervisors

Exhibit A

Fee Agreement

KUTAK ROCK LLP
FEE AGREEMENT FOR
ORMOND STATION CDD

I. PARTIES

THIS FEE AGREEMENT ("Fee Agreement") is made and entered into by and between the following parties, and supersedes on a going forward basis any prior fee agreement between the parties:

A. Ormond Station Community Development District ("Client")
c/o Wrathell, Hunt and Associates LLC
2300 Glades Road, Suite 410W
Boca Raton, Florida 33431

and

B. Kutak Rock LLP ("KUTAK")
107 West College Avenue (32301)
P.O. Box 10230
Tallahassee, Florida 32302

II. SCOPE OF SERVICES

In consideration of the mutual agreements contained herein, the parties agree as follows:

A. The Client agrees to employ and retain KUTAK as its attorney and legal representative for all legal matters involving the District.

B. KUTAK accepts such employment and agrees to serve as attorney for and provide legal representation to the Client in connection with those matters referenced above.

III. FEES

The Client agrees to compensate KUTAK for services rendered regarding any matters covered by this Fee Agreement according to the hourly billing rates for individual KUTAK lawyers set forth herein, plus actual expenses incurred by KUTAK in accordance with the attached standard Expense Reimbursement Policy (Attachment A, incorporated herein by reference). For Calendar Year 2023, hourly rates will be $295 per hour for shareholders, $265 per hour associates, $235 per hour for contract attorneys and $190 per hour for paralegals. All hourly rates will be increased annually by $10 per hour. To the extent that the District issues bonds during Calendar Year 2023, KUTAK will provide issuer's counsel services under a flat fee of $38,000 per bond issuance. This flat fee will be increased annually by $1,000 per year.

IV. CLIENT FILES

The files and work product materials ("Client File") of the Client generated or received by KUTAK will be maintained confidentially to the extent permitted by law and in accordance with the Florida Bar rules. At the conclusion of the representation, the Client File will be stored by KUTAK for a minimum of five (5) years. After the five (5) year storage period, the Client hereby acknowledges and consents that KUTAK may

confidentially destroy or shred the Client File, unless KUTAK is provided a written request from the Client requesting return of the Client File, to which KUTAK will return the Client File at Client's expense.

V. DEFAULT

In the event of a dispute arising under this Fee Agreement, whether or not a lawsuit or other proceeding is filed, the prevailing party shall be entitled to recover its reasonable attorneys' fees and costs, including attorneys' fees and costs incurred in litigating entitlement to attorneys' fees and costs, as well as in determining or quantifying the amount of recoverable attorneys' fees and costs. The reasonable costs to which the prevailing party is entitled shall include costs that are taxable under any applicable statute, rule, or guideline, as well as non-taxable costs, including, but not limited to, costs of investigation, telephone charges, mailing and delivery charges, information technology support charges, consultant and expert witness fees, travel expenses, court reporter fees, and mediator fees, regardless of whether such costs are otherwise taxable. Venue of any such action shall be exclusive in the state courts of the Second Judicial Circuit in and for Leon County, Florida.

VI. TERMINATION

Either party may terminate this Fee Agreement upon providing prior written notice to the other party at its regular place of business.

VII. EXECUTION OF FEE AGREEMENT

This Fee Agreement shall be deemed fully executed upon its signing by KUTAK and the Client. The contract formed between KUTAK and the Client shall be the operational contract between the parties.

VIII. ENTIRE CONTRACT

This Fee Agreement constitutes the entire agreement between the parties.

ORMOND STATION COMMUNITY DEVELOPMENT DISTRICT	**KUTAK ROCK LLP**
By:_____	By:_____ Jere L. Earlywine
Its:_____	
Date:_____	Date: May 12, 2023

ATTACHMENT A

KUTAK ROCK LLP
EXPENSE REIMBURSEMENT POLICY

The following is the expense reimbursement policy for the Fee Agreement. All expenses are billed monthly. Billings ordinarily reflect expenses for the most recent month, except where there are delays in receiving bills from third party vendors.

Telephone. All telephone charges are billed at an amount approximating actual cost.

Photocopying and Printing. In-house photocopying and printing is charged at $0.05 per page, which is less than actual cost.

Facsimile. There are no charges for faxes.

Postage. Postage is billed at actual cost.

Overnight Delivery. Overnight delivery is billed at actual cost.

Computerized Legal Research. Charges for computerized legal research are billed at an amount approximating actual cost.

Travel. Travel (including air fare, rental cars, taxicabs, hotel, meals, tips, etc.) is billed at actual cost. Where air travel is required, coach class is used wherever feasible. Out-of-town mileage is billed at the State of Florida approved reimbursement rate (i.e., pursuant to Chapter 112, Florida Statutes).

Consultants. Unless prior arrangements are made, consultants are ordinarily employed directly by the Client. Where consultants are employed by the firm, their charges are passed-through with no mark-up. The Client is responsible for notifying the firm of any particular billing arrangements or procedures which the Client requires of the consultant.

Other Expenses. Other outside expenses, such as court reporters, agency copies, etc. are billed at actual cost.

Word Processing and Secretarial Overtime. No charge is made for word processing. No charge is made for secretarial overtime except in major litigation matters where unusual overtime demands are imposed.

ORMOND STATION

COMMUNITY DEVELOPMENT DISTRICT

6C

RESOLUTION 2023-05

A RESOLUTION OF THE BOARD OF SUPERVISORS OF THE ORMOND STATION COMMUNITY DEVELOPMENT DISTRICT DESIGNATING A REGISTERED AGENT AND REGISTERED OFFICE OF THE DISTRICT, AND PROVIDING FOR AN EFFECTIVE DATE

WHEREAS, the Ormond Station Community Development District ("**District**") is a local unit of special-purpose government created and existing pursuant to Chapter 190, *Florida Statutes*; and

WHEREAS, the District is statutorily required to designate a registered agent and a registered office location for the purposes of accepting any process, notice, or demand required or permitting by law to be served upon the District in accordance with Section 189.014(1), *Florida Statutes*.

NOW, THEREFORE, BE IT RESOLVED BY THE BOARD OF SUPERVISORS OF THE ORMOND STATION COMMUNITY DEVELOPMENT DISTRICT:

1. **DESIGNATION OF REGISTERED AGENT.** Craig Wrathell is hereby designated as Registered Agent for the District.

2. **REGISTERED OFFICE.** The District's Registered Office shall be located at 2300 Glades Road, Suite 410W, Boca Raton, Florida 33431.

3. **FILING.** In accordance with Section 189.014, Florida Statutes, the District's Secretary is hereby directed to file certified copies of this resolution with Flagler County and the Florida Department of Economic Opportunity.

4. **EFFECTIVE DATE.** This Resolution shall become effective immediately upon adoption.

PASSED AND ADOPTED this 29th day of June, 2023.

ATTEST**:**

ORMOND STATION COMMUNITY DEVELOPMENT DISTRICT

_____
Secretary/Assistant Secretary

_____
Chair/Vice Chair, Board of Supervisors

ORMOND STATION

COMMUNITY DEVELOPMENT DISTRICT

6D

RESOLUTION 2023-06

A RESOLUTION APPOINTING AN INTERIM DISTRICT ENGINEER FOR THE ORMOND STATION COMMUNITY DEVELOPMENT DISTRICT, AUTHORIZING ITS COMPENSATION AND PROVIDING FOR AN EFFECTIVE DATE

WHEREAS, the Ormond Station Community Development District ("**District**") is a local unit of special purpose government created and existing pursuant to Chapter 190, *Florida Statutes*; and

WHEREAS, the District's Board of Supervisors ("**Board**") may contract for the services of consultants to perform planning, engineering, architectural or other appropriate services of a professional nature; and

WHEREAS, the Board desires to appoint an "Interim District Engineer" and to provide compensation for their services, until a formal request for qualifications for engineering services can be conducted;

NOW, THEREFORE, BE IT RESOLVED BY THE BOARD OF SUPERVISORS OF THE ORMOND STATION COMMUNITY DEVELOPMENT DISTRICT:

1. **APPOINTMENT OF INTERIM DISTRICT ENGINEER; COMPENSATION.** The Interim Engineer is hereby appointed, and shall be compensated for its services, pursuant to the agreement attached hereto as **Exhibit A,** which is hereby approved. This authorization shall be continuing in nature until revoked by the District.

2. **EFFECTIVE DATE.** This Resolution shall become effective immediately upon its adoption.

PASSED AND ADOPTED this 29th day of June, 2023.

ATTEST**:**

ORMOND STATION COMMUNITY DEVELOPMENT DISTRICT

_____
Secretary/Assistant Secretary

_____
Chair/Vice Chair, Board of Supervisors

Exhibit A

Interim Engineering Services Agreement

INTERIM ENGINEERING SERVICES AGREEMENT

THIS AGREEMENT ("Agreement") is made and entered into this 29th day of June, 2023, by and between:

ORMOND STATION COMMUNITY DEVELOPMENT DISTRICT, a local unit of special-purpose government established pursuant to Chapter 190, Florida Statutes, and located in the City of Groveland, Florida, with a mailing address of 2300 Glades Road, Suite 410W, Boca Raton, Florida 33431 ("**District**"), and

MADDEN, MOORHEAD & STOKES LLC, a Tennessee Limited Liability Company, with a mailing address of 431 E Horatio Ave., Ste 260, Maitland, Florida 32751 ("Engineer").

RECITALS

WHEREAS, the District is a local unit of special-purpose established pursuant to the Uniform Community Development District Act of 1980, as codified in Chapter 190, *Florida Statutes*, (the "Act"), as amended; and

WHEREAS, pursuant to the Act, the District was established for the purpose of planning, financing, constructing acquiring, and/or maintaining certain infrastructure improvements and services within the District; and

WHEREAS, the District intends to employ Engineer on an interim basis to perform engineering, surveying, planning, landscaping, construction administration, environmental management, and permitting, financial and economic studies, as defined by a separate work authorization or work authorizations; and

WHEREAS, Engineer shall serve as the District's professional representative in each service or project to which this Agreement applies and will give consultation and advice to the District during performance of its services.

NOW, THEREFORE, for and in consideration of the mutual covenants herein contained, the acts and deeds to be performed by the parties and the payments by the District to Engineer of the sums of money herein specified, it is mutually covenanted and agreed as follows:

SECTION 1. RECITALS. The Recitals stated above are true and correct and by this reference are incorporated herein and form a material part of this Agreement.

SECTION 2. SCOPE OF SERVICES. Engineer will provide general engineering planning and/or study services, as authorized by one or more Work Authorization(s), hereinafter defined, including:

A. Preparation of any necessary reports and attendance at meetings of the District's Board of Supervisors ("Board");

B. Assistance in meeting with necessary parties involving bond issues, special reports, feasibility studies, or other tasks;

C. Any other items requested by the Board.

SECTION 3. REPRESENTATIONS. Engineer hereby represents to the District that:

A. It has the experience and skill to perform the services required to be performed by this Agreement;

B. It shall design to and comply with limitation, professional registration and licensing requirements (both corporate and individual for all required basic disciplines) in effect during the term of this Agreement, and shall, if requested by the District, provide certification of compliance with all registration and licensing requirements;

C. It shall perform said services in accordance with generally accepted professional standards in the most expeditious and economical manner, and to the extent consistent with the best interests of the District; and

D. It is adequately financed to meet any financial obligations it may be required to incur under this Agreement.

SECTION 4. METHOD OF AUTHORIZATION. Each service or project shall be authorized in writing by the District ("Work Authorization"). Each Work Authorization shall include the scope of work, compensation, project schedule, and special provisions or conditions specific to the service or project being authorized. Authorization of services or projects under this Agreement shall be at the sole discretion of the District. Work Authorization Number 1 attached hereto as **Exhibit A**, and incorporated herein by this reference, is hereby *approved*.

SECTION 5. COMPENSATION. It is understood and agreed that the payment of compensation for services under this Agreement shall be stipulated in each Work Authorization. Services rendered by Engineer under this Agreement shall not exceed the amounts specifically authorized by each written Work Authorization. One of the following methods will be utilized:

A. *Lump Sum Amount* - The District and Engineer shall mutually agree to a lump sum amount for the services to be rendered payable monthly in direct proportion to the work accomplished.

B. *Hourly Personnel Rates* - For services or projects where scope of services is not clearly defined, or recurring services or other projects where the District desires the use of the hourly compensation rates, the District and Engineer shall use the hourly compensation rates outlined in **Exhibit B** attached hereto. The District and Engineer may

agree to a "not to exceed" amount when utilizing hourly personnel rates for a specific Work Authorization.

SECTION 6. REIMBURSABLE EXPENSES. Reimbursable expenses consist of actual expenditures made by Engineer, its employees, or its consultants in the interest of the project for the incidental expenses which are listed as follows:

A. Expenses of transportation and living when traveling in connection with a project, for long distance phone calls and telegrams, and fees paid for securing approval of authorities having jurisdiction over the project. All expenditures shall be made in accordance with Chapter 112, *Florida Statutes*, and in accordance with the District's travel reimbursement policy.

B. Expense of reproduction, postage, and handling of drawings and specifications.

SECTION 7. TERM OF AGREEMENT. It is understood and agreed that this Agreement is for interim engineering services. It is further understood and agreed that the term of this Agreement will be from the time of execution of this Agreement by the parties until such time as the District notifies Engineer that is has entered into a subsequent agreement for engineering services.

SECTION 8. SPECIAL CONSULTANTS. When authorized in writing by the District, additional special consulting services may be utilized by Engineer and paid for on a cost basis.

SECTION 9. BOOKS AND RECORDS. Engineer shall maintain comprehensive books and records relating to any services performed under this Agreement, which shall be retained by Engineer for a period of at least four (4) years from and after completion of any services hereunder. The District, or its authorized representative, shall have the right to audit such books and records at all reasonable times upon prior notice to Engineer.

SECTION 10. OWNERSHIP OF DOCUMENTS.

A. All rights in and title to all plans, drawings, specifications, ideas, concepts, designs, sketches, models, programs, software, creation, inventions, reports, or other tangible work product originally developed by Engineer pursuant to this Agreement ("Work Product") shall be and remain the sole and exclusive property of the District when developed and shall be considered work for hire.

B. Engineer shall deliver all Work Product to the District upon completion thereof unless it is necessary for Engineer in the District's sole discretion, to retain possession for a longer period of time. Upon early termination of Engineer's services hereunder, Engineer shall deliver all such Work Product whether complete or not. The District shall have all rights to use any and all Work Product. Engineer shall retain copies of the Work Product for its permanent records, provided the Work Product is not used without the District's prior express written consent. Engineer agrees not to recreate any Work

Product contemplated by this Agreement, or portions thereof, which if constructed or otherwise materialized, would be reasonably identifiable with the project.

C. The District exclusively retains all manufacturing rights to all materials or designs developed under this Agreement. To the extent the services performed under this Agreement produce or include copyrightable or patentable materials or designs, such materials or designs are work made for hire for the District as the author, creator, or inventor thereof upon creation, and the District shall have all rights therein including, without limitation, the right of reproduction, with respect to such work. Engineer hereby assigns to the District any and all rights Engineer may have including, without limitation, the copyright, with respect to such work. Engineer acknowledges that the District is the motivating factor for, and for the purpose of copyright or patent, has the right to direct and supervise the preparation of such copyrightable or patentable materials or designs.

SECTION 11. ACCOUNTING RECORDS. Records of Engineer pertaining to the services provided hereunder shall be kept on a basis of generally accepted accounting principles and shall be available to the District or its authorized representative for observation or audit at mutually agreeable times.

SECTION 12. REUSE OF DOCUMENTS. All documents including drawings and specifications furnished by Engineer pursuant to this Agreement are instruments of service. They are not intended or represented to be suitable for reuse by the District or others on extensions of the work for which they were provided or on any other project. Any reuse without specific written consent by Engineer will be at the District's sole risk and without liability or legal exposure to Engineer. All documents including drawings, plans and specifications furnished by Engineer to the District are subject to reuse in accordance with Section 287.055(10), *Florida Statutes*.

SECTION 13. ESTIMATE OF COST. Since Engineer has no control over the cost of labor, materials, or equipment or over a contractor's(s') methods of determining prices, or over competitive bidding or market conditions, its opinions of probable cost provided as a service hereunder are to be made on the basis of its experience and qualifications and represent its best judgment as a design professional familiar with the construction industry, but Engineer cannot and does not guarantee that proposals, bids, or the construction costs will not vary from opinions of probable cost prepared by it. If the District wishes greater assurance as to the construction costs, it shall employ an independent cost estimator at its own expense. Services to modify approved documents to bring the construction cost within any limitation established by the District will be considered additional services and justify additional fees.

SECTION 14. INSURANCE. Subject to the provisions of this Section, Engineer shall maintain insurance during the performance of its services under this Agreement, with limits of liability not less than the following:

Workers' Compensation	Statutory
General Liability	
Bodily Injury (including Contractual)	$1,000,000/$2,000,000
Property Damage (including Contractual)	$1,000,000/$2,000,000
Automobile Liability Bodily Injury / Property Damage	Combined Single Limit $1,000,000
Professional Liability for Errors and Omissions	$1,000,000

If any such policy of insurance is a "claims made" policy, and not an "occurrence" policy, Engineer shall, without interruption, and at the District's option, maintain the insurance for at least five (5) years after the one year anniversary of this Agreement.

The District, its officers, supervisors, agents, staff, and representatives shall be named as additional insured parties, except with respect to the Worker's Compensation Insurance and the Professional Liability for Errors and Omissions Insurance both for which only proof of insurance shall be provided. Engineer shall furnish the District with the Certificate of Insurance evidencing compliance with the requirements of this Section. No certificate shall be acceptable to the District unless it provides that any change or termination within the policy periods of the insurance coverage, as certified, shall not be effective within thirty (30) days of prior written notice to the District. Insurance coverage shall be from a reputable insurance carrier, licensed to conduct business in the state of Florida.

If Engineer fails to have secured and maintained the required insurance, the District has the right (without any obligation to do so, however), to secure such required insurance in which event, Engineer shall pay the cost for that required insurance and shall furnish, upon demand, all information that may be required in connection with the District's obtaining the required insurance.

SECTION 15. CONTINGENT FEE. Engineer warrants that it has not employed or retained any company or person, other than a bona fide employee working solely for Engineer, to solicit or secure this Agreement and that it has not paid or agreed to pay any person, company, corporation, individual, or firm, other than a bona fide employee working solely for Engineer, any fee, commission, percentage, gift, or other consideration contingent upon or resulting from the award or making of this Agreement.

SECTION 16. COMPLIANCE WITH GOVERNMENTAL REGULATIONS. In performing its obligations under this Agreement, Engineer and each of its agents, contractors, subcontractors, employees or anyone directly or indirectly employed by Engineer, shall comply with all applicable laws,

ordinances, rules, regulations, and orders of any public or governmental authority having appropriate jurisdiction. If Engineer fails to notify the District in writing within five (5) days of the receipt of any notice, order, required to comply notice, or a report of a violation of an alleged violation, made by any local, State or Federal governmental body or agency or subdivision thereof with respect to the services being rendered under this Agreement or any action of Engineer or any of its agents, servants, or employees, or fails to comply with any requirement of such agency within five (5) days after receipt of any such notice, order request to comply notice, or report of a violation or an alleged violation, the District may terminate this Agreement, such termination to be effective upon the giving of notice of termination.

SECTION 17. COMPLIANCE WITH PROFESSIONAL STANDARDS. In performing its obligations under this Agreement, Engineer and each of its agents, contractors, subcontractors, employees, or anyone directly or indirectly employed by Engineer, shall maintain the highest standard of care, skill, diligence, and professional competency for such work and/or services. Any designs, drawings, reports, or specifications prepared or furnished by Engineer that contain errors, conflicts, or omissions will be promptly corrected by Engineer at no cost to the District.

SECTION 18. AUDIT. Engineer agrees that the District or any of its duly authorized representatives shall, until the expiration of four (4) years after expenditure of funds under this Agreement, have access to and the right to examine any books, documents, papers, and records of Engineer involving transactions related to this Agreement. Engineer agrees that payment made under this Agreement shall be subject to reduction for amounts charged thereto that are found on the basis of audit examination not to constitute allowable costs. All required records shall be maintained until an audit is completed and all questions arising therefrom are resolved, or three (3) years after completion of all work under this Agreement.

SECTION 19. INDEMNIFICATION. Engineer agrees to indemnify, defend, and hold the District and the District's officers and employees harmless from liabilities, damages, losses, and costs, including, but not limited to, reasonable attorneys' fees, which may come against the District and the District's officers and employees, to the extent caused wholly or in part by negligent, reckless, or intentionally wrongful acts, omissions, or defaults by Engineer or persons employed or utilized by Engineer the course of any work done under this Agreement. To the extent a limitation on liability is required by Section 725.06 of the Florida Statutes or other applicable law, liability under this section shall in no event exceed the greater of the insurance limits set forth herein or Two Million Dollars ($2,000,000). Engineer agrees such limitation bears a reasonable commercial relationship to the contract and was part of the project specifications or bid documents.

PURSUANT TO FLORIDA STATUTES SECTION 558.0035 (2021), AN INDIVIDUAL EMPLOYEE OR AGENT MAY NOT BE HELD INDIVIDUALLY LIABLE FOR NEGLIGENCE.

SECTION 20. PUBLIC RECORDS. Engineer understands and agrees that all documents of any kind provided to the District in connection with this Agreement may be public records, and, accordingly, Engineer agrees to comply with all applicable provisions of Florida law in handling

such records, including, but not limited, to Section 119.0701, *Florida Statutes*. Among other requirements and to the extent applicable by law, Engineer shall 1) keep and maintain public records required by the District to perform the service; 2) upon request by the Public Records Custodian, hereinafter defined, provide the District with the requested public records or allow the records to be inspected or copied within a reasonable time period at a cost that does not exceed the cost provided in Chapter 119, *Florida Statutes*; 3) ensure that public records which are exempt or confidential, and exempt from public records disclosure requirements, are not disclosed except as authorized by law for the duration of this Agreement term and following this Agreement term if Engineer does not transfer the records to the Public Records Custodian of the District; and 4) upon completion of this Agreement, transfer to the District, at no cost, all public records in Engineer's possession or, alternatively, keep, maintain and meet all applicable requirements for retaining public records pursuant to Florida laws. When such public records are transferred by Engineer, Engineer shall destroy any duplicate public records that are exempt or confidential and exempt from public records disclosure requirements. All records stored electronically must be provided to the District in a format that is compatible with Microsoft Word or Adobe PDF formats. Engineer acknowledges that the designated Public Records Custodian for the District is **Craig Wrathell**.

IF THE ENGINEER HAS QUESTIONS REGARDING THE APPLICATION OF CHAPTER 119, *FLORIDA STATUTES*, TO ENGINEER'S DUTY TO PROVIDE PUBLIC RECORDS RELATING TO THIS AGREEMENT, CONTACT THE CUSTODIAN OF PUBLIC RECORDS AT WRATHELL, HUNT & ASSOCIATES, LLC, 2300 GLADES ROAD, SUITE 410W, BOCA RATON, FLORIDA 33431, 561-571-0010, WRATHELLC@WHHASSOCIATES.COM.

SECTION 21. NOTICES. All notices, requests, consents, and other communications hereunder ("Notices") shall be in writing and shall be delivered, mailed by First Class Mail, postage prepaid, or overnight delivery service, to the parties, as follows:

A.	**If to the District:**	Ormond Station Community Development District 2300 Glades Road, Suite 410W Boca Raton, Florida 33431 Attn: District Manager
	With a copy to:	Kutak Rock LLP 107 West College Avenue Tallahassee, Florida 32301 Attn: District Counsel
B.	**If to Engineer:**	Madden, Moorehad & Stokes LLC 431 E Horatio Ave., Ste 260 Maitland, Florida Attn: David Reid

Except as otherwise provided herein, any Notice shall be deemed received only upon actual delivery at the address set forth herein. Notices delivered after 5:00 p.m. (at the place of delivery) or on a non-business day, shall be deemed received on the next business day. If any time for giving Notice contained in this Agreement would otherwise expire on a non-business day, the Notice period shall be extended to the next succeeding business day. Saturdays, Sundays, and legal holidays recognized by the United States government shall not be regarded as business days. Counsel for the parties may deliver Notice on behalf of the parties. Any party or other person to whom Notices are to be sent or copied may notify the other parties and addressees of any change in name or address to which Notices shall be sent by providing the same on five (5) days written notice to the parties and addressees set forth herein.

SECTION 22. EMPLOYMENT VERIFICATION. Engineer agrees that it shall bear the responsibility for verifying the employment status, under the Immigration Reform and Control Act of 1986, of all persons it employs in the performance of this Agreement.

SECTION 23. CONTROLLING LAW. The parties agree that this Agreement shall be controlled and governed by the laws of the State of Florida. Venue shall exclusively be in the court of appropriate jurisdiction, in and for Flagler County, Florida.

SECTION 24. ASSIGNMENT. Neither the District nor Engineer shall assign, sublet, or transfer any rights under or interest in this Agreement without the express written consent of the other. Nothing in this paragraph shall prevent Engineer from employing such independent professional associates and consultants as Engineer deems appropriate, pursuant to Section 8 herein.

SECTION 25. TERMINATION. The District may terminate this Agreement for cause immediately upon notice to Engineer. The District or Engineer may terminate this Agreement without cause upon thirty (30) days' written notice. At such time as Engineer receives notification of the intent of the District to terminate this Agreement, Engineer shall not perform any further services unless directed to do so in writing by the District. In the event of any termination or breach of any kind, Engineer shall not be entitled to consequential damages of any kind (including but not limited to lost profits), but instead Engineer's sole remedy will be to recover payment for services rendered to the date of the notice of termination, subject to any offsets the District may have against the Engineer.

SECTION 26. RECOVERY OF COSTS AND FEES. In the event either party is required to enforce this Agreement by court proceedings or otherwise, then the substantially prevailing party shall be entitled to recover from the other party all costs incurred, including reasonable attorneys' fees, paralegal fees and expert witness fees and costs for trial, alternative dispute resolution, or appellate proceedings.

SECTION 27. AMENDMENTS. Amendments to and waivers of the provisions contained in this Agreement may be made only by an instrument in writing which is executed by both of the parties hereto and formally approved by the Board.

SECTION 28. AGREEMENT. This Agreement reflects the negotiated agreement of the parties, each represented by competent legal counsel. Accordingly, this Agreement shall be construed as if both parties jointly prepared it, and no presumption against one party or the other shall govern the interpretation of any of the provisions of this Agreement.

SECTION 29. INDEPENDENT CONTRACTOR. The District and Engineer agree and acknowledge that Engineer shall serve as an independent contractor of the District. Neither Engineer nor employees of Engineer, if any, are employees of the District under the meaning or application of any federal or state unemployment, insurance laws, or any other potentially applicable laws. Engineer agrees to assume all liabilities or obligations by any one or more of such laws with respect to employees of Engineer, if any, in the performance of this Agreement. Engineer shall not have any authority to assume or create any obligation, express or implied, on behalf of the District and Engineer shall have no authority to represent as agent, employee, or in any other capacity the District unless set forth differently herein or authorized by vote of the Board.

SECTION 30. COUNTERPARTS. This Agreement may be executed in any number of counterparts, each of which when executed and delivered shall be an original; however, all such counterparts together shall constitute, but one and the same instrument. Signature and acknowledgment pages, if any, may be detached from the counterparts and attached to a single copy of this document to physically form one document.

[*Remainder of this page intentionally left blank*]

IN WITNESS WHEREOF, the parties hereto have caused this Agreement to be executed the day and year first above written.

ATTEST**:**

ORMOND STATION COMMUNITY DEVELOPMENT DISTRICT

_____
Secretary/Assistant Secretary

_____
Chair/Vice Chair, Board of Supervisors

WITNESS**:**

MADDEN, MOORHEAD & STOKES LLC

_____
Witness

_____
Print Name:_____
Title: _____

Exhibit A: Work Authorization Number 1
Exhibit B: Schedule of Rates

Exhibit A

June 29, 2023

Ormond Station Community Development District
Flagler County, Florida

Subject: **Work Authorization Number 1**
Ormond Station Community Development District

Dear Chair, Board of Supervisors:

Madden, Moorhead & Stokes LLC (the "Engineer") is pleased to submit this work authorization to provide interim engineering services for Ormond Station Community Development District (the "District"). We will provide these services pursuant to our current agreement dated June 29th, 2023 ("Interim Agreement") as follows:

I. Scope of Work

The District will engage the services of Engineer as the Interim Engineer to prepare an Engineer's Report to support the District's proposed bond issuances and to attend meetings and bond validation proceedings regarding the District's proposed issuance of bonds.

II. Fees

The District will compensate Engineer pursuant to the hourly rate schedule contained within the Interim Agreement. The District will reimburse all direct costs which include items such as printing, drawings, travel, deliveries, etc., pursuant to the Interim Agreement.

This proposal, together with the Interim Agreement, represents the entire understanding between the District and Engineer with regard to the referenced work authorization. If you wish to accept this work authorization, please sign both copies where indicated, and return one complete copy to our office. Upon receipt, we will promptly schedule our services.

Thank you for your consideration.

APPROVED AND ACCEPTED

By: _____
Authorized Representative of Ormond Station Community Development District

Sincerely,

_____
By: _____
Madden, Moorhead & Stokes LLC

Exhibit B

Schedule of Rates

MADDEN
MOORHEAD & STOKES, LLC
CIVIL ENGINEERS

June 26, 2023

Ormond Station CDD
c/o Wrathell, Hunt and Associates, LLC
2300 Glades Road
Suite 410W
Boca Raton, FL. 33431

RE: ORMOND STATION CDD
LETTER OF AGREEMENT

Dear Ms. Suit:

We appreciate your consideration for **MADDEN, MOORHEAD & STOKES, LLC** to provide professional engineering services for the above referenced project. These services will include items listed in Exhibit "B" attached to be billed monthly, plus out-of-pocket expenses in accordance with Exhibit "C". Also included in this contract are the attached "Standard Provisions of Agreement for Professional Services". Invoices are submitted monthly, and payment is due within 15 days from the date of the invoice.

Thank you for this opportunity and we look forward to working with you on this exciting project. Please sign, date, and return one copy of this agreement as your authorization to proceed with these professional services. Should you have any questions, please do not hesitate to call.

Sincerely,

David A. Reid, P.E.
Vice President Operations

DAR:pam

H:\Proposals\Ormond StationCDD_DAR Edits.doc

Terms of this letter, including Exhibit C and Standard Provisions, are agreed:

BY: _____ DATE: _____
Chair
Ormond Station CDD

EXHIBIT "B"

ORMOND STATION CDD

ENGINEER'S REPORT..... $10,000
(STANDARD HOURLY RATES/NOT TO EXCEED)

MMS will prepare the Engineer's Report, exhibits and CIP cost estimate for the overall development to include a total of 1040 lots.

BOS MEETINGS .....SHR

MMS will attend Board of Supervisors meetings as needed on an hourly basis.

EXHIBIT "C"

MADDEN, MOORHEAD & STOKES LLC
CIVIL ENGINEERS

431 EAST HORATIO AVENUE, SUITE 260
MAITLAND, FL 32751

SCHEDULE OF COMPENSATION

LABOR RELATED CHARGES:

- PRESIDENT ..... $225.00 PER HOUR
- VICE PRESIDENT ..... $210.00 PER HOUR
- ENGINEERING DIRECTOR ..... $190.00 PER HOUR
- PLANNING DIRECTOR ..... $190.00 PER HOUR
- SENIOR PROJECT MANAGER ..... $180.00 PER HOUR
- SENIOR CONSTRUCTION MANAGER ..... $175.00 PER HOUR
- SENIOR PROFESSIONAL ENGINEER ..... $170.00 PER HOUR
- SENIOR PLANNER ..... $160.00 PER HOUR
- PROJECT MANAGER ..... $140.00 PER HOUR
- PROFESSIONAL ENGINEER ..... $130.00 PER HOUR
- CONSTUCTION MANAGER ..... $125.00 PER HOUR
- SENIOR CIVIL DESIGNER ..... $125.00 PER HOUR
- SENIOR PROJECT ENGINEER ..... $115.00 PER HOUR
- PROJECT ENGINEER ..... $110.00 PER HOUR
- CIVIL DESIGNER ..... $110.00 PER HOUR
- CONSTRUCTION ADMINISTRATION ..... $100.00 PER HOUR
- ACCOUNTING MANAGER ..... $100.00 PER HOUR
- PLANNER ..... $90.00 PER HOUR
- CONSTRUCTION INSPECTOR ..... $85.00 PER HOUR
- SENIOR ENGINEERING TECHNICIAN ..... $85.00 PER HOUR
- PERMITTING COORDINATOR ..... $85.00 PER HOUR
- PROJECT COORDINATOR ..... $75.00 PER HOUR
- ENGINEERING TECHNICIAN ..... $70.00 PER HOUR
- DRAFTER ..... $60.00 PER HOUR
- ADMINISTRATIVE/CLERICAL ..... $60.00 PER HOUR
- ENGINEERING INTERN ..... $60.00 PER HOUR

OTHER DIRECT CHARGES:

REIMBURSABLE EXPENSES AT ACTUAL COST, PLUS 20%

- SUB-CONSULTANTS
- TRAVEL
- TELEPHONE
- DRAFTING SUPPLIES
- PRINTING
- POSTAGE & SHIPPING
- PERMITS

STANDARD PROVISIONS OF AGREEMENT FOR PROFESSIONAL SERVICES

The Client and Engineer agree that the following provisions shall be a part of their agreement:

1. Neither the Client nor Engineer shall assign its interest in this agreement without the written consent of the other.

2. All agreements on Engineer's part are contingent upon, and Engineer shall not be responsible for damages or be in default or be deemed to be in default by reason of, delays in performance by reason of strikes, lock-outs, accidents, acts of God and other delays unavoidable or beyond Engineer's reasonable control, or due to shortages or unavailability of labor at established area wage rate or delays caused by failure of Client or Client's agents to furnish information or to approve or disapprove Engineer's work promptly, or due to late or slow, or faulty performance by Client, other contractors, or governmental agencies, the performance of whose work is precedent to or concurrent with the performance of Engineer's work, in the case of the happening of any such cause of delay, the time of completion shall be extended accordingly.

3. In the event that any changes are made in the plans and specifications by the Client or persons other than Engineer which affect Engineer's work, any and all liability arising out of such changes is waived as against Engineer and the Client assumes full responsibility for such changes unless Client has given Engineer prior notice and has received from Engineer written consent for such changes.

4. Engineer is not responsible, and liability is waived by client as against Engineer, for use by Client or any other person of any plans or drawings not signed by Engineer.

5. Use of Documents: All documents, including but not limited to drawings, specifications, reports, and data or programs stored electronically, prepared by MMS are related exclusively to the services described in this Agreement, and may be used only if the Client has satisfied all of it obligations under this Agreement. They are not intended or represented to be suitable for use, partial use or reuse by the Client or others on extensions of this project or on any other project. Any modifications made by the Client to any of MMS's documents, or any use, partial use or reuse of the documents without written authorization or adaptation by MMS will be at the Client's sole risk and without liability to MMS, and the Client shall indemnify, defend and hold MMS harmless from all claims, damages, losses and expenses, including but not limited to attorneys' fees, resulting therefrom. Any authorization or adaptation will entitle MMS to further compensation at rates to be agreed upon by the Client and MMS. Any electronic files not containing an electronic seal are provided only for the convenience of the Client, and use of them is at the Client's sole risk. In the case of any defects in the electronic files or any discrepancies between them and the hardcopy of the documents be prepared by MMS, the hardcopy shall govern. Only printed copies of documents conveyed by the MMS may be relied upon. Because data stored in electronic media format can deteriorate or be modified without MMS's authorization, the Client has 60 days to perform acceptance tests, after which it shall be deemed to have accepted the data.

6. Engineer's liability to the Client for injury or damage to persons or property arising out of work performed for the Client and for which legal liability may be found to rest upon Engineer, other than for professional errors and omissions, will be limited to Engineer's general liability insurance coverage. For any damage on account of any error, omission or other professional negligence Engineer's liability will be limited to a sum not-to-exceed Engineer's fee.

7. Fees and all other charges will be billed monthly as the work progresses, and the net amount shall be due at the time of billing.

8. Interest 1-1/2% per month (but not exceeding the maximum rate allowable by law) will be payable on any amounts not paid within 30 days of the billing date, payment thereafter to be applied first to accrued interest and then to the principal unpaid amount. Any attorney's fees or other costs incurred in collecting any delinquent amount shall be paid by the Client.

9. The Client shall pay the costs of checking an inspection fees, zoning and annexation application fees, assessment fees, soils engineering fees, soils testing fees, aerial topography fees, and all other fees, permits, bond premiums, title company charges, blueprints and reproductions, and all other charges not specifically covered by the terms of this agreement.

10. In the event all or any portion of the work prepared or partially prepared by Engineer is suspended, abandoned, or terminated, the Client shall pay Engineer for the work performed on an hourly basis, not to exceed any maximum contract amount specified herein.

11. Any Opinion of the Construction Cost prepared by Engineer represents his judgement as a design professional and is supplied for the general guidance of the Client. Since Engineer has no control over the cost of labor and material, or over competitive bidding or market conditions, Engineer does not guarantee the accuracy of such opinions as compared to contractor bids or actual cost to the Client.

12. The Client agrees that in accordance with generally accepted construction practices, the construction contractor will be required to assume sole and complete responsibility for job site conditions during the course of construction of the project, including safety of all persons and property and that this requirement shall be made to apply continuously and not be limited to normal working hours.

13. In the performance of its professional services, Engineer will use that degree of care and skill ordinarily exercised under similar conditions in similar localities and no other warranties express or implied, are made or intended in any of Engineer's proposals, contracts or reports. The Client agrees to defend, indemnify and hold harmless from any and all liability, real or alleged, in connection with the performance of work on this project, excepting liability proximately arising from the sole negligence of Engineer.

14. In the event the Client fails to pay Engineer within sixty (60) days after invoices are rendered, then Client agrees that Engineer shall have the right to consider said default a total breach of this agreement and the duties of Engineer under this agreement terminated upon five (5) days written notice. This agreement may be terminated by either Client or Engineer upon thirty (30) days written notice in the event of substantial failure of the other party to perform in accordance with the terms of this agreement. Client expressly agrees to hold Engineer harmless from any liability arising out of Engineer's termination of its services hereunder due to Client's failure to perform and/or pay in accordance with the provisions of this agreement. In the event of termination of this agreement, Client shall then promptly pay Engineer for all of the fees, charges and services performed by Engineer in accordance with the compensation arrangements under this agreement or on an agreed hourly basis.

15. Should litigation be necessary to enforce any term or provision of this agreement, or to collect any portion of the amount payable under this agreement, then all litigation and collection expenses, witness fees and court costs, and attorney's fees shall be paid to the prevailing party.

16. Controlling Law: This Agreement will be governed by the laws in the State of Florida and deemed to have been entered into in Orange County, Florida. Exclusive venue and jurisdiction to determine all issues of interpretations and enforcement of this contract and any modifications thereto are in Orange County, Florida and nowhere else.

17. Oral Agreements: No oral agreement, guarantee, promise, representation or warranty will be binding.
Dispute Resolution: All claims by the Client arising out of this Agreement or its breach shall be submitted first to mediation in accordance with the Construction Industry Mediation Rules of the American Arbitration Association as a condition precedent to litigation. Any mediation or civil action by Client must be commenced within one year of the accrual of the cause of action asserted but in no event later than allowed by applicable statues.

18. Construction Phase Services: If MMS's services include the preparation of documents to be used for construction and MMS is not retained to make periodic site visits, the Client assumes all responsibility for interpretation of the documents and for construction observation, and the Client waives any claims against MMS in any way connected thereto. If MMS provides construction phase services, MMS shall have no responsibility for any contractor's means, methods, techniques, equipment choice and usage, sequence, schedule, safety programs, or safety practices, nor shall MMS have any authority or responsibility to stop or direct the work of any contractor. MMS's visits will be for the purpose of endeavoring to provide the Client with a greater degree of confidence that the completed work of its contractors will generally conform to the construction documents prepared by MMS. MMS neither guarantees the performance of contractors, nor assumes responsibility for any contractor's failure to perform its work in accordance with the contract documents. MMS is not responsible for any duties assigned to the design professional in the construction contract that are not expressly provided for in this Agreement. The Client agrees that each contract with any contractor shall state that the contractor shall be solely responsible for job site safety and for its means and methods; that the contractor shall indemnify the Client and MMS for all claims and liability arising out of job site accidents; and that the Client and MMS shall be made additional insureds under the contractor's general liability insurance policy.

ORMOND STATION

COMMUNITY DEVELOPMENT DISTRICT

6E

REQUEST FOR QUALIFICATIONS FOR ENGINEERING SERVICES
FOR THE ORMOND STATION COMMUNITY DEVELOPMENT DISTRICT

RFQ for Engineering Services

The Ormond Station Community Development District (the "District"), located in the Flagler County, Florida, announces that professional engineering services will be required on a continuing basis for the District's public improvements authorized by Chapter 190, *Florida Statutes*. The engineering firm selected will act in the general capacity of District Engineer and will provide District engineering services, as required.

Any firm or individual ("Applicant") desiring to provide professional services to the District must: 1) hold applicable federal, state and local licenses; 2) be authorized to do business in Florida in accordance with Florida law; and 3) furnish a statement ("Qualification Statement") of its qualifications and past experience on U.S. General Service Administration's "Architect-Engineer Qualifications, Standard Form No. 330," with pertinent supporting data. Among other things, Applicants must submit information relating to: a) the ability and adequacy of the Applicant's professional personnel; b) whether the Applicant is a certified minority business enterprise; c) the Applicant's willingness to meet time and budget requirements; d) the Applicant's past experience and performance, including but not limited to past experience as a District Engineer for any community development districts and past experience with the Flagler County; e) the geographic location of the Applicant's headquarters and offices; f) the current and projected workloads of the Applicant; and g) the volume of work previously awarded to the Applicant by the District. Further, each Applicant must identify the specific individual affiliated with the Applicant who would be handling District meetings, construction services, and other engineering tasks.

The District will review all Applicants and will comply with Florida law, including the Consultant's Competitive Negotiations Act, Chapter 287, *Florida Statutes* ("CCNA"). All Applicants interested must submit one (1) unbound and one (1) electronic copy of Standard Form No. 330 and the Qualification Statement by 12:00 p.m. on _____, 2023 to the attention of Craig Wrathell, Wrathell, Hunt and Associates, LLC, 2300 Glades Road, Suite 410W, Boca Raton, Florida 33431 ("District Manager's Office").

The Board shall select and rank the Applicants using the requirements set forth in the CCNA and the evaluation criteria on file with the District Manager, and the highest ranked Applicant will be requested to enter into contract negotiations. If an agreement cannot be reached between the District and the highest ranked Applicant, negotiations will cease and begin with the next highest ranked Applicant, and if these negotiations are unsuccessful, will continue to the third highest ranked Applicant.

The District reserves the right to reject any and all Qualification Statements. Additionally, there is no express or implied obligation for the District to reimburse Applicants for any expenses associated with the preparation and submittal of the Qualification Statements in response to this request.

Any protest regarding the terms of this Notice, or the evaluation criteria on file with the District Manager, must be filed in writing, within seventy-two (72) hours (excluding weekends) after the publication of this Notice. The formal protest setting forth with particularity the facts and law upon which the protest is based shall be filed within seven (7) calendar days after the initial notice of protest was filed. Failure to timely file a notice of protest or failure to timely file a formal written protest shall constitute a waiver of any right to object or protest with respect to aforesaid Notice or evaluation criteria provisions. Any person who files a notice of protest shall provide to the District, simultaneous with the filing of the notice, a protest bond with a responsible surety to be approved by the District and in the amount of Ten Thousand Dollars ($10,000.00).

Publish on: _____ (must be published at least 14 days prior to submittal deadline)

ORMOND STATION COMMUNITY DEVELOPMENT DISTRICT

DISTRICT ENGINEER PROPOSALS
COMPETITIVE SELECTION CRITERIA

1) **Ability and Adequacy of Professional Personnel** (Weight: 25 Points)

   Consider the capabilities and experience of key personnel within the firm including certification, training, and education; affiliations and memberships with professional organizations; etc.

2) **Consultant's Past Performance** (Weight: 25 Points)

   Past performance for other Community Development Districts in other contracts; amount of experience on similar projects; character, integrity, reputation, of respondent; etc.

3) **Geographic Location** (Weight: 20 Points)

   Consider the geographic location of the firm's headquarters, offices and personnel in relation to the project.

4) **Willingness to Meet Time and Budget Requirements** (Weight: 15 Points)

   Consider the consultant's ability and desire to meet time and budget requirements including rates, staffing levels and past performance on previous projects; etc.

5) **Certified Minority Business Enterprise** (Weight: 5 Points)

   Consider whether the firm is a Certified Minority Business Enterprise. Award either all eligible points or none.

6) **Recent, Current and Projected Workloads** (Weight: 5 Points)

   Consider the recent, current and projected workloads of the firm.

7) **Volume of Work Previously Awarded to Consultant by District** (Weight: 5 Points)

   Consider the desire to diversify the firms that receive work from the District; etc.

ORMOND STATION

COMMUNITY DEVELOPMENT DISTRICT

6F

190.006 Board of supervisors; members and meetings.

(8) Each supervisor shall be entitled to receive for his or her services an amount not to exceed $200 per meeting of the board of supervisors, not to exceed $4,800 per year per supervisor, or an amount established by the electors at referendum. In addition, each supervisor shall receive travel and per diem expenses as set forth in s. 112.061.

ORMOND STATION

COMMUNITY DEVELOPMENT DISTRICT

6G

RESOLUTION 2023-07

A RESOLUTION BY THE BOARD OF SUPERVISORS OF THE ORMOND STATION COMMUNITY DEVELOPMENT DISTRICT DESIGNATING THE PRIMARY ADMINISTRATIVE OFFICE, PRINCIPAL HEADQUARTERS AND LOCAL DISTRICT RECORDS OFFICE OF THE DISTRICT AND PROVIDING AN EFFECTIVE DATE

WHEREAS, the Ormond Station Community Development District ("**District**") is a local unit of special-purpose government created and existing pursuant to Chapter 190, *Florida Statutes*; and

WHEREAS, the District desires to designate its primary administrative office as the location where the District's public records are routinely created, sent, received, maintained, and requested, for the purposes of prominently posting the contact information of the District's Record's Custodian; and

WHEREAS, the District is statutorily required to designate its principal headquarters and local district records office location for the purposes of affording citizens the ability to access the District's records, promoting the disclosure of matters undertaken by the District, and ensuring that the public is informed of the activities of the District in accordance with Chapter 119, *Florida Statutes*; and

WHEREAS, the District additionally desires to specify the location of the District's principal headquarters for the purpose of establishing proper venue under the common law home venue privilege applicable to the District.

NOW, THEREFORE, BE IT RESOLVED BY THE BOARD OF SUPERVISORS OF THE ORMOND STATION COMMUNITY DEVELOPMENT DISTRICT:

1. PRIMARY ADMINISTRATIVE OFFICE. The District's primary administrative office for purposes of Chapter 119, *Florida Statutes*, shall be located at 2300 Glades Road, Suite 410W, Boca Raton, Florida 33431.

2. PRINCIPAL HEADQUARTERS AND LOCAL DISTRICT RECORDS OFFICE. The District's principal headquarters for purposes of establishing proper venue and local District Records office where District records are available for public review and inspection shall be located at _____
_____, within Flagler County, Florida.

3. EFFECTIVE DATE. This Resolution shall take effect immediately upon adoption.

[REMAINDER OF PAGE INTENTIONALLY LEFT BLANK]

PASSED AND ADOPTED this 29th day of June, 2023.

ATTEST**:**

ORMOND STATION COMMUNITY DEVELOPMENT DISTRICT

_____
Secretary/Assistant Secretary

_____
Chair/Vice Chair, Board of Supervisors

ORMOND STATION

COMMUNITY DEVELOPMENT DISTRICT

6H

RESOLUTION 2023-08

A RESOLUTION SETTING FORTH THE POLICY OF THE ORMOND STATION COMMUNITY DEVELOPMENT DISTRICT BOARD OF SUPERVISORS WITH REGARD TO THE SUPPORT AND LEGAL DEFENSE OF THE BOARD OF SUPERVISORS AND DISTRICT OFFICERS, AND PROVIDING FOR AN EFFECTIVE DATE

WHEREAS, the Board of Supervisors ("**Board**") and the officers and staff of the Ormond Station Community Development District ("**District**") are constantly presented with the necessity for making decisions regarding various phases of District policy and management; and

WHEREAS, it is absolutely essential to the effective operation of the District that such decisions be made in an environment where the threat of personal liability for the Board and its officers and staff is maintained at a minimum; and

WHEREAS, the Board wishes to formalize a policy with regard to the support and legal protection of the Board and its officers and staff so as to reduce the threat of personal liability to such individuals and allow for an effective decision-making environment.

NOW, THEREFORE, BE IT RESOLVED BY THE BOARD OF SUPERVISORS OF THE ORMOND STATION COMMUNITY DEVELOPMENT DISTRICT THAT:

1. **INDEMNITEES.** As set forth in this Resolution, the District, in accordance with Florida law, agrees that the following Board members, officers and staff (together, "**Indemnitees**") of the District shall be provided the benefit of the indemnification, support and legal defense provisions provided in this Resolution:

   a. All members of the Board of Supervisors; and

   b. Secretary and Assistant Secretaries, Treasurer and Assistant Treasurers, and other District officers, as well as District Staff (e.g., the District Manager, the District Engineer, and the District Counsel).

2. **SCOPE OF ACTIONS.** As set forth in this Resolution and in accordance with Sections 111.07 and 768.28, Florida Statutes, the District hereby agrees to provide legal representation to defend any and all civil actions of any kind arising from a complaint for damages or injuries suffered as a result of any action or omission of action of all Indemnitees, present or former, arising out of and in the scope of his or her employment or function, unless, in the case of a tort action, the Indemnitee acted in bad faith, with malicious purpose, or in a manner exhibiting wanton and willful disregard of human rights, safety, or property. Defense of such civil actions includes, but is not limited to, any civil rights lawsuit seeking relief personally against any Indemnitee for an act or omission under color of state law, custom or usage, wherein it is alleged

that such Indemnitee has deprived another person of rights secured under the Federal Constitution or laws, including, by way of example, actions under 42 U.S.C. § 1983 or other federal statute. The District hereby further agrees to provide legal representation to defend against any other litigation arising against an Indemnitee from the performance of their official duties while serving a public purpose, including civil, administrative or criminal actions as permitted by law. By these provisions, the District does not waive any immunity from liability or limited waiver of such immunity as granted under Florida law. Rather, the District is stating that to the extent the State does not through its laws protect the Board and its officers from liability, the District is committed to doing so to the extent described in this Resolution and as permitted by law.

3. **INSURANCE.** The District may insure itself in order to cover all reasonable costs and fees directly arising out of or in connection with any legal claim or suit that directly results from a decision or act made by an Indemnitee while performing the duties and functions of his or her position.

4. **GOOD FAITH.** This Resolution is intended to evidence the District's support of Indemnitees who perform acts and render decisions in the good faith performance of their duties and functions. The District will neither support nor defend those actions or omissions committed by an individual outside the scope of his or her office or committed in bad faith or with malicious purpose or in a manner exhibiting wanton and willful disregard of human rights, safety, or property. By adoption of this Resolution, the Indemnitee(s) in question are each presumed to have acted within the scope of his or her office and are presumed to be acting in good faith, without a malicious purpose and not in a manner exhibiting wanton and willful disregard of human rights, safety or property. The District's Board of Supervisors may overcome this presumption only by unanimous vote of those participating and voting, in accordance with Section 7 herein.

5. **ADVERSE FINDING.** In the event that the District has expended funds to provide an attorney to defend an Indemnitee who is found to be personally liable by virtue of actions outside the scope of his or her employment or function, or is found to have acted in bad faith, with malicious purpose, or in a manner exhibiting wanton and willful disregard of human rights, safety, or property, the individual shall be required to reimburse the District for funds so expended. The District may recover such funds in a civil action against such individual.

6. **PAYMENT.** The District agrees to pay any final judgment, including damages, fines, penalties or other damages, costs, and attorneys' fees and costs, arising from any complaint for damages or injuries suffered as a result of any action or omission of action of any Indemnitee as described in Section 111.07, Florida Statutes. If the action arises under Section 768.28, Florida Statues, as a tort claim, the limitations and provisions of that section governing payment shall apply. If the action is a civil rights action arising under 42 U.S.C. § 1983, or similar federal statutes, payment for the full amount of judgment may be made unless the individual has been determined in the final judgment to have caused the harm intentionally. The District agrees to pay any compromise or settlement of any claim or litigation described in this paragraph,

provided, however, that the District determines such compromise or settlement to be in the District's best interest.

7. **REBUTTAL OF GOOD FAITH PRESUMPTION.** To rebut the presumption of the automatic payment of judgments or provision of legal representation pursuant to this Resolution, at least one of the following determinations shall be made by a unanimous decision of the District's Board of Supervisors participating and voting:

a. The actions of the Indemnitee were outside the scope of his or her duties and authority; or

b. The acts or omissions of the Indemnitee constituted bad faith, malicious purpose, intentional infliction of harm or were done in a manner exhibiting wanton and willful disregard of human rights, safety or property; or

c. The Indemnitee received financial profit or advantage to which he or she was not legally entitled.

8. **PROCEDURE.** To ensure the provision of legal representation pursuant to this Resolution, the following must be met:

a. A copy of the summons, complaint, notice, demand letter or other document or pleading in the action, or a letter setting forth the substance of any claim or complaint, must be delivered to the District Chairperson, Vice Chairperson, District Manager or District Counsel within thirty (30) calendar days after actual receipt of any such document together with a specific request in writing that the District defend or provide representation for the Indemnitee; and

b. The Indemnitee must cooperate continuously and fully with the District in the defense of the action.

9. **LIMITATIONS.** Any indemnification, legal defense or other protection provided pursuant to this representation shall not extend to:

a. Consulting or other outside professional or business activities for which the Indemnitee received financial or other material compensation, which are outside the scope of his or her District duties and authority; and

b. Any independent contractor for whom defense or indemnification is not authorized pursuant to Section 1(b) of this Resolution, unless the Board votes to authorize such indemnification, legal defense, or other protection; and

c. Any fine, penalty or other punishment imposed as a result of conviction for a criminal offense, and any legal fees and costs incurred to defend criminal prosecution in which a conviction is obtained; and

d. Claims brought against the Indemnitee by the District's Board of Supervisors; and

e. Any indemnification or defense prohibited by law.

10. **RETENTION OF COUNSEL.** In the event legal representation or defense is provided pursuant to this Resolution, the Indemnitee may either:

a. Retain legal counsel appointed by the District, in which case legal counsel shall be paid directly by the District; or

b. Retain legal counsel chosen by the Indemnitee, in which case the District shall have the right to:

i. Approve, in advance, any agreement for legal fees or disbursements; and

ii. Pay all or part of the legal fees, costs and other disbursements and to set a maximum for legal fees, costs and other disbursements; and

iii. Direct the defense and settle or compromise the action or claim; and

iv. Reduce or offset any monies that may be payable by the District by any court costs or attorneys' fees awarded to the Indemnitee.

11. **NO ENLARGEMENT OF RIGHTS.** The benefits of the policy adopted in this Resolution shall not enlarge the rights that would have been available to any third-party plaintiff or claimant in the absence of this policy.

12. **HEIRS AND REPRESENTATIVES.** To the extent permitted by law, this policy shall inure to the benefit of the heirs, personal representatives and estate of the Board member and/or officer.

13. **MODIFICATIONS.** The District reserves the right to change, modify or withdraw this Resolution in its sole discretion, except as to actions, demand or other claims based on acts or omissions that occurred before the effective change, modification or withdrawal of this Resolution.

14. **EFFECTIVE DATE.** This Resolution shall be effective as of its adoption on the date listed below and shall apply to any acts or omissions occurring after that date.

PASSED AND ADOPTED this 29th day of June, 2023.

ATTEST**:**

ORMOND STATION COMMUNITY DEVELOPMENT DISTRICT

_____
Secretary/Assistant Secretary

_____
Chair/Vice Chair, Board of Supervisors

ORMOND STATION

COMMUNITY DEVELOPMENT DISTRICT

6I

RESOLUTION 2023-09

A RESOLUTION OF THE BOARD OF SUPERVISORS OF ORMOND STATION COMMUNITY DEVELOPMENT DISTRICT PROVIDING FOR THE PUBLIC'S OPPORTUNITY TO BE HEARD; DESIGNATING PUBLIC COMMENT PERIODS; DESIGNATING A PROCEDURE TO IDENTIFY INDIVIDUALS SEEKING TO BE HEARD; ADDRESSING PUBLIC DECORUM; ADDRESSING EXCEPTIONS; AND PROVIDING FOR SEVERABILITY AND AN EFFECTIVE DATE

WHEREAS, the Ormond Station Community Development District ("**District**") is a local unit of special purpose government created and existing pursuant to Chapter 190, Florida Statutes; and

WHEREAS, Chapter 190, *Florida Statutes*, authorizes the District to adopt resolutions as may be necessary for the conduct of District business; and

WHEREAS, Section 286.0114, *Florida Statutes*, requires that members of the public be given a reasonable opportunity to be heard on a proposition before a board or commission; and

WHEREAS, Section 286.0114, *Florida Statutes*, sets forth guidelines for rules and policies that govern the public's opportunity to be heard at a public meeting; and

WHEREAS, the District's Board of Supervisors ("**Board**") finds that it is in the best interests of the District to adopt by resolution a policy ("**Public Comment Policy**") for immediate use and application.

NOW, THEREFORE, BE IT RESOLVED BY THE BOARD OF SUPERVISORS OF THE ORMOND STATION COMMUNITY DEVELOPMENT DISTRICT:

1. DESIGNATING PUBLIC COMMENT PERIODS. The District's Chairperson, his or her designee, or such other person conducting a District meeting ("**Presiding Officer**"), shall ensure that there is at least one period of time ("**Public Comment Period**") in the District's meeting agenda whereby the public has an opportunity to be heard on propositions before the Board, as follows:

a) An initial Public Comment Period shall be provided at the start of each Board meeting before consideration of any propositions by the Board. In the event there are propositions that come before the Board that are not listed on the agenda, the Presiding Officer shall announce a Public Comment Period on such proposition prior to the Board voting on the matter.

b) Speakers shall be permitted to address any agenda item or non-agenda matter(s) of personal or general concern, during the initial Public Comment Period.

c) Individuals wishing to make a public comment are limited to three (3) minutes per person. Potential speakers may not assign his/her three (3) minutes to extend another speaker's time.

d) The Presiding Officer may extend or reduce the time periods set forth herein in order to facilitate orderly and efficient District business, provided however that a reasonable opportunity for public comment shall be provided consistent with the requirements of Section 286.0114, Florida Statutes. The Presiding Officer may also elect to set and announce additional Public Comment Periods if he or she deems it appropriate.

2. DESIGNATING A PROCEDURE TO IDENTIFY INDIVIDUALS SEEKING TO BE HEARD. Unless otherwise directed and declared by the Presiding Officer, individuals seeking to be heard on propositions before the Board shall identify themselves by a show of hands at the beginning of each Public Comment Period, as announced by the Presiding Officer. Alternatively, in the event that public attendance is high, and/or if otherwise in the best interests of the District in order to facilitate efficient and orderly District business, the Presiding Officer may require individuals to complete speaker cards that include the individual's name, address, the proposition on which they wish to be heard, the individual's position on the proposition (i.e., "for," "against," or "undecided"), and if appropriate, to indicate the designation of a representative to speak for the individual or the individual's group. In the event large groups of individuals desire to speak, the Presiding Officer may require each group to designate a representative to speak on behalf of such group. Any attorney hired to represent an individual or company's interests before the Board shall notify the Board of such representation prior to proving any public comment.

Sections 1 and 2 herein shall be deemed to apply only to District Board meetings, but the Presiding Officer of a District workshop in his or her discretion may elect to apply such Sections to District workshops.

3. PUBLIC DECORUM. The following policies govern public decorum at public meetings and workshops:

a) Each person addressing the Board shall proceed to the place assigned for speaking, and should state his or her name and address in an audible tone of voice for the public record.

b) All remarks shall be addressed to the Board as a body and not to any member thereof or to any staff member. No person other than a Board Supervisor or District staff member shall be permitted to enter into any

discussion with an individual speaker while he or she has the floor, without the permission of the Presiding Officer.

c) Nothing herein shall be construed to prohibit the Presiding Officer from maintaining orderly conduct and proper decorum in a public meeting. Speakers shall refrain from disruptive behavior, and from making vulgar or threatening remarks. Speakers shall refrain from launching personal attacks against any Board Supervisor, District staff member, or member of the public. The Presiding Officer shall have the discretion to remove any speaker who disregards these policies from the meeting.

d) In the case that any person is declared out of order by the Presiding Officer and ordered expelled, and does not immediately leave the meeting facilities, the following steps may be taken:

i. The Presiding Officer may declare a recess.
ii. The Presiding Officer may contact the local law enforcement authority.
iii. In case the person does not remove himself or herself from the meeting, the Presiding Officer may request that he or she be placed under arrest by local law enforcement authorities for violation of Section 871.01, Florida Statutes, or other applicable law.

4. EXCEPTIONS. The Board recognizes and may apply all applicable exceptions to Section 286.0114, including those set forth in Section 286.0114(3) and other applicable law. Additionally, the Presiding Officer may alter the procedures set forth in this Public Comment Policy for public hearings and other special proceedings that may require a different procedure under Florida law.

5. SEVERABILITY. If any provision of this resolution is held to be illegal or invalid, the other provisions shall remain in full force and effect.

6. EFFECTIVE DATE. This Resolution shall become effective upon its passage and shall remain in effect unless rescinded or repealed. Furthermore, upon its passage this Resolution supersedes any Public Comment Policy previously adopted by the District.

PASSED AND ADOPTED this 29th day of June, 2023.

ATTEST**:**

ORMOND STATION COMMUNITY DEVELOPMENT DISTRICT

_____
Secretary/Assistant Secretary

_____
Chair/Vice Chair, Board of Supervisors

ORMOND STATION

COMMUNITY DEVELOPMENT DISTRICT

6J

RESOLUTION 2023-10

A RESOLUTION OF THE BOARD OF SUPERVISORS OF THE ORMOND STATION COMMUNITY DEVELOPMENT DISTRICT PROVIDING FOR THE APPOINTMENT OF A RECORDS MANAGEMENT LIAISON OFFICER; PROVIDING THE DUTIES OF THE RECORDS MANAGEMENT LIAISON OFFICER; ADOPTING A RECORDS RETENTION POLICY; AND PROVIDING FOR SEVERABILITY AND EFFECTIVE DATE

WHEREAS, the Ormond Station Community Development District ("**District**") is a local unit of special purpose government created and existing pursuant to Chapter 190, Florida Statutes; and

WHEREAS, Chapter 190, Florida Statutes, authorizes the District to adopt rules to govern the administration of the District and to adopt resolutions as may be necessary for the conduct of district business; and

WHEREAS, Section 1.2(2) of the District's Proposed Rules of Procedure appoints the Secretary of the District as the District's records custodian; and

WHEREAS, Section 257.36(5), Florida Statutes, requires the District to establish and maintain an active and continuing program for the economical and efficient management of records and to provide for the appointment of a records management liaison officer ("**Records Management Liaison Officer**"); and

WHEREAS, the District desires for the Records Management Liaison Officer to be an employee of the District or an employee of the District Manager; and

WHEREAS, the District desires to authorize the District's records custodian to appoint a Records Management Liaison Officer, which may or may not be the District's records custodian; and

WHEREAS, the District desires to prescribe duties of the Records Management Liaison Officer and provide for the assignment of additional duties; and

WHEREAS, the District's Board of Supervisors ("**Board**") finds that it is in the best interests of the District to adopt by resolution a Records Retention Policy ("**Policy**") for immediate use and application; and

WHEREAS, the District desires to provide for future amendment of the Records Retention Policy.

NOW, THEREFORE, BE IT RESOLVED BY THE BOARD OF SUPERVISORS OF THE ORMOND STATION COMMUNITY DEVELOPMENT DISTRICT:

1. APPOINTMENT OF OFFICER. The District hereby authorizes the District's records custodian to appoint a Records Management Liaison Officer and report such appointment to the appropriate State of Florida agencies. A Records Management Liaison Officer shall be an employee of the District or the District Manager. The Board, and the District's records custodian, shall each have the individual power to remove the Records Management Liaison Officer at any time for any reason. Immediately following the removal or resignation of a Records Management Liaison Officer, the District's records custodian shall appoint a replacement Records Management Liaison Officer.

2. DUTIES. The duties of the Records Management Liaison Officer shall include the following:

A. Serve as the District's contact with the Florida Department of State, State Library and Archives of Florida; and
B. Coordinate the District's records inventory; and
C. Maintain records retention and disposition forms; and
D. Coordinate District records management training; and
E. Develop records management procedures consistent with the attached Records Retention Policy, as amended; and
F. Participate in the development of the District's development of electronic record keeping systems; and
G. Submit annual compliance statements; and
H. Work with the Florida Department of State, State Library and Archives of Florida to establish individual retention schedules for the District, from time to time and as may be necessary; and
I. Such other duties as may be assigned by the Board or the District's records custodian in the future.

3. ADOPTION OF POLICY. The District hereby adopts as its Records Retention Policy the applicable provisions of Section 257.36(5), Florida Statutes, the rules adopted by the Division of Library and Information Services of the Department of State ("Division") pursuant to Section 257.36, Florida Statutes, and the General Records Schedules established by the Division. However, the District hereby extends the minimum retention guidelines contained in the General Records Schedules so that the District will retain all public records relating to District business until the Board of Supervisors amends the Records Retention Policy to address the disposition of the same. To the extent the above statute, rules, or schedules are amended or supplemented in the future, the District's Records Retention Policy shall automatically incorporate such amendment or supplement provided that such automatic amendment does not permit the

disposition of District records without further action of the Board. The Records Retention Policy shall remain in full force and effect until such time as the Board amends the Policy.

4. SEVERABILITY. If any provision of this resolution is held to be illegal or invalid, the other provisions shall remain in full force and effect.

5. EFFECTIVE DATE. This resolution shall become effective upon its passage and shall remain in effect unless rescinded or repealed. Furthermore, upon its passage this resolution supersedes any Records Retention Policy previously adopted by the District.

PASSED AND ADOPTED this 29th day of June, 2023.

ATTEST**:**

ORMOND STATION COMMUNITY DEVELOPMENT DISTRICT

_____
Secretary/Assistant Secretary

_____
Chair/Vice Chair, Board of Supervisors

ORMOND STATION

COMMUNITY DEVELOPMENT DISTRICT

6K

RESOLUTION 2023-11

A RESOLUTION OF THE BOARD OF SUPERVISORS OF THE ORMOND STATION COMMUNITY DEVELOPMENT DISTRICT GRANTING THE CHAIR AND VICE CHAIR THE AUTHORITY TO EXECUTE REAL AND PERSONAL PROPERTY CONVEYANCE AND DEDICATION DOCUMENTS, PLATS AND OTHER DOCUMENTS RELATED TO THE DEVELOPMENT OF THE DISTRICT'S IMPROVEMENTS; APPROVING THE SCOPE AND TERMS OF SUCH AUTHORIZATION; PROVIDING A SEVERABILITY CLAUSE; AND PROVIDING AN EFFECTIVE DATE.

WHEREAS, the Ormond Station Community Development District (the "**District**") is a local unit of special purpose government created and existing pursuant to Chapter 190, *Florida Statutes*; and

WHEREAS, Chapter 190, *Florida Statutes*, authorizes the District to construct, install, operate, and/or maintain systems and facilities for certain basic infrastructure, including but not limited to, roadways, stormwater management, utilities (water and sewer), offsite improvements, amenity, hardscaping/landscaping/irrigation/lighting; and

WHEREAS, the District has adopted or intends to adopt an "**Engineer's Report**," which sets forth the scope of the District's capital improvement plan and the improvements which are to be constructed thereto (the "**Improvements**"); and

WHEREAS, in connection with the development of the Improvements in accordance with the Engineer's Report, the District may, from time to time, (i) obtain and/or accept permits, approvals, right-of-way agreements and other similar documents from governmental entities for the construction and/or operation of the Improvements, and (ii) accept, convey and dedicate certain interests in real and personal property (e.g., roads, utilities, stormwater improvements, and other systems), and, for those purposes, may execute plats, deeds, easements, bills of sale, permit transfer documents, agreements, and other documents necessary for the conveyance and/or operation of Improvements, work product and land ((i) and (ii) together, the "**Conveyance Documents**"); and

WHEREAS, to facilitate the efficient development of the Improvements, the District desires to authorize the Chair, and other officers in the Chair's absence, to approve and execute the Conveyance Documents; and

WHEREAS, the Board of Supervisors finds that granting such authority is in the best interests of the District so that the development of the Improvements may proceed expeditiously, subject to the terms and limitations imposed by this Resolution.

NOW THEREFORE BE IT RESOLVED BY THE BOARD OF SUPERVISORS OF THE EAGLE CREEK COMMUNITY DEVELOPMENT DISTRICT:

1. INCORPORATION OF RECITALS. The recitals so stated are true and correct and by this reference are incorporated into and form a material part of this Resolution.

2. DELEGATION OF AUTHORITY. The Chair of the District's Board of Supervisors is hereby authorized to sign, accept and/or execute Conveyance Documents as defined above. The Vice Chair or Secretary of the District's Board of Supervisors is hereby authorized to sign, accept and/or execute any such Conveyance Documents in the Chair's absence. The Vice Chair, Secretary, and Assistant Secretaries of the District's Board of Supervisors are hereby authorized to counter-sign such Conveyance Documents. Such authority shall be subject to the review and approval of the District Engineer and District Manager, in consultation with District Counsel.

3. SEVERABILITY. If any provision of this Resolution is held to be illegal or invalid, the other provisions shall remain in full force and effect.

4. EFFECTIVE DATE. This Resolution shall take effect upon its passage and shall remain in effect unless rescinded or repealed. This Resolution shall also apply to ratify all prior approvals and/or executions of Conveyance Documents.

PASSED AND ADOPTED this 29th day of June, 2023.

ATTEST**:**

ORMOND STATION COMMUNITY DEVELOPMENT DISTRICT

_____
Secretary/Assistant Secretary

_____
Chair/Vice Chair, Board of Supervisors

ORMOND STATION

COMMUNITY DEVELOPMENT DISTRICT

6L

RESOLUTION 2023-12

A RESOLUTION OF THE BOARD OF SUPERVISORS OF THE ORMOND STATION COMMUNITY DEVELOPMENT DISTRICT RATIFYING, CONFIRMING AND APPROVING THE RECORDING OF THE NOTICE OF ESTABLISHMENT FOR THE ORMOND STATION COMMUNITY DEVELOPMENT DISTRICT

WHEREAS, the Ormond Station Community Development District ("**District**") is a local unit of special-purpose government created and existing pursuant to Chapter 190, *Florida Statutes*; and

WHEREAS, the District was established by the Board of County Commissioners of Flagler County, Ordinance No. 2023-08 ("**Ordinance**"); and

WHEREAS, Section 190.0485, Florida Statutes, requires a "Notice of Establishment" to be recorded within thirty (30) days after the effective date of the Ordinance; and

WHEREAS, the organizational meeting of the District's Board of Supervisors was scheduled for June 29, 2023 (hereinafter, "**Organizational Meeting**"); and

WHEREAS, the District authorized District Staff to arrange for the recording of a "Notice of Establishment of the Ormond Station Community Development District" in the County Official Records to ensure compliance with Florida law; and

WHEREAS, prior to the date of the Organizational Meeting, District Staff arranged for the recording of the "Notice of Establishment of the Ormond Station Community Development District" in the County Official Records.

NOW, THEREFORE, BE IT RESOLVED BY THE BOARD OF SUPERVISORS OF THE ORMOND STATION COMMUNITY DEVELOPMENT DISTRICT:

1. RATIFICATION OF ACTIONS. The actions of District Staff in the filing of the Notice of Establishment of the Ormond Station Community Development District are hereby ratified, confirmed and approved.

2. EFFECTIVE DATE. This Resolution shall become effective immediately upon its adoption.

PASSED AND ADOPTED this 29th day of June, 2023.

ATTEST**:**

ORMOND STATION COMMUNITY DEVELOPMENT DISTRICT

_____
Secretary/Assistant Secretary

_____
Chair/Vice Chair, Board of Supervisors

Instrument No: 2023024956 6/12/2023 1:06 PM BK: 2787 PG: 1248 PAGES: 4 -
RECORDED IN THE OFFICIAL RECORDS OF Tom Bexley, Clerk of the Circuit Court & Comptroller Flagler, FL

This instrument was prepared by:

Kutak Rock, LLP
107 West College Avenue
Tallahassee, Florida 32301

NOTICE OF ESTABLISHMENT OF THE
ORMOND STATION COMMUNITY DEVELOPMENT DISTRICT

PLEASE TAKE NOTICE that on May 15, 2023, and pursuant to a petition filed by D.R. Horton, Inc., the Board of County Commissioners of Flagler County, Florida, enacted Ordinance No. 2023-08, which became effective May 19, 2023, establishing the Ormond Station Community Development District ("**District**"). The legal description of the lands encompassed within the District is attached hereto as **Exhibit A**. The District is a special-purpose form of local government established pursuant to and governed by Chapter 190, *Florida Statutes*. More information on the powers, responsibilities, and duties of the District may be obtained by examining Chapter 190, *Florida Statutes*, or by contacting the District's registered agent as designated to the Department of Economic Opportunity under Section 189.014, *Florida Statutes*.

THE ORMOND STATION COMMUNITY DEVELOPMENT DISTRICT MAY IMPOSE AND LEVY TAXES OR ASSESSMENTS, OR BOTH TAXES AND ASSESSMENTS, ON THIS PROPERTY. THESE TAXES AND ASSESSMENTS PAY THE CONSTRUCTION, OPERATION AND MAINTENANCE COSTS OF CERTAIN PUBLIC FACILITIES AND SERVICES OF THE DISTRICT AND ARE SET ANNUALLY BY THE GOVERNING BOARD OF THE DISTRICT. THESE TAXES AND ASSESSMENTS ARE IN ADDITION TO COUNTY AND OTHER LOCAL GOVERNMENT TAXES AND ASSESSMENTS AND ALL OTHER TAXES AND ASSESSMENTS PROVIDED FOR BY LAW.

[THIS SPACE INTENTIONALLY LEFT BLANK]

IN WITNESS WHEREOF, this Notice has been executed on this 30th day of May, 2023, and recorded in the Official Records of Pasco County, Florida.

Jere Earlywine
Kutak Rock LLP

Witness

Katherine Ibarra
Print Name

Witness

Ashley Ligas
Print Name

STATE OF FLORIDA
COUNTY OF LEON

The foregoing instrument was acknowledged before me by means of ☒ physical presence or ☐ online notarization, this 30th day of May, 2023, by Jere Earlywine of Kutak Rock LLP, and who is either ☒ personally known to me, or ☐ produced _____ as identification.

ASHLEY A. LIGAS
Commission # HH 070475
Expires December 9, 2024
Bonded Thru Budget Notary Services

NOTARY PUBLIC, STATE OF FLORIDA

(NOTARY SEAL)

Name: Ashley Ligas
(Name of Notary Public, Printed, Stamped or Typed as Commissioned)

Exhibit A
Property Description

LEGAL DESCRIPTION
A PARCEL OF LAND LYING WITHIN SECTION 22, TOWNSHIP 14 SOUTH, RANGE 31 EAST, FLAGLER COUNTY, FLORIDA, BEING MORE PARTICULARLY DESCRIBED AS FOLLOWS:

COMMENCE AT THE SOUTHWEST CORNER OF SAID SECTION 22; THENCE ALONG THE WEST LINE OF SAID SECTION 22 RUN NORTH 01°17'59" WEST A DISTANCE OF 5262.99 FEET TO THE NORTHWEST CORNER OF SAID SECTION 22; THENCE ALONG THE NORTH LINE OF SAID SECTION 22 RUN NORTH 88°15'41" EAST A DISTANCE OF 2473.29 FEET TO THE NORTHWEST CORNER OF CONSERVATION TRACT "A", RECORDED IN OFFICIAL RECORDS BOOK 2694, PAGE 1482 AND THE NORTHWEST CORNER OF TRACT "B", RECORDED IN OFFICIAL RECORDS BOOK 2706, PAGE 145 OF THE PUBLIC RECORDS OF FLAGLER COUNTY, FLORIDA, BEING THE POINT OF BEGINNING; THENCE ALONG THE NORTH LINE OF SAID CONSERVATION TRACT, THE NORTH LINE OF SAID SECTION 22, AND THE NORTH LINE OF SAID TRACT "B" CONTINUE NORTH 88°15'41" EAST A DISTANCE OF 1048.02 FEET TO THE INTERSECTION OF SAID NORTH LINE OF SECTION 22 AND THE WEST LINE OF THAT CERTAIN 236.00 FOOT WIDE FLORIDA POWER & LIGHT COMPANY EASEMENT AS RECORDED IN OFFICIAL RECORDS BOOK 1319, PAGE 1953 AND DEED BOOK 38, PAGE 50 BOTH BEING RECORDED IN THE PUBLIC RECORDS OF FLAGLER COUNTY, FLORIDA; THENCE ALONG SAID WEST LINE AND THE EAST LINE OF SAID TRACT "B" RUN SOUTH 01°00'05" EAST A DISTANCE OF 1521.83 FEET TO THE INTERSECTION OF SAID WEST LINE WITH THE NORTHERLY RIGHT-OF-WAY OF AIRPORT ROAD (A 100.00 FOOT WIDE PRIVATE RIGHT-OF-WAY) PER MAP BOOK 37, PAGES 38-39 OF THE PUBLIC RECORDS OF FLAGLER COUNTY, FLORIDA, SAID POINT OF INTERSECTION ALSO BEING THE BEGINNING OF A NON-TANGENT CURVE TO THE RIGHT, CONCAVE NORTHWESTERLY, HAVING A RADIUS OF 1400.00 FEET, A CENTRAL ANGLE OF 02°40'58", AND A CHORD DISTANCE OF 65.55 FEET WHICH BEARS SOUTH 74°35'44" WEST; THENCE ALONG ARC OF SAID CURVE, SAID NORTH RIGHT-OF-WAY LINE AND THE SOUTH LINE OF AFORESAID TRACT "B" RUN FOR A LENGTH OF 65.56 FEET TO THE SOUTHEAST CORNER OF TRACT 5 (DRAINAGE EASEMENT) PER SAID RIGHT-OF-WAY MAP BOOK AND OFFICIAL RECORDS BOOK 1730, PAGE 1056 AS RECORDED IN THE OFFICIAL RECORDS OF FLAGLER COUNTY, FLORIDA, AND A POINT OF NON-TANGENCY WITH A LINE; THENCE DEPARTING SAID NORTHERLY RIGHT-OF-WAY LINE, ALONG THE EASTERLY, NORTHERLY, AND WESTERLY LINES OF SAID TRACT 5 (DRAINAGE EASEMENT) AND SAID SOUTH LINE OF TRACT "B" RUN THE FOLLOWING SEVEN (7) COURSES AND DISTANCES: (1) NORTH 84°20'38" WEST A DISTANCE OF 82.69 FEET; (2) THENCE NORTH 12°19'05" WEST A DISTANCE OF 254.77 FEET TO THE BEGINNING OF A CURVE TO THE LEFT CONCAVE SOUTHWESTERLY, HAVING A RADIUS OF 30.00 FEET, A CENTRAL ANGLE OF 84°28'08", AND A CHORD DISTANCE OF 40.33 FEET WHICH BEARS NORTH 54°33'04" WEST; (3) THENCE ALONG THE ARC OF SAID CURVE RUN A LENGTH OF 44.23 TO A POINT OF TANGENCY WITH A LINE; (4) THENCE ALONG SAID TANGENT LINE RUN SOUTH 83°12'57" WEST A DISTANCE OF 125.15 FEET TO A POINT OF CURVATURE OF A CURVE TO THE LEFT, CONCAVE SOUTHEASTERLY, HAVING A RADIUS OF 30.00 FEET, A CENTRAL ANGLE OF 85°47'29", AND A CHORD DISTANCE OF 40.84 WHICH BEARS SOUTH 40°19'20" WEST; (5) THENCE ALONG THE ARC OF SAID CURVE RUN A LENGTH OF 44.92 FEET TO A POINT OF TANGENCY WITH A LINE; (6) THENCE ALONG SAID TANGENT LINE RUN SOUTH 02°34'18" EAST A DISTANCE OF 249.48 FEET; (7) THENCE RUN SOUTH 53°07'43" WEST A DISTANCE OF 138.20 FEET TO AFORESAID NORTHERLY RIGHT-OF-WAY LINE OF AIRPORT ROAD AND AFORESAID SOUTH LINE OF TRACT "B"; THENCE ALONG SAID NORTHERLY RIGHT-OF-WAY LINE AND SAID SOUTH LINE OF TRACT "B" RUN SOUTH 76°55'49" WEST A DISTANCE OF 554.87 FEET TO THE SOUTH-MOST CORNER OF CONSERVATION TRACT "B", RECORDED IN AFORESAID OFFICIAL RECORDS BOOK 2694, PAGE 1482 AND THE BEGINNING OF A CURVE TO THE RIGHT, CONCAVE NORTHEASTERLY, HAVING A RADIUS OF 25.00 FEET, A CENTRAL ANGLE OF 67°58'32", AND A CHORD DISTANCE OF 27.95 FEET WHICH BEARS NORTH 69°04'55" EAST; THENCE ALONG THE SOUTHWESTERLY LINE OF SAID CONSERVATION TRACT "B", SOUTH LINE OF AFORESAID TRACT "B", AND AFORESAID NORTHERLY RIGHT-OF-WAY LINE OF AIRPORT ROAD RUN THE FOLLOWING THREE (3) COURSES AND DISTANCES: (1) ALONG THE ARC OF SAID CURVE RUN A LENGTH OF 29.66 FEET TO A POINT OF REVERSE CURVATURE WITH A CURVE TO THE LEFT, CONCAVE SOUTHWESTERLY, HAVING A RADIUS OF 175.00 FEET, A CENTRAL ANGLE OF 49°00'36", AND A CHORD DISTANCE OF 145.17 FEET WHICH BEARS SOUTH 59°35'57" EAST; (2) THENCE ALONG THE ARC OF SAID CURVE RUN A LENGTH OF 149.69 FEET TO A POINT OF REVERSE CURVATURE WITH A CURVE TO THE RIGHT, CONCAVE NORTHEASTERLY, HAVING A RADIUS OF 25.00 FEET AND A CENTRAL ANGLE OF 71°02'04", AND A CHORD DISTANCE OF 29.05 FEET WHICH BEARS SOUTH 48°35'13" EAST; (3) THENCE ALONG THE ARC OF SAID CURVE RUN A LENGTH OF 30.99 FEET TO A POINT OF TANGENCY WITH A LINE AND A POINT ON THE EASTERLY RIGHT-OF-WAY LINE OF HUNTER'S RIDGE BOULEVARD PER AFORESAID MAP BOOK 37, PAGES 38-39; THENCE ALONG SAID EASTERLY RIGHT-OF WAY LINE AND AFORESAID SOUTHWESTERLY LINE OF CONSERVATION TRACT "B", AND SAID SOUTH LINE OF TRACT "B" RUN NORTH 13°04'11" WEST A DISTANCE OF 205.77 FEET; THENCE DEPARTING SAID EASTERLY RIGHT-OF-WAY LINE ALONG THE WEST LINE OF SAID TRACT "B" RUN NORTH 76°55'49" EAST A DISTANCE OF 130.00 FEET TO THE SOUTHWEST CORNER OF AFORESAID CONSERVATION TRACT "A"; THENCE ALONG THE WEST LINE OF SAID CONSERVATION TRACT "A" AND SAID WEST LINE OF TRACT "B" RUN THE FOLLOWING FIVE (5) COURSES AND DISTANCES: (1) NORTH 13°04'11" WEST A DISTANCE OF 120.00 FEET; (2) THENCE RUN SOUTH 76°55'49" A DISTANCE OF 130.00 FEET; (3) THENCE RUN NORTH 13°04'11" WEST A DISTANCE OF 231.38 FEET; (4) THENCE RUN NORTH 88°15'41" EAST A DISTANCE OF 281.00 FEET; (5) THENCE RUN NORTH 01°44'19" WEST A DISTANCE OF 1076.91 FEET RETURNING TO THE POINT OF BEGINNING. CONTAINING 1,735,215 SQUARE FEET OR 39.835 ACRES, MORE OR LESS.

MADDEN
MOORHEAD & STOKES, LLC
CIVIL ENGINEERS
431 E. HORATIO AVE, SUITE 260 MAITLAND, FL 32751 (407) 629-8330
CERTIFICATE OF AUTHORIZATION NO. CA-0007723

JOB NUMBER:	23003
SEC: 22 TWP: 14S RNG: 31E	
DRAWN BY:	JFV
APPROVED BY:	DAR
DATE:	02/02/2023
SCALE:	NONE

ORMOND STATION CDD

LEGAL DESCRIPTION

ORMOND STATION

COMMUNITY DEVELOPMENT DISTRICT

6M

ORMOND STATION COMMUNITY DEVELOPMENT DISTRICT
REQUEST FOR PROPOSALS FOR ANNUAL AUDIT SERVICES

The Ormond Station Community Development District hereby requests proposals for annual financial auditing services. The proposal must provide for the auditing of the District's financial records for the fiscal year ending September 30, 2023, with an option for two additional optional annual renewals. The District is a local unit of special-purpose government created under Chapter 190, *Florida Statutes*, for the purpose of financing, constructing, and maintaining public infrastructure. The District is located in the Flagler County, Florida, and has an annual operating budget of approximately $_____. The final contract will require that, among other things, the audit for the fiscal year ending September 30, 2023, be completed no later than April 15, 2024.

The auditing entity submitting a proposal must be duly licensed under Chapter 473, *Florida Statutes*, and be qualified to conduct audits in accordance with "Government Auditing Standards," as adopted by the Florida Board of Accountancy. Audits shall be conducted in accordance with Florida Law and particularly Section 218.39, *Florida Statutes*, and the rules of the Florida Auditor General.

Proposal packages, which include evaluation criteria and instructions to proposers, are available from the District Manager at the address and telephone number listed below.

Proposers must provide one (1) unbound and one (1) electronic copy of their proposal to the District Manager, 2300 Glades Road, Suite 410W, Boca Raton, Florida 33431, (561) 571-0010 in an envelope marked on the outside "Auditing Services, Ormond Station Community Development District." Proposals must be received by _____ a/p.m. on _____, _____, 2023, at the office of the District Manager. Please direct all questions regarding this Notice to the District Manager.

Craig Wrathell
District Manager

Run date: *must be published in at least one newspaper of general circulation in the District and the Village. The public announcement must allow for at least 7 days for the submission of proposals.*

ORMOND STATION COMMUNITY DEVELOPMENT DISTRICT

REQUEST FOR PROPOSALS

District Auditing Services for Fiscal Year 2023
Flagler County, Florida

INSTRUCTIONS TO PROPOSERS

SECTION 1. DUE DATE. Sealed proposals must be received no later than **_____, _____, 2023**, at ___ a/p.m., at the offices of the District Manager, 2300 Glades Road, Suite 410W, Boca Raton, Florida 33431, (561) 571-0010. Proposals will be publicly opened at that time.

SECTION 2. FAMILIARITY WITH THE LAW. By submitting a proposal, the Proposer is assumed to be familiar with all federal, state, and local laws, ordinances, rules and regulations that in any manner affect the work. Ignorance on the part of the Proposer will in no way relieve it from responsibility to perform the work covered by the proposal in compliance with all such laws, ordinances and regulations.

SECTION 3. QUALIFICATIONS OF PROPOSER. The contract, if awarded, will only be awarded to a responsible Proposer who is qualified by experience and licensing to do the work specified herein. The Proposer shall submit with its proposal satisfactory evidence of experience in similar work and show that it is fully prepared to complete the work to the satisfaction of the District.

SECTION 4. SUBMISSION OF ONLY ONE PROPOSAL. Proposers shall be disqualified and their proposals rejected if the District has reason to believe that collusion may exist among the Proposers, the Proposer has defaulted on any previous contract or is in arrears on any previous or existing contract, or for failure to demonstrate proper licensure and business organization.

SECTION 5. SUBMISSION OF PROPOSAL. Submit one (1) unbound and one (1) electronic copy of the Proposal Documents, and other requested attachments at the time and place indicated herein, which shall be enclosed in an opaque sealed envelope, marked with the title "Auditing Services – Ormond Station Community Development District" on the face of it.

SECTION 6. MODIFICATION AND WITHDRAWAL. Proposals may be modified or withdrawn by an appropriate document duly executed and delivered to the place where proposals are to be submitted at any time prior to the time and date the proposals are due. No proposal may be withdrawn after opening for a period of ninety (90) days.

SECTION 7. PROPOSAL DOCUMENTS. The proposal documents shall consist of the notice announcing the request for proposals, these instructions, the Evaluation Criteria Sheet and a proposal with all required documentation pursuant to Section 12 of these instructions (the "Proposal Documents").

SECTION 8. PROPOSAL. In making its proposal, each Proposer represents that it has read and understands the Proposal Documents and that the proposal is made in accordance therewith.

SECTION 9. BASIS OF AWARD/RIGHT TO REJECT. The District reserves the right to reject any and all proposals, make modifications to the work, and waive any informalities or irregularities in proposals as it is deemed in the best interests of the District.

SECTION 10. CONTRACT AWARD. Within fourteen (14) days of receipt of the Notice of Award from the District, the Proposer shall enter into and execute a Contract (engagement letter) with the District.

SECTION 11. LIMITATION OF LIABILITY. Nothing herein shall be construed as or constitute a waiver of the District's limited waiver of liability contained in Section 768.28, *Florida Statutes*, or any other statute or law.

SECTION 12. MISCELLANEOUS. All proposals shall include the following information in addition to any other requirements of the proposal documents.

A. List the position or title of all personnel to perform work on the District audit. Include resumes for each person listed; list years of experience in present position for each party listed and years of related experience.

B. Describe proposed staffing levels, including resumes with applicable certifications.

C. Three references from projects of similar size and scope. The Proposer should include information relating to the work it conducted for each reference as well as a name, address and phone number of a contact person.

D. The lump sum cost of the provision of the services under the proposal for the District's first audit for which there are no special assessment bonds, plus the lump sum cost of two (2) annual renewals, which renewals shall include services related to the District's anticipated issuance of special assessment bonds.

SECTION 13. PROTESTS. In accordance with the District's Rules of Procedure, any protest regarding the Proposal Documents, must be filed in writing, at the offices of the

District Manager, within seventy-two (72) calendar hours (excluding Saturday, Sunday, and state holidays) after the receipt of the Proposal Documents. The formal protest setting forth with particularity the facts and law upon which the protest is based shall be filed within seven (7) calendar days (including Saturday, Sunday, and state holidays) after the initial notice of protest was filed. Failure to timely file a notice of protest or failure to timely file a formal written protest shall constitute a waiver of any right to object or protest with respect to the aforesaid Proposal Documents.

SECTION 14. EVALUATION OF PROPOSALS. The criteria to be used in the evaluation of proposals are presented in the Evaluation Criteria Sheet, contained within the Proposal Documents.

ORMOND STATION COMMUNITY DEVELOPMENT DISTRICT
AUDITOR SELECTION
EVALUATION CRITERIA

1. Ability of Personnel. **(20 Points)**

(E.g., geographic location of the firm's headquarters or permanent office in relation to the project; capabilities and experience of key personnel; present ability to manage this project; evaluation of existing work load; proposed staffing levels, etc.)

2. Proposer's Experience. **(20 Points)**

(E.g. past record and experience of the Proposer in similar projects; volume of work previously performed by the firm; past performance for other or current Community Development District(s) in other contracts; character, integrity, reputation of Proposer, etc.)

3. *Understanding of Scope of Work.* **(20 Points)**

Extent to which the proposal demonstrates an understanding of the District's needs for the services requested.

4. Ability to Furnish the Required Services. **(20 Points)**

Extent to which the proposal demonstrates the adequacy of Proposer's financial resources and stability as a business entity necessary to complete the services required.

5. Price. **(20 Points)*****

Points will be awarded based upon the lowest total proposal for rendering the services and the reasonableness of the proposal.

Total **(100 Points)**

***Alternatively, the Board may choose to evaluate firms without considering price, in which case the remaining categories would be assigned 25 points each.

ORMOND STATION

COMMUNITY DEVELOPMENT DISTRICT

6N

Strange Zone, Inc.

Quotation

260 NW 67th Street #108
Boca Raton, FL 33487
Phone: (305) 607-2989

DATE June 27, 2023
Quotation # M23-1021
Customer ID OSCDD

Prepared by: Stephan

Prepared For:
Ormond Station CDD
C.O. Wrathell, Hunt and Associates, LLC
2300 Glades Road, Suite 410W
Boca Raton, Florida 33431
Phone: (561) 571-0010

Description	AMOUNT
Website creation & development *Website will be created using company provided colors, images & logo if available. The website will include the following pages & content: Home page, About page, What is a CDD page, Required reporting information page, FAQs page, News section if desired, Contact page, and Meetings & documents page which include PDF documents of audits, budget, meeting agenda, meeting schedule & minutes from meetings.* Website HTML Code will be WCAG 2.1 AA Compliant. ***Client will be responsible for providing WCAG 2.1 AA Compliant PDF.***	$975.00
Website maintenance | For 1 year Please allow up to 48 hours for updates to be posted. *Maintenance includes posting of minutes, meeting agendas, audits, scheduled meetings, budgets, general documents, and any other content update needed. Creation of new pages will be a separate fee of $50/ Page.*	$600.00
Website hosting & Email | For 1 year *Hosting service also includes 5 emails address accounts with 2GB of space for each account. Business Email with 50GB of Space $10/User/Month*	Included
Domain Registration (ormondstationcdd.net)	$35.00
SSL Certificates | 1 year	$69.99
TOTAL	$ 1,679.99

If you have any questions concerning this quotation, Stephan, (305) 607-2989, strangezone@gmail.com

Payment must be received before the start of this agreement.

Date

THANK YOU FOR YOUR BUSINESS!

ORMOND STATION

COMMUNITY DEVELOPMENT DISTRICT

6O

Date: June 28, 2023
Re: Website Mitigation Items for Accessibility

This proposal is for the website, which our development and audit team will perform the scope of services outlined below. ADA Site Compliance is a consultancy which provides specific services for the client. Any services outside of the scope below, or separate sites or templates, will require additional evaluations and proposals.

Technological Auditing

WCAG Standards
Technological auditing of the agreed upon pages.
Detailed Reports

Accessibility Policy and Compliance Shield

Indication to all website visitors that compliance, accessibility, and usability are a priority.
Provides contact information (phone and/or email) for users who find inaccessible areas of the website.

Scope of Services Performed by ADA Site Compliance:

A. Technological Auditing and Reporting – WCAG Standards
B. Accessibility Policy and Compliance Shield
C. Technical Support – Email and Phone

Compliance Shield, Accessibility Policy and 1 Annual Technological Audit

$210 per website (normally $549) – Annual Pricing

ORMOND STATION CDD	**ADA Site Compliance**
By: _____	By: *Joshua LaBadie*
Name: _____	Name: Joshua LaBadie
Its: _____	Its: Senior Compliance Advisor
Date: _____	

ORMOND STATION

COMMUNITY DEVELOPMENT DISTRICT

6P

RESOLUTION 2023-13

A RESOLUTION OF THE BOARD OF SUPERVISORS OF THE ORMOND STATION COMMUNITY DEVELOPMENT DISTRICT TO DESIGNATE DATE, TIME AND PLACE OF PUBLIC HEARING AND AUTHORIZATION TO PUBLISH NOTICE OF SUCH HEARING FOR THE PURPOSE OF ADOPTING RULES OF PROCEDURE; AND PROVIDING AN EFFECTIVE DATE

WHEREAS, the Ormond Station Community Development District ("**District**") is a local unit of special-purpose government created and existing pursuant to Chapter 190, *Florida Statutes*; and

WHEREAS, the District's Board of Supervisors ("**Board**") is authorized by Section 190.011(5), *Florida Statutes*, to adopt rules and orders pursuant to Chapter 120, *Florida Statutes*.

NOW, THEREFORE, BE IT RESOLVED BY THE BOARD OF SUPERVISORS OF THE ORMOND STATION COMMUNITY DEVELOPMENT DISTRICT:

1. PUBLIC HEARING. A Public Hearing will be held to adopt the District's Rules of Procedure on _____, 2023, at ___:___ a/p.m. at the _____.

2. PUBLICATION. The District Secretary is directed to publish notice of the hearing in accordance with Section 120.54, *Florida Statutes*.

3. EFFECTIVE DATE. This Resolution shall become effective immediately upon its adoption.

PASSED AND ADOPTED this 29th day of June, 2023.

ATTEST**:**

ORMOND STATION COMMUNITY DEVELOPMENT DISTRICT

_____
Secretary/Assistant Secretary

_____
Chair/Vice Chair, Board of Supervisors

ORMOND STATION

COMMUNITY DEVELOPMENT DISTRICT

6PI

RULES OF PROCEDURE
ORMOND STATION COMMUNITY DEVELOPMENT DISTRICT

EFFECTIVE AS OF _____, 2023

TABLE OF CONTENTS

Rule 1.0 General. 2

Rule 1.1 Board of Supervisors; Officers and Voting. 3

Rule 1.2 District Offices; Public Information and Inspection of Records; Policies; Service Contract Requirements; Financial Disclosure Coordination. 7

Rule 1.3 Public Meetings, Hearings, and Workshops. 10

Rule 1.4 Internal Controls to Prevent Fraud, Waste and Abuse 15

Rule 2.0 Rulemaking Proceedings. 16

Rule 3.0 Competitive Purchase. 22

Rule 3.1 Procedure Under the Consultants' Competitive Negotiations Act. 27

Rule 3.2 Procedure Regarding Auditor Selection. 31

Rule 3.3 Purchase of Insurance. 35

Rule 3.4 Pre-qualification 37

Rule 3.5 Construction Contracts, Not Design-Build. 42

Rule 3.6 Construction Contracts, Design-Build. 45

Rule 3.7 Payment and Performance Bonds. 51

Rule 3.8 Goods, Supplies, and Materials. 52

Rule 3.9 Maintenance Services. 56

Rule 3.10 Contractual Services. 59

Rule 3.11 Protests with Respect to Proceedings under Rules 3.1, 3.2, 3.3, 3.4, 3.5, 3.6, 3.8, and 3.9. 60

Rule 4.0 Effective Date. 63

Rule 1.0 General.

(1) The Ormond Station Community Development District (the "District") was created pursuant to the provisions of Chapter 190 of the Florida Statutes, and was established to provide for the ownership, operation, maintenance, and provision of various capital facilities and services within its jurisdiction. The purpose of these rules (the "Rules") is to describe the general operations of the District.

(2) Definitions located within any section of these Rules shall be applicable within all other sections, unless specifically stated to the contrary.

(3) Unless specifically permitted by a written agreement with the District, the District does not accept documents filed by electronic mail or facsimile transmission. Filings are only accepted during normal business hours.

(4) A Rule of the District shall be effective upon adoption by affirmative vote of the District Board. After a Rule becomes effective, it may be repealed or amended only through the rulemaking procedures specified in these Rules. Notwithstanding, the District may immediately suspend the application of a Rule if the District determines that the Rule conflicts with Florida law. In the event that a Rule conflicts with Florida law and its application has not been suspended by the District, such Rule should be interpreted in the manner that best effectuates the intent of the Rule while also complying with Florida law. If the intent of the Rule absolutely cannot be effectuated while complying with Florida law, the Rule shall be automatically suspended.

Specific Authority: §§ 190.011(5), 190.011(15), Fla. Stat.
Law Implemented: §§ 190.011(5), 190.011(15), Fla. Stat.

Rule 1.1 Board of Supervisors; Officers and Voting.

(1) Board of Supervisors. The Board of Supervisors of the District (the "Board") shall consist of five (5) members. Members of the Board ("Supervisors") appointed by ordinance or rule or elected by landowners must be citizens of the United States of America and residents of the State of Florida. Supervisors elected or appointed by the Board to elector seats must be citizens of the United States of America, residents of the State of Florida and of the District and registered to vote with the Supervisor of Elections of the county in which the District is located and for those elected, shall also be qualified to run by the Supervisor of Elections. The Board shall exercise the powers granted to the District under Florida law.

(a) Supervisors shall hold office for the term specified by Section 190.006 of the Florida Statutes. If, during the term of office, any Board member(s) vacates their office, the remaining member(s) of the Board shall fill the vacancies by appointment for the remainder of the term(s). If three or more vacancies exist at the same time, a quorum, as defined herein, shall not be required to appoint replacement Board members.

(b) Three (3) members of the Board shall constitute a quorum for the purposes of conducting business, exercising powers and all other purposes. A Board member shall be counted toward the quorum if physically present at the meeting, regardless of whether such Board member is prohibited from, or abstains from, participating in discussion or voting on a particular item.

(c) Action taken by the Board shall be upon a majority vote of the members present, unless otherwise provided in the Rules or required by law. Subject to Rule 1.3(10), a Board member participating in the Board meeting by teleconference or videoconference shall be entitled to vote and take all other action as though physically present.

(d) Unless otherwise provided for by an act of the Board, any one Board member may attend a mediation session on behalf of the Board. Any agreement resulting from such mediation session must be approved pursuant to subsection (1)(c) of this Rule.

(2) Officers. At the first Board meeting held after each election where the newly elected members take office, the Board shall select a Chairperson, Vice-Chairperson, Secretary, Assistant Secretary, and Treasurer.

(a) The Chairperson must be a member of the Board. If the Chairperson resigns from that office or ceases to be a member of the Board, the Board shall select a Chairperson. The Chairperson serves at the pleasure of the Board. The Chairperson shall be authorized to execute resolutions and contracts on the District's behalf. The Chairperson shall convene and conduct all meetings of the Board. In the event the Chairperson is unable to attend a

meeting, the Vice-Chairperson shall convene and conduct the meeting. The Chairperson or Vice-Chairperson may delegate the responsibility of conducting the meeting to the District's manager ("District Manager") or District Counsel, in whole or in part.

(b) The Vice-Chairperson shall be a member of the Board and shall have such duties and responsibilities as specifically designated by the Board from time to time. The Vice-Chairperson has the authority to execute resolutions and contracts on the District's behalf in the absence of the Chairperson. If the Vice-Chairperson resigns from office or ceases to be a member of the Board, the Board shall select a Vice-Chairperson. The Vice-Chairperson serves at the pleasure of the Board.

(c) The Secretary of the Board serves at the pleasure of the Board and need not be a member of the Board. The Secretary shall be responsible for maintaining the minutes of Board meetings and may have other duties assigned by the Board from time to time. An employee of the District Manager may serve as Secretary. The Secretary shall be bonded by a reputable and qualified bonding company in at least the amount of one million dollars ($1,000,000), or have in place a fidelity bond, employee theft insurance policy, or a comparable product in at least the amount of one million dollars ($1,000,000) that names the District as an additional insured.

(d) The Treasurer need not be a member of the Board but must be a resident of the State of Florida. The Treasurer shall perform duties described in Section 190.007(2) and (3) of the Florida Statutes, as well as those assigned by the Board from time to time. The Treasurer shall serve at the pleasure of the Board. The Treasurer shall either be bonded by a reputable and qualified bonding company in at least the amount of one million dollars ($1,000,000), or have in place a fidelity bond, employee theft insurance policy, or a comparable product in at least the amount of one million dollars ($1,000,000) that names the District as an additional insured.

(e) In the event that both the Chairperson and Vice-Chairperson are absent from a Board meeting and a quorum is present, the Board may designate one of its members or a member of District staff to convene and conduct the meeting. In such circumstances, any of the Board members present are authorized to execute agreements, resolutions, and other documents approved by the Board at such meeting. In the event that the Chairperson and Vice-Chairperson are both unavailable to execute a document previously approved by the Board, the Secretary or any Assistant Secretary may execute such document.

(f) The Board may assign additional duties to District officers from time to time, which include, but are not limited to, executing documents on behalf of the District.

(g) The Chairperson, Vice-Chairperson, and any other person authorized by District Resolution may sign checks and warrants for the District, countersigned by the Treasurer or other persons authorized by the Board.

(3) Committees. The Board may establish committees of the Board, either on a permanent or temporary basis, to perform specifically designated functions. Committees may include individuals who are not members of the Board. Such functions may include, but are not limited to, review of bids, proposals, and qualifications, contract negotiations, personnel matters, and budget preparation.

(4) Record Book. The Board shall keep a permanent record book entitled "Record of Proceedings," in which shall be recorded minutes of all meetings, resolutions, proceedings, certificates, and corporate acts. The Records of Proceedings shall be located at a District office and shall be available for inspection by the public.

(5) Meetings. For each fiscal year, the Board shall establish a schedule of regular meetings, which shall be published in a newspaper of general circulation in the county in which the District is located and filed with the local general-purpose governments within whose boundaries the District is located. All meetings of the Board and Committees serving an advisory function shall be open to the public in accord with the provisions of Chapter 286 of the Florida Statutes.

(6) Voting Conflict of Interest. The Board shall comply with Section 112.3143 of the Florida Statutes, so as to ensure the proper disclosure of conflicts of interest on matters coming before the Board for a vote. For the purposes of this section, "voting conflict of interest" shall be governed by the Florida Constitution and Chapters 112 and 190 of the Florida Statutes, as amended from time to time. Generally, a voting conflict exists when a Board member is called upon to vote on an item which would inure to the Board member's special private gain or loss or the Board member knows would inure to the special private gain or loss of a principal by whom the Board member is retained, the parent organization or subsidiary of a corporate principal, a business associate, or a relative including only a father, mother, son, daughter, husband, wife, brother, sister, father-in-law, mother-in-law, son-in-law, and daughter-in-law.

(a) When a Board member knows the member has a conflict of interest on a matter coming before the Board, the member should notify the Board's Secretary prior to participating in any discussion with the Board on the matter. The member shall publicly announce the conflict of interest at the meeting. This announcement shall appear in the minutes.

If the Board member was elected at a landowner's election or appointed to fill a vacancy of a seat last filled at a landowner's election, the Board member may vote or abstain from voting on the matter at issue. If the Board member was elected by electors residing within the District, the Board

member is prohibited from voting on the matter at issue. In the event that the Board member intends to abstain or is prohibited from voting, such Board member shall not participate in the discussion on the item subject to the vote.

The Board's Secretary shall prepare a Memorandum of Voting Conflict (Form 8B) which shall then be signed by the Board member, filed with the Board's Secretary, and provided for attachment to the minutes of the meeting within fifteen (15) days of the meeting.

(b) If a Board member inadvertently votes on a matter and later learns he or she has a conflict on the matter, the member shall immediately notify the Board's Secretary. Within fifteen (15) days of the notification, the member shall file the appropriate Memorandum of Voting Conflict, which will be attached to the minutes of the Board meeting during which the vote on the matter occurred. The Memorandum of Voting Conflict shall immediately be provided to other Board members and shall be read publicly at the next meeting held subsequent to the filing of the Memorandum of Voting Conflict. The Board member's vote is unaffected by this filing.

(c) It is not a conflict of interest for a Board member, the District Manager, or an employee of the District to be a stockholder, officer or employee of a landowner or of an entity affiliated with a landowner.

(d) In the event that a Board member elected at a landowner's election or appointed to fill a vacancy of a seat last filled at a landowner's election, has a continuing conflict of interest, such Board member is permitted to file a Memorandum of Voting Conflict at any time in which it shall state the nature of the continuing conflict. Only one such continuing Memorandum of Voting Conflict shall be required to be filed for each term the Board member is in office.

Specific Authority: §§ 190.011(5), 190.011(15), Fla. Stat.
Law Implemented: §§ 112.3143, 190.006, 190.007, Fla. Stat.

Rule 1.2 District Offices; Public Information and Inspection of Records; Policies; Service Contract Requirements; Financial Disclosure Coordination.

(1) District Offices. Unless otherwise designated by the Board, the official District office shall be the District Manager's office identified by the District Manager. If the District Manager's office is not located within the county in which the District is located, the Board shall designate a local records office within such county which shall at a minimum contain, but not be limited to, the following documents:

(a) Agenda packages for prior 24 months and next meeting;

(b) Official minutes of meetings, including adopted resolutions of the Board;

(c) Names and addresses of current Board members and District Manager, unless such addresses are protected from disclosure by law;

(d) Adopted engineer's reports;

(e) Adopted assessment methodologies/reports;

(f) Adopted disclosure of public financing;

(g) Limited Offering Memorandum for each financing undertaken by the District;

(h) Proceedings, certificates, bonds given by all employees, and any and all corporate acts;

(i) District policies and rules;

(j) Fiscal year end audits; and

(k) Adopted budget for the current fiscal year.

The District Manager shall ensure that each District records office contains the documents required by Florida law.

(2) Public Records. District public records include all documents, papers, letters, maps, books, tapes, photographs, films, sound recordings, data processing software, or other material, regardless of the physical form, characteristics, or means of transmission, made or received in connection with the transaction of official business of the District. All District public records not otherwise restricted by law may be copied or inspected at the District Manager's office during regular business hours. Certain District records can also be inspected and copied at the District's local records office during regular business hours. All written public records requests shall be directed to the Secretary who by these rules is appointed as the

District's records custodian. Regardless of the form of the request, any Board member or staff member who receives a public records request shall immediately forward or communicate such request to the Secretary for coordination of a prompt response. The Secretary, after consulting with District Counsel as to the applicability of any exceptions under the public records laws, shall be responsible for responding to the public records request. At no time can the District be required to create records or summaries of records, or prepare opinions regarding District policies, in response to a public records request.

(3) Service Contracts. Any contract for services, regardless of cost, shall include provisions required by law that require the contractor to comply with public records laws. The District Manager shall be responsible for initially enforcing all contract provisions related to a contractor's duty to comply with public records laws.

(4) Fees; Copies. Copies of public records shall be made available to the requesting person at a charge of $0.15 per page for one-sided copies and $0.20 per page for two-sided copies if not more than 8 ½ by 14 inches. For copies of public records in excess of the sizes listed in this section and for outside duplication services, the charge shall be equal to the actual cost of reproduction. Certified copies of public records shall be made available at a charge of one dollar ($1.00) per page. If the nature or volume of records requested requires extensive use of information technology resources or extensive clerical or supervisory assistance, the District may charge, in addition to the duplication charge, a special service charge that is based on the cost the District incurs to produce the records requested. This charge may include, but is not limited to, the cost of information technology resource, employee labor, and fees charged to the District by consultants employed in fulfilling the request. In cases where the special service charge is based in whole or in part on the costs incurred by the District due to employee labor, consultant fees, or other forms of labor, those portions of the charge shall be calculated based on the lowest labor cost of the individual(s) who is/are qualified to perform the labor, taking into account the nature or volume of the public records to be inspected or copied. The charge may include the labor costs of supervisory and/or clerical staff whose assistance is required to complete the records request, in accordance with Florida law. For purposes of this Rule, the word "extensive" shall mean that it will take more than 15 minutes to locate, review for confidential information, copy and re-file the requested material. In cases where extensive personnel time is determined by the District to be necessary to safeguard original records being inspected, the special service charge provided for in this section shall apply. If the total fees, including but not limited to special service charges, are anticipated to exceed twenty-five dollars ($25.00), then, prior to commencing work on the request, the District will inform the person making the public records request of the estimated cost, with the understanding that the final cost may vary from that estimate. If the person making the public records request decides to proceed with the request, payment of the estimated cost is required in advance. Should the person fail to pay the estimate, the District is under no duty to produce the requested records. After the request has been fulfilled, additional payments or credits may be

due. The District is under no duty to produce records in response to future records requests if the person making the request owes the District for past unpaid duplication charges, special service charges, or other required payments or credits.

(5) Records Retention. The Secretary of the District shall be responsible for retaining the District's records in accordance with applicable Florida law.

(6) Policies. The Board may adopt policies related to the conduct of its business and the provision of services either by resolution or motion.

(7) Financial Disclosure Coordination. Unless specifically designated by Board resolution otherwise, the Secretary shall serve as the Financial Disclosure Coordinator ("Coordinator") for the District as required by the Florida Commission on Ethics ("Commission"). The Coordinator shall create, maintain and update a list of the names, e-mail addresses, physical addresses, and names of the agency of, and the office or position held by, all Supervisors and other persons required by Florida law to file a statement of financial interest due to his or her affiliation with the District ("Reporting Individual"). The Coordinator shall provide this list to the Commission by February 1 of each year, which list shall be current as of December 31 of the prior year. Each Supervisor and Reporting Individual shall promptly notify the Coordinator in writing if there are any changes to such person's name, e-mail address, or physical address. Each Supervisor and Reporting Individual shall promptly notify the Commission in the manner prescribed by the Commission if there are any changes to such person's e-mail address.

Specific Authority: §§ 190.011(5), 190.011(15), Fla. Stat.
Law Implemented: §§ 112.31446(3), 112.3145(8)(a)1., 119.07, 119.0701, 190.006, Fla. Stat.

Rule 1.3 Public Meetings, Hearings, and Workshops.

(1) Notice. Except in emergencies, or as otherwise required by statute or these Rules, at least seven (7) days, but no more than thirty (30) days public notice shall be given of any public meeting, hearing or workshop of the Board. Public notice shall be given by publication in a newspaper of general circulation in the District and in the county in which the District is located. "General circulation" means a publication that is printed and published at least once a week for the preceding year, offering at least 25% of its words in the English language, qualifies as a periodicals material for postal purposes in the county in which the District is located, is for sale to the public generally, is available to the public generally for the publication of official or other notices, and is customarily containing information of a public character or of interest or of value to the residents or owners of property in the county where published, or of interest or of value to the general public. The annual meeting notice required to be published by Section 189.015 of the Florida Statutes, shall be published in a newspaper not of limited subject matter, which is published at least five days a week, unless the only newspaper in the county is published less than five days a week. Each Notice shall state, as applicable:

(a) The date, time and place of the meeting, hearing or workshop;

(b) A brief description of the nature, subjects, and purposes of the meeting, hearing, or workshop;

(c) The District office address for the submission of requests for copies of the agenda, as well as a contact name and telephone number for verbal requests for copies of the agenda; and

(d) The following or substantially similar language: "Pursuant to provisions of the Americans with Disabilities Act, any person requiring special accommodations to participate in this meeting/hearing/workshop is asked to advise the District Office at least forty-eight (48) hours before the meeting/hearing/workshop by contacting the District Manager at (561) 571-0010. If you are hearing or speech impaired, please contact the Florida Relay Service at 1 (800) 955-8770 or 1 (800) 955-8771, who can aid you in contacting the District Office."

(e) The following or substantially similar language: "A person who decides to appeal any decision made at the meeting/hearing/workshop with respect to any matter considered at the meeting/hearing/workshop is advised that person will need a record of the proceedings and that accordingly, the person may need to ensure that a verbatim record of the proceedings is made including the testimony and evidence upon which the appeal is to be based."

(f) The following or substantially similar language: "The meeting [or hearing or workshop] may be continued in progress without additional notice to a time, date, and location stated on the record."

(2) Mistake. In the event that a meeting is held under the incorrect assumption that notice required by law and these Rules has been given, the Board at its next properly noticed meeting shall cure such defect by considering the agenda items from the prior meeting individually and anew.

(3) Agenda. The District Manager, under the guidance of District Counsel and the Chairperson or Vice-Chairperson, shall prepare an agenda of the meeting/hearing/workshop. The agenda and any meeting materials available in an electronic format, excluding any confidential and any confidential and exempt information, shall be available to the public at least seven days before the meeting/hearing/workshop, except in an emergency. Meeting materials shall be defined as, and limited to, the agenda, meeting minutes, resolutions, and agreements of the District that District staff deems necessary for Board approval. Inclusion of additional materials for Board consideration other than those defined herein as "meeting materials" shall not convert such materials into "meeting materials." For good cause, the agenda may be changed after it is first made available for distribution, and additional materials may be added or provided under separate cover at the meeting. The requirement of good cause shall be liberally construed to allow the District to efficiently conduct business and to avoid the expenses associated with special meetings.

The District may, but is not required to, use the following format in preparing its agenda for its regular meetings:

Call to order
Roll call
Public comment
Organizational matters
Review of minutes
Specific items of old business
Specific items of new business
Staff reports
    (a) District Counsel
    (b) District Engineer
    (c) District Manager
        1. Financial Report
        2. Approval of Expenditures
Supervisor's requests and comments
Public comment
Adjournment

(4) Minutes. The Secretary shall be responsible for preparing and keeping the minutes of each meeting of the Board. Minutes shall be corrected and approved by the Board at a subsequent meeting. The Secretary may work with other staff members in preparing draft minutes for the Board's consideration.

(5) Special Requests. Persons wishing to receive, by mail, notices or agendas of meetings, may so advise the District Manager or Secretary at the District Office. Such persons shall furnish a mailing address in writing and shall be required to pre-pay the cost of the copying and postage.

(6) Emergency Meetings. The Chairperson, or Vice-Chairperson if the Chairperson is unavailable, upon consultation with the District Manager and District Counsel, if available, may convene an emergency meeting of the Board without first having complied with sections (1) and (3) of this Rule, to act on emergency matters that may affect the public health, safety, or welfare. Whenever possible, the District Manager shall make reasonable efforts to provide public notice and notify all Board members of an emergency meeting twenty-four (24) hours in advance. Reasonable efforts may include telephone notification. Notice of the emergency meeting must be provided both before and after the meeting on the District's website, if it has one. Whenever an emergency meeting is called, the District Manager shall be responsible for notifying at least one newspaper of general circulation in the District. After an emergency meeting, the Board shall publish in a newspaper of general circulation in the District, the time, date and place of the emergency meeting, the reasons why an emergency meeting was necessary, and a description of the action taken. Actions taken at an emergency meeting may be ratified by the Board at a regularly noticed meeting subsequently held.

(7) Public Comment. The Board shall set aside a reasonable amount of time at each meeting for public comment and members of the public shall be permitted to provide comment on any proposition before the Board. The portion of the meeting generally reserved for public comment shall be identified in the agenda. Policies governing public comment may be adopted by the Board in accordance with Florida law.

(8) Budget Hearing. Notice of hearing on the annual budget(s) shall be in accord with Section 190.008 of the Florida Statutes. Once adopted in accord with Section 190.008 of the Florida Statutes, the annual budget(s) may be amended from time to time by action of the Board. Approval of invoices by the Board in excess of the funds allocated to a particular budgeted line item shall serve to amend the budgeted line item.

(9) Public Hearings. Notice of required public hearings shall contain the information required by applicable Florida law and by these Rules applicable to meeting notices and shall be mailed and published as required by Florida law. The District Manager shall ensure that all such notices, whether mailed or published, contain the information required by Florida law and these Rules and are mailed and published

as required by Florida law. Public hearings may be held during Board meetings when the agenda includes such public hearing.

(10) Participation by Teleconference/Videoconference. District staff may participate in Board meetings by teleconference or videoconference. Board members may also participate in Board meetings by teleconference or videoconference if in the good judgment of the Board extraordinary circumstances exist; provided however, at least three Board members must be physically present at the meeting location to establish a quorum. Such extraordinary circumstances shall be presumed when a Board member participates by teleconference or videoconference, unless a majority of the Board members physically present determines that extraordinary circumstances do not exist.

(11) Board Authorization. The District has not adopted Robert's Rules of Order. For each agenda item, there shall be discussion permitted among the Board members during the meeting. Unless such procedure is waived by the Board, approval or disapproval of resolutions and other proposed Board actions shall be in the form of a motion by one Board member, a second by another Board member, and an affirmative vote by the majority of the Board members present. Any Board member, including the Chairperson, can make or second a motion.

(12) Continuances. Any meeting or public hearing of the Board may be continued without re-notice or re-advertising provided that:

(a) The Board identifies on the record at the original meeting a reasonable need for a continuance;

(b) The continuance is to a specified date, time, and location publicly announced at the original meeting; and

(c) The public notice for the original meeting states that the meeting may be continued to a date and time and states that the date, time, and location of any continuance shall be publicly announced at the original meeting and posted at the District Office immediately following the original meeting.

(13) Attorney-Client Sessions. An Attorney-Client Session is permitted when the District's attorneys deem it necessary to meet in private with the Board to discuss pending litigation to which the District is a party before a court or administrative agency or as may be authorized by law. The District's attorney must request such session at a public meeting. Prior to holding the Attorney-Client Session, the District must give reasonable public notice of the time and date of the session and the names of the persons anticipated to attend the session. The session must commence at an open meeting in which the Chairperson or Vice-Chairperson announces the commencement of the session, the estimated length of the session, and the names of the persons who will be attending the session. The discussion during the session is confined to settlement negotiations or strategy related to

litigation expenses or as may be authorized by law. Only the Board, the District's attorneys (including outside counsel), the District Manager, and the court reporter may attend an Attorney-Client Session. During the session, no votes may be taken and no final decisions concerning settlement can be made. Upon the conclusion of the session, the public meeting is reopened, and the Chairperson or Vice-Chairperson must announce that the session has concluded. The session must be transcribed by a court-reporter and the transcript of the session filed with the District Secretary within a reasonable time after the session. The transcript shall not be available for public inspection until after the conclusion of the litigation.

(14) Security and Firesafety Board Discussions. Portions of a meeting which relate to or would reveal a security or firesafety system plan or portion thereof made confidential and exempt by section 119.071(3)(a), Florida Statutes, are exempt from the public meeting requirements and other requirements of section 286.011, Florida Statutes, and section 24(b), Article 1 of the State Constitution. Should the Board wish to discuss such matters, members of the public shall be required to leave the meeting room during such discussion. Any records of the Board's discussion of such matters, including recordings or minutes, shall be maintained as confidential and exempt records in accordance with Florida law.

Specific Authority: §§ 190.011(5), 190.011(15), Fla. Stat.
Law Implemented: §§ 189.069(2)(a)16, 190.006, 190.007, 190.008, 286.0105, 286.011, 286.0113, 286.0114, Fla. Stat.

Rule 1.4 Internal Controls to Prevent Fraud, Waste and Abuse

(1) Internal Controls. The District shall establish and maintain internal controls designed to:

(a) Prevent and detect "fraud," "waste" and "abuse" as those terms are defined in section 11.45(1), Florida Statutes; and
(b) Promote and encourage compliance with applicable laws, rules contracts, grant agreements, and best practices; and
(c) Support economical and efficient operations; and
(d) Ensure reliability of financial records and reports; and
(e) Safeguard assets.

(2) Adoption. The internal controls to prevent fraud, waste and abuse shall be adopted and amended by the District in the same manner as District policies.

Specific Authority: §§ 190.011(5), 190.011(15), Fla. Stat.
Law Implemented: § 218.33(3), Fla. Stat.

Rule 2.0 Rulemaking Proceedings.

(1) Commencement of Proceedings. Proceedings held for adoption, amendment, or repeal of a District rule shall be conducted according to these Rules. Rulemaking proceedings shall be deemed to have been initiated upon publication of notice by the District. A "rule" is a District statement of general applicability that implements, interprets, or prescribes law or policy, or describes the procedure or practice requirements of the District ("Rule"). Nothing herein shall be construed as requiring the District to consider or adopt rules unless required by Chapter 190 of the Florida Statutes. Policies adopted by the District which do not consist of rates, fees, rentals or other monetary charges may be, but are not required to be, implemented through rulemaking proceedings.

(2) Notice of Rule Development.

(a) Except when the intended action is the repeal of a Rule, the District shall provide notice of the development of a proposed rule by publication of a Notice of Rule Development in a newspaper of general circulation in the District before providing notice of a proposed rule as required by section (3) of this Rule. Consequently, the Notice of Rule Development shall be published at least twenty-nine (29) days prior to the public hearing on the proposed Rule. The Notice of Rule Development shall indicate the subject area to be addressed by rule development, provide a short, plain explanation of the purpose and effect of the proposed rule, cite the specific legal authority for the proposed rule, and include a statement of how a person may promptly obtain, without cost, a copy of any preliminary draft, if available.

(b) All rules as drafted shall be consistent with Sections 120.54(1)(g) and 120.54(2)(b) of the Florida Statutes.

(3) Notice of Proceedings and Proposed Rules.

(a) Prior to the adoption, amendment, or repeal of any rule other than an emergency rule, the District shall give notice of its intended action, setting forth a short, plain explanation of the purpose and effect of the proposed action, a reference to the specific rulemaking authority pursuant to which the rule is adopted, and a reference to the section or subsection of the Florida Statutes being implemented, interpreted, or made specific. The notice shall include a summary of the District's statement of the estimated regulatory costs, if one has been prepared, based on the factors set forth in Section 120.541(2) of the Florida Statutes, and a statement that any person who wishes to provide the District with a lower cost regulatory alternative as provided by Section 120.541(1), must do so in writing within twenty-one (21) days after publication of the notice. The notice shall additionally include a statement that any affected person may request a public hearing by submitting a written request within twenty-one (21) days after the date

of publication of the notice. Except when intended action is the repeal of a rule, the notice shall include a reference to both the date on which and the place where the Notice of Rule Development required by section (2) of this Rule appeared.

(b) The notice shall be published in a newspaper of general circulation in the District and each county in which the District is located not less than twenty-eight (28) days prior to the intended action. The proposed rule shall be available for inspection and copying by the public at the time of the publication of notice.

(c) The notice shall be mailed to all persons named in the proposed rule and to all persons who, at least fourteen (14) days prior to such mailing, have made requests of the District for advance notice of its rulemaking proceedings. Any person may file a written request with the District Manager to receive notice by mail of District proceedings to adopt, amend, or repeal a rule. Such persons must furnish a mailing address and may be required to pay the cost of copying and mailing.

(4) Rule Development Workshops. Whenever requested in writing by any affected person, the District must either conduct a rule development workshop prior to proposing rules for adoption or the Chairperson must explain in writing why a workshop is unnecessary. The District may initiate a rule development workshop but is not required to do so.

(5) Petitions to Initiate Rulemaking. All Petitions to Initiate Rulemaking proceedings must contain the name, address, and telephone number of the petitioner, the specific action requested, the specific reason for adoption, amendment, or repeal, the date submitted, the text of the proposed rule, and the facts showing that the petitioner is regulated by the District or has a substantial interest in the rulemaking. Not later than sixty (60) calendar days following the date of filing a petition, the Board shall initiate rulemaking proceedings or deny the petition with a written statement of its reasons for the denial. If the petition is directed to an existing policy that the District has not formally adopted as a rule, the District may, in its discretion, notice and hold a public hearing on the petition to consider the comments of the public directed to the policy, its scope and application, and to consider whether the public interest is served adequately by the application of the policy on a case-by-case basis, as contrasted with its formal adoption as a rule. However, this section shall not be construed as requiring the District to adopt a rule to replace a policy.

(6) Rulemaking Materials. After the publication of the notice referenced in section (3) of this Rule, the Board shall make available for public inspection and shall provide, upon request and payment of the cost of copies, the following materials:

(a) The text of the proposed rule, or any amendment or repeal of any existing rules;

(b) A detailed written statement of the facts and circumstances justifying the proposed rule;

(c) A copy of the statement of estimated regulatory costs if required by Section 120.541 of the Florida Statutes; and

(d) The published notice.

(7) Hearing. The District may, or, upon the written request of any affected person received within twenty-one (21) days after the date of publication of the notice described in section (3) of this Rule, shall, provide a public hearing for the presentation of evidence, argument, and oral statements, within the reasonable conditions and limitations imposed by the District to avoid duplication, irrelevant comments, unnecessary delay, or disruption of the proceedings. The District shall publish notice of the public hearing in a newspaper of general circulation within the District either in the text of the notice described in section (3) of this Rule or in a separate publication at least seven (7) days before the scheduled public hearing. The notice shall specify the date, time, and location of the public hearing, and the name, address, and telephone number of the District contact person who can provide information about the public hearing. Written statements may be submitted by any person prior to or at the public hearing. All timely submitted written statements shall be considered by the District and made part of the rulemaking record.

(8) Emergency Rule Adoption. The Board may adopt an emergency rule if it finds that immediate danger to the public health, safety, or welfare exists which requires immediate action. Prior to the adoption of an emergency rule, the District Manager shall make reasonable efforts to notify a newspaper of general circulation in the District. Notice of emergency rules shall be published as soon as possible in a newspaper of general circulation in the District. The District may use any procedure which is fair under the circumstances in the adoption of an emergency rule as long as it protects the public interest as determined by the District and otherwise complies with these provisions.

(9) Negotiated Rulemaking. The District may use negotiated rulemaking in developing and adopting rules pursuant to Section 120.54(2)(d) of the Florida Statutes, except that any notices required under Section 120.54(2)(d) of the Florida Statutes, may be published in a newspaper of general circulation in the county in which the District is located.

(10) Rulemaking Record. In all rulemaking proceedings, the District shall compile and maintain a rulemaking record. The record shall include, if applicable:

(a) The texts of the proposed rule and the adopted rule;

(b) All notices given for a proposed rule;

(c) Any statement of estimated regulatory costs for the rule;

(d) A written summary of hearings, if any, on the proposed rule;

(e) All written comments received by the District and responses to those written comments; and

(f) All notices and findings pertaining to an emergency rule.

(11) Petitions to Challenge Existing Rules.

(a) Any person substantially affected by a rule may seek an administrative determination of the invalidity of the rule on the ground that the rule is an invalid exercise of the District's authority.

(b) The petition seeking an administrative determination must state with particularity the provisions alleged to be invalid with sufficient explanation of the facts or grounds for the alleged invalidity and facts sufficient to show that the person challenging a rule is substantially affected by it.

(c) The petition shall be filed with the District. Within 10 days after receiving the petition, the Chairperson shall, if the petition complies with the requirements of subsection (b) of this section, designate any member of the Board (including the Chairperson), District Manager, District Counsel, or other person as a hearing officer who shall conduct a hearing within 30 days thereafter, unless the petition is withdrawn or a continuance is granted by agreement of the parties. The failure of the District to follow the applicable rulemaking procedures or requirements in this Rule shall be presumed to be material; however, the District may rebut this presumption by showing that the substantial interests of the petitioner and the fairness of the proceedings have not been impaired.

(d) Within 30 days after the hearing, the hearing officer shall render a decision and state the reasons therefor in writing.

(e) Hearings held under this section shall be de novo in nature. The petitioner has a burden of proving by a preponderance of the evidence that the existing rule is an invalid exercise of District authority as to the objections raised. The hearing officer may:

(i) Administer oaths and affirmations;

(ii) Rule upon offers of proof and receive relevant evidence;

(iii) Regulate the course of the hearing, including any pre-hearing matters;

(iv) Enter orders; and

(v) Make or receive offers of settlement, stipulation, and adjustment.

(f) The petitioner and the District shall be adverse parties. Other substantially affected persons may join the proceedings as intervenors on appropriate terms which shall not unduly delay the proceedings.

(12) Variances and Waivers. A "variance" means a decision by the District to grant a modification to all or part of the literal requirements of a rule to a person who is subject to the rule. A "waiver" means a decision by the District not to apply all or part of a rule to a person who is subject to the rule. Variances and waivers from District rules may be granted subject to the following:

(a) Variances and waivers shall be granted when the person subject to the rule demonstrates that the purpose of the underlying statute will be or has been achieved by other means by the person, and when application of the rule would create a substantial hardship or would violate principles of fairness. For purposes of this section, "substantial hardship" means a demonstrated economic, technological, legal, or other type of hardship to the person requesting the variance or waiver. For purposes of this section, "principles of fairness" are violated when the literal application of a rule affects a particular person in a manner significantly different from the way it affects other similarly situated persons who are subject to the rule.

(b) A person who is subject to regulation by a District Rule may file a petition with the District, requesting a variance or waiver from the District's Rule. Each petition shall specify:

(i) The rule from which a variance or waiver is requested;

(ii) The type of action requested;

(iii) The specific facts that would justify a waiver or variance for the petitioner; and

(iv) The reason why the variance or the waiver requested would serve the purposes of the underlying statute.

(c) The District shall review the petition and may request only that information needed to clarify the petition or to answer new questions raised by or directly related to the petition. If the petitioner asserts that any request for additional information is not authorized by law or by Rule of the District,

the District shall proceed, at the petitioner's written request, to process the petition.

(d) The Board shall grant or deny a petition for variance or waiver and shall announce such disposition at a publicly held meeting of the Board, within ninety (90) days after receipt of the original petition, the last item of timely requested additional material, or the petitioner's written request to finish processing the petition. The District's statement granting or denying the petition shall contain a statement of the relevant facts and reasons supporting the District's action.

(13) Rates, Fees, Rentals and Other Charges. All rates, fees, rentals, or other charges shall be subject to rulemaking proceedings. Policies adopted by the District which do not consist of rates, fees, rentals or other charges may be, but are not required to be, implemented through rulemaking proceedings.

Specific Authority: §§ 190.011(5), 190.011(15), 190.035, Fla. Stat.
Law Implemented: §§ 190.011(5), 190.035(2), Fla. Stat.

Rule 3.0 Competitive Purchase.

(1) Purpose and Scope. In order to comply with Sections 190.033(1) through (3), 287.055 and 287.017 of the Florida Statutes, the following provisions shall apply to the purchase of Professional Services, insurance, construction contracts, design-build services, goods, supplies, and materials, Contractual Services, and maintenance services.

(2) Board Authorization. Except in cases of an Emergency Purchase, a competitive purchase governed by these Rules shall only be undertaken after authorization by the Board.

(3) Definitions.

(a) "Competitive Solicitation" means a formal, advertised procurement process, other than an Invitation to Bid, Request for Proposals, or Invitation to Negotiate, approved by the Board to purchase commodities and/or services which affords vendors fair treatment in the competition for award of a District purchase contract.

(b) "Continuing Contract" means a contract for Professional Services entered into in accordance with Section 287.055 of the Florida Statutes, between the District and a firm, whereby the firm provides Professional Services to the District for projects in which the costs do not exceed two million dollars ($2,000,000), for a study activity when the fee for such Professional Services to the District does not exceed two hundred thousand dollars ($200,000), or for work of a specified nature as outlined in the contract with the District, with no time limitation except that the contract must provide a termination clause (for example, a contract for general District engineering services). Firms providing Professional Services under Continuing Contracts shall not be required to bid against one another.

(c) "Contractual Service" means the rendering by a contractor of its time and effort rather than the furnishing of specific commodities. The term applies only to those services rendered by individuals and firms who are independent contractors. Contractual Services do not include auditing services, Maintenance Services, or Professional Services as defined in Section 287.055(2)(a) of the Florida Statutes, and these Rules. Contractual Services also do not include any contract for the furnishing of labor or materials for the construction, renovation, repair, modification, or demolition of any facility, building, portion of building, utility, park, parking lot, or structure or other improvement to real property entered into pursuant to Chapter 255 of the Florida Statutes, and Rules 3.5 or 3.6.

(d) "Design-Build Contract" means a single contract with a Design-Build Firm for the design and construction of a public construction project.

(e) "Design-Build Firm" means a partnership, corporation or other legal entity that:

(i) Is certified under Section 489.119 of the Florida Statutes, to engage in contracting through a certified or registered general contractor or a certified or registered building contractor as the qualifying agent; or

(ii) Is certified under Section 471.023 of the Florida Statutes, to practice or to offer to practice engineering; certified under Section 481.219 of the Florida Statutes, to practice or to offer to practice architecture; or certified under Section 481.319 of the Florida Statutes, to practice or to offer to practice landscape architecture.

(f) "Design Criteria Package" means concise, performance-oriented drawings or specifications for a public construction project. The purpose of the Design Criteria Package is to furnish sufficient information to permit Design-Build Firms to prepare a bid or a response to the District's Request for Proposals, or to permit the District to enter into a negotiated Design-Build Contract. The Design Criteria Package must specify performance-based criteria for the public construction project, including the legal description of the site, survey information concerning the site, interior space requirements, material quality standards, schematic layouts and conceptual design criteria of the project, cost or budget estimates, design and construction schedules, site development requirements, provisions for utilities, stormwater retention and disposal, and parking requirements applicable to the project. Design Criteria Packages shall require firms to submit information regarding the qualifications, availability, and past work of the firms, including the partners and members thereof.

(g) "Design Criteria Professional" means a firm who holds a current certificate of registration under Chapter 481 of the Florida Statutes, to practice architecture or landscape architecture, or a firm who holds a current certificate as a registered engineer under Chapter 471 of the Florida Statutes, to practice engineering, and who is employed by or under contract to the District to provide professional architect services, landscape architect services, or engineering services in connection with the preparation of the Design Criteria Package.

(h) "Emergency Purchase" means a purchase necessitated by a sudden unexpected turn of events (for example, acts of God, riot, fires, floods, hurricanes, accidents, or any circumstances or cause beyond the control of the Board in the normal conduct of its business), where the Board finds that the delay incident to competitive purchase would be detrimental to the interests of the District. This includes, but is not limited to, instances where

the time to competitively award the project will jeopardize the funding for the project, will materially increase the cost of the project, or will create an undue hardship on the public health, safety, or welfare.

(i) "Invitation to Bid" is a written solicitation for sealed bids with the title, date, and hour of the public bid opening designated specifically and defining the commodity or service involved. It includes printed instructions prescribing conditions for bidding, qualification, evaluation criteria, and provides for a manual signature of an authorized representative. It may include one or more bid alternates.

(j) "Invitation to Negotiate" means a written solicitation for competitive sealed replies to select one or more vendors with which to commence negotiations for the procurement of commodities or services.

(k) "Negotiate" means to conduct legitimate, arm's length discussions and conferences to reach an agreement on a term or price.

(l) "Professional Services" means those services within the scope of the practice of architecture, professional engineering, landscape architecture, or registered surveying and mapping, as defined by the laws of Florida, or those services performed by any architect, professional engineer, landscape architect, or registered surveyor and mapper, in connection with the firm's or individual's professional employment or practice.

(m) "Proposal (or Reply or Response) Most Advantageous to the District" means, as determined in the sole discretion of the Board, the proposal, reply, or response that is:

(i) Submitted by a person or firm capable and qualified in all respects to perform fully the contract requirements, who has the integrity and reliability to assure good faith performance;

(ii) The most responsive to the Request for Proposals, Invitation to Negotiate, or Competitive Solicitation as determined by the Board; and

(iii) For a cost to the District deemed by the Board to be reasonable.

(n) "Purchase" means acquisition by sale, rent, lease, lease/purchase, or installment sale. It does not include transfer, sale, or exchange of goods, supplies, or materials between the District and any federal, state, regional or local governmental entity or political subdivision of the State of Florida.

(o) "Request for Proposals" or "RFP" is a written solicitation for sealed proposals with the title, date, and hour of the public opening designated and

requiring the manual signature of an authorized representative. It may provide general information, applicable laws and rules, statement of work, functional or general specifications, qualifications, proposal instructions, work detail analysis, and evaluation criteria as necessary.

(p) "Responsive and Responsible Bidder" means an entity or individual that has submitted a bid that conforms in all material respects to the Invitation to Bid and has the capability in all respects to fully perform the contract requirements and the integrity and reliability that will assure good faith performance. "Responsive and Responsible Vendor" means an entity or individual that has submitted a proposal, reply, or response that conforms in all material respects to the Request for Proposals, Invitation to Negotiate, or Competitive Solicitation and has the capability in all respects to fully perform the contract requirements and the integrity and reliability that will assure good faith performance. In determining whether an entity or individual is a Responsive and Responsible Bidder (or Vendor), the District may consider, in addition to factors described in the Invitation to Bid, Request for Proposals, Invitation to Negotiate, or Competitive Solicitation, the following:

(i) The ability and adequacy of the professional personnel employed by the entity/individual;

(ii) The past performance of the entity/individual for the District and in other professional employment;

(iii) The willingness of the entity/individual to meet time and budget requirements;

(iv) The geographic location of the entity's/individual's headquarters or office in relation to the project;

(v) The recent, current, and projected workloads of the entity/individual;

(vi) The volume of work previously awarded to the entity/individual;

(vii) Whether the cost components of the bid or proposal are appropriately balanced; and

(viii) Whether the entity/individual is a certified minority business enterprise.

(q) "Responsive Bid," "Responsive Proposal," "Responsive Reply," and "Responsive Response" all mean a bid, proposal, reply, or response which conforms in all material respects to the specifications and conditions in the

Invitation to Bid, Request for Proposals, Invitations to Negotiate, or Competitive Solicitation document and these Rules, and the cost components of which, if any, are appropriately balanced. A bid, proposal, reply or response is not responsive if the person or firm submitting it fails to meet any material requirement relating to the qualifications, financial stability, or licensing of the bidder.

Specific Authority: §§ 190.011(5), 190.011(15), Fla. Stat.
Law Implemented: §§ 190.033, 255.20, 287.055, Fla. Stat.

Rule 3.1 Procedure Under the Consultants' Competitive Negotiations Act.

(1) Scope. The following procedures are adopted for the selection of firms or individuals to provide Professional Services exceeding the thresholds herein described, for the negotiation of such contracts, and to provide for protest of actions of the Board under this Rule. As used in this Rule, "Project" means that fixed capital outlay study or planning activity when basic construction cost is estimated by the District to exceed the threshold amount provided in Section 287.017 of the Florida Statutes, for CATEGORY FIVE, or for a planning study activity when the fee for Professional Services is estimated by the District to exceed the threshold amount provided in Section 287.017 for CATEGORY TWO, as such categories may be amended or adjusted from time to time.

(2) Qualifying Procedures. In order to be eligible to provide Professional Services to the District, a consultant must, at the time of receipt of the firm's qualification submittal:

(a) Hold all required applicable state professional licenses in good standing;

(b) Hold all required applicable federal licenses in good standing, if any;

(c) Hold a current and active Florida corporate charter or be authorized to do business in the State of Florida in accordance with Chapter 607 of the Florida Statutes, if the consultant is a corporation; and

(d) Meet any qualification requirements set forth in the District's Request for Qualifications.

Evidence of compliance with this Rule may be submitted with the qualifications, if requested by the District. In addition, evidence of compliance must be submitted any time requested by the District.

(3) Public Announcement. Except in cases of valid public emergencies as certified by the Board, the District shall announce each occasion when Professional Services are required for a Project or a Continuing Contract by publishing a notice providing a general description of the Project, or the nature of the Continuing Contract, and the method for interested consultants to apply for consideration. The notice shall appear in at least one (1) newspaper of general circulation in the District and in such other places as the District deems appropriate. The notice must allow at least fourteen (14) days for submittal of qualifications from the date of publication. The District may maintain lists of consultants interested in receiving such notices. These consultants are encouraged to submit annually statements of qualifications and performance data. The District shall make reasonable efforts to provide copies of any notices to such consultants, but the failure to do so shall not give such consultants any bid protest or other rights or otherwise disqualify any otherwise valid procurement process. The Board has the right to reject any and all

qualifications, and such reservation shall be included in the published notice. Consultants not receiving a contract award shall not be entitled to recover from the District any costs of qualification package preparation or submittal.

(4) Competitive Selection.

(a) The Board shall review and evaluate the data submitted in response to the notice described in section (3) of this Rule regarding qualifications and performance ability, as well as any statements of qualifications on file. The Board shall conduct discussions with, and may require public presentation by consultants regarding their qualifications, approach to the Project, and ability to furnish the required services. The Board shall then select and list the consultants, in order of preference, deemed to be the most highly capable and qualified to perform the required Professional Services, after considering these and other appropriate criteria:

(i) The ability and adequacy of the professional personnel employed by each consultant;

(ii) Whether a consultant is a certified minority business enterprise;

(iii) Each consultant's past performance;

(iv) The willingness of each consultant to meet time and budget requirements;

(v) The geographic location of each consultant's headquarters, office and personnel in relation to the project;

(vi) The recent, current, and projected workloads of each consultant; and

(vii) The volume of work previously awarded to each consultant by the District.

(b) Nothing in these Rules shall prevent the District from evaluating and eventually selecting a consultant if less than three (3) Responsive qualification packages, including packages indicating a desire not to provide Professional Services on a given Project, are received.

(c) If the selection process is administered by any person or committee other than the full Board, the selection made will be presented to the full Board with a recommendation that competitive negotiations be instituted with the selected firms in order of preference listed.

(d) Notice of the rankings adopted by the Board, including the rejection of some or all qualification packages, shall be provided in writing to all consultants

by United States Mail, hand delivery, facsimile, or overnight delivery service. The notice shall include the following statement: "Failure to file a protest within the time prescribed in Rule 3.11 of the Rules of the District shall constitute a waiver of proceedings under those Rules," or wording to that effect. Protests of the District's ranking decisions under this Rule shall be in accordance with the procedures set forth in Rule 3.11.

(5) Competitive Negotiation.

(a) After the Board has authorized the beginning of competitive negotiations, the District may begin such negotiations with the firm listed as most qualified to perform the required Professional Services at a rate or amount of compensation which the Board determines is fair, competitive, and reasonable.

(b) In negotiating a lump-sum or cost-plus-a-fixed-fee professional contract for more than the threshold amount provided in Section 287.017 of the Florida Statutes, for CATEGORY FOUR, the firm receiving the award shall be required to execute a truth-in-negotiation certificate stating that "wage rates and other factual unit costs supporting the compensation are accurate, complete and current at the time of contracting." In addition, any professional service contract under which such a certificate is required, shall contain a provision that "the original contract price and any additions thereto, shall be adjusted to exclude any significant sums by which the Board determines the contract price was increased due to inaccurate, incomplete, or noncurrent wage rates and other factual unit costs."

(c) Should the District be unable to negotiate a satisfactory agreement with the firm determined to be the most qualified at a price deemed by the District to be fair, competitive, and reasonable, then negotiations with that firm shall be terminated and the District shall immediately begin negotiations with the second most qualified firm. If a satisfactory agreement with the second firm cannot be reached, those negotiations shall be terminated and negotiations with the third most qualified firm shall be undertaken.

(d) Should the District be unable to negotiate a satisfactory agreement with one of the top three (3) ranked consultants, additional firms shall be selected by the District, in order of their competence and qualifications. Negotiations shall continue, beginning with the first-named firm on the list, until an agreement is reached or the list of firms is exhausted.

(6) Contracts; Public Records. In accordance with Florida law, each contract entered into pursuant to this Rule shall include provisions required by law that require the contractor to comply with public records laws.

(7) Continuing Contract. Nothing in this Rule shall prohibit a Continuing Contract between a consultant and the District.

(8) Emergency Purchase. The District may make an Emergency Purchase without complying with these Rules. The fact that an Emergency Purchase has occurred or is necessary shall be noted in the minutes of the next Board meeting.

Specific Authority: §§ 190.011(5), 190.011(15), Fla. Stat.
Law Implemented: §§ 119.0701, 190.011(3), 190.033, 287.055, Fla. Stat.

Rule 3.2 Procedure Regarding Auditor Selection.

In order to comply with the requirements of Section 218.391 of the Florida Statutes, the following procedures are outlined for selection of firms or individuals to provide Auditing Services and for the negotiation of such contracts. For audits required under Chapter 190 of the Florida Statutes but not meeting the thresholds of Chapter 218 of the Florida Statutes, the District need not follow these procedures but may proceed with the selection of a firm or individual to provide Auditing Services and for the negotiation of such contracts in the manner the Board determines is in the best interests of the District.

(1) Definitions.

(a) "Auditing Services" means those services within the scope of the practice of a certified public accounting firm licensed under Chapter 473 of the Florida Statutes, and qualified to conduct audits in accordance with government auditing standards as adopted by the Florida Board of Accountancy.

(b) "Committee" means the auditor selection committee appointed by the Board as described in section (2) of this Rule.

(2) Establishment of Auditor Selection Committee. Prior to a public announcement under section (4) of this Rule that Auditing Services are required, the Board shall establish an auditor selection committee ("Committee"), the primary purpose of which is to assist the Board in selecting an auditor to conduct the annual financial audit required by Section 218.39 of the Florida Statutes. The Committee shall include at least three individuals, at least one of which must also be a member of the Board. The establishment and selection of the Committee must be conducted at a publicly noticed and held meeting of the Board. The Chairperson of the Committee must be a member of the Board. An employee, a chief executive officer, or a chief financial officer of the District may not serve as a member of the Committee; provided however such individual may serve the Committee in an advisory capacity.

(3) Establishment of Minimum Qualifications and Evaluation Criteria. Prior to a public announcement under section (4) of this Rule that Auditing Services are required, the Committee shall meet at a publicly noticed meeting to establish minimum qualifications and factors to use for the evaluation of Auditing Services to be provided by a certified public accounting firm licensed under Chapter 473 of the Florida Statutes, and qualified to conduct audits in accordance with government auditing standards as adopted by the Florida Board of Accountancy.

(a) Minimum Qualifications. In order to be eligible to submit a proposal, a firm must, at all relevant times including the time of receipt of the proposal by the District:

(i) Hold all required applicable state professional licenses in good standing;

(ii) Hold all required applicable federal licenses in good standing, if any;

(iii) Hold a current and active Florida corporate charter or be authorized to do business in the State of Florida in accordance with Chapter 607 of the Florida Statutes, if the proposer is a corporation; and

(iv) Meet any pre-qualification requirements established by the Committee and set forth in the RFP or other specifications.

If requested in the RFP or other specifications, evidence of compliance with the minimum qualifications as established by the Committee must be submitted with the proposal.

(b) Evaluation Criteria. The factors established for the evaluation of Auditing Services by the Committee shall include, but are not limited to:

(i) Ability of personnel;

(ii) Experience;

(iii) Ability to furnish the required services; and

(iv) Such other factors as may be determined by the Committee to be applicable to its particular requirements.

The Committee may also choose to consider compensation as a factor. If the Committee establishes compensation as one of the factors, compensation shall not be the sole or predominant factor used to evaluate proposals.

(4) Public Announcement. After identifying the factors to be used in evaluating the proposals for Auditing Services as set forth in section (3) of this Rule, the Committee shall publicly announce the opportunity to provide Auditing Services. Such public announcement shall include a brief description of the audit and how interested firms can apply for consideration and obtain the RFP. The notice shall appear in at least one (1) newspaper of general circulation in the District and the county in which the District is located. The public announcement shall allow for at least seven (7) days for the submission of proposals.

(5) Request for Proposals. The Committee shall provide interested firms with a Request for Proposals ("RFP"). The RFP shall provide information on how proposals are to be evaluated and such other information the Committee determines

is necessary for the firm to prepare a proposal. The RFP shall state the time and place for submitting proposals.

(6) Committee's Evaluation of Proposals and Recommendation. The Committee shall meet at a publicly held meeting that is publicly noticed for a reasonable time in advance of the meeting to evaluate all qualified proposals and may, as part of the evaluation, require that each interested firm provide a public presentation where the Committee may conduct discussions with the firm, and where the firm may present information, regarding the firm's qualifications. At the public meeting, the Committee shall rank and recommend in order of preference no fewer than three firms deemed to be the most highly qualified to perform the required services after considering the factors established pursuant to subsection (3)(b) of this Rule. If fewer than three firms respond to the RFP or if no firms respond to the RFP, the Committee shall recommend such firm as it deems to be the most highly qualified. Notwithstanding the foregoing, the Committee may recommend that any and all proposals be rejected.

(7) Board Selection of Auditor.

(a) Where compensation was not selected as a factor used in evaluating the proposals, the Board shall negotiate with the firm ranked first and inquire of that firm as to the basis of compensation. If the Board is unable to negotiate a satisfactory agreement with the first ranked firm at a price deemed by the Board to be fair, competitive, and reasonable, then negotiations with that firm shall be terminated and the Board shall immediately begin negotiations with the second ranked firm. If a satisfactory agreement with the second ranked firm cannot be reached, those negotiations shall be terminated and negotiations with the third ranked firm shall be undertaken. The Board may reopen formal negotiations with any one of the three top-ranked firms, but it may not negotiate with more than one firm at a time. If the Board is unable to negotiate a satisfactory agreement with any of the selected firms, the Committee shall recommend additional firms in order of the firms' respective competence and qualifications. Negotiations shall continue, beginning with the first-named firm on the list, until an agreement is reached or the list of firms is exhausted.

(b) Where compensation was selected as a factor used in evaluating the proposals, the Board shall select the highest-ranked qualified firm or document in its public records the reason for not selecting the highest-ranked qualified firm.

(c) In negotiations with firms under this Rule, the Board may allow the District Manager, District Counsel, or other designee to conduct negotiations on its behalf.

(d) Notwithstanding the foregoing, the Board may reject any or all proposals. The Board shall not consider any proposal, or enter into any contract for Auditing Services, unless the proposed agreed-upon compensation is reasonable to satisfy the requirements of Section 218.39 of the Florida Statutes, and the needs of the District.

(8) Contract. Any agreement reached under this Rule shall be evidenced by a written contract, which may take the form of an engagement letter signed and executed by both parties. The written contract shall include all provisions and conditions of the procurement of such services and shall include, at a minimum, the following:

(a) A provision specifying the services to be provided and fees or other compensation for such services;

(b) A provision requiring that invoices for fees or other compensation be submitted in sufficient detail to demonstrate compliance with the terms of the contract;

(c) A provision setting forth deadlines for the auditor to submit a preliminary draft audit report to the District for review and to submit a final audit report no later than June 30 of the fiscal year that follows the fiscal year for which the audit is being conducted;

(d) A provision specifying the contract period, including renewals, and conditions under which the contract may be terminated or renewed. The maximum contract period including renewals shall be five (5) years. A renewal may be done without the use of the auditor selection procedures provided in this Rule but must be in writing.

(e) Provisions required by law that require the auditor to comply with public records laws.

(9) Notice of Award. Once a negotiated agreement with a firm or individual is reached, or the Board authorizes the execution of an agreement with a firm where compensation was a factor in the evaluation of proposals, notice of the intent to award, including the rejection of some or all proposals, shall be provided in writing to all proposers by United States Mail, hand delivery, facsimile, or overnight delivery service. The notice shall include the following statement: "Failure to file a protest within the time prescribed in Rule 3.11 of the Rules of the District shall constitute a waiver of proceedings under those Rules," or wording to that effect. Protests regarding the award of contracts under this Rule shall be as provided for in Rule 3.11. No proposer shall be entitled to recover any costs of proposal preparation or submittal from the District.

Specific Authority: §§ 190.011(5), 190.011(15), Fla. Stat.
Law Implemented: §§ 119.0701, 218.33, 218.391, Fla. Stat.

Rule 3.3 Purchase of Insurance.

(1) Scope. The purchases of life, health, accident, hospitalization, legal expense, or annuity insurance, or all of any kinds of such insurance for the officers and employees of the District, and for health, accident, hospitalization, and legal expenses upon a group insurance plan by the District, shall be governed by this Rule. This Rule does not apply to the purchase of any other type of insurance by the District, including but not limited to liability insurance, property insurance, and directors and officers insurance. Nothing in this Rule shall require the District to purchase insurance.

(2) Procedure. For a purchase of insurance within the scope of these Rules, the following procedure shall be followed:

(a) The Board shall cause to be prepared a Notice of Invitation to Bid.

(b) Notice of the Invitation to Bid shall be advertised at least once in a newspaper of general circulation within the District. The notice shall allow at least fourteen (14) days for submittal of bids.

(c) The District may maintain a list of persons interested in receiving notices of Invitations to Bid. The District shall make reasonable efforts to provide copies of any notices to such persons, but the failure to do so shall not give such consultants any bid protest or other rights or otherwise disqualify any otherwise valid procurement process.

(d) Bids shall be opened at the time and place noted in the Invitation to Bid.

(e) If only one (1) response to an Invitation is received, the District may proceed with the purchase. If no response to an Invitation to Bid is received, the District may take whatever steps are reasonably necessary in order to proceed with the purchase.

(f) The Board has the right to reject any and all bids and such reservations shall be included in all solicitations and advertisements.

(g) Simultaneously with the review of the submitted bids, the District may undertake negotiations with those companies that have submitted reasonable and timely bids and, in the opinion of the District, are fully qualified and capable of meeting all services and requirements. Bid responses shall be evaluated in accordance with the specifications and criteria contained in the Invitation to Bid; in addition, the total cost to the District, the cost, if any, to the District officers, employees, or their dependents, the geographic location of the company's headquarters and offices in relation to the District, and the ability of the company to guarantee premium stability may be considered. A contract to purchase insurance

shall be awarded to that company whose response to the Invitation to Bid best meets the overall needs of the District, its officers, employees, and/or dependents.

(h) Notice of the intent to award, including rejection of some or all bids, shall be provided in writing to all bidders by United States Mail, by hand delivery, or by overnight delivery service. The notice shall include the following statement: "Failure to file a protest within the time prescribed in Rule 3.11 of the Rules of the District shall constitute a waiver of proceedings under those Rules," or wording to that effect. Protests of the District's procurement of insurance under this Rule shall be in accordance with the procedures set forth in Rule 3.11.

Specific Authority: §§ 190.011(5), 190.011(15), Fla. Stat.
Law Implemented: § 112.08, Fla. Stat.

Rule 3.4 Pre-qualification

(1) Scope. In its discretion, the District may undertake a pre-qualification process in accordance with this Rule for vendors to provide construction services, goods, supplies, and materials, Contractual Services, and maintenance services.

(2) Procedure. When the District seeks to pre-qualify vendors, the following procedures shall apply:

(a) The Board shall cause to be prepared a Request for Qualifications.

(b) For construction services exceeding the thresholds described in Section 255.20 of the Florida Statutes, the Board must advertise the proposed pre-qualification criteria and procedures and allow at least seven (7) days notice of the public hearing for comments on such pre-qualification criteria and procedures. At such public hearing, potential vendors may object to such pre-qualification criteria and procedures. Following such public hearing, the Board shall formally adopt pre-qualification criteria and procedures prior to the advertisement of the Request for Qualifications for construction services.

(c) The Request for Qualifications shall be advertised at least once in a newspaper of general circulation within the District and within the county in which the District is located. The notice shall allow at least seven (7) days for submittal of qualifications for goods, supplies and materials, Contractual Services, maintenance services, and construction services under two hundred fifty thousand dollars ($250,000). The notice shall allow at least twenty-one (21) days for submittal of qualifications for construction services estimated to cost over two hundred fifty thousand dollars ($250,000) and thirty (30) days for construction services estimated to cost over five hundred thousand dollars ($500,000).

(d) The District may maintain lists of persons interested in receiving notices of Requests for Qualifications. The District shall make a good faith effort to provide written notice, by electronic mail, United States Mail, hand delivery, or facsimile, to persons who provide their name and address to the District Manager for inclusion on the list. However, failure of a person to receive the notice shall not invalidate any pre-qualification determination or contract awarded in accordance with these Rules and shall not be a basis for a protest of any pre-qualification determination or contract award.

(e) If the District has pre-qualified vendors for a particular category of purchase, at the option of the District, only those persons who have been pre-qualified will be eligible to submit bids, proposals, replies or responses in response to the applicable Invitation to Bid, Request for Proposals, Invitation to Negotiate, or Competitive Solicitation.

(f) In order to be eligible to submit qualifications, a firm or individual must, at the time of receipt of the qualifications:

(i) Hold all required applicable state professional licenses in good standing;

(ii) Hold all required applicable federal licenses in good standing, if any;

(iii) Hold a current and active Florida corporate charter or be authorized to do business in the State of Florida in accordance with Chapter 607 of the Florida Statutes, if the vendor is a corporation; and

(iv) Meet any special pre-qualification requirements set forth in the Request for Qualifications.

Evidence of compliance with these Rules must be submitted with the qualifications if required by the District. Failure to submit evidence of compliance when required may be grounds for rejection of the qualifications.

(g) Qualifications shall be presented to the Board, or a committee appointed by the Board, for evaluation in accordance with the Request for Qualifications and this Rule. Minor variations in the qualifications may be waived by the Board. A variation is minor if waiver of the variation does not create a competitive advantage or disadvantage of a material nature.

(h) All vendors determined by the District to meet the pre-qualification requirements shall be pre-qualified. To assure full understanding of the responsiveness to the requirements contained in a Request for Qualifications, discussions may be conducted with qualified vendors. Vendors shall be accorded fair treatment prior to the submittal date with respect to any opportunity for discussion and revision of qualifications. For construction services, any contractor pre-qualified and considered eligible by the Department of Transportation to bid to perform the type of work the project entails shall be presumed to be qualified to perform the project.

(i) The Board shall have the right to reject all qualifications if there are not enough to be competitive or if rejection is determined to be in the best interest of the District. No vendor shall be entitled to recover any costs of qualification preparation or submittal from the District.

(j) Notice of intent to pre-qualify, including rejection of some or all qualifications, shall be provided in writing to all vendors by United States Mail, electronic mail, hand delivery, facsimile, or overnight delivery service. The notice

shall include the following statement: "Failure to file a protest within the time prescribed in Rule 3.11 of the Rules of the District shall constitute a waiver of proceedings under those Rules," or wording to that effect. Protests of the District's pre-qualification decisions under this Rule shall be in accordance with the procedures set forth in Rule 3.11; provided however, protests related to the pre-qualification criteria and procedures for construction services shall be resolved in accordance with section (2)(b) of this Rule and Section 255.20(1)(b) of the Florida Statutes.

(3) Suspension, Revocation, or Denial of Qualification

(a) The District, for good cause, may deny, suspend, or revoke a prequalified vendor's pre-qualified status. A suspension, revocation, or denial for good cause shall prohibit the vendor from bidding on any District construction contract for which qualification is required, shall constitute a determination of non-responsibility to bid on any other District construction or maintenance contract, and shall prohibit the vendor from acting as a material supplier or subcontractor on any District contract or project during the period of suspension, revocation, or denial. Good cause shall include the following:

i. One of the circumstances specified under Section 337.16(2), Fla. Stat., has occurred.

ii. Affiliated contractors submitted more than one proposal for the same work. In this event the pre-qualified status of all of the affiliated bidders will be revoked, suspended, or denied. All bids of affiliated bidders will be rejected.

iii. The vendor made or submitted false, deceptive, or fraudulent statements, certifications, or materials in any claim for payment or any information required by any District contract.

iv. The vendor or its affiliate defaulted on any contract or a contract surety assumed control of financial responsibility for any contract of the vendor.

v. The vendor's qualification to bid is suspended, revoked, or denied by any other public or semi-public entity, or the vendor has been the subject of a civil enforcement proceeding or settlement involving a public or semi-public entity.

vi. The vendor failed to comply with contract or warranty requirements or failed to follow District direction in the performance of a contract.

vii. The vendor failed to timely furnish all contract documents required by the contract specifications, special provisions, or by any state or federal statutes or regulations. If the vendor fails to furnish any of the subject contract documents by the expiration of the period of suspension,

revocation, or denial set forth above, the vendor's pre-qualified status shall remain suspended, revoked, or denied until the documents are furnished.

viii. The vendor failed to notify the District within 10 days of the vendor, or any of its affiliates, being declared in default or otherwise not completing work on a contract or being suspended from qualification to bid or denied qualification to bid by any other public or semi-public agency.

ix. The vendor did not pay its subcontractors or suppliers in a timely manner or in compliance with contract documents.

x. The vendor has demonstrated instances of poor or unsatisfactory performance, deficient management resulting in project delay, poor quality workmanship, a history of payment of liquidated damages, untimely completion of projects, uncooperative attitude, contract litigation, inflated claims or defaults.

xi. An affiliate of the vendor has previously been determined by the District to be non-responsible, and the specified period of suspension, revocation, denial, or non-responsibility remains in effect.

xii. The vendor or affiliate(s) has been convicted of a contract crime.

1. The term "contract crime" means any violation of state or federal antitrust laws with respect to a public contract or any violation of any state or federal law involving fraud, bribery, collusion, conspiracy, or material misrepresentation with respect to a public contract.

2. The term "convicted" or "conviction" means a finding of guilt or a conviction of a contract crime, with or without an adjudication of guilt, in any federal or state trial court of record as a result of a jury verdict, nonjury trial, or entry of a plea of guilty or nolo contendere.

(b) A denial, suspension, or revocation shall prohibit the vendor from being a subcontractor on District work during the period of denial, suspension, or revocation, except when a prime contractor's bid has used prices of a subcontractor who becomes disqualified after the bid, but before the request for authorization to sublet is presented.

(c) The District shall inform the vendor in writing of its intent to deny, suspend, or revoke its pre-qualified status and inform the vendor of its right to a hearing, the procedure which must be followed, and the applicable time limits. If a hearing is requested within 10 days after the receipt of the notice of intent, the

hearing shall be held within 30 days after receipt by the District of the request for the hearing. The decision shall be issued within 15 days after the hearing.

(d) Such suspension or revocation shall not affect the vendor's obligations under any preexisting contract.

(e) In the case of contract crimes, the vendor's pre-qualified status under this Rule shall be revoked indefinitely. For all violations of Rule 3.4(3)(a) other than for the vendor's conviction for contract crimes, the revocation, denial, or suspension of a vendor's pre-qualified status under this Rule shall be for a specific period of time based on the seriousness of the deficiency.

Examples of factors affecting the seriousness of a deficiency are:

i. Impacts on project schedule, cost, or quality of work;

ii. Unsafe conditions allowed to exist;

iii. Complaints from the public;

iv. Delay or interference with the bidding process;

v. The potential for repetition;

vi. Integrity of the public contracting process;

vii. Effect on the health, safety, and welfare of the public.

Specific Authority: §§ 190.011(5), 190.011(15), Fla. Stat.
Law Implemented: §§ 190.033, 255.0525, 255.20, Fla. Stat.

Rule 3.5 Construction Contracts, Not Design-Build.

(1) Scope. All contracts for the construction or improvement of any building, structure, or other public construction works authorized by Chapter 190 of the Florida Statutes, the costs of which are estimated by the District in accordance with generally accepted cost accounting principles to be in excess of the threshold amount for applicability of Section 255.20 of the Florida Statutes, as that amount may be indexed or amended from time to time, shall be let under the terms of these Rules and the procedures of Section 255.20 of the Florida Statutes, as the same may be amended from time to time. A project shall not be divided solely to avoid the threshold bidding requirements.

(2) Procedure. When a purchase of construction services is within the scope of this Rule, the following procedures shall apply:

(a) The Board shall cause to be prepared an Invitation to Bid, Request for Proposals, Invitation to Negotiate, or Competitive Solicitation.

(b) Notice of the Invitation to Bid, Request for Proposals, Invitation to Negotiate, or Competitive Solicitation shall be advertised at least once in a newspaper of general circulation in the District and in the county in which the District is located. The notice shall also include the amount of the bid bond, if one is required. The notice shall allow at least twenty-one (21) days for submittal of sealed bids, proposals, replies, or responses, unless the Board, for good cause, determines a shorter period of time is appropriate. Any project projected to cost more than five hundred thousand dollars ($500,000) must be noticed at least thirty (30) days prior to the date for submittal of bids, proposals, replies, or responses. If the Board has previously pre-qualified contractors pursuant to Rule 3.4 and determined that only the contractors that have been pre-qualified will be permitted to submit bids, proposals, replies, and responses, the Notice of Invitation to Bid, Request for Proposals, Invitation to Negotiate, or Competitive Solicitation need not be published. Instead, the Notice of Invitation to Bid, Request for Proposals, Invitation to Negotiate, or Competitive Solicitation shall be sent to the pre-qualified contractors by United States Mail, hand delivery, facsimile, or overnight delivery service.

(c) The District may maintain lists of persons interested in receiving notices of Invitations to Bid, Requests for Proposals, Invitations to Negotiate, and Competitive Solicitations. The District shall make a good faith effort to provide written notice, by electronic mail, United States Mail, hand delivery, or facsimile, to persons who provide their name and address to the District Manager for inclusion on the list. However, failure of a person to receive the notice shall not invalidate any contract awarded in accordance with this Rule and shall not be a basis for a protest of any contract award.

(d) If the District has pre-qualified providers of construction services, then, at the option of the District, only those persons who have been pre-qualified will be eligible to submit bids, proposals, replies, or responses to Invitations to Bid, Requests for Proposals, Invitations to Negotiate, and Competitive Solicitations.

(e) In order to be eligible to submit a bid, proposal, reply, or response, a firm or individual must, at the time of receipt of the bids, proposals, replies, or responses:

(i) Hold all required applicable state professional licenses in good standing;

(ii) Hold all required applicable federal licenses in good standing, if any;

(iii) Hold a current and active Florida corporate charter or be authorized to do business in the State of Florida in accordance with Chapter 607 of the Florida Statutes, if the bidder is a corporation; and

(iv) Meet any special pre-qualification requirements set forth in the Invitation to Bid, Request for Proposals, Invitation to Negotiate, or Competitive Solicitation.

Any contractor that has been found guilty by a court of any violation of federal labor or employment tax laws regarding subjects including but not limited to, reemployment assistance, safety, tax withholding, worker's compensation, unemployment tax, social security and Medicare tax, wage or hour, or prevailing rate laws within the past 5 years may be considered ineligible by the District to submit a bid, response, or proposal for a District project.

Evidence of compliance with these Rules must be submitted with the bid, proposal, reply, or response, if required by the District. Failure to submit evidence of compliance when required may be grounds for rejection of the bid, proposal, reply, or response.

(f) Bids, proposals, replies, and responses, or the portions of which that include the price, shall be publicly opened at a meeting noticed in accordance with Rule 1.3, and at which at least one district representative is present. The name of each bidder and the price submitted in the bid shall be announced at such meeting and shall be made available upon request. Minutes should be taken at the meeting and maintained by the District. Bids, proposals, replies, and responses shall be evaluated in accordance with the respective Invitation to Bid, Request for Proposals, Invitation to Negotiate, or Competitive Solicitation and these Rules. Minor variations in the bids,

proposals, replies, or responses may be waived by the Board. A variation is minor if waiver of the variation does not create a competitive advantage or disadvantage of a material nature. Mistakes in arithmetic extension of pricing may be corrected by the Board. Bids and proposals may not be modified or supplemented after opening; provided however, additional information may be requested and/or provided to evidence compliance, make non-material modifications, clarifications, or supplementations, and as otherwise permitted by Florida law.

(g) The lowest Responsive Bid submitted by a Responsive and Responsible Bidder in response to an Invitation to Bid shall be accepted. In relation to a Request for Proposals, Invitation to Negotiate, or Competitive Solicitation, the Board shall select the Responsive Proposal, Reply, or Response submitted by a Responsive and Responsible Vendor which is most advantageous to the District. To assure full understanding of the responsiveness to the solicitation requirements contained in a Request for Proposals, Invitation to Negotiate, or Competitive Solicitation, discussions may be conducted with qualified vendors. Vendors shall be accorded fair treatment prior to the submittal date with respect to any opportunity for discussion, preparation, and revision of bids, proposals, replies, and responses.

(h) The Board shall have the right to reject all bids, proposals, replies, or responses because they exceed the amount of funds budgeted for the purchase, if there are not enough to be competitive, or if rejection is determined to be in the best interest of the District. No contractor shall be entitled to recover any costs of bid, proposal, response, or reply preparation or submittal from the District.

(i) The Board may require potential contractors to furnish bid bonds, performance bonds, and/or other bonds with a responsible surety to be approved by the Board.

(j) Notice of intent to award, including rejection of some or all bids, proposals, replies, or responses, shall be provided in writing to all contractors by United States Mail, hand delivery, facsimile, or overnight delivery service. The notice shall include the following statement: "Failure to file a protest within the time prescribed in Rule 3.11 of the Rules of the District shall constitute a waiver of proceedings under those Rules," or wording to that effect. Protests of the District's purchase of construction services under this Rule shall be in accordance with the procedures set forth in Rule 3.11.

(k) If less than three (3) Responsive Bids, Proposals, Replies, or Responses are received, the District may purchase construction services or may reject the bids, proposals, replies, or responses for a lack of competitiveness. If no Responsive Bid, Proposal, Reply, or Response is received, the District may

proceed with the procurement of construction services, in the manner the Board determines is in the best interests of the District, which may include but is not limited to a direct purchase of the construction services without further competitive selection processes.

(3) Sole Source; Government. Construction services that are only available from a single source are exempt from this Rule. Construction services provided by governmental agencies are exempt from this Rule. This Rule shall not apply to the purchase of construction services, which may include goods, supplies, or materials, that are purchased under a federal, state, or local government contract that has been competitively procured by such federal, state, or local government in a manner consistent with the material procurement requirements of these Rules. A contract for construction services is exempt from this Rule if state or federal law prescribes with whom the District must contract or if the rate of payment is established during the appropriation process.

(4) Contracts; Public Records. In accordance with Florida law, each contract entered into pursuant to this Rule shall include provisions required by law that require the contractor to comply with public records laws.

(5) Emergency Purchases. The District may make an Emergency Purchase without complying with these rules. The fact that an Emergency Purchase has occurred or is necessary shall be noted in the minutes of the next Board Meeting.

(6) Exceptions. This Rule is inapplicable when:

(a) The project is undertaken as repair or maintenance of an existing public facility;

(b) The funding source of the project will be diminished or lost because the time required to competitively award the project after the funds become available exceeds the time within which the funding source must be spent;

(c) The District has competitively awarded a project and the contractor has abandoned the project or the District has terminated the contract; or

(d) The District, after public notice, conducts a public meeting under Section 286.011 of the Florida Statutes, and finds by a majority vote of the Board that it is in the public's best interest to perform the project using its own services, employees, and equipment.

Specific Authority: §§ 190.011(5), 190.011(15), Fla. Stat.
Law Implemented: §§ 119.0701, 189.053, 190.033, 255.0518, 255.0525, 255.20, 287.055, Fla. Stat.

Rule 3.6 Construction Contracts, Design-Build.

(1) Scope. The District may utilize Design-Build Contracts for any public construction project for which the Board determines that use of such contract is in the best

interest of the District. When letting a Design-Build Contract, the District shall use the following procedure:

(2) Procedure.

(a) The District shall utilize a Design Criteria Professional meeting the requirements of Section 287.055(2)(k) of the Florida Statutes, when developing a Design Criteria Package, evaluating the proposals and qualifications submitted by Design-Build Firms, and determining compliance of the project construction with the Design Criteria Package. The Design Criteria Professional may be an employee of the District, may be the District Engineer selected by the District pursuant to Section 287.055 of the Florida Statutes, or may be retained pursuant to Rule 3.1. The Design Criteria Professional is not eligible to render services under a Design-Build Contract executed pursuant to the Design Criteria Package.

(b) A Design Criteria Package for the construction project shall be prepared and sealed by the Design Criteria Professional. If the project utilizes existing plans, the Design Criteria Professional shall create a Design Criteria Package by supplementing the plans with project specific requirements, if any.

(c) The Board may either choose to award the Design-Build Contract pursuant to the competitive proposal selection process set forth in Section 287.055(9) of the Florida Statutes, or pursuant to the qualifications-based selection process pursuant to Rule 3.1.

(i) Qualifications-Based Selection. If the process set forth in Rule 3.1 is utilized, subsequent to competitive negotiations, a guaranteed maximum price and guaranteed completion date shall be established.

(ii) Competitive Proposal-Based Selection. If the competitive proposal selection process is utilized, the Board, in consultation with the Design Criteria Professional, shall establish the criteria, standards and procedures for the evaluation of Design-Build Proposals based on price, technical, and design aspects of the project, weighted for the project. After a Design Criteria Package and the standards and procedures for evaluation of proposals have been developed, competitive proposals from qualified firms shall be solicited pursuant to the design criteria by the following procedure:

1. A Request for Proposals shall be advertised at least once in a newspaper of general circulation in the county in which the District is located. The notice shall allow at least twenty-one (21) days for submittal of sealed proposals, unless the Board,

for good cause, determines a shorter period of time is appropriate. Any project projected to cost more than five hundred thousand dollars ($500,000) must be noticed at least thirty (30) days prior to the date for submittal of proposals.

2. The District may maintain lists of persons interested in receiving notices of Requests for Proposals. The District shall make a good faith effort to provide written notice, by electronic mail, United States Mail, hand delivery, or facsimile, to persons who provide their name and address to the District Manager for inclusion on the list. However, failure of a person to receive the notice shall not invalidate any contract awarded in accordance with this Rule and shall not be a basis for a protest of any contract award.

3. In order to be eligible to submit a proposal, a firm must, at the time of receipt of the proposals:

   a. Hold the required applicable state professional licenses in good standing, as defined by Section 287.055(2)(h) of the Florida Statutes;

   b. Hold all required applicable federal licenses in good standing, if any;

   c. Hold a current and active Florida corporate charter or be authorized to do business in the State of Florida in accordance with Chapter 607 of the Florida Statutes, if the proposer is a corporation;

   d. Meet any special pre-qualification requirements set forth in the Request for Proposals and Design Criteria Package.

   Any contractor that has been found guilty by a court of any violation of federal labor or employment tax laws regarding subjects including but not limited to reemployment assistance, safety, tax withholding, worker's compensation, unemployment tax, social security and Medicare tax, wage or hour, or prevailing rate laws within the past 5 years may be considered ineligible by the District to submit a bid, response, or proposal for a District project.

   Evidence of compliance with these Rules must be submitted with the proposal if required by the District. Failure to

submit evidence of compliance when required may be grounds for rejection of the proposal.

4. The proposals, or the portions of which that include the price, shall be publicly opened at a meeting noticed in accordance with Rule 1.3, and at which at least one district representative is present. The name of each bidder and the price submitted in the bid shall be announced at such meeting and shall be made available upon request. Minutes should be taken at the meeting and maintained by the District. In consultation with the Design Criteria Professional, the Board shall evaluate the proposals received based on evaluation criteria and procedures established prior to the solicitation of proposals, including but not limited to qualifications, availability, and past work of the firms and the partners and members thereof. The Board shall then select no fewer than three (3) Design-Build Firms as the most qualified.

5. The Board shall have the right to reject all proposals if the proposals are too high, or rejection is determined to be in the best interest of the District. No vendor shall be entitled to recover any costs of proposal preparation or submittal from the District.

6. If less than three (3) Responsive Proposals are received, the District may purchase design-build services or may reject the proposals for lack of competitiveness. If no Responsive Proposals are received, the District may proceed with the procurement of design-build services in the manner the Board determines is in the best interests of the District, which may include but is not limited to a direct purchase of the design-build services without further competitive selection processes.

7. Notice of the rankings adopted by the Board, including the rejection of some or all proposals, shall be provided in writing to all consultants by United States Mail, hand delivery, facsimile, or overnight delivery service. The notice shall include the following statement: "Failure to file a protest within the time prescribed in Rule 3.11 of the Rules of the District shall constitute a waiver of proceedings under those Rules," or wording to that effect. Protests of the District's rankings under this Rule shall be in accordance with the procedures set forth in Rule 3.11.

8. The Board shall negotiate a contract with the firm ranking the highest based on the evaluation standards and shall establish a price which the Board determines is fair, competitive and reasonable. Should the Board be unable to negotiate a satisfactory contract with the firm considered to be the most qualified at a price considered by the Board to be fair, competitive, and reasonable, negotiations with that firm must be terminated. The Board shall then undertake negotiations with the second most qualified firm, based on the ranking by the evaluation standards. Should the Board be unable to negotiate a satisfactory contract with the firm considered to be the second most qualified at a price considered by the Board to be fair, competitive, and reasonable, negotiations with that firm must be terminated. The Board shall then undertake negotiations with the third most qualified firm. Should the Board be unable to negotiate a satisfactory contract with the firm considered to be the third most qualified at a price considered by the Board to be fair, competitive, and reasonable, negotiations with that firm must be terminated. Should the Board be unable to negotiate a satisfactory contract with any of the selected firms, the Board shall select additional firms in order of their rankings based on the evaluation standards and continue negotiations until an agreement is reached or the list of firms is exhausted.

9. After the Board contracts with a firm, the firm shall bring to the Board for approval, detailed working drawings of the project.

10. The Design Criteria Professional shall evaluate the compliance of the detailed working drawings and project construction with the Design Criteria Package and shall provide the Board with a report of the same.

(3) Contracts; Public Records. In accordance with Florida law, each contract entered into pursuant to this Rule shall include provisions required by law that require the contractor to comply with public records laws.

(4) Emergency Purchase. The Board may, in case of public emergency, declare an emergency and immediately proceed with negotiations with the best qualified Design-Build Firm available at the time. The fact that an Emergency Purchase has occurred shall be noted in the minutes of the next Board meeting.

(5) Exceptions. This Rule is inapplicable when:

(a) The project is undertaken as repair or maintenance of an existing public facility;

(b) The funding source of the project will be diminished or lost because the time required to competitively award the project after the funds become available exceeds the time within which the funding source must be spent;

(c) The District has competitively awarded a project and the contractor has abandoned the project or the District has terminated the contractor; or

(d) The District, after public notice, conducts a public meeting under Section 286.011 of the Florida Statutes, and finds by a majority vote of the Board that it is in the public's best interest to perform the project using its own services, employees, and equipment.

Specific Authority: §§ 190.011(5), 190.011(15), Fla. Stat.
Law Implemented: §§ 119.0701, 189.053, 190.033, 255.0518, 255.0525, 255.20, 287.055, Fla. Stat.

Rule 3.7 Payment and Performance Bonds.

(1) Scope. This Rule shall apply to contracts for the construction of a public building, for the prosecution and completion of a public work, or for repairs upon a public building or public work and shall be construed in addition to terms prescribed by any other Rule that may also apply to such contracts.

(2) Required Bond. Upon entering into a contract for any of the services described in section (1) of this Rule in excess of $200,000, the Board should require that the contractor, before commencing the work, execute and record a payment and performance bond in an amount equal to the contract price. Notwithstanding the terms of the contract or any other law, the District may not make payment to the contractor until the contractor has provided to the District a certified copy of the recorded bond.

(3) Discretionary Bond. At the discretion of the Board, upon entering into a contract for any of the services described in section (1) of this Rule for an amount not exceeding $200,000, the contractor may be exempted from executing a payment and performance bond.

Specific Authority: §§ 190.011(5), 190.011(15), Fla. Stat.
Law Implemented: § 255.05, Fla. Stat.

Rule 3.8 Goods, Supplies, and Materials.

(1) Purpose and Scope. All purchases of goods, supplies, or materials exceeding the amount provided in Section 287.017 of the Florida Statutes, for CATEGORY FOUR, shall be purchased under the terms of this Rule. Contracts for purchases of "goods, supplies, and materials" do not include printing, insurance, advertising, or legal notices. A contract involving goods, supplies, or materials plus maintenance services may, in the discretion of the Board, be treated as a contract for maintenance services. However, a purchase shall not be divided solely in order to avoid the threshold bidding requirements.

(2) Procedure. When a purchase of goods, supplies, or materials is within the scope of this Rule, the following procedures shall apply:

(a) The Board shall cause to be prepared an Invitation to Bid, Request for Proposals, Invitation to Negotiate, or Competitive Solicitation.

(b) Notice of the Invitation to Bid, Request for Proposals, Invitation to Negotiate, or Competitive Solicitation shall be advertised at least once in a newspaper of general circulation within the District and within the county in which the District is located. The notice shall also include the amount of the bid bond, if one is required. The notice shall allow at least seven (7) days for submittal of bids, proposals, replies, or responses.

(c) The District may maintain lists of persons interested in receiving notices of Invitations to Bid, Requests for Proposals, Invitations to Negotiate, or Competitive Solicitations. The District shall make a good faith effort to provide written notice, by electronic mail, United States Mail, hand delivery, or facsimile, to persons who provide their name and address to the District Manager for inclusion on the list. However, failure of a person to receive the notice shall not invalidate any contract awarded in accordance with this Rule and shall not be a basis for a protest of any contract award.

(d) If the District has pre-qualified suppliers of goods, supplies, and materials, then, at the option of the District, only those persons who have been pre-qualified will be eligible to submit bids, proposals, replies, or responses.

(e) In order to be eligible to submit a bid, proposal, reply, or response, a firm or individual must, at the time of receipt of the bids, proposals, replies, or responses:

(i) Hold all required applicable state professional licenses in good standing;

(ii) Hold all required applicable federal licenses in good standing, if any;

(iii) Hold a current and active Florida corporate charter or be authorized to do business in the State of Florida in accordance with Chapter 607 of the Florida Statutes, if the vendor is a corporation; and

(iv) Meet any special pre-qualification requirements set forth in the Invitation to Bid, Request for Proposals, Invitation to Negotiate, or Competitive Solicitation.

Evidence of compliance with these Rules must be submitted with the bid, proposal, reply or response if required by the District. Failure to submit evidence of compliance when required may be grounds for rejection of the bid, proposal, reply, or response.

Any firm or individual whose principal place of business is outside the State of Florida must also submit a written opinion of an attorney at law licensed to practice law in that foreign state, as to the preferences, if any or none, granted by the law of that foreign state to business entities whose principal places of business are in that foreign state, in the letting of any or all public contracts. Failure to submit such a written opinion or submission of a false or misleading written opinion may be grounds for rejection of the bid, proposal, reply, or response.

(f) Bids, proposals, replies, and responses shall be publicly opened at the time and place noted on the Invitation to Bid, Request for Proposals, Invitation to Negotiate, or Competitive Solicitation. Bids, proposals, replies, and responses shall be evaluated in accordance with the respective Invitation to Bid, Request for Proposals, Invitation to Negotiate, or Competitive Solicitation, and this Rule. Minor variations in the bids, proposals, replies, or responses may be waived by the Board. A variation is minor if waiver of the variation does not create a competitive advantage or disadvantage of a material nature. Mistakes in arithmetic extension of pricing may be corrected by the Board. Bids and proposals may not be modified or supplemented after opening; provided however, additional information may be requested and/or provided to evidence compliance, make non-material modifications, clarifications, or supplementations, and as otherwise permitted by Florida law.

(g) The lowest Responsive Bid, after taking into account the preferences provided for in this subsection, submitted by a Responsive and Responsible Bidder in response to an Invitation to Bid, Request for Proposals, Invitation to Negotiate, or Competitive Solicitation shall be accepted. If the lowest Responsive Bid is submitted by a Responsive and Responsible Bidder whose principal place of business is located in a foreign state which does not grant a preference in competitive purchase to businesses whose principal place of business are in that foreign state, the lowest Responsible and Responsive Bidder whose principal place of business is in the State of

Florida shall be awarded a preference of five (5) percent. If the lowest Responsive Bid is submitted by a Responsive and Responsible Bidder whose principal place of business is located in a foreign state which grants a preference in competitive purchase to businesses whose principal place of business are in that foreign state, the lowest Responsible and Responsive Bidder whose principal place of business is in the State of Florida shall be awarded a preference equal to the preference granted by such foreign state.

To assure full understanding of the responsiveness to the solicitation requirements contained in an Invitation to Bid, Request for Proposals, Invitation to Negotiate, or Competitive Solicitation, discussions may be conducted with qualified vendors. Vendors shall be accorded fair treatment prior to the submittal date with respect to any opportunity for discussion, preparation, and revision of bids, proposals, replies, and responses.

(h) The Board shall have the right to reject all bids, proposals, replies, or responses because they exceed the amount of funds budgeted for the purchase, if there are not enough to be competitive, or if rejection is determined to be in the best interest of the District. No vendor shall be entitled to recover any costs of bid, proposal, reply, or response preparation or submittal from the District.

(i) The Board may require bidders and proposers to furnish bid bonds, performance bonds, and/or other bonds with a responsible surety to be approved by the Board.

(j) Notice of intent to award, including rejection of some or all bids, proposals, replies, or responses shall be provided in writing to all vendors by United States Mail, hand delivery, facsimile, or overnight delivery service. The notice shall include the following statement: "Failure to file a protest within the time prescribed in Rule 3.11 of the Rules of the District shall constitute a waiver of proceedings under those Rules," or wording to that effect. Protests of the District's purchase of goods, supplies, and materials under this Rule shall be in accordance with the procedures set forth in Rule 3.11.

(k) If less than three (3) Responsive Bids, Proposals, Replies, or Responses are received, the District may purchase goods, supplies, or materials, or may reject the bids, proposals, replies, or responses for a lack of competitiveness. If no Responsive Bid, Proposal, Reply, or Response is received, the District may proceed with the procurement of goods, supplies, and materials, in the manner the Board determines is in the best interests of the District, which may include but is not limited to a direct purchase of the goods, supplies, and materials without further competitive selection processes.

(3) Goods, Supplies, and Materials included in a Construction Contract Awarded Pursuant to Rule 3.5 or 3.6. There may be occasions where the District has

undergone the competitive purchase of construction services which contract may include the provision of goods, supplies, or materials. In that instance, the District may approve a change order to the contract and directly purchase the goods, supplies, and materials. Such purchase of goods, supplies, and materials deducted from a competitively purchased construction contract shall be exempt from this Rule.

(4) Exemption. Goods, supplies, and materials that are only available from a single source are exempt from this Rule. Goods, supplies, and materials provided by governmental agencies are exempt from this Rule. A contract for goods, supplies, or materials is exempt from this Rule if state or federal law prescribes with whom the District must contract or if the rate of payment is established during the appropriation process. This Rule shall not apply to the purchase of goods, supplies or materials that are purchased under a federal, state, or local government contract that has been competitively procured by such federal, state, or local government in a manner consistent with the material procurement requirements of these Rules.

(5) Renewal. Contracts for the purchase of goods, supplies, and/or materials subject to this Rule may be renewed for a maximum period of five (5) years.

(6) Emergency Purchases. The District may make an Emergency Purchase without complying with these rules. The fact that an Emergency Purchase has occurred or is necessary shall be noted in the minutes of the next Board meeting.

Specific Authority: §§ 190.011(5), 190.011(15), Fla. Stat.
Law Implemented: §§ 189.053, 190.033, 287.017, 287.084, Fla. Stat.

Rule 3.9 Maintenance Services.

(1) Scope. All contracts for maintenance of any District facility or project shall be set under the terms of this Rule if the cost exceeds the amount provided in Section 287.017 of the Florida Statutes, for CATEGORY FOUR. A contract involving goods, supplies, and materials plus maintenance services may, in the discretion of the Board, be treated as a contract for maintenance services. However, a purchase shall not be divided solely in order to avoid the threshold bidding requirements.

(2) Procedure. When a purchase of maintenance services is within the scope of this Rule, the following procedures shall apply:

(a) The Board shall cause to be prepared an Invitation to Bid, Request for Proposals, Invitation to Negotiate, or Competitive Solicitation.

(b) Notice of the Invitation to Bid, Request for Proposals, Invitation to Negotiate, or Competitive Solicitation shall be advertised at least once in a newspaper of general circulation within the District and within the county in which the District is located. The notice shall also include the amount of the bid bond, if one is required. The notice shall allow at least seven (7) days for submittal of bids, proposals, replies, or responses.

(c) The District may maintain lists of persons interested in receiving notices of Invitations to Bid, Requests for Proposals, Invitations to Negotiate, and Competitive Solicitations. The District shall make a good faith effort to provide written notice, by electronic mail, United States Mail, hand delivery, or facsimile, to persons who provide their name and address to the District Manager for inclusion on the list. However, failure of a person to receive the notice shall not invalidate any contract awarded in accordance with this Rule and shall not be a basis for a protest of any contract award.

(d) If the District has pre-qualified suppliers of maintenance services, then, at the option of the District, only those persons who have been pre-qualified will be eligible to submit bids, proposals, replies, and responses.

(e) In order to be eligible to submit a bid, proposal, reply, or response, a firm or individual must, at the time of receipt of the bids, proposals, replies, or responses:

(i) Hold all required applicable state professional licenses in good standing;

(ii) Hold all required applicable federal licenses in good standing, if any;

(iii) Hold a current and active Florida corporate charter or be authorized to do business in the State of Florida in accordance with Chapter 607 of the Florida Statutes, if the vendor is a corporation; and

(iv) Meet any special pre-qualification requirements set forth in the Invitation to Bid, Request for Proposals, Invitation to Negotiate, or Competitive Solicitation.

Evidence of compliance with these Rules must be submitted with the bid, proposal, reply, or response if required by the District. Failure to submit evidence of compliance when required may be grounds for rejection of the bid, proposal, reply, or response.

(f) Bids, proposals, replies, and responses shall be publicly opened at the time and place noted on the Invitation to Bid, Request for Proposals, Invitation to Negotiate, or Competitive Solicitation. Bids, proposals, replies, and responses shall be evaluated in accordance with the respective Invitation to Bid, Request for Proposals, Invitation to Negotiate, or Competitive Solicitation, and these Rules. Minor variations in the bids, proposals, replies, and responses may be waived by the Board. A variation is minor if waiver of the variation does not create a competitive advantage or disadvantage of a material nature. Mistakes in arithmetic extension of pricing may be corrected by the Board. Bids and proposals may not be modified or supplemented after opening; provided however, additional information may be requested and/or provided to evidence compliance, make non-material modifications, clarifications, or supplementations, and as otherwise permitted by Florida law.

(g) The lowest Responsive Bid submitted in response to an Invitation to Bid by a Responsive and Responsible Bidder shall be accepted. In relation to a Request for Proposals, Invitation to Negotiate or Competitive Solicitation the Board shall select the Responsive Proposal, Reply, or Response submitted by a Responsive and Responsible Vendor which is most advantageous to the District. To assure full understanding of the responsiveness to the solicitation requirements contained in a Request for Proposals, Invitation to Negotiate, or Competitive Solicitation, discussions may be conducted with qualified vendors. Vendors shall be accorded fair treatment prior to the submittal date with respect to any opportunity for discussion, preparation, and revision of bids, proposals, replies, or responses.

(h) The Board shall have the right to reject all bids, proposals, replies, or responses because they exceed the amount of funds budgeted for the purchase, if there are not enough to be competitive, or if rejection is determined to be in the best interest of the District. No Vendor shall be

entitled to recover any costs of bid, proposal, reply, or response preparation or submittal from the District.

(i) The Board may require bidders and proposers to furnish bid bonds, performance bonds, and/or other bonds with a responsible surety to be approved by the Board.

(j) Notice of intent to award, including rejection of some or all bids, proposals, replies, or responses shall be provided in writing to all vendors by United States Mail, hand delivery, facsimile, or overnight delivery service. The notice shall include the following statement: "Failure to file a protest within the time prescribed in Rule 3.11 of the Rules of the District shall constitute a waiver of proceedings under those Rules," or wording to that effect. Protests of the District's procurement of maintenance services under this Rule shall be in accordance with the procedures set forth in Rule 3.11.

(k) If less than three (3) Responsive Bids, Proposals, Replies, or Responses are received, the District may purchase the maintenance services or may reject the bids, proposals, replies, or responses for a lack of competitiveness. If no Responsive Bid, Proposal, Reply, or Response is received, the District may proceed with the procurement of maintenance services, in the manner the Board determines is in the best interests of the District, which may include but is not limited to a direct purchase of the maintenance services without further competitive selection processes.

(3) Exemptions. Maintenance services that are only available from a single source are exempt from this Rule. Maintenance services provided by governmental agencies are exempt from this Rule. A contract for maintenance services is exempt from this Rule if state or federal law prescribes with whom the District must contract or if the rate of payment is established during the appropriation process.

(4) Renewal. Contracts for the purchase of maintenance services subject to this Rule may be renewed for a maximum period of five (5) years.

(5) Contracts; Public Records. In accordance with Florida law, each contract entered into pursuant to this Rule shall include provisions required by law that require the contractor to comply with public records laws.

(6) Emergency Purchases. The District may make an Emergency Purchase without complying with these rules. The fact that an Emergency Purchase has occurred or is necessary shall be noted in the minutes of the next Board meeting.

Specific Authority: §§ 190.011(5), 190.011(15), 190.033, Fla. Stat.
Law Implemented: §§ 119.0701, 190.033, 287.017, Fla. Stat.

Rule 3.10 Contractual Services.

(1) Exemption from Competitive Purchase. Pursuant to Section 190.033(3) of the Florida Statutes, Contractual Services shall not be subject to competitive purchasing requirements. If an agreement is predominantly for Contractual Services, but also includes maintenance services or the purchase of goods and services, the contract shall not be subject to competitive purchasing requirements. Regardless of whether an advertisement or solicitation for Contractual Services is identified as an Invitation to Bid, Request for Proposals, Invitation to Negotiate, or Competitive Solicitation, no rights or remedies under these Rules, including but not limited to protest rights, are conferred on persons, firms, or vendors proposing to provide Contractual Services to the District.

(2) Contracts; Public Records. In accordance with Florida law, each contract for Contractual Services shall include provisions required by law that require the contractor to comply with public records laws.

Specific Authority: §§ 190.011(5), 190.011(15), Fla. Stat.
Law Implemented: §§ 119.0701, 190.011(3), 190.033, Fla. Stat.

Rule 3.11 Protests with Respect to Proceedings under Rules 3.1, 3.2, 3.3, 3.4, 3.5, 3.6, 3.8, and 3.9.

The resolution of any protests with respect to proceedings under Rules 3.1, 3.2, 3.3, 3.4, 3.5, 3.6, 3.8, and 3.9 shall be in accordance with this Rule.

(1) Filing.

(a) With respect to a protest regarding qualifications, specifications, documentation, or other requirements contained in a Request for Qualifications, Request for Proposals, Invitation to Bid, or Competitive Solicitation issued by the District, the notice of protest shall be filed in writing within seventy-two (72) calendar hours (excluding Saturdays, Sundays, and state holidays) after the first advertisement of the Request for Qualifications, Request for Proposals, Invitation to Bid, or Competitive Solicitation. A formal protest setting forth with particularity the facts and law upon which the protest is based shall be filed within seven (7) calendar days (including Saturdays, Sundays, and state holidays) after the initial notice of protest was filed. For purposes of this Rule, wherever applicable, filing will be perfected and deemed to have occurred upon receipt by the District. Failure to file a notice of protest shall constitute a waiver of all rights to protest the District's intended decision. Failure to file a formal written protest shall constitute an abandonment of the protest proceedings and shall automatically terminate the protest proceedings.

(b) Except for those situations covered by subsection (1)(a) of this Rule, any firm or person who is affected adversely by a District's ranking or intended award under Rules 3.1, 3.2, 3.3, 3.4, 3.5, 3.6, 3.8, or 3.9 and desires to contest the District's ranking or intended award, shall file with the District a written notice of protest within seventy-two (72) calendar hours (excluding Saturdays, Sundays, and state holidays) after receipt of the notice of the District's ranking or intended award. A formal protest setting forth with particularity the facts and law upon which the protest is based shall be filed within seven (7) calendar days (including Saturdays, Sundays, and state holidays) after the initial notice of protest was filed. For purposes of this Rule, wherever applicable, filing will be perfected and deemed to have occurred upon receipt by the District. Failure to file a notice of protest shall constitute a waiver of all rights to protest the District's ranking or intended award. Failure to file a formal written protest shall constitute an abandonment of the protest proceedings and shall automatically terminate the protest proceedings.

(c) If the requirement for the posting of a protest bond and the amount of the protest bond, which may be expressed by a percentage of the contract to be awarded or a set amount, is disclosed in the District's competitive solicitation documents for a particular purchase under Rules 3.1, 3.2, 3.3,

3.4, 3.5, 3.6, 3.8, or 3.9, any person who files a notice of protest must post the protest bond. The amount of the protest bond shall be determined by District staff after consultation with the Board and within the limits, if any, imposed by Florida law. In the event the protest is successful, the protest bond shall be refunded to the protestor. In the event the protest is unsuccessful, the protest bond shall be applied towards the District's costs, expenses, and attorney's fees associated with hearing and defending the protest. In the event the protest is settled by mutual agreement of the parties, the protest bond shall be distributed as agreed to by the District and protestor.

(d) The District does not accept documents filed by electronic mail or facsimile transmission. Filings are only accepted during normal business hours.

(2) Contract Execution. Upon receipt of a notice of protest which has been timely filed, the District shall not execute the contract under protest until the subject of the protest is resolved. However, if the District sets forth in writing particular facts and circumstances showing that delay incident to protest proceedings will jeopardize the funding for the project, will materially increase the cost of the project, or will create an immediate and serious danger to the public health, safety, or welfare, the contract may be executed.

(3) Informal Proceeding. If the Board determines a protest does not involve a disputed issue of material fact, the Board may, but is not obligated to, schedule an informal proceeding to consider the protest. Such informal proceeding shall be at a time and place determined by the Board. Notice of such proceeding shall be sent via facsimile, United States Mail, or hand delivery to the protestor and any substantially affected persons or parties not less than three (3) calendar days prior to such informal proceeding. Within thirty (30) calendar days following the informal proceeding, the Board shall issue a written decision setting forth the factual, legal, and policy grounds for its decision.

(4) Formal Proceeding. If the Board determines a protest involves disputed issues of material fact or if the Board elects not to use the informal proceeding process provided for in section (3) of this Rule, the District shall schedule a formal hearing to resolve the protest. The Chairperson shall designate any member of the Board (including the Chairperson), District Manager, District Counsel, or other person as a hearing officer to conduct the hearing. The hearing officer may:

(a) Administer oaths and affirmations;

(b) Rule upon offers of proof and receive relevant evidence;

(c) Regulate the course of the hearing, including any pre-hearing matters;

(d) Enter orders; and

(e) Make or receive offers of settlement, stipulation, and adjustment.

The hearing officer shall, within thirty (30) days after the hearing or receipt of the hearing transcript, whichever is later, file a recommended order which shall include a caption, time and place of hearing, appearances entered at the hearing, statement of the issues, findings of fact and conclusions of law, separately stated, and a recommendation for final District action. The District shall allow each party fifteen (15) days in which to submit written exceptions to the recommended order. The District shall issue a final order within sixty (60) days after the filing of the recommended order.

(5) Intervenors. Other substantially affected persons may join the proceedings as intervenors on appropriate terms which shall not unduly delay the proceedings.

(6) Rejection of all Qualifications, Bids, Proposals, Replies and Responses after Receipt of Notice of Protest. If the Board determines there was a violation of law, defect, or an irregularity in the competitive solicitation process, the B**i**ds, Proposals, Replies, and Responses are too high, or if the Board determines it is otherwise in the District's best interest, the Board may reject all qualifications, bids, proposals, replies, and responses and start the competitive solicitation process anew. If the Board decides to reject all qualifications, bids, proposals, replies, and responses and start the competitive solicitation process anew, any pending protests shall automatically terminate.

(7) Settlement. Nothing herein shall preclude the settlement of any protest under this Rule at any time.

Specific Authority: §§ 190.011(5), 190.011(15), Fla. Stat.
Law Implemented: § 190.033, Fla. Stat.

Rule 4.0 Effective Date.

These Rules shall be effective _____, 2023, except that no election of officers required by these Rules shall be required until after the next regular election for the Board.

Specific Authority: §§ 190.011(5), 190.011(15), Fla. Stat.
Law Implemented: §§ 190.011(5), 190.011(15), Fla. Stat.

ORMOND STATION

COMMUNITY DEVELOPMENT DISTRICT

6PII

NOTICE OF RULE DEVELOPMENT BY THE
ORMOND STATION COMMUNITY DEVELOPMENT DISTRICT

In accord with Chapters 120 and 190, *Florida Statutes*, the Ormond Station Community Development District ("**District**") hereby gives notice of its intention to develop Rules of Procedure to govern the operations of the District.

The Rules of Procedure will address such areas as the Board of Supervisors, officers and voting, district offices, public information and inspection of records, policies, public meetings, hearings and workshops, rulemaking proceedings and competitive purchase including procedure under the Consultants Competitive Negotiation Act, procedure regarding auditor selection, purchase of insurance, pre-qualification, construction contracts, goods, supplies and materials, maintenance services, contractual services and protests with respect to proceedings, as well as any other area of the general operation of the District.

The purpose and effect of the Rules of Procedure is to provide for efficient and effective District operations and to ensure compliance with Florida law. The legal authority for the adoption of the proposed Rules of Procedure includes Sections 190.011(5), 190.011(15) and 190.035, *Florida Statutes* (2022). The specific laws implemented in the Rules of Procedure include, but are not limited to, Sections 112.08, 112.3143, 112.31446, 112.3145, 119.07, 119.0701, 189.053, 189.069(2)(a)16, 190.006, 190.007, 190.008, 190.011(3), 190.011(5), 190.011(15), 190.033, 190.035, 218.33, 218.391, 255.05, 255.0518, 255.0525, 255.20, 286.0105, 286.011, 286.0113, 286.0114, 287.017, 287.055 and 287.084, *Florida Statutes* (2022).

A copy of the proposed Rules of Procedure may be obtained by contacting the District Manager, at Wrathell, Hunt & Associates, LLC, 2300 Glades Road, Suite 410W, Boca Raton, Florida 33431, 561-571-0010.

Craig Wrathell, District Manager
Ormond Station Community Development District

Run Date: _____, 2023

PUBLISH: [AT LEAST 29 DAYS PRIOR TO ADOPTION DATE; AT LEAST ONE DAY PRIOR TO NOTICE OF RULEMAKING]

NOTICE OF RULEMAKING REGARDING THE RULES OF PROCEDURE OF THE ORMOND STATION COMMUNITY DEVELOPMENT DISTRICT

A public hearing will be conducted by the Board of Supervisors of the Ormond Station Community Development District ("District") on _____, 2023 at _____ __.m. at _____.

In accord with Chapters 120 and 190, Florida Statutes, the District hereby gives the public notice of its intent to adopt its proposed Rules of Procedure. The purpose and effect of the proposed Rules of Procedure is to provide for efficient and effective District operations and to ensure compliance with recent changes to Florida law. Prior notice of rule development was published in the _____ on _____, 2023.

The Rules of Procedure may address such areas as the Board of Supervisors, officers and voting, district offices, public information and inspection of records, policies, public meetings, hearings and workshops, rulemaking proceedings and competitive purchase including procedure under the Consultants Competitive Negotiation Act, procedure regarding auditor selection, purchase of insurance, pre-qualification, construction contracts, goods, supplies and materials, maintenance services, contractual services and protests with respect to proceedings, as well as any other area of the general operation of the District.

Specific legal authority for the adoption of the proposed Rules of Procedure includes Sections 190.011(5), 190.011(15) and 190.035, Florida Statutes (2022). The specific laws implemented in the Rules of Procedure include, but are not limited to, Sections 112.08, 112.3143, 112.31446, 112.3145, 119.07, 119.0701, 189.053, 189.069(2)(a)16, 190.006, 190.007, 190.008, 190.011(3), 190.011(5), 190.011(15), 190.033, 190.035, 218.33, 218.391, 255.05, 255.0518, 255.0525, 255.20, 286.0105, 286.011, 286.0113, 286.0114, 287.017, 287.055 and 287.084, Florida Statutes (2022).

A copy of the proposed Rules of Procedure may be obtained by contacting the District Manager's Office at Wrathell, Hunt & Associates, LLC, 2300 Glades Road, Suite 410W, Boca Raton, Florida 33431, (561) 571-0010.

Any person who wishes to provide the District with a proposal for a lower cost regulatory alternative as provided by Section 120.541(1), Florida Statutes, must do so in writing within twenty-one (21) days after publication of this notice to the District Manager's Office.

This public hearing may be continued to a date, time, and place to be specified on the record at the hearing without additional notice. If anyone chooses to appeal any decision of the Board with respect to any matter considered at a public hearing, such person will need a record of the proceedings and should accordingly ensure that a verbatim record of the proceedings is made which includes the testimony and evidence upon which such appeal is to be based. At the hearing, staff or Supervisors may participate in the public hearing by speaker telephone.

Pursuant to the provisions of the Americans with Disabilities Act, any person requiring special accommodations at this meeting because of a disability or physical impairment should contact the District Manager's Office at least forty-eight (48) hours prior to the meeting. If you are hearing or speech impaired, please contact the Florida Relay Service at 1-800-955-8771 or 1-800-955-8770 for aid in contacting the District Office.

Ormond Station Community Development District
Craig Wrathell, District Manager

Run Date: _____

PUBLISH: [AT LEAST 28 DAYS PRIOR TO ADOPTION DATE]

ORMOND STATION

COMMUNITY DEVELOPMENT DISTRICT

6Q

RESOLUTION 2023-14

A RESOLUTION OF THE BOARD OF SUPERVISORS OF THE ORMOND STATION COMMUNITY DEVELOPMENT DISTRICT DESIGNATING DATES, TIMES AND LOCATIONS FOR REGULAR MEETINGS OF THE BOARD OF SUPERVISORS OF THE DISTRICT FOR FISCAL YEAR 2022/2023 AND PROVIDING FOR AN EFFECTIVE DATE

WHEREAS, the Ormond Station Community Development District ("**District**") is a local unit of special-purpose government created and existing pursuant to Chapter 190, *Florida Statutes*; and

WHEREAS, the District is required by Section 189.015, *Florida Statutes*, to file quarterly, semi-annually, or annually a schedule (including date, time, and location) of its regular meetings with local governing authorities; and

WHEREAS, further, in accordance with the above-referenced statute, the District shall also publish quarterly, semi-annually, or annually the District's regular meeting schedule in a newspaper of general paid circulation in the county in which the District is located.

WHEREAS, the Board desires to adopt the Fiscal Year 2022/2023 meeting schedule attached as **Exhibit A**.

NOW THEREFORE BE IT RESOLVED BY THE BOARD OF SUPERVISORS OF THE ORMOND STATION COMMUNITY DEVELOPMENT DISTRICT:

1. **ADOPTING FISCAL YEAR 2022/2023 ANNUAL MEETING SCHEDULE.** The Fiscal Year 2022/2023 annual meeting schedule attached hereto and incorporated by reference herein as **Exhibit A** is hereby approved and shall be published in accordance with the requirements of Florida law and also provided to applicable governing authorities.

2. **EFFECTIVE DATE.** This Resolution shall become effective immediately upon its adoption.

PASSED AND ADOPTED this 29th day of June, 2023.

ATTEST**:**

ORMOND STATION COMMUNITY DEVELOPMENT DISTRICT

_____
Secretary/Assistant Secretary

_____
Chair/Vice Chair, Board of Supervisors

EXHIBIT "A"

ORMOND STATION COMMUNITY DEVELOPMENT DISTRICT		
BOARD OF SUPERVISORS FISCAL YEAR 2022/2023 MEETING SCHEDULE		
LOCATION *TBD*		
DATE	**POTENTIAL DISCUSSION/FOCUS**	**TIME**
July __, 2023	**Regular Meeting**	**___:___ AM/PM**
August __, 2023	**Regular Meeting**	**___:___ AM/PM**
September __, 2023	**Regular Meeting**	**___:___ AM/PM**

ORMOND STATION

COMMUNITY DEVELOPMENT DISTRICT

6R

RESOLUTION 2023-15

A RESOLUTION OF THE BOARD OF SUPERVISORS OF THE ORMOND STATION COMMUNITY DEVELOPMENT DISTRICT, APPROVING THE FLORIDA STATEWIDE MUTUAL AID AGREEMENT; PROVIDING FOR SEVERABILITY; AND PROVIDING FOR AN EFFECTIVE DATE

WHEREAS, the State Emergency Management Act, Chapter 252, Florida Statutes, authorizes the state and its political subdivisions to develop and enter into mutual aid agreements for reciprocal emergency aid and assistance in case of emergencies too extensive to be dealt with unassisted; and

WHEREAS, the Board of Supervisors of the Ormond Station Community Development District desires to move forward and approve an agreement with the State of Florida, Division of Emergency Management, concerning the Statewide Mutual Aid Agreement; and

WHEREAS, the Florida Department of Economic Opportunity requires an independent special district to participate in the Statewide Mutual Aid Agreement to be eligible for funds under Administrative Rule 9G-1 9, Base Funding for County Emergency Management Agencies and Municipal Competitive Grant and Loan Programs;

NOW, THEREFORE, BE IT RESOLVED BY THE BOARD OF SUPERVISORS OF THE ORMOND STATION COMMUNITY DEVELOPMENT DISTRICT THAT:

1. **RECITALS.** The foregoing **"WHEREAS"** clauses are true and correct and are hereby ratified and confirmed by the Board of Supervisors.

2. **APPROVAL OF AGREEMENT.** The execution of the attached Statewide Mutual Aid Agreement is hereby authorized, and the Agreement is hereby approved.

3. **EFFECTIVE DATE.** This Resolution shall become effective immediately upon its passage and adoption.

PASSED AND ADOPTED this 29th day of June, 2023.

ATTEST**:**

ORMOND STATION COMMUNITY DEVELOPMENT DISTRICT

_____
Secretary/Assistant Secretary

_____
Chair/Vice Chair, Board of Supervisors

Exhibit A

Statewide Mutual Aid Agreement

STATE OF FLORIDA

DIVISION OF EMERGENCY MANAGEMENT

RON DESANTIS
Governor

JARED MOSKOWITZ
Director

STATEWIDE MUTUAL AID AGREEMENT

This Agreement is between the FLORIDA DIVISION OF EMERGENCY MANAGEMENT ("Division") and the local government signing this Agreement (the "Participating Parties"). This agreement is based on the existence of the following conditions:

A. The State of Florida is vulnerable to a wide range of disasters that are likely to cause the disruption of essential services and the destruction of the infrastructure needed to deliver those services.

B. Such disasters are likely to exceed the capability of any one local government to cope with the emergency with existing resources.

C. Such disasters may also give rise to unusual technical needs that the local government may be unable to meet with existing resources, but that other local governments may be able to offer.

D. The Emergency Management Act, Chapter 252, provides each local government of the state the authority to develop and enter into mutual aid agreements within the state for reciprocal emergency aid and assistance in case of emergencies too extensive to be dealt with unassisted, and through such agreements to ensure the timely reimbursement of costs incurred by the local governments which render such assistance.

E. Pursuant to Chapter 252, the Division has the authority to coordinate assistance between local governments during emergencies and to concentrate available resources where needed.

Based on the existence of the foregoing conditions, the parties agree to the following:

ARTICLE I.

Definitions. As used in this Agreement, the following expressions shall have the following meanings:

A. The "Agreement" is this Agreement, which shall be referred to as the Statewide Mutual Aid Agreement ("SMAA").

B. The "Division" is the Division of Emergency Management

C. The "Participating Parties" to this Agreement are the Division and any and all special districts, educational districts, and other local and regional governments signing this Agreement.

D. The "Requesting Parties" to this Agreement are Participating Parties who request assistance during an emergency.

E. The "Assisting Parties" to this Agreement are Participating Parties who render assistance in an emergency to a Requesting Party.

F. The "State Emergency Operations Center" is the facility designated by the State Coordinating Officer to manage and coordinate assistance to local governments during an emergency.

G. The "Comprehensive Emergency Management Plan" is the biennial Plan issued by the Division in accordance with § 252.35(2)(a), Florida Statutes.

H. The "State Coordinating Officer" is the official whom the Governor designates, by Executive Order, to act for the Governor in responding to a disaster, and to exercise the powers of the Governor in accordance with the Executive Order, Chapter 252, Florida Statutes, and the State Comprehensive Emergency Management Plan.

I. The "Period of Assistance" is the time during which any Assisting Party renders assistance to any Requesting Party in an emergency, and shall include both the time necessary for the resources and personnel of the Assisting Party to travel to the place specified by the Requesting Party and the time necessary to return them to their place of origin or to the headquarters of the Assisting Party.

J. A "special district" is any local or regional governmental entity which is an independent special district within the meaning of section 189.012(3), Florida Statutes**,** regardless of whether established by local, special, or general act, or by rule, ordinance, resolution, or interlocal agreement.

K. An "educational district" is any school district within the meaning of section 1001.30, Florida Statutes and any community school and state university within the meaning of section 1000.21, Florida Statutes.

L. An "interlocal agreement" is any agreement between local governments within the meaning of section 163.01(3)(a), Florida Statutes.

M. A "local government" is any educational district or any entity that is a "local governmental entity" within the meaning of section 11.45(1)(e), Florida Statutes.

N. Any expressions not assigned definitions elsewhere in this Agreement shall have the definitions assigned them by the Emergency Management Act.

ARTICLE II.

Applicability of the Agreement. A Participating Party may request assistance under this Agreement for a "major" or "catastrophic disaster" as defined in section 252.34, Florida Statutes. If the Participating Party has no other mutual aid agreement that covers a "minor" disaster or other emergencies too extensive to be dealt with unassisted, it may also invoke assistance under this Agreement for a "minor disaster" or other such emergencies.

ARTICLE III.

Invocation of the Agreement. In the event of an emergency or threatened emergency, a Participating Party may invoke assistance under this Agreement by requesting it from any other Participating Party, or from the Division if, in the judgment of the Requesting Party, its own resources are inadequate to meet the emergency.

A. Any request for assistance under this Agreement may be oral, but within five (5) calendar days must be confirmed in writing by the County Emergency Management Agency of the Requesting Party, unless the State Emergency Operations Center has been activated in response to the emergency for which assistance is requested.

B. All requests for assistance under this Agreement shall be transmitted by County Emergency Management Agency of the Requesting Party to either the Division, or to another Participating Party. If the Requesting Party transmits its request for Assistance directly to a Participating Party other than the Division, the Requesting Party and Assisting Party shall keep the Division advised of their activities.

C. The Division shall relay any requests for assistance under this Agreement to such other Participating Parties as it may deem appropriate, and shall coordinate the activities of the Assisting Parties so as to ensure timely assistance to the Requesting Party. All such activities shall be carried out in accordance with the State's Comprehensive Emergency Management Plan.

D. Nothing in this Agreement shall be construed to allocate liability for the costs of personnel, equipment, supplies, services and other resources that are staged by the Division, or by other agencies of the State of Florida, for use in responding to an emergency pending the assignment of such personnel, equipment, supplies, services and other resources to an emergency support function/mission. The documentation, payment, repayment, and reimbursement of all such costs shall be rendered in accordance with the Comprehensive Emergency Management Plan, and general accounting best practices procedures and protocols.

ARTICLE IV.

Responsibilities of Requesting Parties. To the extent practicable, all Requesting Parties seeking assistance under this Agreement shall provide the following information to the Division and the other Participating Parties. In providing such information, the Requesting Party may use Form B attached to this Agreement, and the completion of Form B by the Requesting Party shall be deemed sufficient to meet the requirements of this Article:

A. A description of the damage sustained or threatened;

B. An identification of the specific Emergency Support Function or Functions for which such assistance is needed;

C. A description of the specific type of assistance needed within each Emergency Support Function;

D. A description of the types of personnel, equipment, services, and supplies needed for each specific type of assistance, with an estimate of the time each will be needed;

E. A description of any public infrastructure for which assistance will be needed;

F. A description of any sites or structures outside the territorial jurisdiction of the Requesting Party needed as centers to stage incoming personnel, equipment, supplies, services, or other resources;

G. The place, date and time for personnel of the Requesting Party to meet and receive the personnel and equipment of the Assisting Party; and

H. A technical description of any communications or telecommunications equipment needed to ensure timely communications between the Requesting Party and any Assisting Parties.

ARTICLE V.

Responsibilities of Assisting Parties. Each Participating Party shall render assistance under this Agreement to any Requesting Party to the extent practicable that its personnel, equipment, resources and capabilities can render assistance. If a Participating Party which has received a request for assistance under this Agreement determines that it has the capacity to render some or all of such assistance, it shall provide the following information to the Requesting Party and shall transmit it without delay to the Requesting Party and the Division. In providing such information, the Assisting Party may use Form B attached to this Agreement, and the completion of Form B by the Assisting Party shall be deemed sufficient to meet the requirements of this Article:

A. A description of the personnel, equipment, supplies and services it has available, together with a description of the qualifications of any skilled personnel;

B. An estimate of the time such personnel, equipment, supplies, and services will continue to be available;

C. An estimate of the time it will take to deliver such personnel, equipment, supplies, and services at the date, time and place specified by the Requesting Party;

D. A technical description of any communications and telecommunications equipment available for timely communications with the Requesting Party and other Assisting Parties; and

E. The names of all personnel whom the Assisting Party designates as Supervisors.

F. The estimated costs of the provision of assistance (use FEMA's Schedule of Equipment Rates spreadsheet attached to Form B.)

ARTICLE VI.

Rendition of Assistance. After the Assisting Party has delivered its personnel, equipment, supplies, services, or other resources to the place specified by the Requesting Party, the Requesting Party shall give specific assignments to the Supervisor(s) of the Assisting Party, who shall be responsible for directing the performance of these assignments. The Assisting Party shall have authority to direct the manner in which the assignments are performed. In the event of an emergency that affects the Assisting Party, all personnel, equipment, supplies, services and other resources of the Assisting Party shall be subject to recall by the Assisting Party upon not less than five (5) calendar days' notice or, if such notice is impracticable, as much notice as is practicable under the circumstances.

A. For operations at the scene of *catastrophic* and *major* disasters, the Assisting Party shall to the fullest extent practicable give its personnel and other resources sufficient equipment and supplies to make them self-sufficient for food, shelter, and operations unless the Requesting Party has specified the contrary. For *minor* disasters and other emergencies, the Requesting Party shall be responsible to provide food and shelter for the personnel of the Assisting Party unless the Requesting Party has specified the contrary. In its request for assistance the Requesting Party may specify that Assisting Parties send only self-sufficient personnel or self-sufficient resources.

B. Unless the Requesting Party has specified the contrary, it shall to the fullest extent practicable,

coordinate all communications between its personnel and those of any Assisting Parties, and shall determine all frequencies and other technical specifications for all communications and telecommunications equipment to be used.

C. Personnel of the Assisting Party who render assistance under this Agreement shall receive their usual wages, salaries and other compensation, and shall have all the duties, responsibilities, immunities, rights, interests, and privileges incident to their usual employment. If personnel of the Assisting Party hold local licenses or certifications limited to the county or municipality of issue, then the Requesting Party shall recognize and honor those licenses or certifications for the duration of the support.

ARTICLE VII.

Procedures for Reimbursement. Unless the Division or the Assisting Party, as the case may be, state the contrary in writing, the ultimate responsibility for the reimbursement of costs incurred under this Agreement shall rest with the Requesting Party, subject to the following conditions and exceptions:

A. In accordance with this Agreement, the Division shall pay the costs incurred by an Assisting Party in responding to a request that the Division initiates on its own, and not for another Requesting Party.

B. An Assisting Party shall bill the Division or other Requesting Party as soon as practicable, but not later than thirty (30) calendar days after the Period of Assistance has closed. Upon the request of any of the concerned Participating Parties, the State Coordinating Officer may extend this deadline for cause.

C. If the Division or the Requesting Party protests any bill or item on a bill from an Assisting Party, it shall do so in writing as soon as practicable, but in no event later than thirty (30) calendar days after the bill is received. Failure to protest any bill or billed item in writing within thirty (30) calendar days shall constitute agreement to the bill and the items on the bill and waive the right to contest the bill.

D. If the Division protests any bill or item on a bill from an Assisting Party, the Assisting Party shall have thirty (30) calendar days from the date of protest to present the bill or item to the original

Requesting Party for payment, subject to any protest by the Requesting Party.

E. If the Assisting Party cannot reach a mutual agreement with the Division or the Requesting Party to the settlement of any protested bill or billed item, the Division, the Assisting Party, or the Requesting Party may elect binding arbitration to determine its liability for the protested bill or billed item in accordance with Section F of this Article.

F. If the Division or a Participating Party elects binding arbitration, it may select as an arbitrator any elected official of another Participating Party, or any other official of another Participating Party whose normal duties include emergency management, and the other Participating Party shall also select such an official as an arbitrator, and the arbitrators thus chosen shall select another such official as a third arbitrator.

G. The three (3) arbitrators shall convene by teleconference or videoconference within thirty (30) calendar days to consider any documents and any statements or arguments by the Department, the Requesting Party, or the Assisting Party concerning the protest, and shall render a decision in writing not later than ten (10) business days after the close of the hearing. The decision of a majority of the arbitrators shall bind the parties, and shall be final.

H. If the Requesting Party has not forwarded a request through the Division, or if an Assisting Party has rendered assistance without being requested to do so by the Division, the Division shall not be liable for the costs of any such assistance. All requests to the Federal Emergency Management Agency (FEMA) for the reimbursement of costs incurred by any Participating Party shall be made by and through the Division.

I. If FEMA denies any request for reimbursement of costs which the Division has already advanced to an Assisting Party, the Assisting Party shall repay such costs to the Division, but the Division may waive such repayment for cause.

ARTICLE VIII.

Costs Eligible for Reimbursement. The costs incurred by the Assisting Party under this Agreement shall be reimbursed as needed to make the Assisting Party whole to the fullest extent practicable.

A. Employees of the Assisting Party who render assistance under this Agreement shall be entitled to receive from the Assisting Party all their usual wages, salaries, and any and all other compensation for mobilization, hours worked, and demobilization. Such compensation shall include any and all contributions for insurance and retirement, and such employees shall continue to accumulate seniority at the usual rate. As between the employees and the Assisting Party, the employees shall have all the duties, responsibilities, immunities, rights, interests and privileges incident to their usual employment. The Requesting Party shall reimburse the Assisting Party for these costs of employment.

B. The costs of equipment supplied by the Assisting Party shall be reimbursed at the rental rate established in FEMA's Schedule of Equipment Rates (attached to Form B), or at any other rental rate agreed to by the Requesting Party. In order to be eligible for reimbursement, equipment must be in actual operation performing eligible work. The labor costs of the operator are not included in the rates and should be approved separately from equipment costs. The Assisting Party shall pay for fuels, other consumable supplies, and repairs to its equipment as needed to keep the equipment in a state of operational readiness. Rent for the equipment shall be deemed to include the cost of fuel and other consumable supplies, maintenance, service, repairs, and ordinary wear and tear. With the consent of the Assisting Party, the Requesting Party may provide fuels, consumable supplies, maintenance, and repair services for such equipment at the site. In that event, the Requesting Party may deduct the actual costs of such fuels, consumable supplies, maintenance, and services from the total costs otherwise payable to the Assisting Party. If the equipment is damaged while in use under this Agreement and the Assisting Party receives payment for such damage under any contract of insurance, the Requesting Party may deduct such payment from any item or items billed by the Assisting Party for any of the costs for such damage that may otherwise be payable.

C. The Requesting Party shall pay the total costs for the use and consumption of any and all consumable supplies delivered by the Assisting Party for the Requesting Party under this Agreement. In the case of perishable supplies, consumption shall be deemed to include normal deterioration, spoilage and damage notwithstanding the exercise of reasonable care in its storage and use. Supplies remaining unused shall be returned to the Assisting Party in usable condition upon the close of the Period of Assistance, and the Requesting Party may deduct the cost of such returned supplies from the total costs billed by the Assisting Party for such supplies. If the Assisting Party agrees, the Requesting Party may also replace any and all used consumable supplies with like supplies in usable condition and of like grade, quality and quantity within the time allowed for reimbursement under this Agreement.

D. The Assisting Party shall keep records to document all assistance rendered under this Agreement. Such records shall present information sufficient to meet the audit requirements specified in the regulations of FEMA and any applicable circulars issued by the State of Florida Office of Management and Budget. Upon reasonable notice, the Assisting Party shall make its records available to the Division and the Requesting Party for inspection or duplication between 8:00 a.m. and 5:00 p.m. on all weekdays, except for official holidays.

ARTICLE IX.

Insurance. Each Participating Party shall determine for itself what insurance to procure, if any. With the exceptions in this Article, nothing in this Agreement shall be construed to require any Participating Party to procure insurance.

A. Each Participating Party shall procure employers' insurance meeting the requirements of the Workers' Compensation Act, as amended, affording coverage for any of its employees who may be injured while performing any activities under the authority of this Agreement, and shall file with the Division a certificate issued by the insurer attesting to such coverage.

B. Any Participating Party that elects additional insurance affording liability coverage for any

activities that may be performed under the authority of this Agreement shall file with the Division a certificate issued by the insurer attesting to such coverage.

C. Any Participating Party that is self-insured with respect to any line or lines of insurance shall file with the Division copies of all resolutions in current effect reflecting its determination to act as a self-insurer.

D. Subject to the limits of such liability insurance as any Participating Party may elect to procure, nothing in this Agreement shall be construed to waive, in whole or in part, any immunity any Participating Party may have in any judicial or quasi-judicial proceeding.

E. Each Participating Party which renders assistance under this Agreement shall be deemed to stand in the relation of an independent contractor to all other Participating Parties, and shall not be deemed to be the agent of any other Participating Party.

F. Nothing in this Agreement shall be construed to relieve any Participating Party of liability for its own conduct and that of its employees.

G. Nothing in this Agreement shall be construed to obligate any Participating Party to indemnify any other Participating Party from liability to third parties.

ARTICLE X.

General Requirements. Notwithstanding anything to the contrary elsewhere in this Agreement, all Participating Parties shall be subject to the following requirements in the performance of this Agreement:

A. To the extent that assistance under this Agreement is funded by State funds, the obligation of any statewide instrumentality of the State of Florida to reimburse any Assisting Party under this Agreement is contingent upon an annual appropriation by the Legislature.

B. All bills for reimbursement under this Agreement from State funds shall be submitted in detail sufficient for auditing purposes. To the extent that such bills represent costs incurred for travel, such bills shall be submitted in accordance with section 112.061, Florida Statutes, and any applicable

requirements for the reimbursement of state employees for travel costs.

C. All Participating Parties shall allow public access to all documents, papers, letters or other materials subject to the requirements of the Public Records Act, as amended, and made or received by any Participating Party in conjunction with this Agreement.

D. No Participating Party may hire employees in violation of the employment restrictions in the Immigration and Nationality Act, as amended.

E. No costs reimbursed under this Agreement may be used directly or indirectly to influence legislation or any other official action by the Legislature of the State of Florida or any of its agencies.

F. Any communication to the Division under this Agreement shall be sent to the Director, Division of Emergency Management, 2555 Shumard Oak Boulevard, Tallahassee, Florida 32399-2100. Any communication to any other Participating Party shall be sent to the official or officials specified by that Participating Party on Form C attached to this Agreement. For the purpose of this Section, any such communication may be sent by the U.S. Mail, e-mail, or by facsimile.

ARTICLE XI.

Effect of Agreement. Upon its execution by a Participating Party, this Agreement shall have the following effect with respect to that Participating Party:

A. The execution of this Agreement by any Participating Party which is a signatory to the Statewide Mutual Aid Agreement of 1994 shall terminate the rights, interests, duties, and responsibilities and obligations of that Participating Party under that agreement, but such termination shall not affect the liability of the Participating Party for the reimbursement of any costs due under that agreement, regardless of whether billed or unbilled.

B. The execution of this Agreement by any Participating Party which is a signatory to the Public Works Mutual Aid Agreement shall terminate the rights, interests, duties, responsibilities and obligations of that Participating Party under that agreement, but such termination shall not affect the liability of the

Participating Party for the reimbursement of any costs due under that agreement, regardless of whether billed or unbilled.

C. Upon the activation of this Agreement by the Requesting Party, this Agreement shall supersede any other existing agreement between it and any Assisting Party to the extent that the former may be inconsistent with the latter.

D. Unless superseded by the execution of this Agreement in accordance with Section A of this Article, the Statewide Mutual Aid Agreement of 1994 shall terminate and cease to have legal existence after June 30, 2001.

E. Upon its execution by any Participating Party, this Agreement will continue in effect for one (1) year from its date of execution by that Participating Party, and it shall automatically renew each year after its execution, unless within sixty (60) calendar days before that date the Participating Party notifies the Division, in writing, of its intent to withdraw from the Agreement.

F. The Division shall transmit any amendment to this Agreement by sending the amendment to all Participating Parties not later than five (5) business days after its execution by the Division. Such amendment shall take effect not later than sixty (60) calendar days after the date of its execution by the Division, and shall then be binding on all Participating Parties. Notwithstanding the preceding sentence, any Participating Party who objects to the amendment may withdraw from the Agreement by notifying the Division in writing of its intent to do so within that time in accordance with Section E of this Article.

ARTICLE XII.

Interpretation and Application of Agreement. The interpretation and application of this Agreement shall be governed by the following conditions:

A. The obligations and conditions resting upon the Participating Parties under this Agreement are not independent, but dependent.

B. Time shall be of the essence of this Agreement, and of the performance of all conditions,

obligations, duties, responsibilities, and promises under it.

C. This Agreement states all the conditions, obligations, duties, responsibilities, and promises of the Participating Parties with respect to the subject of this Agreement, and there are no conditions, obligations, duties, responsibilities, or promises other than those expressed in this Agreement.

D. If any sentence, clause, phrase, or other portion of this Agreement is ruled unenforceable or invalid, every other sentence, clause, phrase, or other portion of the Agreement shall remain in full force and effect, it being the intent of the Division and the other Participating Parties that every portion of the Agreement shall be severable from every other portion to the fullest extent practicable. The Division reserves the right, at its sole and absolute discretion, to change, modify, add, or remove portions of any sentence, clause, phrase, or other portion of this Agreement that conflicts with state law, regulation, or policy. If the change is minor, the Division will notify the Participating Party of the change and such changes will become effective immediately; therefore, please check these terms periodically for changes. If the change is substantive, the Participating Party may be required to execute the Agreement with the adopted changes. Your continued or subsequent use of this Agreement following the posting of minor changes to this Agreement will mean you accept those changes.

E. The waiver of any obligation or condition in this Agreement by a Participating Party shall not be construed as a waiver of any other obligation or condition in this Agreement.

NOTE: On February 26, 2018, this Agreement was modified by the Division of Emergency Management. This document replaces the August 20, 2007 edition of the Statewide Mutual Aid Agreement; however, any and all Agreements previously executed shall remain in full force and effect. Any local government, special district, or educational institution which has yet to execute this Agreement should use the February 26, 2018 edition for the purposes of becoming a signatory.

IN WITNESS WHEREOF, the Participating Parties have duly executed this Agreement on the date specified below:

FOR ADOPTION BY A COUNTY

STATE OF FLORIDA
DIVISION OF EMERGENCY MANAGEMENT

By: _____ Date: _____
Director

ATTEST:
CLERK OF THE CIRCUIT COURT

By:_____
Deputy Clerk

BOARD OF COUNTY COMMISSIONERS
OF_____COUNTY,
STATE OF FLORIDA

By: _____
Chairman

Date: _____

Approved as to Form:

By: _____
County Attorney

FOR ADOPTION BY A CITY

STATE OF FLORIDA
DIVISION OF EMERGENCY MANAGEMENT

By: _____ Date: _____
Director

ATTEST:
CITY CLERK

By:_____

Title:_____

CITY OF _____
STATE OF FLORIDA

By: _____

Title: _____

Date: _____

Approved as to Form:

By: _____
City Attorney

FOR ADOPTION BY AN EDUCATIONAL DISTRICT

STATE OF FLORIDA
DIVISION OF EMERGENCY MANAGEMENT

By: _____ Date: _____
Director

_____

_____ SCHOOL DISTRICT,
STATE OF FLORIDA

By:_____ By: _____

Title:_____ Title: _____

Date: _____

Approved as to Form:

By: _____
Attorney for District

FOR ADOPTION BY A COMMUNITY COLLEGE OR STATE UNIVERSITY

STATE OF FLORIDA
DIVISION OF EMERGENCY MANAGEMENT

By: _____ Date: _____
Director

ATTEST:

BOARD OF TRUSTEES
OF_____
COMMUNITY COLLEGE, STATE OF FLORIDA

BOARD OF TRUSTEES
OF_____
UNIVERSITY, STATE OF FLORIDA

By:_____

Clerk

By: _____

Chairman

Date: _____

Approved as to Form:

By: _____
Attorney for Board

FOR ADOPTION BY A SPECIAL DISTRICT

STATE OF FLORIDA
DIVISION OF EMERGENCY MANAGEMENT

By: _____ Date: _____
Director

_____

_____ SPECIAL DISTRICT,
STATE OF FLORIDA

By:_____ By: _____

Title:_____ Title: _____

Date: _____

Approved as to Form:

By: _____
Attorney for District

FOR ADOPTION BY AN AUTHORITY

STATE OF FLORIDA
DIVISION OF EMERGENCY MANAGEMENT

By: _____ Date: _____
Director

ATTEST:

By:_____
Clerk

BOARD OF TRUSTEES OF

_____
AUTHORITY, STATE OF FLORIDA

By: _____
Chairman

Date: _____

Approved as to Form:

By: _____
Attorney for Board

FOR ADOPTION BY A NATIVE AMERICAN TRIBE

STATE OF FLORIDA
DIVISION OF EMERGENCY MANAGEMENT

By: _____ Date: _____
Director

ATTEST:

By:_____
Council Clerk

TRIBAL COUNCIL OF THE
_____
TRIBE OF FLORIDA

By: _____
Chairman

Date: _____

Approved as to Form:

By: _____
Attorney for Council

FOR ADOPTION BY A COMMUNITY DEVELOPMENT DISTRICT

STATE OF FLORIDA
DIVISION OF EMERGENCY MANAGEMENT

By: _____ Date: _____
Director

Ormond Station
COMMUNITY DEVELOPMENT DISTRICT,
STATE OF FLORIDA

By:_____ By: _____

Title:_____ Title: _____

Date: 06/29/2023

Approved as to Form:

By: _____
Attorney for District

Date: _____

FORM C

CONTACT INFORMATION FOR AUTHORIZED REPRESENTATIVES

Name of Government: _____

Mailing Address: _____

_____

Authorized Representative Contact Information

Primary Authorized Representative

Name: _____

Title: _____

Address: _____

Day Phone: _____ Night Phone: _____

Facsimile: _____ Email: _____

1st Alternate Authorized Representative

Name: _____

Title: _____

Address: _____

Day Phone: _____ Night Phone: _____

Facsimile: _____ Email: _____

2nd Alternate Authorized Representative

Name: _____

Title: _____

Address: _____

Day Phone: _____ Night Phone: _____

Facsimile: _____ Email: _____

******PLEASE UPDATE AS ELECTIONS OR APPOINTMENTS OCCUR******

SAMPLE AUTHORIZING RESOLUTION
FOR ADOPTION OF
STATEWIDE MUTUAL AID AGREEMENT

RESOLUTION NO. _____

WHEREAS, the State of Florida Emergency Management Act, Chapter 252, authorizes the State and its political subdivisions to provide emergency aid and assistance in the event of a disaster or emergency; and

WHEREAS, the statutes also authorize the State to coordinate the provision of any equipment, services, or facilities owned or organized by the State or it political subdivisions for use in the affected area upon the request of the duly constituted authority of the area; and

WHEREAS, this Resolution authorizes the request, provision, and receipt of interjurisdictional mutual assistance in accordance with the Emergency Management Act, Chapter 252, among political subdivisions within the State; and

NOW, THEREFORE, be it resolved by _____ _____that in order to maximize the prompt, full and effective use of resources of all participating governments in the event of an emergency or disaster we hereby adopt the Statewide Mutual Aid Agreement which is attached hereto and incorporated by reference.

ADOPTED BY: _____

DATE: _____

I certify that the foregoing is an accurate copy of the Resolution adopted by

_____on_____.

BY: _____

TITLE: _____

DATE: _____

Attachment 1

STATEWIDE MUTUAL AID AGREEMENT
Type or print all information except signatures
Form B

PART I

TO BE COMPLETED BY THE REQUESTING PARTY

Date:		Time:	HRS (local)		Mission No:
Point of Contact:		Telephone No:		E-mail address:	
Requesting Party:		Assisting Party:			
Incident Requiring Assistance:					
Type of Assistance/Resources Needed (use Part IV for additional space)					
Date & Time Resources Needed:		Location (address):			
Approximated Date/Time Resources Released:					
Authorized Official's Name:		Signature:			
Title:		Agency:			

PART II

TO BE COMPLETED BY THE ASSISTING PARTY

Contact Person:		Telephone No:		E-mail address:	
Type of Assistance Available:					
Date & Time Resources Available		To:			
Location (address):					
Approximate Total cost for mission:	$				
Travel: $	Personnel: $	Equipment & Materials: $	Contract Rental: $		
Logistics Required from Requesting Party Yes ☐	(Provide information on attached Part IV)	No ☐			
Authorized Official's Name:		Title:			
Date:	Signature:		Local Mission No:		

PART III

TO BE COMPLETED BY THE REQUESTING PARTY

Authorized Official's Name:		Title:	
Signature:		Agency:	

PART IV

STATEWIDE MUTUAL AID AGREEMENT
Type or print all information except signatures
Form B (continued)

MISCELLANEOUS ITEMS / OTHER MISSION INFORMATION

FEMA's SCHEDULE OF EQUIPMENT RATES

DEPARTMENT OF HOMELAND SECURITY
FEDERAL EMERGENCY MANAGEMENT AGENCY
RECOVERY DIRECTORATE
PUBLIC ASSISTANCE DIVISION
WASHINGTON, DC 20472

-

The rates on this Schedule of Equipment Rates are for applicant owned equipment in good mechanical condition, complete with all required attachments. Each rate covers all costs eligible under the Robert T. Stafford Disaster Relief and Emergency Assistance Act, 42 U.S.C. § 5121, et seq., for ownership and operation of equipment, including depreciation, overhead, all maintenance, field repairs, fuel, lubricants, tires, OSHA equipment and other costs incidental to operation. Standby equipment costs are not eligible.

Equipment must be in actual operation performing eligible work in order for reimbursement to be eligible. LABOR COSTS OF OPERATOR ARE NOT INCLUDED in the rates and should be approved separately from equipment costs.

Information regarding the use of the Schedule is contained in 44 CFR § 206.228 Allowable Costs. Rates for equipment not listed will be furnished by FEMA upon request. Any appeals shall be in accordance with 44 CFR § 206.206 Appeals.

THESE RATES ARE APPLICABLE TO MAJOR DISASTERS AND EMERGENCIES DECLARED BY THE PRESIDENT ON OR AFTER August 15, 2019.

FEMA Code ID		Equipment Description					
Cost Code	Equipment	Specifications	Capacity or Size	HP	Notes	Unit	2019 Updated Rate
8010	Air Compressor	Air Delivery	41 CFM	to 10	Hoses included.	hour	$ 1.62
8011	Air Compressor	Air Delivery	103 CFM	to 30	Hoses included.	hour	$ 9.86
8012	Air Compressor	Air Delivery	130 CFM	to 50	Hoses included.	hour	$ 12.49
8013	Air Compressor	Air Delivery	175 CFM	to 90	Hoses included.	hour	$ 20.98
8014	Air Compressor	Air Delivery	400 CFM	to 145	Hoses included.	hour	$ 32.13
8015	Air Compressor	Air Delivery	575 CFM	to 230	Hoses included.	hour	$ 57.05
8016	Air Compressor	Air Delivery	1100 CFM	to 355	Hoses included.	hour	$ 95.60
8017	Air Compressor	Air Delivery	1600 CFM	to 500	Hoses included.	hour	$ 98.55
8040	Ambulance			to 150		hour	$ 28.09
8041	Ambulance			to 210		hour	$ 41.18
8050	Board, Arrow			to 8	Trailer Mounted.	hour	$ 4.53
8051	Board, Message			to 5	Trailer Mounted.	hour	$ 11.60
8060	Auger, Portable	Hole Diameter	16 In	to 6		hour	$ 2.34
8061	Auger, Portable	Hole Diameter	18 In	to 13		hour	$ 4.65
8062	Auger, Tractor Mntd	Max. Auger Diameter	36 In	to 13	Includes digger, boom and mounting hardware.	hour	$ 3.25
8063	Auger, Truck Mntd	Max. Auger Size	24 In	to 100	Includes digger, boom and mounting hardware. Add this rate to tractor rate for total auger and tractor rate.	hour	$ 34.93
8064	Hydraulic Post Driver					hour	$ 35.27
8065	Auger	Horizontal Directional Boring Machine	250 X 100	300	DD-140B YR-2003	hour	$ 172.29
8066	Auger	Horizontal Directional Boring Machine	50 X 100	24	Average to 7,000 lbs	hour	$ 33.83
8067	Auger, Directional Boring Machine	Auger, Directional Boring Machine	7,000 - 10,000 lbs	45	JT920L (2013)	hour	$ 41.04
8068	Bush Hog	Bush Hog - Model 326	Single Spindle Rotary Cutters			hour	$ 20.61
8068-1	Bush Hog	Bush Hog - Model 3210	Lift, Pull, Semi-Mount & Offset Model			hour	$ 28.74
8068-2	Bush Hog	Bush Hog - Model 2815	Flex Wing Rotary Cutters			hour	$ 43.17
8070	Automobile			to 130	Transporting people.	mile	$ 0.545
8071	Automobile			to 130	Transporting cargo.	hour	$ 12.43
8072	Automobile, Police			to 250	Patrolling.	mile	$ 0.545
8073	Automobile, Police			to 250	Stationary with engine running.	hour	$ 16.05
8075	Motorcycle, Police					mile	$ 0.505
8076	Automibile - Chevy Trailblazer	6 or 8 cl		285 to 300		hour	$ 23.99
8077	Automobile - Ford Expedition	Fire Command Center	EcoBoost V-6	360	2015 Model	hour	$ 19.62
8078	MRAP Armored Rescue Vehicle	Search and Rescue	Military Suplus Vehicle	375-450	Qualified foe operational rate on	Hr.	$ 51.80
8079	MRAP C-MTV	Multi-Theater (Military Surplus)Vehicle	gvwr 55000 Lbs	to 350	Qualified foe operational rate on	Hr.	$ 48.35

8080	All Terrain Vehicle (ATV)	Engine 110cc, 4-Wheel; 20" tyre		6.5-7.5		hour	$ 8.23
8081	All Terrain Vehicle (ATV)	Engine 125cc, 4-Wheel; 21" tyre		7.6-8.6		hour	$ 8.67
8082	All Terrain Vehicle (ATV)	Engine 150cc, 4-Wheel; 22" tyre		9.0-10.0		hour	$ 8.68
8083	All Terrain Vehicle (ATV)	Engine 200cc, 4-Wheel; 24" tyre		12-14.0		hour	$ 9.23
8084	All Terrain Vehicle (ATV)	Engine 250cc, 4-Wheel; 24" tyre		15-17		hour	$ 9.81
8085	All Terrain Vehicle (ATV)	Engine 300cc, 4-Wheel; 24" tyre		18-20		hour	$ 10.66
8086	All Terrain Vehicle (ATV)	Engine 400cc. 4-Wheel; 25" tyre		26-28		hour	$ 12.20
8087	All Terrain Vehicle (ATV)	Engine 450cc, 4-Wheel; 25" tyre		26-28		hour	$ 13.07
8088	All Terrain Vehicle (ATV)	Engine 650cc, 4-Wheel; 25" tyre		38-40		hour	$ 13.86
8089	All Terrain Vehicle (ATV)	Engine 750cc, 4-Wheel; 25" tyre		44-46		hour	$ 14.79
8110	Barge, Deck	Size	50'x35'x7.25'	0	Push by Tug-Boat	hour	$ 52.00
8111	Barge, Deck	Size	50'x35'x9'	0	Push by Tug-Boat	hour	$ 61.96
8112	Barge, Deck	Size	120'x45'x10'	0	Push by Tug-Boat	hour	$ 109.97
8113	Barge, Deck	Size	160'x45'x11"	0	Push by Tug-Boat	hour	$ 136.90
8120	Boat, Tow	Size	55'x20'x5'	to 870	Steel.	hour	$ 352.71
8121	Boat, Tow	Size	60'x21'x5'	to 1050	Steel.	hour	$ 400.32
8122	Boat, Tow	Size	70'x30'x7.5'	to 1350	Steel.	hour	$ 624.56
8123	Boat, Tow	Size	120'x34'x8'	to 2000	Steel.	hour	$ 1,181.86
8124	Airboat	815AGIS Airboat w/spray unit	15'x8'	400		hour	$ 32.70
8125	Airboat	815AGIS Airboat w/spray unit	15'x8'	425		hour	$ 33.06
8126	Swamp Buggy	Conquest		360		hour	$ 41.35
8130	Boat, Row			0	Heavy duty.	hour	$ 1.46
8131	Boat, Runabout	Size	13'x5'	to 50	Outboard.	hour	$ 12.55
8132	Boat, Tender	Size	14'x7'	to 100	Inboard with 360 degree drive.	hour	$ 16.58
8133	Boat, Push	Size	45'x21'x6'	to 435	Flat hull.	hour	$ 235.03
8134	Boat, Push	Size	54'x21'x6'	to 525	Flat hull.	hour	$ 290.74
8135	Boat, Push	Size	58'x24'x7.5'	to 705	Flat hull.	hour	$ 355.70
8136	Boat, Push	Size	64'x25'x8'	to 870	Flat hull.	hour	$ 359.36
8140	Boat, Tug	Length	16 Ft	to 100		hour	$ 47.35
8141	Boat, Tug	Length	18 Ft	to 175		hour	$ 70.55
8142	Boat, Tug	Length	26 Ft	to 250		hour	$ 90.10
8143	Boat, Tug	Length	40 Ft	to 380		hour	$ 215.09
8144	Boat, Tug	Length	51 Ft	to 700		hour	$ 302.01
8145	Jet Ski	3-seater				hour	$ 27.70
8146	Jet Ski					hour	$ 8.60
8147	Boat, Inflatable Rescue Raft	Zodiac		0		hour	$ 1.13
8148	Boat, Runabout	1544 lbs	11 passenger capacity	190-250		hour	$ 65.51
8149	Boat, removable engine	2000 Johnson Outboard Motor w 15" shaft		15		hour	$ 1.58
8151	Broom, Pavement	Broom Length	96 In	to 100		hour	$ 30.41
8153	Broom, Pavement, Mntd	Broom Length	72 In	to 18	Add Prime Mover cost for total rate	hour	$ 6.24
8154	Broom, Pavement, Pull	Broom Length	84 In	to 20	Add Prime Mover cost for total rate	hour	$ 23.75
8155	Broom, Pavement	Broom Length	72 In	to 35		hour	$ 25.28
8157	Sweeper, Pavement			to 110		hour	$ 78.79
8158	Sweeper, Pavement			to 230		hour	$ 102.03
8180	Bus			to 150		hour	$ 21.60
8181	Bus			to 210		hour	$ 25.82
8182	Bus			to 300		hour	$ 39.65
8183	Blower	Gasoline powered Toro Pro Force		27		hour	$ 15.40
8183x	Mosquito Sprayer	2015 Adapco Guardian 95 ES	15-gal; 350 lbs			hour	$ 18.83
8184	Back-Pack Blower			to 4.4		hour	$ 1.53
8185	Walk-Behind Blower			13		hour	$ 6.83
8187	Chainsaw	Bar Length = 20 in	3.0 cu in	2.7		hour	$ 1.91
8188	Chainsaw	Bar Length = 20 in	5.0 cu in			hour	$ 2.59
8189	Chainsaw	Bar Length = 20 in	6.0 cu in	3.4		hour	$ 2.77

8190	Chain Saw	Bar Length = 16 in	2.5 cu in	2.4		hour	$ 1.80
8191	Chain Saw (STIHL)	Bar Length = 25 in	7.5 cu in	3.62		hour	$ 3.73
8192	Chain Saw, Pole	Bar Length = 18 in	4.0 cu in	3.2		hour	$ 2.10
8193	Skidder	model 748 E		to 173		hour	$ 56.25
8194	Skidder	model 648 G11		to 177		hour	$ 105.44
8195	Cutter, Brush	Cutter Size	8 ft	to 150		hour	$ 119.52
8196	Cutter, Brush	Cutter Size	8 ft	to 190		hour	$ 134.74
8197	Cutter, Brush	Cutter Size	10 ft	to 245		hour	$ 142.31
8198	Bruncher Cutter	Cutter, Brush - 247 hp, 1997 Model 511 Feller		to 247		hour	$ 193.95
8199	Log Trailer	40 ft		0		hour	$ 10.15
8200	Chipper, Brush	Chipping Capacity	6 In	to 35	Trailer Mounted.	hour	$ 8.97
8201	Chipper, Brush	Chipping Capacity	9 In	to 65	Trailer Mounted.	hour	$ 17.06
8202	Chipper, Brush	Chipping Capacity	12 In	to 100	Trailer Mounted.	hour	$ 24.89
8203	Chipper, Brush	Chipping Capacity	15 In	to 125	Trailer Mounted.	hour	$ 35.75
8204	Chipper, Brush	Chipping Capacity	18 In	to 200	Trailer Mounted.	hour	$ 50.41
8208	Loader - Tractor - Knuckleboom	model Barko 595 ML		to 173		hour	$ 169.74
8209	Loader - Wheel	model 210 w/ Buck Saw 50 inch Bar		to 240		hour	$ 98.48
8210	Clamshell & Dragline, Crawler		149,999 lbs	to 235	Bucket not included in rate.	hour	$ 134.68
8211	Clamshell & Dragline, Crawler		250,000 lbs	to 520	Bucket not included in rate.	hour	$ 178.82
8212	Clamshell & Dragline, Truck			to 240	Bucket not included in rate.	hour	$ 147.05
8218	BOMAG Compactor	BW100AD-3		33		Hour	$ 24.80
8219	Compactor -2-Ton Pavement Roller	Single Drum Vibratoty Compactor	to 2.9 Ton	28		hour	$ 28.72
8220	Compactor			to 10		hour	$ 15.92
8221	Compactor, towed, Vibratory Drum			to 45	Plus tow Truck	hour	$ 33.56
8222	Compactor, Vibratory, Drum			to 75		hour	$ 24.09
8223	Compactor, pneumatic, wheel			to 100		hour	$ 26.90
8225	Compactor, Sanitation			to 300		hour	$ 96.11
8226	Compactor, Sanitation			to 400		hour	$ 154.63
8227	Compactor, Sanitation			535		hour	$ 264.25
8228	Compactor, towed, Pneumatic, Wheel	Hercules PT-11,	10,000 lbs		11-Wheels (Towed)	hour	$ 18.48
8229	Compactor,Towed Steel Drum Static Compactor	GTD-54120	20,000 lbs		Grid Drum (Towed)	hour	$ 16.22
8240	Feeder, Grizzly			to 35		hour	$ 25.47
8241	Feeder, Grizzly			to 55		hour	$ 33.55
8242	Feeder, Grizzly			to 75		hour	$ 65.18
8250	Dozer, Crawler	Deere 450J LT		to 75		hour	$ 54.20
8251	Dozer, Crawler	Deere 650K LGP; ROPS/FOPS		to 105		hour	$ 65.14
8252	Dozer, Crawler			to 160		hour	$ 98.77
8253	Dozer, Crawler			to 250		hour	$ 153.35
8254	Dozer, Crawler			to 360		hour	$ 218.47
8255	Dozer, Crawler	Make/Model: CAT D10T (disc. 2014); Protection: EROPS; Type Semi-U		to 574		hour	$ 317.49
8256	Dozer, Crawler			to 850		hour	$ 358.48
8260	Dozer, Wheel			to 300		hour	$ 66.26
8261	Dozer, Wheel			to 400		hour	$ 101.22
8262	Dozer, Wheel			to 500		hour	$ 184.08
8263	Dozer, Wheel			to 625		hour	$ 239.31
8269	Box Scraper	3 hitch attach for tractor; 2007 Befco		0		hour	$ 3.65
8270	Bucket, Clamshell	Capacity	1.0 CY	0	Includes teeth. Does not include Clamshell & Dragline	hour	$ 4.64
8271	Bucket, Clamshell	Capacity	2.5 CY	0	Includes teeth. Does not include Clamshell & Dragline	hour	$ 8.81
8272	Bucket, Clamshell	Capacity	5.0 CY	0	Includes teeth. Does not include Clamshell & Dragline	hour	$ 13.19
8273	Bucket, Clamshell	Capacity	7.5 CY	0	Includes teeth. Does not include Clamshell & Dragline	hour	$ 23.31
8275	Bucket, Dragline	Capacity	2.0 CY	0	Does not include Clamshell & Dragline	hour	$ 3.98
8276	Bucket, Dragline	Capacity	5.0 CY	0	Does not include Clamshell & Dragline	hour	$ 9.93

8277	Bucket, Dragline	Capacity	10 CY	0	Does not include Clamshell & Dragline	hour	$ 14.19
8278	Bucket, Dragline	Capacity	14 CY	0	Does not include Clamshell & Dragline	hour	$ 18.72
8280	Excavator, Hydraulic	Bucket Capacity	0.5 CY	to 45	Crawler, Truck & Wheel. Includes bucket.	hour	$ 18.97
8281	Excavator, Hydraulic	Bucket Capacity	1.0 CY	to 90	Crawler, Truck & Wheel. Includes bucket.	hour	$ 36.06
8282	Excavator, Hydraulic	Bucket Capacity	1.5 CY	to 160	Crawler, Truck & Wheel. Includes bucket.	hour	$ 55.30
8283	Excavator, Hydraulic	Bucket Capacity	2.5 CY	to 265	Crawler, Truck & Wheel. Includes bucket.	hour	$ 158.86
8284	Excavator, Hydraulic	Bucket Capacity	4.5 CY	to 420	Crawler, Truck & Wheel. Includes bucket.	hour	$ 264.64
8285	Excavator, Hydraulic	Bucket Capacity	7.5 CY	to 650	Crawler, Truck & Wheel. Includes bucket.	hour	$ 304.91
8286	Excavator, Hydraulic	Bucket Capacity	12 CY	to 1000	Crawler, Truck & Wheel. Includes bucket.	hour	$ 466.41
8287	Excavator	2007 model Gradall XL3100 III		184		hour	$ 102.62
8288	Excavator	2003 model Gradall XL4100 III		238		hour	$ 117.66
8289	Excavator	2006 model Gradall XL5100		230		hour	$ 109.03
8290	Trowel, Concrete	Diameter	48 In	to 12		hour	$ 4.94
8300	Fork Lift	Capacity	6000 Lbs	to 60		hour	$ 14.73
8301	Fork Lift	Capacity	12000 Lbs	to 90		hour	$ 21.12
8302	Fork Lift	Capacity	18000 Lbs	to 140		hour	$ 28.79
8303	Fork Lift	Capacity	50000 Lbs	to 215		hour	$ 63.25
8306	Fork Lift Material handler	Diesel, CAT TH360B	6600-11500 gvwr lbs	94.9	3.1- 3.5 Mton	hour	$ 44.62
8307	Fork Lift Material handler	Diesel, CAT TH460B	9000 Lbs	94.9	4.5 - 4.9 Mton	hour	$ 51.93
8308	Fork Lift Material handler	Diesel, CAT TH560B	10000 Lbs	117.5	4.5 - 4.9 Mton	hour	$ 56.14
8309	Fork Lift Accessory	2003 ACS Paddle Fork		0		hour	$ 3.53
8310	Generator	Prime Output	5.5 KW	to 10		hour	$ 5.36
8311	Generator	Prime Output	16 KW	to 25		hour	$ 7.81
8312	Generator	Prime Output	60KW	to 88		hour	$ 25.56
8313	Generator	Prime Output	100 KW	to 125		hour	$ 43.60
8314	Generator	Prime Output	150 KW	to 240		hour	$ 62.83
8315	Generator	Prime Output	210 KW	to 300		hour	$ 85.70
8316	Generator	Prime Output	280 KW	to 400		hour	$ 103.34
8317	Generator	Prime Output	350 KW	to 500		hour	$ 114.23
8318	Generator	Prime Output	530 KW	to 750		hour	$ 202.00
8319	Generator	Prime Output	710 KW	to 1000		hour	$ 225.34
8327	Generator	Prime Output	800 KW	1065		hour	$ 232.46
8328	Generator	Prime Output	900 KW	1355		hour	$ 295.15
8329	Generator	Prime Output	1000 KW	1000	Open	hour	$ 356.94
8320	Generator	Prime Output	1100 KW	1645	Open	hour	$ 393.43
8321	Generator	Prime Output	2500 KW	to 3000		hour	$ 553.78
8322	Generator	Prime Output	1,000 KW	to 1645	Enclosed	hour	$ 450.78
8323	Generator	Prime Output	1,500 KW	to 2500	Enclosed	hour	$ 583.01
8324	Generator	Prime Output	1100KW	2500	Enclosed	hour	$ 567.48
8325	Generator	Prime Output	40KW	63	Open	hour	$ 23.16
8326	Generator	Prime Output	20KW	35	Open/Closeed	hour	$ 18.05
8327	Generator Large	Prime Output	80 KW	120		Hr.	$ 31.65
8328	Generator Heavy Duty	Prime Output	2000KW		Open	Hr.	$ 490.00
8330	Graders	Moldboard Size	10 Ft	to 110	Includes Rigid and Articulate equipment.	hour	$ 43.98
8331	Graders	Moldboard Size	12 Ft	to 150	Includes Rigid and Articulate equipment.	hour	$ 63.63
8332	Graders	Moldboard Size	14 Ft	to 225	Includes Rigid and Articulate equipment.	hour	$ 80.43
8350	Hose, Discharge	Diameter	3 In	0	Per 25 foot length. Includes couplings.	hour	$ 0.16
8351	Hose, Discharge	Diameter	4 In	0	Per 25 foot length. Includes couplings.	hour	$ 0.24
8352	Hose, Discharge	Diameter	6 In	0	Per 25 foot length. Includes couplings.	hour	$ 0.62
8353	Hose, Discharge	Diameter	8 In	0	Per 25 foot length. Includes couplings.	hour	$ 0.62

8354	Hose, Discharge	Diameter	12 In	0	Per 25 foot length. Includes couplings.	hour	$ 0.92
8355	Hose, Discharge	Diameter	16 In	0	Per 25 foot length. Includes couplings.	hour	$ 1.71
8356	Hose, Suction	Diameter	3 In	0	Per 25 foot length. Includes couplings.	hour	$ 0.31
8357	Hose, Suction	Diameter	4 In	0	Per 25 foot length. Includes couplings.	hour	$ 0.37
8358	Hose, Suction	Diameter	6 In	0	Per 25 foot length. Includes couplings.	hour	$ 1.17
8359	Hose, Suction	Diameter	8 In	0	Per 25 foot length. Includes couplings.	hour	$ 1.11
8360	Hose, Suction	Diameter	12 In	0	Per 25 foot length. Includes couplings.	hour	$ 1.73
8361	Hose, Suction	Diameter	16 In	0	Per 25 foot length. Includes couplings.	hour	$ 3.29
8380	Loader, Crawler	Bucket Capacity	0.5 CY	to 32	Includes bucket.	hour	$ 19.59
8381	Loader, Crawler	Bucket Capacity	1 CY	to 60	Includes bucket.	hour	$ 36.87
8382	Loader, Crawler	Bucket Capacity	2 CY	to 118	Includes bucket.	hour	$ 69.24
8383	Loader, Crawler	Bucket Capacity	3 CY	to 178	Includes bucket.	hour	$ 103.22
8384	Loader, Crawler	Bucket Capacity	4 CY	to 238	Includes bucket.	hour	$ 123.73
8390	Loader, Wheel	Bucket Capacity	0.5 CY	to 38		hour	$ 20.80
8391	Loader, Wheel	Bucket Capacity	1 CY	to 60		hour	$ 41.33
8392	Loader, Wheel	Bucket Capacity	2 CY	to 105	CAT-926	hour	$ 38.10
8393	Loader, Wheel	Bucket Capacity	3 CY	to 152		hour	$ 46.17
8394	Loader, Wheel	Bucket Capacity	4 CY	232		hour	$ 76.27
8395	Loader, Wheel	Bucket Capacity	5 CY	255		hour	$ 79.50
8396	Loader, Wheel	Bucket Capacity	6 CY	to 305		hour	$ 116.12
8397	Loader, Wheel	Bucket Capacity	7 CY	to 360		hour	$ 129.40
8398	Loader, Wheel	Bucket Capacity	8 CY	to 530		hour	$ 188.87
8401	Loader, Tractor, Wheel	Bucket Capacity	0.87 CY	to 80	Case 580 Super L	hour	$ 37.13
8410	Mixer, Concrete Portable	Batching Capacity	10 Cft	8	Diesel Powered	hour	$ 3.13
8411	Mixer, Concrete Portable	Batching Capacity	12 Cft	11	Gasoline Powered	hour	$ 4.31
8412	Mixer, Concrete, Trailer Mntd	Batching Capacity	11 Cft	to 10		hour	$ 15.32
8413	Mixer, Concrete, Trailer Mntd	Batching Capacity	16 Cft	to 25		hour	$ 20.47
8414	Truck, Concrete Mixer	Mixer Capacity	13 CY	to 300		hour	$ 84.71
8419	Hand-Held, Pavement Breakers	Weight	25~90 Lbs	0	Air Tool/Electric Power	hour	$ 1.12
8420	Self-Propelled Pavement Breaker,			to 70-80	Self-Propelled (Diesel)	hour	$ 59.54
8421	Vibrator, Concrete	Hand Held		to 4		hour	$ 1.63
8423	Spreader, Chip	Spread Hopper Width	12.5 Ft	to 152		hour	$ 90.67
8424	Spreader, Chip	Spread Hopper Width	16.5 Ft	to 215		hour	$ 125.19
8425	Spreader, Chip, Mntd	Hopper Size	8 Ft	to 8	Trailer & truck mounted.	hour	$ 4.77
8430	Paver, Asphalt, Towed			0	Does not include Prime Mover.	hour	$ 12.67
8431	Paver, Asphalt	Crawler		to 50	Includes wheel and crawler equipment.	hour	$ 76.41
8432	Paver, Asphalt	Crawler		to 125	Includes wheel and crawler equipment.	hour	$ 96.52
8433	Paver, Asphalt	Crawler		to 175	Includes wheel and crawler equipment.	hour	$ 144.69
8434	Paver, Asphalt		35,000Lbs & Over	to 250	Includes wheel and crawler equipment.	hour	$ 224.01
8436	Pick-up, Asphalt			to 110		hour	$ 98.06
8437	Pick-up, Asphalt	Cederapids	CR MS-2	113 to 140	Asphalt-Pick-up Machine	hour	$ 140.59
8438	Pick-up, Asphalt	Blaw-Knox	MC-330	184 to 200	Asphalt-Pick-up Machine	hour	$ 189.75
8439	Pick-up, Asphalt		MTV 1000C	to 275	Asphalt-Pick-up Machine	hour	$ 214.03
8440	Striper	Paint Capacity	40 Gal	to 22		hour	$ 16.92
8441	Striper	Paint Capacity	90 Gal	to 60		hour	$ 24.24
8442	Striper	Paint Capacity	120 Gal	to 122		hour	$ 45.28
8445	Striper, Truck Mntd	Paint Capacity	120 Gal	to 460		hour	$ 83.35
8446	Striper, Walk-behind	Paint Capacity	12 Gal	5		hour	$ 4.23
8447	Paver accessory -Belt Extension	2002 Leeboy Conveyor Belt Extension	24' X 50'	0	crawler	hour	$ 33.48
8450	Plow, Snow, Grader Mntd	Width	to 10 Ft	0	Include Grader for total cost	hour	$ 28.28
8451	Plow, Snow, Grader Mntd	Width	to 14 Ft	0	Include Grader for total cost	hour	$ 33.21

8452	Plow, Truck Mntd	Width	to 15 Ft	0	Include truck for total cost	hour	$ 25.23
8453	Plow, Truck Mntd	Width	to 15 Ft	0	With leveling wing. Include truck for total cost	hour	$ 41.04
8455	Spreader, Sand	Mounting	Tailgate, Chassis	0	Truck not included	hour	$ 8.24
8456	Spreader, Sand	Mounting	Dump Body	0	Truck not included	hour	$ 10.55
8457	Spreader, Sand	Mounting	Truck (10yd)	0	Truck not included	hour	$ 13.41
8458	Spreader, Chemical	Capacity	5 CY	to 4	Trailer & truck mounted.	hour	$ 6.30
8469	Pump - Trash Pump	10 MTC	2" Pump	to 7	10,000 gph	hour	$ 7.87
8470	Pump	Centrifugal, 8M pump	2" - 10,000 gal/hr.	to 4.5	Hoses not included.	hour	$ 6.31
8471	Pump	Diaphragm pump	2" - 3,000 gal/hr.	to 6	Hoses not included.	hour	$ 6.98
8472	Pump	Centrifugal, 18M pump	3" - 18,000 gal/hr. pump	to 10	Hoses not included.	hour	$ 8.05
8473	Pump			to 15	Hoses not included.	hour	$ 12.08
8474	Pump			to 25	Hoses not included.	hour	$ 13.77
8475	Pump			to 40	Hoses not included.	hour	$ 16.98
8476	Pump	4" - 40,000 gal/hr.	4" - 40,000 gal/hr.	to 60	Hoses not included.	hour	$ 27.45
8477	Pump			to 95	Hoses not included.	hour	$ 32.77
8478	Pump			to 140	Hoses not included.	hour	$ 41.84
8479	Pump			to 200	Hoses not included.	hour	$ 50.79
8480	Pump			to 275	Does not include Hoses.	hour	$ 68.33
8481	Pump			to 350	Does not include Hoses.	hour	$ 81.66
8482	Pump			to 425	Does not include Hoses.	hour	$ 99.01
8483	Pump			to 500	Does not include Hoses.	hour	$ 117.21
8484	Pump			to 575	Does not include Hoses.	hour	$ 136.53
8485	Pump			to 650	Does not include Hoses.	hour	$ 154.88
8486	Aerial Lift, Truck Mntd	Max. Platform Height	40 Ft		Add this rate to truck rate for total lift and truck rate	hour	$ 11.63
8487	Aerial Lift, Truck Mntd	Max. Platform Height	61 Ft		Add this rate to truck rate for total lift and truck rate	hour	$ 21.99
8488	Aerial Lift, Truck Mntd	Max. Platform Height	80 Ft		Add this rate to truck rate for total lift and truck rate	hour	$ 39.80
8489	Aerial Lift, Truck Mntd	Max. Platform Load - 600Lbs	81 Ft -100 Ft. Ht.		Articulated and Telescoping. Add this rate to truck rate for total lift and truck rate	hour	$ 42.16
8490	Aerial Lift, Self-Propelled	Max. Platform Height	37 Ft. Ht.	to 15	Articulated, Telescoping, Scissor.	hour	$ 9.02
8491	Aerial Lift, Self-Propelled	Max. Platform Height	60 Ft. Ht.	to 30	Articulated, Telescoping, Scissor.	hour	$ 17.39
8492	Aerial Lift, Self-Propelled	Max. Platform Height	70 Ft. Ht.	to 50	Articulated, Telescoping, Scissor.	hour	$ 31.57
8493	Aerial Lift, Self-Propelled	Max. Platform Height	125 Ft. Ht.	to 85	Articulated and Telescoping.	hour	$ 56.70
8494	Aerial Lift, Self-Propelled	Max. Platform Height	150 Ft. Ht.	to 130	Articulated and Telescoping.	hour	$ 73.90
8495	I.C. Aerial Lift, Self-Propelled	Max. Platform Load - 500 Lbs	75"x155", 40Ft Ht.	to 80	2000 Lbs Capacity	hour	$ 29.71
8496	Crane, Truck Mntd	Max. Lift Capacity	24000 Lbs	0	Include truck rate for total cost	hour	$ 16.54
8497	Crane, Truck Mntd	Max. Lift Capacity	36000 Lbs	0	Include truck rate for total cost	hour	$ 23.17
8498	Crane, Truck Mntd	Max. Lift Capacity	60000 Lbs	0	Include truck rate for total cost	hour	$ 37.46
8499	Pump - Trash-Pump	CPB Rating - 10MTC	10000 gal/Hr	7	Self- Priming Trash Pump	hour	$ 7.76
8500	Crane	Max. Lift Capacity	8 MT	to 80		hour	$ 40.75
8501	Crane	Max. Lift Capacity	15 MT	to 150		hour	$ 67.83
8502	Crane	Max. Lift Capacity	50 MT	to 200		hour	$ 93.95
8503	Crane	Max. Lift Capacity	70 MT	to 300		hour	$ 180.23
8504	Crane	Max. Lift Capacity	110 MT	to 350		hour	$ 258.23
8510	Saw, Concrete	Blade Diameter	14 In	to 14		hour	$ 7.62
8511	Saw, Concrete	Blade Diameter	26 In	to 35		hour	$ 12.47
8512	Saw, Concrete	Blade Diameter	48 In	to 65		hour	$ 26.81
8513	Saw, Rock	Blade Diameter		to 100		hour	$ 35.13
8514	Saw, Rock	Blade Diameter		to 200		hour	$ 68.85
8517	Jackhammer (Dry)	Weight Class	25-45 Lbs	0	Pneumatic Powered	hour	$ 1.77
8518	Jackhammer (Wet)	Weight Class	30-55 Lbs	0	Pneumatic Powered	hour	$ 2.02
8521	Scraper	Scraper Capacity	15 CY	to 262		hour	$ 133.80
8522	Scraper	Scraper Capacity	22 CY	to 365		hour	$ 174.30
8523	Scraper	Scraper Capacity	34 CY	to 500		hour	$ 322.77

8524	Scraper	Scraper Capacity	44 CY	to 604		hour	$	354.84
8540	Loader, Skid-Steer	Operating Capacity	976 - 1250 Lbs	to 36		hour	$	26.83
8541	Loader, Skid-Steer	Operating Capacity	1751 - 2200 Lbs	to 66		hour	$	35.47
8542	Loader, Skid-Steer	Operating Capacity	2901 to 3300 Lbs	to 81		hour	$	38.72
8550	Snow Blower, Truck Mntd	Capacity	600 Tph	to 75	Does not include truck	hour	$	35.39
8551	Snow Blower, Truck Mntd	Capacity	1400 Tph	to 200	Does not include truck	hour	$	94.72
8552	Snow Blower, Truck Mntd	Capacity	2000 Tph	to 340	Does not include truck	hour	$	143.88
8553	Snow Blower, Truck Mntd	Capacity	2500 Tph	to 400	Does not include truck	hour	$	156.93
8558	Snow Thrower, Walk Behind	Cutting Width	25 in	to 5		hour	$	2.97
8559	Snow Thrower, Walk Behind	Cutting Width	60 in	to 15		hour	$	14.47
8560	Snow Blower	Capacity	2,000 Tph	to 400		hour	$	234.49
8561	Snow Blower	Capacity	2,500 Tph	to 500		hour	$	256.20
8562	Snow Blower	Capacity	3,500 Tph	to 600		hour	$	285.56
8563	The Vammas 4500	Snow Remover	26ft Plow, 20ft Broom + Airblast	428	Equip with Plow & Broom	hour	$	260.00
8564	The Vammas 5500	RM300	96"W x 20"D	350	Soil Stabilization, Reclaimer	hour	$	212.00
8565	Oshkosh Pavement Sweeper	H-Series		420	Equip with Broom	hour	$	229.00
8569	Dust Control De-Ice Unit	1300-2000 gal	173"Lx98"Wx51"H	5.5	Hydro Pump w/100' 1/2" hose	hour	$	3.54
8570	Loader-Backhoe, Wheel	Loader Bucket Capacity	0.5 CY	to 40	Loader and Backhoe Buckets included.	hour	$	23.95
8571	Loader-Backhoe, Wheel	Loader Bucket Capacity	1 CY	to 70	Loader and Backhoe Buckets included.	hour	$	33.36
8572	Loader-Backhoe, Wheel	Loader Bucket Capacity	1.5 CY	to 95	Loader and Backhoe Buckets included.	hour	$	43.46
8573	Loader-Backhoe, Wheel	Loader Bucket Capacity	1.75 CY	to 115	Loader and Backhoe Buckets included.	hour	$	49.55
8580	Distributor, Asphalt	Tank Capacity Mounted on Trailer	550 Gal	16	burners, insulated tank, and circulating spray bar.	hour	$	14.97
8581	Distributor, Asphalt	Tank Capacity Mounted on Trailer	1000 Gal	38	Truck Mounted. Includes burners, insulated tank, and circulating spray bar. Include truck rate.	hour	$	22.45
8582	Distributor, Asphalt	Tank Capacity Mounted on Truck	4000 Gal		Truck Mounted. Includes burners, insulated tank, and circulating spray bar. Include truck rate.	hour	$	32.52
8583	Distributor	ETNYRE Oil Distributor Model - PB348		300		hour	$	43.57
8584	Distributor	ETNYRE Quad Chip Spreader		280		hour	$	90.67
8590	Trailer, Dump	Capacity	20 CY	0	Does not include Prime Mover.	hour	$	13.13
8591	Trailer, Dump	Capacity	30 CY	0	Does not include Prime Mover.	hour	$	13.37
8600	Trailer, Equipment	Capacity	30 Tons	0		hour	$	16.71
8601	Trailer, Equipment	Capacity	40 Tons	0		hour	$	18.49
8602	Trailer, Equipment	Capacity	60 Tons	0		hour	$	19.30
8603	Trailer, Equipment	Capacity	120 Tons	0		hour	$	30.52
8610	Trailer, Water	Tank Capacity	4000 Gal	0	Includes a centrifugal pump with sump and a rear spraybar.	hour	$	15.85
8611	Trailer, Water	Tank Capacity	6000 Gal	0	Includes a centrifugal pump with sump and a rear spraybar.	hour	$	19.49
8612	Trailer, Water	Tank Capacity	10000 Gal	0	Includes a centrifugal pump with sump and a rear spraybar.	hour	$	22.76
8613	Trailer, Water	Tank Capacity	14000 Gal	0	Includes a centrifugal pump with sump and a rear spraybar.	hour	$	28.39
8614	Truck- Water Tanker	1000 gal. tank		175		hour	$	35.84
8620	Tub Grinder			to 440		hour	$	98.30
8621	Tub Grinder			to 630		hour	$	148.62
8622	Tub Grinder			to 760		hour	$	189.56
8623	Tub Grinder			to 1000		hour	$	332.79
8627	Horizontal Grinder	Model HG6000		630		hour	$	59.12
8628	Stump Grinder	1988 Vermeer SC-112		102		hour	$	48.59
8629	Stump Grinder	24" grinding wheel		110		hour	$	46.31
8630	Sprayer, Seed	Working Capacity	750 Gal	to 30	Trailer & truck mounted. Does not include Prime Mover.	hour	$	14.78
8631	Sprayer, Seed	Working Capacity	1250 Gal	to 50	Trailer & truck mounted. Does not include Prime Mover.	hour	$	19.74
8632	Sprayer, Seed	Working Capacity	3500 Gal	to 115	Trailer & truck mounted. Does not include Prime Mover.	hour	$	32.52
8633	Mulcher, Trailer Mntd	Working Capacity	7 TPH	to 35		hour	$	15.59

8634	Mulcher, Trailer Mntd	Working Capacity	10 TPH	to 55		hour	$	23.12
8635	Mulcher, Trailer Mntd	Working Capacity	20 TPH	to 120		hour	$	33.58
8636	Scraper	Soil Recycler WR 2400	w 317 gal fuel tank	563		hour	$	265.76
8637	Trailer CAT	Double Belly Bottom-dump Trailer	26 CY of soil in one dump	330	13 CY of soil each berry	hour	$	95.10
8638	Rake	Barber Beach Sand Rake 600HDr, towed		0	Towed by Beach vehicle	hour	$	15.78
8639	Chipper	Wildcat 626 Cougar Trommel Screen chipper w belt		125		hour	$	35.38
8640	Trailer, Office	Trailer Size	8' x 24'	0	Cargo Size 16ft	hour	$	2.31
8641	Trailer, Office	Trailer Size	8' x 32'	0	Cargo Size 24ft	hour	$	2.76
8642	Trailer, Office	Trailer Size	10' x 32'	0	Cargo Size 20ft	hour	$	3.69
8643	Trailer	Haz-Mat Equipment trailer	8'x18'	0	Move by Tractor to Location	hour	$	38.88
8644	Trailer, Covered Utility Trailer	(7' X 16')		0	Move by Tractor to Location	hour	$	5.88
8645	Trailer, Dodge Ram	8' x 24' shower trailer- 12 showers		101		hour	$	30.33
8646	Trailer, Dodge	8' x 32' flatbed water	25,000 MGVW	200	4x2-Axle	hour	$	28.60
8650	Trencher			to 40	Walk-behind, Crawler & Wheel Mounted. Chain and Wheel.	hour	$	16.91
8651	Trencher			to 85	Walk-behind, Crawler & Wheel Mounted. Chain and Wheel.	hour	$	29.53
8654	Trencher accessories	2008 Griswold Trenchbox		0		hour	$	1.96
8660	Plow, Cable	Plow Depth	24 in	to 30		hour	$	13.77
8661	Plow, Cable	Plow Depth	36 in	to 65		hour	$	40.07
8662	Plow, Cable	Plow Depth	48 in	to 110		hour	$	44.60
8670	Derrick, Hydraulic Digger	Max. Boom = 60 Ft, 12,000 Ft-Lb Hydraulic	Lift Capacity 15,500 Lbs	275	Includes hydraulic pole alignment attachment. Include truck rate	hour	$	35.07
8671	Derrick, Hydraulic Digger	Max. Boom = 90 Ft, 14000 Ft-Lb Hydraulic	Lift Capacity 26,700 Lbs	310	Includes hydraulic pole alignment attachment. Include truck rate	hour	$	56.12
8672	Movax SP-60	28-32 ton Head	134KW	178	Sonic Sidegrip Vibratory Pile Driver	Hour	$	109.20
8680	Truck, Fire -Industrial -112Ft Ladder Aerial Platform	Pump/Tank Capacity	3000gpm/1000 gal Water or Foam	600	2-1000gpm Nozzles 1-Each side of Platform	Hour	$	198.30
8681	Truck, Fire, Engine Type-1	Pump/Tank Capacity	1000GPM/300gal		Engine, with Pump & Roll	hour	$	140.00
8682	Truck, Fire, Engine Type-2	Pump/Tank Capacity	500GPM/300gal		Engine, with Pump & Roll	hour	$	132.00
8683	Truck, Fire, Ladder(48ft)(Type-III)	Pump/Tank Capacity	150gpm/500gal,	115-149	Hose 1-1/2"D 500' Long	hour	$	119.30
8684	Truck, Fire, Aerial (Cummins IXL9)100Ft Ladder	Pump/Tank Capacity	2000gpm/500gal	450	1500gpm Monitor/nozzle	hour	$	178.00
8685	Truck, Fire, Ladder(48ft)(Type-I)	Pump/Tank Capacity	1000gpm/400gal, 500gpm Master Stream	200-250	Hose 2-1/2"D 1200' Long	hour	$	154.00
8686	Truck, Fire, Ladder(48ft)(Type-II)	Pump/Tank Capacity	500gpm/300gal,	100-199	Hose 2-1/2"D 1000' Long	hour	$	131.50
8687	Truck, Fire, Support Water Tender S1	Pump/Tank Capacity	300GPM/4000+gal	115-149	S1 Water Tender	hour	$	114.50
8688	Truck, Fire, Support Water Tender S2	Pump/Tank Capacity	200GPM/2500+gal		S2 Water Tender	hour	$	103.50
8689	Truck, Fire, Support Water Tender S3	Pump/Tank Capacity	200GPM/1000+gal		S3 Water Tender	hour	$	79.00
8690	Truck, Fire - Water Tender	Pump Capacity	1000 GPM @150 psi			hour	$	70.33
8691	Truck, Fire, Tanker	Pump/Tank Capacity	1250 GPM/2500 gal	500		hour	$	74.57
8692	Truck, Fire, Pumper	Pump/Tank Capacity	1500 GPM/1000 gal	500		hour	$	81.10
8693	Truck, Fire, Pumper	Pump Capacity	2000 GPM			hour	$	84.04
8694	Truck, Fire Aerial Ladder (75Ft)	Pump/Tank Capacity	1500GPM/600 gal	475		hour	$	121.00
8695	Truck, Fire Aerial Ladder (150Ft)	Ladder length	150 FT		No Platform,	hour	$	146.43
8696	Truck, Fire (Rescure)	No Ladder		330	Rescure Equipment	hour	$	96.36
8697	Truck, Fire, Tactical Water Tender T1	Pump/Tank Capacity	250GPM/2000+gal	175		hour	$	119.50
8698	Truck, Fire, Tactical Water Tender T2	Pump/Tank Capacity	250GPM/1000+gal			hour	$	102.67
8699	Truck, Fire, Engine Type-3	Pump/Tank Capacity	150GPM/500gal		Engine, with Pump & Roll	hour	$	126.50
8700	Truck, Flatbed	Maximum Gvw	15000 Lbs	to 200	Diesel Engine	hour	$	25.46
8701	Truck, Flatbed	Maximum Gvw	25000 Lbs	to 275	Gasoline Engine	hour	$	40.36
8701-1	Truck, Flatbed	Maximum Gvw	25000 Lbs	200	Diesel Engine	hour	$	28.55
8702	Truck, Flatbed	Maximum Gvw	30000 Lbs	217	Diesel Engine	hour	$	32.90
8703	Truck, Flatbed	Maximum Gvw	45000 Lbs	to 380	Diesel Engine	hour	$	52.73
8708	Trailer, semi	48ft to 53ft, flat-bed, freight, two axle	50,000+ gvwr	0		hour	$	8.67
8709	Trailer, semi	enclosed 48 ft to 53 ft, two axles	50,000+ gvwr	0	Enclosed	hour	$	9.82
8710	Trailer, semi	28ft, single axle, freight	25,000 gvwr	0		hour	$	10.01

8711	Flat bed utility trailer	6 ton		0		hour	$ 3.21
8712	Cleaner, Sewer/Catch Basin	Hopper Capacity	5 CY	50	Truck Mounted. (350 gal)	hour	$ 25.51
8713	Cleaner, Sewer/Catch Basin	Hopper Capacity	14 CY	60	Truck Mounted. (1500 Gal)	hour	$ 32.02
8714	Vactor-Combined Sewer Cleaning	800 Gal Spoils/400 Gal Water	500/800 gal	190	with water & waste Tanks	hour	$ 85.10
8714-1	Vector Combine Vaccum Truck	1500 gal Water	15 Cu Yd	330	with water & waste Tanks	hour	$ 86.94
8715	Truck, Hydro Vac	model LP555DT	36 - Hp pump	36	Towed by tractor	hour	$ 18.50
8716	Leaf Vac	Tow by Truck 22,000 cfm capacity		85	Leaf Vac + Truck Code 8811	hour	$ 52.93
8717	Truck, Vacuum	60,000 GVW		400		hour	$ 76.72
8719	Litter Picker	model 2007 Barber		0	Towed by tractor	hour	$ 9.60
8720	Truck, Dump	Struck Capacity	8 CY	to 220		hour	$ 57.70
8721	Truck, Dump	Struck Capacity	10 CY	to 320		hour	$ 72.05
8722	Truck, Dump	Struck Capacity	12 CY	to 400		hour	$ 79.62
8723	Truck, Dump	Struck Capacity	14 CY	to 400		hour	$ 77.50
8724	Truck, Dump, Off Highway	Struck Capacity	28 CY	to 450		hour	$ 136.57
8725	Truck, Dump	Struck Capacity	18 CY	to 400		hour	$ 91.65
8730	Truck, Garbage	Capacity	25 CY	to 255		hour	$ 49.79
8731	Truck, Garbage	Capacity	32 CY	to 325		hour	$ 57.06
8733	E-BAM Services	Environmental Beta Attenuation Air Monitor		0	Powered by Solar System	hour	$ 3.07
8734	Attenuator, safety	that can stop a vehicle at 60 mph		0		hour	$ 5.64
8735	Truck, Attenuator	2004 Truck Mounted for 60 mph		0		hour	$ 3.89
8736	Truck, tow	1987 Chevy Kodiak 70		175		hour	$ 28.73
8744	Van, Custom	Special Service Canteen Truck		350		hour	$ 18.35
8745	Van, step	model MT10FD		300		hour	$ 22.05
8746	Van-up to 15 passenger	light duty, class 1		225-300		hour	$ 20.48
8747	Van-up to 15 passenger	light duty, class 2		225-300		hour	$ 20.77
8748	Van-cargo	light duty, class 1		225 - 300		hour	$ 22.44
8749	Van-cargo	light duty, class 2		225-300		hour	$ 22.68
8750	Vehicle, Small			to 30		hour	$ 6.41
8753	Vehicle, Recreational			to 10		hour	$ 2.87
8754	Motor Coach	GVW=50534	56 Passenger + 1-Driver	430	Passenger Transportation	Hour	$ 63.94
8755	Golf Cart	Capacity	2 person	0	Battery operated	hour	$ 3.80
8770	Welder, Portable			to 16	Includes ground cable and lead cable.	hour	$ 4.11
8771	Welder, Portable			to 34	Includes ground cable and lead cable.	hour	$ 7.21
8772	Welder, Portable			to 50	Includes ground cable and lead cable.	hour	$ 13.66
8773	Welder, Portable			to 80	Includes ground cable and lead cable.	hour	$ 13.75
8780	Truck, Water	Tank Capacity	2500 Gal	to 175	Include pump and rear spray system.	hour	$ 31.05
8781	Truck, Water	Tank Capacity	4000 Gal	to 250	Include pump and rear spray system.	hour	$ 56.57
8788	Container & roll off truck	Roll off Truck	30 yds,	200	Roll-off-Truck only	hour	$ 23.73
8789	Truck, Tractor	1997 Freightliner F120		430		hour	$ 56.81
8790	Truck, Tractor	4 x 2	25000 lbs	to 210		hour	$ 43.43
8791	Truck, Tractor	4 x 2	35000 lbs	to 330		hour	$ 47.57
8792	Truck, Tractor	6 x 2	45000 lbs	to 360		hour	$ 52.98
8794	Truck, freight	Enclosed w/lift gate. Medium duty class 5	gvwr 16000-19500 Lbs	200	4 X 2 Axle (D)	hour	$ 27.25
8795	Truck, backhoe carrier	Three axle, class 8, heavy duty	over 33000Lbs	280		hour	$ 34.56
8796	Truck, freight	Eenclosed w/lift gate. Heavy duty, class 7	26,001 to 33,000 lbs gvwr	217	4 X 2 Axle (D)	hour	$ 31.43
8798	Truck	Tilt and roll-back, two axle, class 7 heavy duty,	to 33,000 gvwr	217	4 X 2 Axle (D)	hour	$ 32.13
8799	Truck,	Tilt and roll back, three axle. class 8 heavy duty	over 33,001+ gvwr	280	6 X 4 Axle (D)	hour	$ 42.33
8800	Truck, Pickup				When transporting people.	mile	$ 0.545
8801	Truck, Pickup	1/2-ton Pickup Truck	4x2-Axle	160		hour	$ 12.78
8802	Truck, Pickup	1-ton Pickup Truck	4x2-Axle	234		hour	$ 17.91
8803	Truck, Pickup	1 1/4-ton Pickup Truck	4x2-Axle	260		hour	$ 21.10
8804	Truck, Pickup	1 1/2-ton Pickup Truck	4x2-Axle	300		hour	$ 23.22

8805	Truck, Pickup	1 3/4-ton Pickup Truck	4x2-Axle	300		hour	$ 24.85
8806	Truck, Pickup	3/4-ton Pickup Truck	4x2-Axle	165		hour	$ 14.32
8807	Truck, Pickup	3/4-ton Pickup Truck	4x4-Axle	285	Crew	hour	$ 22.64
8808	Truck, Pickup	1-ton Pickup Truck	4x4-Axle	340	Crew	hour	$ 22.99
8809	Truck, Pickup	1 1/4-ton Pickup Truck	4x4-Axle	360	Crew	hour	$ 26.55
8810	Truck, Pickup	1 1/2-ton Pickup Truck	4x4-Axle	362	Crew	hour	$ 26.82
8811	Truck, Pickup	1 3/4-ton Pickup Truck	4x4-Axle	362	Crew	hour	$ 27.55
8820	Skidder accessory	2005 JCB Grapple Claw		0		hour	$ 1.75
8821	Forklift, accessory	2005 ACS Grapple Bucket		0		hour	$ 1.56
8822	Truck, Loader	Debris/Log (Knuckleboom Loader/Truck)		230		hour	$ 53.22
8823	Chipper- Wood Recycler	Cat 16 engine		700		hour	$ 118.50
8824	Skidder	model Cat 525B		up to 160		hour	$ 64.79
8825	Skidder	40K lbs- model Cat 525C		161 and up		hour	$ 128.67
8840	Truck, service	fuel and lube	up to 26,000 gvwr	215-225		hour	$ 40.19
8841	Truck, fuel	2009 International 1,800 gal. storage tank		200		hour	$ 32.01
8842	Mobile Command Trailer	(8’ X 28’) with 7.5 KW Generator		0	Move to Location by Tractor	hour	$ 14.73
8843	Mobile Response Trailer	(8’ X 31’) with 4.5 KW Generator?		0	Move to Location by Tractor	hour	$ 13.87
8844	Mobile Command Center	(unified) (RV) Ulitimaster MP-35	43 FT Long with Generator	400		hour	$ 86.10
8845	Mobile Command Post Vehicle	(RV) (In- Motion)	22-Ft Long	340		hour	$ 31.55
8846	Mobile Command Post Vehicle	(RV) (Stationary) w/9.6 KW Generator	22-Ft Long	340		hour	$ 20.33
8847	Mobile Command Center (Trailer)	48'x8' Trailer, Fully Equiped Mobile Command Center	48-Ft Long	0	Move to Location by Tractor	hour	$ 31.69
8848	Mobile Command Center (Trailer)	48'x8' When being Moved w/Truck Tractor		310		hour	$ 50.69
8849	Mobile Command Center	43'x8.5' x 13.5'H with self 30kw Generator		280	Generator Rate not included	hour	$ 55.37
8850	Mobile Command Center	2007-Freightliner MT-55, (RV)		260		hour	$ 47.12
8851	Mobile Command Van	1990- Ford Econoline- Communication Van		230	Communication Equipment	hour	$ 42.78
8852	Mobile Command Center	47.5' X 8.75 Fully Equip' (In motion) (RV)		410		hour	$ 68.04
8853	Mobile Command Center	47.5' X 8.75 Fully Equip' (Stationary)		410		hour	$ 45.89
8854	Mobile Command Vehicle	53' X 8.75 Fully Equip		480-550		hour	$ 98.84
8870	Light Tower	Terex/Amida AL 4000. with (4) 500 watt lights	w/10kw power unit	13.5		hour	$ 11.11
8871	Light Tower	2004 Allmand				hour	$ 6.93
8872	SandBagger Machine	(Spider) automatic	w/Vibration & Conveyor Motors	2-4.5		hour	$ 49.42
8900	Helicopter	OH-58 KIOWA (Military) is the same as “Bell-206B3		420		hour	$ 467.00
8901	Helicopter	OH-58 KIOWA (Military) is the same as “Bell-206BR		420		hour	$ 489.00
8902	Helicopter	Model Bell 206-L3 Jet Range Helicopter		650	Jet Range III-Helicopter	hour	$ 575.00
8903	Helicopter	Model Bell 206L1 Long Ranger		650	Long Ranger	hour	$ 585.47
8904	Helicopter	Model Bell 206LT Long Range Twinranger		450	Twinranger	hour	$ 763.30
8905	Helicopter	Model Bell 407 EMS- Ambulance		250		hour	$ 625.35
8906	Piper-Fixed wing	Model Navajo PA-31		310		hour	$ 476.60
8907	Piper-Fixed wing	PA-31-350, Navajo Chieftn twin engine		350		hour	$ 507.20
8908	Sikorsky Helicopter	Model UH-60 (Blackhawk) medium lift	Medium Lift	1890	Fire Fighter Same as S70C	hour	$ 2,974.45
8909	Helicopter	Model UH-A (Blackhawk) Medium lift	Medium Lift	1890	Fire Fighter	hour	$ 5,559.04
8910	Boeing Helicopter	Model CH-47 (Chinook) heavy lift	Heavy Lift	2850	Fire Fighter	hour	$ 10,857.50
8911	Helicopter- light utility	Model Bell 407GX - 7 seater	7-Seaters	675	Passenger Aircraft	hour	$ 620.38
8912	Helicopter- light utility	Modle Bell 206L- 7 seater	7-Seaters	420	Passenger Aircraft	hour	$ 607.92
8913	Helicopter	Model Bell-206L4		726		hour	$ 570.24
8914	King Air 200 Turboprop Aircraft	Blackhawk King Air B200XP61		669		hour	$ 1,318.11
8915	Turboprops Blackhawk Aircraft	Blackhawk Caravan XP42 A		850		hour	$ 738.12
8916	Turboprops Blackhawk Aircraft	King Air C90 XP135 A		550		hour	$ 1,108.33
8917	Aerostar Piston Aircraft	Aerostar 601P		290		hour	$ 466.67
8918	Bell UH -1H Huey Helicopter II	Engine:1 × Lycoming T53-L-11 turboshaft		1100	Travel Range 253 Nautical Miles	hour	$ 1,376.74

8943	Wire Puller Machine	Overhead Wire Pulling Machine		30	Overhead/Underground Wire Pulling Machine	hour	$ 20.16
8944	Wire Tensioning Machine	3000 Lbs			Overhead Wire Tensioning Machine	hour	$ 14.84
8945	Aerial Lift - 20 Ft High	model 2008 Genie Scissor Lift	1000 Lbs		24 Volt	hour	$ 6.44

ORMOND STATION

COMMUNITY DEVELOPMENT DISTRICT

6S

Wrathell, Hunt and Associates, LLC

MEMORANDUM

To: **Board of Supervisors**

From: **District Manager**

Date: **March 2023**

Subject: **Stormwater Management Needs Analysis**
(Chapter 2021-194, Laws of Florida/HB53)

==========

We are writing with an update regarding the new law requiring special districts that either own or operate stormwater management systems, stormwater management programs or wastewater services to create a 20-year needs analysis of such system(s).

The Office of Economic and Demographic Research ("OEDR") recently promulgated additional details and an excel template for reporting the stormwater needs analyses (attached hereto for reference). Similar documents for the wastewater needs analyses will be available soon at which time we will again supplement this memorandum.

A brief summary of the new law and its requirements were set forth in our previous memorandum, attached to this memorandum for your reference in **Exhibit A**. Please feel free to contact us with any questions.

When is the deadline?

For both wastewater and stormwater, the first analysis must be submitted by _____ and updated every five (5) years thereafter. The needs analysis, along with the methodology and any supporting data necessary to interpret the results, must be submitted to the county in which the largest portion of the service area or stormwater system is located.

What steps should the District take?

- District engineers should review the stormwater needs analysis excel workbook and submit a work authorization for approval by the District's Board prior to commencing work. We recommend presenting the work authorization to the Board as soon as is practical, but no later than the first quarter of 20____.

- District managers should review the stormwater needs analysis excel workbook and start entering information that is readily available. The district manager may be able to complete the "background information" section and provide data on stormwater O&M expenditures, among other assistance.

- Once the work authorization is approved, the district manager should work with the district engineer to complete the remainder of the stormwater needs analyses with the final version submitted to the District no later than _____.

- In some cases, districts may require outside consulting or evaluation to complete the needs analyses. Since the necessity of this additional step may not be immediately apparent, we recommend that district managers begin coordinating with their engineers as soon as possible.

Stormwater Needs Analysis Resources from OEDR

- OEDR website http://edr.state.fl.us/Content/natural-resources/stormwaterwastewater.cfm

- Excel Workbook (stormwater needs analysis reporting template)

  http://edr.state.fl.us/Content/natural-resources/Stormwater_Needs_Analysis.xlsx
  (last updated October 8, 2021)

- PDF Version for (essentially the same as the Excel workbook)
  http://edr.state.fl.us/Content/natural-resources/Stormwater_Needs_Analysis.pdf
  (last updated October 8, 2021)

Wastewater Needs Analysis Resources from OEDR

- Forthcoming.

TEMPLATE FOR LOCAL GOVERNMENTS AND SPECIAL DISTRICTS FOR PERFORMING A STORMWATER NEEDS ANALYSIS PURSUANT TO SECTION 5 OF SECTION 403.9302, FLORIDA STATUTES

INTRODUCTION

As part of the 2021 regular session, the Legislature recognized the need for a long-term planning process for stormwater and wastewater. Section 403.9302, Florida Statutes, requires a 20-year needs analysis from the local governments providing stormwater services. Because this planning document is forward-looking, it will necessarily include a large number of assumptions about future actions. These assumptions should be based on any available information coupled with best professional judgment of the individuals completing the document.

Completing this template by June 30, 2022, will fulfill the statutory requirements for the first round of 20-year needs analyses for stormwater. The template was generated by EDR in cooperation with local governments, Special Districts, the Florida Department of Environmental Protection (DEP), the Water Management Districts, the Florida Stormwater Association, private consultants, and others. Use of this tool will help ensure that information is compiled consistently for the Office of Economic & Demographic Research's (EDR) report to the Legislature.

For the purposes of this document, a stormwater management program and a stormwater management system are as defined in statute (s. 403.031(15) and (16), F.S., respectively; language provided here: https://www.flsenate.gov/Laws/Statutes/2021/403.031). Plainly speaking, the "program" is the institutional framework whereby stormwater management activities (MS4 NPDES permit activities, and other regulatory activities, construction, operation and maintenance, *etc.*) are carried out by the public authority. The "system" comprises the physical infrastructure that is owned and/or operated by the local government or special district that specifically is intended to control, convey or store stormwater runoff for treatment and flood protection purposes.

For the purposes of this document, the following guiding principles have been adopted:

- Stormwater systems or facilities owned and operated by any of the following are excluded from reporting requirements for local governments and special districts:
  - Private entities or citizens
  - Federal government
  - State government, including the Florida Department of Transportation (FDOT)
  - Water Management Districts
  - School districts
  - State universities or Florida colleges
- Local government expenditures associated with routine operation and maintenance are fully funded prior to commencing new projects and initiatives.
- Local government submissions will include the activities of dependent special districts. Only independent special districts report separately. For a list of all special districts in the state and their type (*i.e.,* dependent or independent), please see the Department of Economic Opportunity's Official List of Special Districts at the following link: http://specialdistrictreports.floridajobs.org/webreports/alphalist.aspx.
- With respect to federal and state statutes and rulemaking, current law and current administration prevails throughout the 20-year period. In other words, the state's present legal framework (*i.e.,* the status quo) continues throughout the period.

GENERAL INSTRUCTIONS FOR USING THE TEMPLATE

Instructions for submitting the template are still under development. Additional information regarding submission and answers to frequently asked questions will be posted on EDR's website, along with other useful materials, here: http://edr.state.fl.us/Content/natural-resources/stormwaterwastewater.cfm

The statutory language forms the titles for each part. This template asks that you group your recent and projected expenditures in prescribed categories. A detailed list of the categories is provided in part 5.0.

The same project should not appear on multiple tables in the jurisdiction's response unless the project's expenditures are allocated between those tables. All expenditures should be reported in $1,000s (*e.g.,* five hundred thousand dollars should be reported as $500).

For any jurisdiction that is contracting with another jurisdiction where both could be reporting the same expenditure, please contact EDR for additional guidance. In situations where a reporting jurisdiction contracts with a non-reporting jurisdiction, (*i.e.,* FDOT, the water management districts, the state or federal government), the reporting jurisdiction should include the expenditures.

When reporting cost information, please only include the expenditures that have flowed, are flowing, or will likely flow through your jurisdiction's budget. While necessary to comply with the statute, the concept of "future expenditures" should be viewed as an expression of identified needs.

These projections are necessarily speculative and do not represent a firm commitment to future budget actions by the jurisdiction.

This Excel workbook contains three worksheets for data entry. (Along the bottom of the screen, the three tabs are highlighted green.) Empty cells with visible borders are unlocked for data entry. In the first tab, titled "Background through Part 4," the information requested is either text, a dropdown list (*e.g.,* Yes or No), or a checkbox. The next tab, "Part 5 through Part 8," contains tables for expenditure or revenue data as well as some follow-up questions that may have checkboxes, lists, or space for text.

In Part 5 and Part 6, the expenditure tables have space for up to 5 projects. More projects can be listed in the "Additional Projects" tab. This tab contains a table with space for up to 200 additional projects. In order for these additional projects and expenditures to be correctly classified and included in the final totals, each project must be assigned a Project Type and Funding Source Type the from the dropdown lists in columns B and C.

Links to Template Parts:

- Background Information
- Part 1
- Part 2
- Part 3
- Part 4
- Part 5
- Part 6
- Part 7
- Part 8
- Additional Projects - This table contains additional rows for projects that do not fit into the main tables in Parts 5 and 6

Background Information

Please provide your contact and location information, then proceed to the template on the next sheet.

Name of Local Government:	
Name of stormwater utility, if applicable:	
Contact Person	
Name:	
Position/Title:	
Email Address:	
Phone Number:	

Indicate the Water Management District(s) in which your service area is located.

- ☐ Northwest Florida Water Management District (NWFWMD)
- ☐ Suwannee River Water Management District (SRWMD)
- ☐ St. Johns River Water Management District (SJRWMD)
- ☐ Southwest Florida Water Management District (SWFWMD)
- ☐ South Florida Water Management District (SFWMD)

Indicate the type of local government:

- ☐ Municipality
- ☐ County
- ☐ Independent Special District

Part 1.0 Detailed description of the stormwater management program (Section 403.9302(3)(a), F.S.)

The stormwater management program, as defined in the Introduction, includes those activities associated with the management, operation and maintenance, and control of stormwater and stormwater management systems, including activities required by state and federal law. The detailed program description is divided into multiple subparts consisting of narrative and data fields.

Part 1.1 Narrative Description:

Please provide a brief description of the current institutional strategy for managing stormwater in your jurisdiction. Please include any mission statement, divisions or departments dedicated solely or partly to managing stormwater, dedicated funding sources, and other information that best describes your approach to stormwater:

On a scale of 1 to 5, with 5 being the highest, please indicate the importance of each of the following goals for your program:

0	1	2	3	4	5	
☐	☐	☐	☐	☐	☐	Drainage & flood abatement (such as flooding events associated with rainfall and hurricanes)
☐	☐	☐	☐	☐	☐	Water quality improvement (TMDL Process/BMAPs/other)
☐	☐	☐	☐	☐	☐	Reduce vulnerability to adverse impacts from flooding related to increases in frequency and duration of rainfall events, storm surge and sea level rise
						Other:
☐	☐	☐	☐	☐	☐	
☐	☐	☐	☐	☐	☐	
☐	☐	☐	☐	☐	☐	
☐	☐	☐	☐	☐	☐	

Part 1.2 Current Stormwater Program Activities:

Please provide answers to the following questions regarding your stormwater management program.

- Does your jurisdiction have an NPDES Municipal Separate Storm Sewer System (MS4) Permit?
  - If yes, is your jurisdiction regulated under Phase I or Phase II of the NPDES Program:
- Does your jurisdiction have a dedicated stormwater utility?
  - If no, do you have another funding mechanism?
    - If yes, please describe your funding mechanism.
- Does your jurisdiction have a Stormwater Master Plan or Plans?
  - If Yes:
    - How many years does the plan(s) cover?
    - Are there any unique features or limitations that are necessary to understand what the plan does or does not address?
    - Please provide a link to the most recently adopted version of the document (if it is published online):
- Does your jurisdiction have an asset management (AM) system for stormwater infrastructure?
  - If Yes, does it include 100% of your facilities?
  - If your AM includes less than 100% of your facilities, approximately what percent of your facilities are included?

- Does your stormwater management program implement the following (answer Yes/No):

A construction sediment and erosion control program for new construction (plans review and/or inspection)?	
An illicit discharge inspection and elimination program?	
A public education program?	
A program to involve the public regarding stormwater issues?	
A "housekeeping" program for managing stormwater associated with vehicle maintenance yards, chemical storage, fertilizer management, *etc.* ?	
A stormwater ordinance compliance program (*i.e.,* for low phosphorus fertilizer)?	
Water quality or stream gage monitoring?	
A geospatial data or other mapping system to locate stormwater infrastructure (GIS, *etc.*)?	
A system for managing stormwater complaints?	

Other specific activities?

Notes or Comments on any of the above:

Part 1.3 Current Stormwater Program Operation and Maintenance Activities

Please provide answers to the following questions regarding the operation and maintenance activities undertaken by your stormwater management program.

- Does your jurisdiction typically assume maintenance responsibility for stormwater systems associated with new private development (*i.e.,* systems that are dedicated to public ownership and/or operation upon completion)?

Notes or Comments on the above:

- Does your stormwater operation and maintenance program implement any of the following (answer Yes/No)

Routine mowing of turf associated with stormwater ponds, swales, canal/lake banks, *etc.* ?	
Debris and trash removal from pond skimmers, inlet grates, ditches, *etc.* ?	
Invasive plant management associated with stormwater infrastructure?	
Ditch cleaning?	
Sediment removal from the stormwater system (vactor trucks, other)?	
Muck removal (dredging legacy pollutants from water bodies, canal, *etc.*)?	
Street sweeping?	
Pump and mechanical maintenance for trash pumps, flood pumps, alum injection, *etc.* ?	
Non-structural programs like public outreach and education?	
Other specific routine activities?	

Part 2. Detailed description of the stormwater management system and its facilities and projects (continued Section 403.9302(3)(a), F.S.)

A stormwater management system, as defined in the Introduction, includes the entire set of site design features and structural infrastructure for collection, conveyance, storage, infiltration, treatment, and disposal of stormwater. It may include drainage improvements and measures to prevent streambank channel erosion and habitat degradation. This section asks for a summary description of your stormwater management system. It is not necessary to provide geospatial asset data or a detailed inventory. For some, it may be possible to gather the required data from your Asset Management (AM) system. For others, data may be gathered from sources such as an MS4 permit application, aerial photos, past or ongoing budget investments, water quality projects, or any other system of data storage/management that is employed by the jurisdiction.

Please provide answers to the following questions regarding your stormwater system inventory. Enter zero (0) if your system does not include the component.

	Number	Unit of Measurement
Estimated feet or miles of buried culvert:		
Estimated feet or miles of open ditches/conveyances (lined and unlined) that are maintained by the stormwater program:		
Estimated number of storage or treatment basins (*i.e.,* wet or dry ponds):		
Estimated number of gross pollutant separators including engineered sediment traps such as baffle boxes, hydrodynamic separators, *etc.* :		
Number of chemical treatment systems (*e.g.,* alum or polymer injection):		
Number of stormwater pump stations:		
Number of dynamic water level control structures (*e.g.,* operable gates and weirs that control canal water levels):		
Number of stormwater treatment wetland systems:		
Other:		

Notes or Comments on any of the above:

Which of the following green infrastructure best management practices do you use to manage water flow and/or improve water quality (answer Yes/No):

Best Management Practice	Current	Planned
Tree boxes		
Rain gardens		
Green roofs		
Pervious pavement/pavers		
Littoral zone plantings		
Living shorelines		
Other Best Management Practices:		

Please indicate which resources or documents you used when answering these questions (check all that apply).

- ☐ Asset management system
- ☐ GIS program
- ☐ MS4 permit application
- ☐ Aerial photos
- ☐ Past or ongoing budget investments
- ☐ Water quality projects

Other(s):

Part 3. The number of current and projected residents served calculated in 5-year increments (Section 403.9302(3)(b), F.S.)

Counties and municipalities: Instead of requiring separate population projections, EDR will calculate the appropriate population estimates for each municipality or the unincorporated area of the county. If your service area is less than or more than your local government's population, please describe in the first text box provided below for part 4.0.

Independent Special Districts:

If an independent special district's boundaries are completely aligned with a county or a municipality, identify that jurisdiction here:

Any independent special district whose boundaries do not coincide with a county or municipality must submit a GIS shapefile with the current and projected service area. EDR will calculate the appropriate population estimates based on that map. Submission of this shapefile also serves to complete Part 4.0 of this template.

Part 4.0 The current and projected service area for the stormwater management program or stormwater management system (Section 403.9302(3)(c), F.S.)

Rather than providing detailed legal descriptions or maps, this part of the template is exception-based. In this regard, if the stormwater service area is less than or extends beyond the geographic limits of your jurisdiction, please explain.

Similarly, if your service area is expected to change within the 20-year horizon, please describe the changes (*e.g.,* the expiration of an interlocal agreement, introduction of an independent special district, *etc.*).

Proceed to Part 5

Part 5.0 The current and projected cost of providing services calculated in 5-year increments (Section 403.9302(3)(d), F.S.)

Given the volume of services, jurisdictions should use the template's service groupings rather than reporting the current and projected cost of each individual service. Therefore, for the purposes of this document, "services" means:

1. Routine operation and maintenance (inclusive of the items listed in Part 1.3 of this document, ongoing administration, and non-structural programs)
2. Expansion (that is, improvement) of a stormwater management system.

Expansion means new work, new projects, retrofitting, and significant upgrades. Within the template, there are four categories of expansion projects

1. Flood protection, addressed in parts 5.2 and 5.3… this includes capital projects intended for flood protection/flood abatement
2. Water quality, addressed in part 5.2 and 5.3… this includes stormwater projects related to water quality improvement, such as BMAPs; projects to benefit natural systems through restoration or enhancement; and stormwater initiatives that are part of aquifer recharge projects
3. Resiliency, addressed in part 5.4… this includes all major stormwater initiatives that are developed specifically to address the effects of climate change, such as sea level rise and increased flood events
4. End of useful life replacement projects, addressed in part 6.0… this includes major expenses associated with the replacement of aging infrastructure

While numbers 3 and 4 have components that would otherwise fit into the first two categories, they are separately treated given their overall importance to the Legislature and other policymakers.

Expansion projects are further characterized as currently having either a committed funding source or no identified funding source. Examples of a committed funding source include the capacity to absorb the project's capital cost within current budget levels or forecasted revenue growth; financing that is underway or anticipated (bond or loan); known state or federal funding (appropriation or grant); special assessment; or dedicated cash reserves for future expenditure.

All answers should be based on local fiscal years (LFY, beginning October 1 and running through September 30). Please use nominal dollars for each year, but include any expected cost increases for inflation or population growth. Please check the EDR website for optional growth rate schedules that may be helpful.

If you have more than 5 projects in a particular category, please use the "Additional Projects" tab. There, you can use dropdown lists to choose the project category and whether there is a committed funding source, then enter the project name and expenditure amounts.

Part 5.1 Routine Operation and Maintenance

Please complete the table below, indicating the cost of operation and maintenance activities for the current year and subsequent five-year increments throughout the 20-year horizon. Your response to this part should exclude future initiatives associated with resiliency or major expenses associated with the replacement of aging infrastructure; these activities are addressed in subparts 5.4 and 6.0. However, do include non-structural programs like public outreach and education in this category.

If specific cost data is not yet available for the current year, the most recent (2020-21) O&M value can be input into the optional growth rate schedules (available on EDR's website as an Excel workbook). The most recent O&M value can be grown using the provided options for inflation, population growth, or some other metric of your choosing. If the growth in your projected total O&M costs is more than 15% over any five-year increment, please provide a brief explanation of the major drivers.

Routine Operation and Maintenance

	Expenditures (in $thousands)				
	LFY 2021-2022	2022-23 to 2026-27	2027-28 to 2031-32	2032-33 to 2036-37	2037-38 to 2041-42
Operation and Maintenance Costs					
Brief description of growth greater than 15% over any 5-year period:					

Part 5.2 Future Expansion (Committed Funding Source)

Please list expansion projects and their associated costs for the current year and subsequent five-year increments throughout the 20-year planning horizon. In this section, include stormwater system expansion projects or portions of projects with a committed funding source. If you include a portion of a project that is not fully funded, the project's remaining cost must be included in part 5.3, Expansion Projects with No Identified Funding Source.

Though many, if not most, stormwater projects benefit both flood protection and water quality, please use your best judgment to either allocate costs or simply select the primary purpose from the two categories below.

5.2.1 Flood Protection (Committed Funding Source): Provide a list of all scheduled new work, retrofitting and upgrades related to flood protection/flood abatement. Include infrastructure such as storage basins, piping and other conveyances, land purchases for stormwater projects, *etc* . Also include major hardware purchases such as vactor/jet trucks.

5.2.2 Water Quality Projects (Committed Funding Source): Please provide a list of scheduled water quality projects in your jurisdiction, such as treatment basins, alum injection systems, green infrastructure, water quality retrofits, *etc.,* that have a direct stormwater component. The projected expenditures should reflect only those costs.

- If you are party to an adopted BMAP, please include the capital projects associated with stormwater in this table. Include BMAP project number, cost to your jurisdiction, and year(s) that capital improvement costs are to be incurred. For reference, DEP publishes a complete list of adopted BMAP projects as an appendix in their Annual STAR Report.

Expansion Projects with a Committed Funding Source

5.2.1 Flood Protection Expenditures (in $thousands)

Project Name	LFY 2021-2022	2022-23 to 2026-27	2027-28 to 2031-32	2032-33 to 2036-37	2037-38 to 2041-42

5.2.2 Water Quality Expenditures (in $thousands)

Project Name (or, if applicable, BMAP Project Number or ProjID)	LFY 2021-2022	2022-23 to 2026-27	2027-28 to 2031-32	2032-33 to 2036-37	2037-38 to 2041-42

Part 5.3 Future Expansion with No Identified Funding Source

Please provide a list of known expansion projects or anticipated need(s) without formal funding commitments(s), formal pledges, or obligations. If you included a portion of a project that was partially covered by a committed source in part 5.2 above, list the projects and their remaining costs below.

5.3.1 Future Flood Protection with No Identified Funding Source: Please provide a list of future flood protection/flood abatement projects, associated land purchases, or major hardware purchases that are needed in your jurisdiction over the next 20 years. Future needs may be based on Master Plans, Comprehensive Plan Elements, Water Control Plans, areas of frequent flooding, hydrologic and hydraulic modeling, public safety, increased frequency of maintenance, desired level of service, flooding complaints, *etc.*

5.3.2 Future Water Quality Projects with no Identified Funding Source: Please provide a list of future stormwater projects needed in your jurisdiction over the next 20 years that are primarily related to water quality issues. Future needs may be based on proximity to impaired waters or waters with total maximum daily loads (TMDLs), BMAPs, state adopted Restoration Plans, Alternative Restoration Plans, or other local water quality needs.

- If you are party to an adopted BMAP, please list capital projects associated with stormwater. Include BMAP project number, cost to your jurisdiction, and year(s) that capital improvement costs are to be incurred.
- List other future water quality projects, including those in support of local water quality goals as well as those identified in proposed (but not yet adopted) BMAPs.

Expansion Projects with No Identified Funding Source

5.3.1 Flood Protection Expenditures (in $thousands)

Project Name	LFY 2021-2022	2022-23 to 2026-27	2027-28 to 2031-32	2032-33 to 2036-37	2037-38 to 2041-42

5.3.2 Water Quality Expenditures (in $thousands)

Project Name (or, if applicable, BMAP Project Number or ProjID)	LFY 2021-2022	2022-23 to 2026-27	2027-28 to 2031-32	2032-33 to 2036-37	2037-38 to 2041-42

Please indicate which resources or documents you used to complete table 5.3 (check all that apply).

- ☐ Stormwater Master Plan
- ☐ Basin Studies or Engineering Reports
- ☐ Adopted BMAP
- ☐ Adopted Total Maximum Daily Load
- ☐ Regional or Basin-specific Water Quality Improvement Plan or Restoration Plan
  - Specify:
- ☐ Other(s):

Part 5.4 Stormwater projects that are part of resiliency initiatives related to climate change

Please list any stormwater infrastructure relocation or modification projects and new capital investments specifically needed due to sea level rise, increased flood events, or other adverse effects of climate change. When aggregating, include O&M costs for these future resiliency projects and investments in this table (not in part 5.1). If your jurisdiction participates in a Local Mitigation Strategy (LMS), also include the expenditures associated with your stormwater management system in this category (for example, costs identified on an LMS project list).

Resiliency Projects with a Committed Funding Source Expenditures (in $thousands)

Project Name	LFY 2021-2022	2022-23 to 2026-27	2027-28 to 2031-32	2032-33 to 2036-37	2037-38 to 2041-42

Resiliency Projects with No Identified Funding Source Expenditures (in $thousands)

Project Name	LFY 2021-2022	2022-23 to 2026-27	2027-28 to 2031-32	2032-33 to 2036-37	2037-38 to 2041-42

- Has a vulnerability assessment been completed for your jurisdiction's storm water system?
  - If no, how many facilities have been assessed?
- Does your jurisdiction have a long-range resiliency plan of 20 years or more?
  - If yes, please provide a link if available:
  - If no, is a planning effort currently underway?

Part 6.0 The estimated remaining useful life of each facility or its major components (Section 403.9302(3)(e), F.S.)

Rather than reporting the exact number of useful years remaining for individual components, this section is constructed to focus on infrastructure components that are targeted for replacement and will be major expenses within the 20-year time horizon. Major replacements include culverts and pipe networks, control structures, pump stations, physical/biological filter media, *etc* . Further, the costs of retrofitting when used in lieu of replacement (such as slip lining) should be included in this part. Finally, for the purposes of this document, it is assumed that open storage and conveyance systems are maintained (as opposed to replaced) and have an unlimited service life.

In order to distinguish between routine maintenance projects and the replacement projects to be included in this part, only major expenses are included here. A major expense is defined as any single replacement project greater than 5% of the jurisdiction's total O&M expenditures over the most recent five-year period (such as a project in late 2021 costing more than 5% of the O&M expenditures for fiscal years 2016-2017 to 2020-2021).

If you have more than 5 projects in a particular category, please use the "Additional Projects" tab. There, you can use dropdown lists to choose the project category and whether there is a committed funding source, then enter the project name and expenditure amounts.

End of Useful Life Replacement Projects with a Committed Funding Source

	Expenditures (in $thousands)				
Project Name	LFY 2021-2022	2022-23 to 2026-27	2027-28 to 2031-32	2032-33 to 2036-37	2037-38 to 2041-42

End of Useful Life Replacement Projects with No Identified Funding Source

	Expenditures (in $thousands)				
Project Name	LFY 2021-2022	2022-23 to 2026-27	2027-28 to 2031-32	2032-33 to 2036-37	2037-38 to 2041-42

Part 7.0 The most recent 5-year history of annual contributions to, expenditures from, and balances of any capital account for maintenance or expansion of any facility or its major components. (Section 403.9302(3)(f), F.S.)

This part of the template also addresses a portion of s. 403.9302(3)(g), F.S., by including historical expenditures. Many local governments refer to these as “actual” expenditures.

Consistent with expenditure projections, the jurisdiction’s actual expenditures are categorized into routine O&M, expansion, resiliency projects, and replacement of aging infrastructure. Additionally, the table includes space for reserve accounts. EDR’s interpretation of subparagraph 403.9302(3)(f), F.S., is that “capital account” refers to any reserve account developed specifically to cover future expenditures.

Note that for this table:

- Expenditures for local fiscal year 2020-21 can be estimated based on the most current information if final data is not yet available.
- Current Year Revenues include tax and fee collections budgeted for that fiscal year as well as unexpended balances from the prior year (balance forward or carry-over) unless they are earmarked for the rainy day or a dedicated reserve as explained in the following bullets.
- Bond proceeds should reflect only the amount expended in the given year.
- A reserve is a dedicated account to accumulate funds for a specific future expenditure.
- An all-purpose rainy day fund is a type of working capital fund typically used to address costs associated with emergencies or unplanned events.

The sum of the values reported in the "Funding Sources for Actual Expenditures" columns should equal the total "Actual Expenditures" amount. The cells in the "Funding Sources for Actual Expenditures" section will be highlighted red if their sum does not equal the "Actual Expenditures" total.

If you do not have a formal reserve dedicated to your stormwater system, please enter zero for the final two reserve columns.

Routine O&M

	Total	Funding Sources for Actual Expenditures					
	Actual Expenditures	Amount Drawn from Current Year Revenues	Amount Drawn from Bond Proceeds	Amount Drawn from Dedicated Reserve	Amount Drawn from All-Purpose Rainy Day Fund	Contributions to Reserve Account	Balance of Reserve Account
2016-17							
2017-18							
2018-19							
2019-20							
2020-21							

Expansion

	Total	Funding Sources for Actual Expenditures					
	Actual Expenditures	Amount Drawn from Current Year Revenues	Amount Drawn from Bond Proceeds	Amount Drawn from Dedicated Reserve	Amount Drawn from All-Purpose Rainy Day Fund	Contributions to Reserve Account	Balance of Reserve Account
2016-17							
2017-18							
2018-19							
2019-20							
2020-21							

Resiliency

	Total	Funding Sources for Actual Expenditures					
	Actual Expenditures	Amount Drawn from Current Year Revenues	Amount Drawn from Bond Proceeds	Amount Drawn from Dedicated Reserve	Amount Drawn from All-Purpose Rainy Day Fund	Contributions to Reserve Account	Balance of Reserve Account
2016-17							
2017-18							
2018-19							
2019-20							
2020-21							

Replacement of Aging Infrastructure

	Total	Funding Sources for Actual Expenditures					
	Actual Expenditures	Amount Drawn from Current Year Revenues	Amount Drawn from Bond Proceeds	Amount Drawn from Dedicated Reserve	Amount Drawn from All-Purpose Rainy Day Fund	Contributions to Reserve Account	Balance of Reserve Account
2016-17							
2017-18							
2018-19							
2019-20							
2020-21							

Part 8.0 The local government's plan to fund the maintenance or expansion of any facility or its major components. The plan must include historical and estimated future revenues and expenditures with an evaluation of how the local government expects to close any projected funding gap (Section 403.9302(3)(g), F.S.)

In this template, the historical data deemed necessary to comply with s. 403.9302(3)(g), F.S., was included in part 7.0. This part is forward looking and includes a funding gap calculation. The first two tables will be auto-filled from the data you reported in prior tables. To do this, EDR will rely on this template's working definition of projects with committed funding sources, *i.e.,* EDR assumes that all committed projects have committed revenues. Those projects with no identified funding source are considered to be unfunded. EDR has automated the calculation of projected funding gaps based on these assumptions.

Committed Funding Source	2022-23 to 2026-27	2027-28 to 2031-32	2032-33 to 2036-37	2037-38 to 2041-42
Maintenance	0	0	0	0
Expansion	0	0	0	0
Resiliency	0	0	0	0
Replacement/Aging Infrastructure	0	0	0	0
Total Committed Revenues (=Total Committed Projects)	0	0	0	0

No Identified Funding Source	2022-23 to 2026-27	2027-28 to 2031-32	2032-33 to 2036-37	2037-38 to 2041-42
Maintenance	0	0	0	0
Expansion	0	0	0	0
Resiliency	0	0	0	0
Replacement/Aging Infrastructure	0	0	0	0
Projected Funding Gap (=Total Non-Committed Needs)	0	0	0	0

For any specific strategies that will close or lessen a projected funding gap, please list them in the table below. For each strategy, also include the expected new revenue within the five-year increments.

Strategies for New Funding Sources	2022-23 to 2026-27	2027-28 to 2031-32	2032-33 to 2036-37	2037-38 to 2041-42
Total	0	0	0	0

Remaining Unfunded Needs	0	0	0	0

Additional Table Rows

Choose from the drop-down lists for Project Type and Funding Source Type, then fill in the project name and expenditure estimates.
Rows that are highlighted RED are either missing information in a "Project & Type Information" column or have zero expenditures.
Link to aggregated table to crosscheck category totals and uncategorized projects.

Project & Type Information			Expenditures (in $thousands)				
Project Type (Choose from dropdown list)	Funding Source Type (Choose from dropdown list)	Project Name	LFY 2021-2022	2022-23 to 2026-27	2027-28 to 2031-32	2032-33 to 2036-37	2037-38 to 2041-42

Project & Type Information			Expenditures				
Project Type	Funding Source Type		LFY 2021-2022	2022-23 to 2026-27	2027-28 to 2031-32	2032-33 to 2036-37	2037-38 to 2041-42
Expansion Projects, Flood Protection	Committed Funding Source	Aggregated Total	0	0	0	0	0
Expansion Projects, Water Quality	Committed Funding Source	Aggregated Total	0	0	0	0	0
Resiliency Projects	Committed Funding Source	Aggregated Total	0	0	0	0	0
End of Useful Life Replacement Projects	Committed Funding Source	Aggregated Total	0	0	0	0	0
Expansion Projects, Flood Protection	No Identified Funding Source	Aggregated Total	0	0	0	0	0
Expansion Projects, Water Quality	No Identified Funding Source	Aggregated Total	0	0	0	0	0
Resiliency Projects	No Identified Funding Source	Aggregated Total	0	0	0	0	0
End of Useful Life Replacement Projects	No Identified Funding Source	Aggregated Total	0	0	0	0	0

Total of Projects without Project Type and/or Funding Source Type	**0**	**0**	**0**	**0**	**0**

ORMOND STATION

COMMUNITY DEVELOPMENT DISTRICT

7A

RESOLUTION 2023-16

A RESOLUTION OF THE BOARD OF SUPERVISORS OF THE ORMOND STATION COMMUNITY DEVELOPMENT DISTRICT DESIGNATING A PUBLIC DEPOSITORY FOR FUNDS OF THE ORMOND STATION COMMUNITY DEVELOPMENT DISTRICT AND PROVIDING AN EFFECTIVE DATE

WHEREAS, the Ormond Station Community Development District ("**District**") is a local unit of special-purpose government created and existing pursuant to Chapter 190, *Florida Statutes*; and

WHEREAS, the District's Board of Supervisors ("**Board**") is statutorily authorized to select a depository as defined in Section 280.02, *Florida Statutes*, which meets all the requirements of Chapter 280 and has been designated by the State Treasurer as a qualified public depository; and

WHEREAS, the Board desires to designate a public depository for the District funds.

NOW THEREFORE BE IT RESOLVED BY THE BOARD OF SUPERVISORS OF THE ORMOND STATION COMMUNITY DEVELOPMENT DISTRICT THAT:

1. DESIGNATION OF PUBLIC DEPOSITORY. _____ is hereby designated as the public depository for District funds. In accordance with Section 280.17(4), *Florida Statutes*, the District's Secretary is directed to furnish to the State Treasurer prior to the deposit of any public funds, the District's official name, address, federal employer identification number, and the name of the person or persons responsible for establishing accounts. The District's Treasurer, upon assuming responsibility for handling the District funds, is directed to furnish to the State Treasurer annually the information required in accordance with Section 280.17(3), *Florida Statutes*.

2. EFFECTIVE DATE. This Resolution shall take effect upon its passage and shall remain in effect unless rescinded or repealed.

PASSED AND ADOPTED this 29th day of June, 2023.

ATTEST**:**

ORMOND STATION COMMUNITY DEVELOPMENT DISTRICT

_____
Secretary/Assistant Secretary

_____
Chair/Vice Chair, Board of Supervisors

ACTIVE QUALIFIED PUBLIC DEPOSITORY LIST

The following Qualified Public Depositories (QPDs) are authorized to hold public deposits. The cities and states listed are the home office locations. QPDs marked with an asterisk have limited the amount of public deposits they will administer. QPDs having a date beside their name are in the process of withdrawing from the program and shall not receive or retain public deposits after the date shown. They may, however, have certain obligations to the program after that date with which they must comply before concluding the withdrawal process.

FEIN	INSTITUTION	HOME OFFICE LOCATION
591846933	AMERANT BANK, N.A.	CORAL GABLES, FL
161764661	AMERICAN MOMENTUM BANK	COLLEGE STATION, TX
592430369	AMERICAN NATIONAL BANK	OAKLAND PARK, FL
581111076	AMERIS BANK	MOULTRIE, GA
202502516	ANCHOR BANK	JUNO BEACH, FL
720218544	ANTHEM BANK & TRUST	PLAQUEMINE, LA
651066544	APOLLO BANK	MIAMI, FL
591008568	AXIOM BANK, N.A.	MAITLAND, FL
591485307	BAC FLORIDA BANK	CORAL GABLES, FL
640117230	BANCORPSOUTH BANK	TUPELO, MS
202768792	BANESCO USA	CORAL GABLES, FL
132614394	BANK LEUMI USA	NEW YORK, NY
941687665	BANK OF AMERICA, N.A.	CHARLOTTE, NC
591024375	BANK OF BELLE GLADE	BELLE GLADE, FL
208376899	BANK OF CENTRAL FLORIDA	LAKELAND, FL
591447189	BANK OF TAMPA, THE	TAMPA, FL
591050700	BANK OF THE SOUTH	PENSACOLA, FL
270217289	BANKUNITED, N.A.	MIAMI LAKES, FL
630476286	BBVA USA	BIRMINGHAM, AL
593672784	BEACH COMMUNITY BANK	FORT WALTON BEACH, FL
362085229	BMO HARRIS BANK, N.A.	CHICAGO, IL
590153930	BRANNEN BANK	INVERNESS, FL
370613731	BUSEY BANK	CHAMPAIGN, IL
640156695	CADENCE BANK, N.A.	ATLANTA, GA
593277398	CAPITAL CITY BANK	TALLAHASSEE, FL
630258819	CCB COMMUNITY BANK	ANDALUSIA, AL
710009885	CENTENNIAL BANK	CONWAY, AR
592979916	CENTERSTATE BANK, N.A.	WINTER HAVEN, FL
205909064	CENTRAL BANK	TAMPA, FL
592664950	CHARLOTTE STATE BANK & TRUST	PORT CHARLOTTE, FL
135266470	CITIBANK, N.A.	SIOUX FALLS, SD
590193780	CITIZENS BANK AND TRUST	FROSTPROOF, FL
590557762	CITIZENS BANK OF FLORIDA	OVIEDO, FL
593018034	CITIZENS FIRST BANK	THE VILLAGES, FL
591297458	CITY NATIONAL BANK OF FLORIDA	MIAMI, FL
590201970	COLUMBIA BANK	LAKE CITY, FL
640154830	COMMUNITY BANK OF MISSISSIPPI	FOREST, MS
593611444	COMMUNITY BANK OF THE SOUTH	MERRITT ISLAND, FL
590795359	COMMUNITY STATE BANK	STARKE, FL
591451065	CREWS BANK & TRUST	ARCADIA, FL
592976493	DRUMMOND COMMUNITY BANK	CHIEFLAND, FL
591259357	EASTERN NATIONAL BANK	MIAMI, FL
650765849	EDISON NATIONAL BANK	FORT MYERS, FL

ACTIVE QUALIFIED PUBLIC DEPOSITORY LIST

The following Qualified Public Depositories (QPDs) are authorized to hold public deposits. The cities and states listed are the home office locations. QPDs marked with an asterisk have limited the amount of public deposits they will administer. QPDs having a date beside their name are in the process of withdrawing from the program and shall not receive or retain public deposits after the date shown. They may, however, have certain obligations to the program after that date with which they must comply before concluding the withdrawal process.

FEIN	INSTITUTION	HOME OFFICE LOCATION
611433431	ENGLEWOOD BANK & TRUST	ENGLEWOOD, FL
591387466	EXECUTIVE NATIONAL BANK	MIAMI, FL
310676865	FIFTH THIRD BANK	CINCINNATI, OH
208075599	FINEMARK NATIONAL BANK & TRUST	FORT MYERS, FL
590242465	FIRST BANK	CLEWISTON, FL
202945754	FIRST BANK OF THE PALM BEACHES	WEST PALM BEACH, FL
593528089	FIRST CITRUS BANK	TAMPA, FL
590612190	FIRST CITY BANK OF FLORIDA *	FORT WALTON BEACH, FL
261462549	FIRST COLONY BANK OF FLORIDA	MAITLAND, FL
590969721	FIRST FEDERAL BANK	LAKE CITY, FL
208397856	FIRST FLORIDA INTEGRITY BANK	NAPLES, FL
593526917	FIRST HOME BANK	ST. PETERSBURG, FL
620201385	FIRST HORIZON BANK	MEMPHIS, TN
592312147	FIRST NATIONAL BANK NORTHWEST FLORIDA	PANAMA CITY, FL
590242830	FIRST NATIONAL BANK OF MOUNT DORA, THE	MOUNT DORA, FL
592648115	FIRST NATIONAL BANK OF PASCO	DADE CITY, FL
590675658	FIRST NATIONAL BANK OF SOUTH MIAMI	SOUTH MIAMI, FL
590877517	FIRST NATIONAL BANK OF WAUCHULA	WAUCHULA, FL
580379465	FIRST SOUTHERN BANK	WAYCROSS, GA
650790413	FIRST STATE BANK OF THE FLORIDA KEYS	KEY WEST, FL
660183103	FIRSTBANK PUERTO RICO	SAN JUAN, PR
650980079	FLAGLER BANK	WEST PALM BEACH, FL
202472079	FLAGSHIP BANK	CLEARWATER, FL
592475686	FLORIDA CAPITAL BANK, N.A.	JACKSONVILLE, FL
590788761	FNBT BANK	FORT WALTON BEACH, FL
590199400	GROVE BANK & TRUST	MIAMI, FL
640169065	HANCOCK WHITNEY BANK	GULFPORT, MS
593584666	HEARTLAND NATIONAL BANK	SEBRING, FL
580659995	HERITAGE SOUTHEAST BANK	JONESBORO, GA
720218470	IBERIABANK	LAFAYETTE, LA
592327185	INTERNATIONAL FINANCE BANK	MIAMI, FL
261783674	INTRACOASTAL BANK	PALM COAST, FL
134994650	JPMORGAN CHASE BANK, N.A.	COLUMBUS, OH
590549169	LAFAYETTE STATE BANK	MAYO, FL
204694103	LEGACY BANK OF FLORIDA	BOCA RATON, FL
593559141	MADISON COUNTY COMMUNITY BANK	MADISON, FL
200235207	MAINSTREET COMMUNITY BANK OF FLORIDA	DELAND, FL
650644585	MARINE BANK & TRUST COMPANY	VERO BEACH, FL
420335350	MIDWESTONE BANK	IOWA CITY, IA
361561860	NORTHERN TRUST COMPANY, THE	CHICAGO, IL
592237280	OCEAN BANK	MIAMI, FL
010914314	ONE FLORIDA BANK	ORLANDO, FL
042764211	ONEUNITED BANK	BOSTON, MA

ACTIVE QUALIFIED PUBLIC DEPOSITORY LIST

The following Qualified Public Depositories (QPDs) are authorized to hold public deposits. The cities and states listed are the home office locations. QPDs marked with an asterisk have limited the amount of public deposits they will administer. QPDs having a date beside their name are in the process of withdrawing from the program and shall not receive or retain public deposits after the date shown. They may, however, have certain obligations to the program after that date with which they must comply before concluding the withdrawal process.

FEIN	INSTITUTION	HOME OFFICE LOCATION
592437764	PACIFIC NATIONAL BANK	MIAMI, FL
203037095	PARADISE BANK	BOCA RATON, FL
591510993	PEOPLES BANK OF GRACEVILLE	GRACEVILLE, FL
581171935	PEOPLESSOUTH BANK	COLQUITT, GA
592689717	PILOT BANK	TAMPA, FL
580137310	PINELAND BANK	ALMA, GA
592648364	PNB COMMUNITY BANK	NICEVILLE, FL
221146430	PNC BANK, N.A.	WILMINGTON, DE
522126008	POPULAR BANK	NEW YORK, NY
260474086	PRIME MERIDIAN BANK	TALLAHASSEE, FL
580163257	PRIMESOUTH BANK	BLACKSHEAR, GA
262155465	PROFESSIONAL BANK	CORAL GABLES, FL
261740755	PROGRESS BANK AND TRUST	HUNTSVILLE, AL
593244348	RAYMOND JAMES BANK, N.A.	ST. PETERSBURG, FL
630371391	REGIONS BANK	BIRMINGHAM, AL
640220550	RENASANT BANK	TUPELO, MS
610197400	REPUBLIC BANK & TRUST COMPANY	LOUISVILLE, KY
590193820	SEACOAST NATIONAL BANK	STUART, FL
203341252	SEASIDE NATIONAL BANK & TRUST	ORLANDO, FL
202451671	SERVISFIRST BANK	HOMEWOOD, AL
204091629	SMARTBANK	PIGEON FORGE, TN
580214350	SOUTHEASTERN BANK	DARIEN, GA
650878433	SUNSTATE BANK	MIAMI, FL
590580845	SURETY BANK	DELAND, FL
580201800	SYNOVUS BANK	COLUMBUS, GA
010137770	TD BANK, N.A.	WILMINGTON, DE
592532510	TERRABANK	MIAMI, FL
640878155	THE FIRST, A NATIONAL BANKING ASSOCIATION	HATTIESBURG, MS
593531592	TIAA, FSB DBA EVERBANK	JACKSONVILLE, FL
561074313	TRUIST BANK	CHARLOTTE, NC
140578631	TRUSTCO BANK	GLENVILLE, NY
640180810	TRUSTMARK NATIONAL BANK	JACKSON, MS
310841368	U.S. BANK N.A.	CINCINNATI, OH
522371258	U.S. CENTURY BANK	DORAL, FL
630838750	UNITED BANK	ATMORE, AL
590489540	UNITED SOUTHERN BANK	UMATILLA, FL
221186387	VALLEY NATIONAL BANK	PASSAIC, NJ
590500870	WAUCHULA STATE BANK	WAUCHULA, FL
941347393	WELLS FARGO BANK, N.A.	SIOUX FALLS, SD
821914784	WINTER PARK NATIONAL BANK	WINTER PARK, FL

Updated February 3, 2020

ORMOND STATION

COMMUNITY DEVELOPMENT DISTRICT

7B

RESOLUTION 2023-17

A RESOLUTION OF THE BOARD OF SUPERVISORS OF THE ORMOND STATION COMMUNITY DEVELOPMENT DISTRICT DIRECTING THE DISTRICT MANAGER TO APPOINT SIGNORS ON THE LOCAL BANK ACCOUNT; AND PROVIDING AN EFFECTIVE DATE

WHEREAS, the Ormond Station Community Development District ("**District**") is a local unit of special-purpose government created and existing pursuant to Chapter 190, Florida Statutes; and

WHEREAS, the District's Board of Supervisors desires to appoint District Chair, Treasurer and Assistant Treasurer as signors on the account.

NOW THEREFORE BE IT RESOLVED BY THE BOARD OF SUPERVISORS OF THE ORMOND STATION COMMUNITY DEVELOPMENT DISTRICT THAT:

1. **DESIGNATING AUTHORIZED SIGNATORIES.** The District Chair, Treasurer and Assistant Treasurer shall be appointed as signors on the local bank account.

2. **EFFECTIVE DATE.** This Resolution shall take effect upon its passage and shall remain in effect unless rescinded or repealed.

PASSED AND ADOPTED this 29th day of June, 2023.

ATTEST**:**

ORMOND STATION COMMUNITY DEVELOPMENT DISTRICT

_____
Secretary/Assistant Secretary

_____
Chair/Vice Chair, Board of Supervisors

ORMOND STATION

COMMUNITY DEVELOPMENT DISTRICT

8A

RESOLUTION 2023-18

A RESOLUTION OF THE BOARD OF SUPERVISORS OF THE ORMOND STATION COMMUNITY DEVELOPMENT DISTRICT APPROVING A PROPOSED BUDGET FOR FISCAL YEAR 2022/2023 AND FISCAL YEAR 2023/2024 AND SETTING A PUBLIC HEARING THEREON PURSUANT TO FLORIDA LAW; ADDRESSING TRANSMITTAL, POSTING AND PUBLICATION REQUIREMENTS; ADDRESSING SEVERABILITY; AND PROVIDING FOR AN EFFECTIVE DATE

WHEREAS, the Ormond Station Community Development District ("**District**") was recently established by the Board of County Commissioners of Flagler County, Florida, effective May 19, 2023; and

WHEREAS, the District Manager has prepared and submitted to the Board of Supervisors of the Ormond Station Community Development District ("**Board**") a proposed operating budget for Fiscal Year 2022/2023 and Fiscal Year 2023/2024; and

WHEREAS, the Board has considered the proposed budget and desires to set the required public hearing thereon.

NOW, THEREFORE, BE IT RESOLVED BY THE BOARD OF SUPERVISORS OF THE ORMOND STATION COMMUNITY DEVELOPMENT DISTRICT:

1. APPROVING PROPOSED BUDGET. The operating budget proposed by the District Manager for Fiscal Year 2022/2023 and Fiscal Year 2023/2024, attached hereto as **Exhibit A,** is hereby approved as the basis for conducting a public hearing to adopt said budget.

2. SETTING HEARING. The public hearing on the approved budgets is hereby declared and set for the following date, hour and location:

DATE: _____

HOUR: _____

LOCATION: _____
_____
_____

3. TRANSMITTAL OF PROPOSED BUDGETS TO LOCAL GENERAL PURPOSE GOVERNMENTS. The District Manager is hereby directed to submit copy of the proposed budget to the local general purpose unit(s) of government at least sixty (60) days prior to the hearing set above.

4. POSTING OF PROPOSED BUDGETS. In accordance with Section 189.016, *Florida Statutes*, the District's Secretary is further directed to post the approved Proposed Budget on the District's website at least two (2) days before the budget hearing date as set forth in Section 2 and shall remain on the website for at least (forty-five) 45 days.

5. PUBLICATION OF NOTICE. Notice of this public hearing shall be published in the manner prescribed in Florida law.

6. SEVERABILITY. The invalidity or unenforceability of any one or more provisions of this Resolution shall not affect the validity or enforceability of the remaining portions of this Resolution, or any part thereof.

7. EFFECTIVE DATE. This Resolution shall take effect immediately upon adoption.

PASSED AND ADOPTED this 29th day of June, 2023.

ATTEST**:**

ORMOND STATION COMMUNITY DEVELOPMENT DISTRICT

_____
Secretary/Assistant Secretary

_____
Chair/Vice Chair, Board of Supervisors

Exhibit A

Fiscal Year 2022/2023 and Fiscal Year 2023/2024 Budgets

ORMOND STATION
COMMUNITY DEVELOPMENT DISTRICT
PROPOSED BUDGET
FISCAL YEAR 2023

ORMOND STATION
COMMUNITY DEVELOPMENT DISTRICT
TABLE OF CONTENTS

Description	Page Number(s)
General Fund Budget	1
Definitions of General Fund Expenditures	2 -3

ORMOND STATION
COMMUNITY DEVELOPMENT DISTRICT
GENERAL FUND BUDGET
FISCAL YEAR 2023

	Proposed Budget FY 2023
REVENUES	
Landowner contribution	$ 60,716
Total revenues	60,716
EXPENDITURES	
Professional & administrative	
Management/accounting/recording**	8,000
Legal	25,000
Engineering	2,000
Audit*	-
Arbitrage rebate calculation*	-
Dissemination agent*	-
Trustee*	-
Telephone	200
Postage	500
Printing & binding	500
Legal advertising	1,750
Annual special district fee	175
Insurance	5,500
Contingencies/bank charges	750
Website hosting & maintenance	1,680
Website ADA compliance	210
Total professional & administrative	46,265
Operations & maintenance	
Stormwater management	
Maintenance contract - wet ponds	875
Wetland maintenance	1,062
Streetlighting	1,800
Landscape maintenance	
Maintenance contract	4,356
Plant replacement	188
Irrigation repairs	125
Lake bank mowing	545
Irrigation supply - community	
Maintenance contract	750
Electricity	3,000
Repairs/maintenance	625
Monuments/signage	
Repairs/maintenance/pressure washing	375
Electricity	125
Road maintenance	625
Total field operations	14,451
Total expenditures	60,716
Excess/(deficiency) of revenues over/(under) expenditures	-
Fund balance - beginning (unaudited)	-
Fund balance - ending	$ -

* These items will be realized when bonds are issued

** WHA will charge a reduced management fee of $2,000 per month until bonds are issued.

ORMOND STATION
COMMUNITY DEVELOPMENT DISTRICT
DEFINITIONS OF GENERAL FUND EXPENDITURES

EXPENDITURES

Professional & administrative

Management/accounting/recording** — $ 8,000

Wrathell, Hunt and Associates, LLC (WHA), specializes in managing community development districts by combining the knowledge, skills and experience of a team of professionals to ensure compliance with all of the District's governmental requirements. WHA develops financing programs, administers the issuance of tax exempt bond financings, operates and maintains the assets of the community.

Legal — 25,000

General counsel and legal representation, which includes issues relating to public finance, public bidding, rulemaking, open meetings, public records, real property dedications, conveyances and contracts.

Engineering — 2,000

The District's Engineer will provide construction and consulting services, to assist the District in crafting sustainable solutions to address the long term interests of the community while recognizing the needs of government, the environment and maintenance of the District's facilities.

Audit* — -

Statutorily required for the District to undertake an independent examination of its books, records and accounting procedures.

Arbitrage rebate calculation* — -

To ensure the District's compliance with all tax regulations, annual computations are necessary to calculate the arbitrage rebate liability.

Dissemination agent* — -

The District must annually disseminate financial information in order to comply with the requirements of Rule 15c2-12 under the Securities Exchange Act of 1934. Wrathell, Hunt & Associates serves as dissemination agent.

Trustee*

Annual fee for the service provided by trustee, paying agent and registrar. -

Telephone — 200

Telephone and fax machine.

Postage — 500

Mailing of agenda packages, overnight deliveries, correspondence, etc.

Printing & binding — 500

Letterhead, envelopes, copies, agenda packages

Legal advertising — 1,750

The District advertises for monthly meetings, special meetings, public hearings, public bids, etc.

Annual special district fee — 175

Annual fee paid to the Florida Department of Economic Opportunity.

Insurance — 5,500

The District will obtain public officials and general liability insurance.

Contingencies/bank charges — 750

Bank charges and other miscellaneous expenses incurred during the year and automated AP routing etc.

Website hosting & maintenance — 1,680

Website ADA compliance — 210

ORMOND STATION
COMMUNITY DEVELOPMENT DISTRICT
DEFINITIONS OF GENERAL FUND EXPENDITURES

EXPENDITURES (continued)

Operations & maintenance

Stormwater management	
Maintenance contract - wet ponds	875
Monthly visits on 7 acres of ponds.	
Wetland maintenance	1,062
21.24 acres serviced once per year.	
Streetlighting	1,800
20 poles at $30 per pole per month lease, power, and maintenance.	
Landscape maintenance	
Maintenance contract	4,356
Buffers/main entries, common areas, and open spaces. All inclusive, including fertilizer/chemical, irrigation checks, mulch once per year, and flowers three times per year.	
Plant replacement	188
Irrigation repairs	125
Lake bank mowing	545
1 net acre of lake bank mowing at 30 times per year.	
Irrigation supply - community	
Maintenance contract	750
Monthly preventative maintenance visit at $250 per month.	
Electricity	3,000
Two 10hp ($500 per month each) pumps/wells running average of 6 hours per day 6 days per week.	
Repairs/maintenance	625
Monuments/signage	
Repairs/maintenance/pressure washing	375
Includes street signage.	
Electricity	125
LED uplighting.	
Road maintenance	625
Includes street signage and pressure washing sidewalks as needed for slip and fall.	
Total expenditures	$ 60,716

ORMOND STATION
COMMUNITY DEVELOPMENT DISTRICT
PROPOSED BUDGET
FISCAL YEAR 2024

ORMOND STATION
COMMUNITY DEVELOPMENT DISTRICT
TABLE OF CONTENTS

Description	Page Number(s)
General Fund Budget	1 - 2
Definitions of General Fund Expenditures	3 - 4

ORMOND STATION
COMMUNITY DEVELOPMENT DISTRICT
GENERAL FUND BUDGET
FISCAL YEAR 2024

	Proposed Budget FY 2024
REVENUES	
Landowner contribution	$ 120,090
Total revenues	120,090
EXPENDITURES	
Professional & administrative	
Management/accounting/recording**	24,000
Legal	17,500
Engineering	2,000
Audit*	3,750
Arbitrage rebate calculation*	-
Dissemination agent*	-
Trustee*	-
Telephone	200
Postage	500
Printing & binding	500
Legal advertising	6,500
Annual special district fee	175
Insurance	5,500
Contingencies/bank charges	750
Website hosting & maintenance	705
Website ADA compliance	210
Total professional & administrative	62,290
Operations & maintenance	
Stormwater management	
Maintenance contract - wet ponds	3,500
Wetland maintenance	4,248
Streetlighting	7,200
Landscape maintenance	
Maintenance contract	17,424
Plant replacement	750
Irrigation repairs	500
Lake bank mowing	2,178
Irrigation supply - community	
Maintenance contract	3,000
Electricity	12,000
Repairs/maintenance	2,500
Monuments/signage	
Repairs/maintenance/pressure washing	1,500
Electricity	500
Road maintenance	2,500
Total field operations	57,800

ORMOND STATION
COMMUNITY DEVELOPMENT DISTRICT
GENERAL FUND BUDGET
FISCAL YEAR 2024

	Proposed Budget FY 2024
Total expenditures	120,090
Excess/(deficiency) of revenues over/(under) expenditures	-
Fund balance - beginning (unaudited)	-
Fund balance - ending	$ -

* These items will be realized when bonds are issued

** WHA will charge a reduced management fee of $2,000 per month until bonds are issued.

	Units	Admin cost per unit	O & M cost per unit	Total cost per unit
Current units within CDD boundaries	99	$ 355.94	$ 330.29	$ 686.23
Units planned to be annexed into CDD in FY 24	76	$ 355.94	$ 330.29	$ 686.23
Total Units	175			

ORMOND STATION
COMMUNITY DEVELOPMENT DISTRICT
DEFINITIONS OF GENERAL FUND EXPENDITURES

EXPENDITURES	
Professional & administrative	
Management/accounting/recording**	$ 24,000
Wrathell, Hunt and Associates, LLC (WHA), specializes in managing community development districts by combining the knowledge, skills and experience of a team of professionals to ensure compliance with all of the District's governmental requirements. WHA develops financing programs, administers the issuance of tax exempt bond financings, operates and maintains the assets of the community.	
Legal	17,500
General counsel and legal representation, which includes issues relating to public finance, public bidding, rulemaking, open meetings, public records, real property dedications, conveyances and contracts.	
Engineering	2,000
The District's Engineer will provide construction and consulting services, to assist the District in crafting sustainable solutions to address the long term interests of the community while recognizing the needs of government, the environment and maintenance of the District's facilities.	
Audit*	3,750
Statutorily required for the District to undertake an independent examination of its books, records and accounting procedures.	
Arbitrage rebate calculation*	-
To ensure the District's compliance with all tax regulations, annual computations are necessary to calculate the arbitrage rebate liability.	
Dissemination agent*	-
The District must annually disseminate financial information in order to comply with the requirements of Rule 15c2-12 under the Securities Exchange Act of 1934. Wrathell, Hunt & Associates serves as dissemination agent.	
Trustee*	
Annual fee for the service provided by trustee, paying agent and registrar.	-
Telephone	200
Telephone and fax machine.	
Postage	500
Mailing of agenda packages, overnight deliveries, correspondence, etc.	
Printing & binding	500
Letterhead, envelopes, copies, agenda packages	
Legal advertising	6,500
The District advertises for monthly meetings, special meetings, public hearings, public bids, etc.	
Annual special district fee	175
Annual fee paid to the Florida Department of Economic Opportunity.	
Insurance	5,500
The District will obtain public officials and general liability insurance.	
Contingencies/bank charges	750
Bank charges and other miscellaneous expenses incurred during the year and automated AP routing etc.	
Website hosting & maintenance	705
Website ADA compliance	210

ORMOND STATION
COMMUNITY DEVELOPMENT DISTRICT
DEFINITIONS OF GENERAL FUND EXPENDITURES

EXPENDITURES (continued)

Operations & maintenance

Stormwater management	
Maintenance contract - wet ponds	3,500
Monthly visits on 7 acres of ponds.	
Wetland maintenance	4,248
21.24 acres serviced once per year.	
Streetlighting	7,200
20 poles at $30 per pole per month lease, power, and maintenance.	
Landscape maintenance	
Maintenance contract	17,424
Buffers/main entries, common areas, and open spaces. All inclusive, including fertilizer/chemical, irrigation checks, mulch once per year, and flowers three times per year.	
Plant replacement	750
Irrigation repairs	500
Lake bank mowing	2,178
1 net acre of lake bank mowing at 30 times per year.	
Irrigation supply - community	
Maintenance contract	3,000
Monthly preventative maintenance visit at $250 per month.	
Electricity	12,000
Two 10hp ($500 per month each) pumps/wells running average of 6 hours per day 6 days per week.	
Repairs/maintenance	2,500
Monuments/signage	
Repairs/maintenance/pressure washing	1,500
Includes street signage.	
Electricity	500
LED uplighting.	
Road maintenance	2,500
Includes street signage and pressure washing sidewalks as needed for slip and fall.	
Total expenditures	$120,090

ORMOND STATION

COMMUNITY DEVELOPMENT DISTRICT

8B

ORMOND STATION COMMUNITY DEVELOPMENT DISTRICT
FISCAL YEAR 2022/2023 BUDGET FUNDING AGREEMENT

This Agreement ("**Agreement**") is made and entered into this 29th day of June, 2023, by and between:

> **Ormond Station Community Development District**, a local unit of special-purpose government established pursuant to Chapter 190, Florida Statutes, and with an address of c/o Wrathell, Hunt & Associates, LLC, 2300 Glades Road, Suite 410W, Boca Raton, Florida 33431 ("**District**"), and
>
> **D.R. Horton, Inc.,** a Delaware corporation, and the developer of the lands in the District ("**Developer**") with a mailing address of 1341 Horton Circle, Arlington, Texas 76011.

RECITALS

WHEREAS, the District was established for the purpose of planning, financing, constructing, operating and/or maintaining certain infrastructure; and

WHEREAS, the District, pursuant to Chapter 190, Florida Statutes, is authorized to levy such taxes, special assessments, fees and other charges as may be necessary in furtherance of the District's activities and services; and

WHEREAS, Developer presently is developing the majority of all real property ("**Property**") within the District, which Property will benefit from the timely construction and acquisition of the District's facilities, activities and services and from the continued operations of the District; and

WHEREAS, the District is adopting its general fund budget for Fiscal Year 2022/2023, which year concludes on September 30, 2023; and

WHEREAS, this general fund budget, which the parties recognize may be amended from time to time in the sole discretion of the District, is attached hereto and incorporated herein by reference as **Exhibit A**; and

WHEREAS, the District has the option of levying non-ad valorem assessments on all land, including the Property owned by the Developer, that will benefit from the activities, operations and services set forth in the Fiscal Year 2022/2023 budget, or utilizing such other revenue sources as may be available to it; and

WHEREAS, in lieu of levying assessments on the Property, the Developer is willing to provide such funds as are necessary to allow the District to proceed with its operations as described in **Exhibit A**; and

WHEREAS, the Developer agrees that the activities, operations and services provide a special and peculiar benefit equal to or in excess of the costs reflected on **Exhibit A** to the Property; and

WHEREAS, the Developer has agreed to enter into this Agreement in lieu of having the District levy and collect any non-ad valorem assessments as authorized by law against the Property located within the District for the activities, operations and services set forth in **Exhibit A**;

NOW, THEREFORE, based upon good and valuable consideration and the mutual covenants of the parties, the receipt of which and sufficiency of which are hereby acknowledged, the parties agree as follows:

1. **FUNDING.** The Developer agrees to make available to the District the monies ("**Funding Obligation**") necessary for the operation of the District as called for in the budget attached hereto as **Exhibit A** (and as **Exhibit A** may be amended from time to time pursuant to Florida law, but subject to the Developer's consent to such amendments to incorporate them herein), within thirty (30) days of written request by the District. As a point of clarification, the District shall only request as part of the Funding Obligation that the Developer fund the actual expenses of the District, and the Developer is not required to fund the total general fund budget in the event that actual expenses are less than the projected total general fund budget set forth in **Exhibit A.** The funds shall be placed in the District's general checking account. These payments are made by the Developer in lieu of taxes, fees, or assessments which might otherwise be levied or imposed by the District. Nothing contained herein shall constitute or be construed as a waiver of the District's right to levy assessments in the event of a funding deficit.

2. **ENTIRE AGREEMENT.** This instrument shall constitute the final and complete expression of the agreement among the parties relating to the subject matter of this Agreement. Amendments to and waivers of the provisions contained in this Agreement may be made only by an instrument in writing which is executed by both of the parties hereto.

3. **AUTHORIZATION.** The execution of this Agreement has been duly authorized by the appropriate body or official of all parties hereto, each party has complied with all of the requirements of law, and each party has full power and authority to comply with the terms and provisions of this instrument.

4. **ASSIGNMENT.** This Agreement may be assigned, in whole or in part, by either party only upon the written consent of the other. Any purported assignment without such consent shall be void.

5. **DEFAULT.** A default by either party under this Agreement shall entitle the other to all remedies available at law or in equity, which shall include, but not be limited to, the right of damages, injunctive relief and specific performance.

6. **ENFORCEMENT.** In the event that any party is required to enforce this Agreement by court proceedings or otherwise, then the parties agree that the prevailing party shall be entitled to recover from the other all costs incurred, including reasonable attorneys' fees and costs for trial, alternative dispute resolution, or appellate proceedings.

7. **THIRD PARTY BENEFICIARIES.** This Agreement is solely for the benefit of the formal parties herein and no right or cause of action shall accrue upon or by reason hereof, to or for the benefit of any third party not a formal party hereto. Nothing in this Agreement expressed or implied is intended or shall be construed to confer upon any person or corporation other than the parties hereto any right, remedy or claim under or by reason of this Agreement or any provisions or conditions hereof; and all of the provisions, representations, covenants and conditions herein contained shall inure to the sole benefit of and shall be binding upon the parties hereto and their respective representatives, successors and assigns.

8. **CHOICE OF LAW.** This Agreement and the provisions contained herein shall be construed, interpreted and controlled according to the laws of the State of Florida.

9. **ARM'S LENGTH.** This Agreement has been negotiated fully among the parties as an arm's length transaction. The parties participated fully in the preparation of this Agreement with the assistance of their respective counsel. In the case of a dispute concerning the interpretation of any provision of this Agreement, the parties are each deemed to have drafted, chosen and selected the language, and the doubtful language will not be interpreted or construed against any party.

10. **EFFECTIVE DATE.** The Agreement shall be effective after execution by the parties hereto.

[SIGNATURES ON NEXT PAGE]

IN WITNESS WHEREOF, the parties execute this Agreement the day and year first written above.

ORMOND STATION COMMUNITY DEVELOPMENT DISTRICT

_____
Chair/Vice Chair, Board of Supervisors

D.R. HORTON, INC.

_____
By: _____
Its: _____

Exhibit A: Fiscal Year 2022/2023 General Fund Budget

ORMOND STATION COMMUNITY DEVELOPMENT DISTRICT
FISCAL YEAR 2023/2024 BUDGET FUNDING AGREEMENT

This Agreement ("**Agreement**") is made and entered into this 29th day of June, 2023, by and between:

> **Ormond Station Community Development District**, a local unit of special-purpose government established pursuant to Chapter 190, Florida Statutes, and with an address of c/o Wrathell, Hunt & Associates, LLC, 2300 Glades Road, Suite 410W, Boca Raton, Florida 33431 ("**District**"), and
>
> **D.R. Horton, Inc.,** a Delaware corporation, and the developer of the lands in the District ("**Developer**") with a mailing address of 1341 Horton Circle, Arlington, Texas 76011.

RECITALS

WHEREAS, the District was established for the purpose of planning, financing, constructing, operating and/or maintaining certain infrastructure; and

WHEREAS, the District, pursuant to Chapter 190, Florida Statutes, is authorized to levy such taxes, special assessments, fees and other charges as may be necessary in furtherance of the District's activities and services; and

WHEREAS, Developer presently is developing the majority of all real property ("**Property**") within the District, which Property will benefit from the timely construction and acquisition of the District's facilities, activities and services and from the continued operations of the District; and

WHEREAS, the District is adopting its general fund budget for Fiscal Year 2023/2024, which year concludes on September 30, 2024; and

WHEREAS, this general fund budget, which the parties recognize may be amended from time to time in the sole discretion of the District, is attached hereto and incorporated herein by reference as **Exhibit A**; and

WHEREAS, the District has the option of levying non-ad valorem assessments on all land, including the Property owned by the Developer, that will benefit from the activities, operations and services set forth in the Fiscal Year 2023/2024 budget, or utilizing such other revenue sources as may be available to it; and

WHEREAS, in lieu of levying assessments on the Property, the Developer is willing to provide such funds as are necessary to allow the District to proceed with its operations as described in **Exhibit A**; and

WHEREAS, the Developer agrees that the activities, operations and services provide a special and peculiar benefit equal to or in excess of the costs reflected on **Exhibit A** to the Property; and

WHEREAS, the Developer has agreed to enter into this Agreement in lieu of having the District levy and collect any non-ad valorem assessments as authorized by law against the Property located within the District for the activities, operations and services set forth in **Exhibit A**;

NOW, THEREFORE, based upon good and valuable consideration and the mutual covenants of the parties, the receipt of which and sufficiency of which are hereby acknowledged, the parties agree as follows:

1. **FUNDING.** The Developer agrees to make available to the District the monies ("**Funding Obligation**") necessary for the operation of the District as called for in the budget attached hereto as **Exhibit A** (and as **Exhibit A** may be amended from time to time pursuant to Florida law, but subject to the Developer's consent to such amendments to incorporate them herein), within thirty (30) days of written request by the District. As a point of clarification, the District shall only request as part of the Funding Obligation that the Developer fund the actual expenses of the District, and the Developer is not required to fund the total general fund budget in the event that actual expenses are less than the projected total general fund budget set forth in **Exhibit A.** The funds shall be placed in the District's general checking account. These payments are made by the Developer in lieu of taxes, fees, or assessments which might otherwise be levied or imposed by the District. Nothing contained herein shall constitute or be construed as a waiver of the District's right to levy assessments in the event of a funding deficit.

2. **ENTIRE AGREEMENT.** This instrument shall constitute the final and complete expression of the agreement among the parties relating to the subject matter of this Agreement. Amendments to and waivers of the provisions contained in this Agreement may be made only by an instrument in writing which is executed by both of the parties hereto.

3. **AUTHORIZATION.** The execution of this Agreement has been duly authorized by the appropriate body or official of all parties hereto, each party has complied with all of the requirements of law, and each party has full power and authority to comply with the terms and provisions of this instrument.

4. **ASSIGNMENT.** This Agreement may be assigned, in whole or in part, by either party only upon the written consent of the other. Any purported assignment without such consent shall be void.

5. **DEFAULT.** A default by either party under this Agreement shall entitle the other to all remedies available at law or in equity, which shall include, but not be limited to, the right of damages, injunctive relief and specific performance.

6. **ENFORCEMENT.** In the event that any party is required to enforce this Agreement by court proceedings or otherwise, then the parties agree that the prevailing party shall be entitled to recover from the other all costs incurred, including reasonable attorneys' fees and costs for trial, alternative dispute resolution, or appellate proceedings.

7. **THIRD PARTY BENEFICIARIES.** This Agreement is solely for the benefit of the formal parties herein and no right or cause of action shall accrue upon or by reason hereof, to or for the benefit of any third party not a formal party hereto. Nothing in this Agreement expressed or implied is intended or shall be construed to confer upon any person or corporation other than the parties hereto any right, remedy or claim under or by reason of this Agreement or any provisions or conditions hereof; and all of the provisions, representations, covenants and conditions herein contained shall inure to the sole benefit of and shall be binding upon the parties hereto and their respective representatives, successors and assigns.

8. **CHOICE OF LAW.** This Agreement and the provisions contained herein shall be construed, interpreted and controlled according to the laws of the State of Florida.

9. **ARM'S LENGTH.** This Agreement has been negotiated fully among the parties as an arm's length transaction. The parties participated fully in the preparation of this Agreement with the assistance of their respective counsel. In the case of a dispute concerning the interpretation of any provision of this Agreement, the parties are each deemed to have drafted, chosen and selected the language, and the doubtful language will not be interpreted or construed against any party.

10. **EFFECTIVE DATE.** The Agreement shall be effective after execution by the parties hereto.

[SIGNATURES ON NEXT PAGE]

IN WITNESS WHEREOF, the parties execute this Agreement the day and year first written above.

ORMOND STATION COMMUNITY DEVELOPMENT DISTRICT

_____
Chair/Vice Chair, Board of Supervisors

D.R. HORTON, INC.

_____
By: _____
Its: _____

Exhibit A: Fiscal Year 2023/2024 General Fund Budget

ORMOND STATION

COMMUNITY DEVELOPMENT DISTRICT

8C

RESOLUTION 2023-19

A RESOLUTION OF THE BOARD OF SUPERVISORS OF ORMOND STATION COMMUNITY DEVELOPMENT DISTRICT, ADOPTING THE ALTERNATIVE INVESTMENT GUIDELINES FOR INVESTING PUBLIC FUNDS IN EXCESS OF AMOUNTS NEEDED TO MEET CURRENT OPERATING EXPENSES, IN ACCORDANCE WITH SECTION 218.415(17), FLORIDA STATUTES; PROVIDING FOR AN EFFECTIVE DATE

WHEREAS, the Ormond Station Community Development District (the "**District**") is a local unit of special-purpose government created and existing pursuant to Chapter 190, Florida Statute and situated entirely within Flagler County, Florida; and

WHEREAS, the District's Board of Supervisors (the "Board") is required to adopt an investment policy in accordance with Section 218.415, *Florida Statutes*; and

WHEREAS, the Board desires to adopt the alternative investment guidelines for the investment of public funds in excess of amounts needed to meet current operating expenses, in accordance with Section 218.415, *Florida Statutes*.

NOW, THEREFORE, BE IT RESOLVED BY THE BOARD OF SUPERVISORS OF ORMOND STATION COMMUNITY DEVELOPMENT DISTRICT:

Section 1. The District hereby adopts the alternative investment guidelines for the investment of public funds in excess of the amounts needed to meet current operating expenses, in accordance with Section 218.415(17), *Florida Statutes*. The District may invest in the following instruments and may divest itself of investments, at prevailing prices or rates:

a. The Local Government Surplus Trust Fund, or any intergovernmental investment pool authorized pursuant to the Florida Interlocal Cooperation Act, as provided in Section 163.01, *Florida Statutes*.

b. Securities and Exchange Commission registered money market funds with the highest credit quality rating from a nationally recognized rating agency.

c. Interest-bearing time deposits or savings accounts in qualified public depositories, as defined in Section 280.02, *Florida Statutes*.

d. Direct obligations of the U.S. Treasury.

Section 2. Securities listed in paragraphs c. and d. shall be invested to provide sufficient liquidity to pay obligations as they come due.

Section 3. This Resolution shall take effect upon its passage and shall remain in effect unless rescinded or repealed.

PASSED AND ADOPTED this 29th day of June, 2023**.**

ATTEST:	**ORMOND STATION COMMUNITY DEVELOPMENT DISTRICT**
_____	_____
Secretary/Assistant Secretary	Chair/Vice Chair, Board of Supervisors

ORMOND STATION

COMMUNITY DEVELOPMENT DISTRICT

8D

RESOLUTION 2023-20

A RESOLUTION OF THE BOARD OF SUPERVISORS OF THE ORMOND STATION COMMUNITY DEVELOPMENT DISTRICT AUTHORIZING THE DISBURSEMENT OF FUNDS FOR PAYMENT OF CERTAIN CONTINUING EXPENSES WITHOUT PRIOR APPROVAL OF THE BOARD OF SUPERVISORS; AUTHORIZING THE DISBURSEMENT OF FUNDS FOR PAYMENT OF CERTAIN NON-CONTINUING EXPENSES WITHOUT PRIOR APPROVAL OF THE BOARD OF SUPERVISORS; PROVIDING FOR A MONETARY THRESHOLD; AND PROVIDING FOR AN EFFECTIVE DATE

WHEREAS, the Ormond Station Community Development District ("**District**") is a local unit of special-purpose government created and existing pursuant to Chapter 190, *Florida Statutes*, being situated in Flagler County, Florida; and

WHEREAS, Section 190.011(5), *Florida Statutes*, authorizes the District to adopt resolutions which may be necessary for the conduct of District business; and

WHEREAS, the District's Board of Supervisors ("**Board**") meets as necessary to conduct the business of the District, including authorizing the payment of District operating and maintenance expenses; and

WHEREAS, the Board may establish monthly, quarterly or other meeting dates, or may cancel scheduled meetings from time to time; and

WHEREAS, to conduct the business of the District in an efficient manner, recurring, non-recurring and other disbursements for goods and services must be processed and paid in a timely manner; and

WHEREAS, the Board determines this Resolution is in the best interest of the District and is necessary for the efficient conduct of District business; the health, safety, and welfare of the residents within the District; and the preservation of District assets or facilities.

NOW, THEREFORE, BE IT RESOLVED BY THE BOARD OF SUPERVISORS OF THE ORMOND STATION COMMUNITY DEVELOPMENT DISTRICT:

1. CONTINUING EXPENSES. The Board hereby authorizes the payment of invoices of continuing expenses, which meet the following requirements:

a) The invoices must be due on or before the next scheduled meeting of the Board.
b) The invoice must be pursuant to a contract or agreement authorized by the Board.

c) The total amount paid under such contract or agreement, including the current invoice, must be equal to or less than the amount specified in the contract or agreement.
d) The invoice amount will not cause payments to exceed the adopted budget of the District.

2. NON-CONTINUING EXPENSES. The Board hereby authorizes the disbursement of funds for payment of invoices of non-continuing expenses which are (i) required to provide for the health, safety, and welfare of the residents within the District; or (ii) required to repair, control, or maintain a District facility or asset beyond the normal, usual, or customary maintenance required for such facility or assets, or (iii) are necessary to avoid an unnecessary expense that may be imposed on the District in connection with a District project; or (iv) are for routine services performed on an annual basis and the amount of such services is reflected in the District's annual budget, or (v) are otherwise for an emergency circumstance, pursuant to the following schedule:

a) Non-Continuing Expenses Not Exceeding $5,000 - with approval of the District Manager; and
b) Non-Continuing Expenses Exceeding $5,000 - with approval of the District Manager and Chairperson of the Board (or Vice Chairperson in the Chairperson's absence).

3. BOARD RATIFICATION. Any payment made pursuant to the Resolution shall be submitted to the Board at the next scheduled meeting for approval and ratification.

4. EFFECTIVE DATE. This Resolution shall become effective immediately upon its adoption.

PASSED AND ADOPTED this 29th day of June, 2023**.**

ATTEST:	**ORMOND STATION COMMUNTY DEVELOPMENT DISTRICT**
_____	_____
Secretary/Assistant Secretary	Chair/Vice Chair, Board of Supervisors

ORMOND STATION

COMMUNITY DEVELOPMENT DISTRICT

8E

RESOLUTION 2023-21

A RESOLUTION OF THE BOARD OF SUPERVISORS OF THE ORMOND STATION COMMUNITY DEVELOPMENT DISTRICT ADOPTING A POLICY FOR REIMBURSEMENT OF DISTRICT TRAVEL EXPENSES; AND PROVIDING FOR SEVERABILITY AND AN EFFECTIVE DATE

WHEREAS, the Ormond Station Community Development District (the "**District**") is a local unit of special purpose government created and existing pursuant to Chapter 190, *Florida Statutes,* being located in Flagler County, Florida; and

WHEREAS, Chapter 190, *Florida Statutes*, authorizes the District to adopt resolutions as may be necessary for the conduct of district business; and

WHEREAS, Section 112.061(14), *Florida Statutes*, authorizes the District to establish travel reimbursement rates, procedures and limitations applicable to all District board members, employees, and authorized persons whose travel is authorized and paid for by the District; and

WHEREAS, the District desires to adopt a Policy for Reimbursement of District Travel Expenses attached as **Exhibit A** (the "**Travel Reimbursement Policy**") pursuant to the provisions of Section 112.061(14), *Florida Statutes*; and

WHEREAS, the District finds that it is in the best interests of the District to adopt by resolution the Travel Reimbursement Policy for immediate use and application.

NOW, THEREFORE, BE IT RESOLVED BY THE BOARD OF SUPERVISORS OF THE ORMOND STATION COMMUNITY DEVELOPMENT DISTRICT:

SECTION 1. The District hereby adopts the Travel Reimbursement Policy, attached hereto as **Exhibit A.**

SECTION 2. If any provision of this Resolution or the Travel Reimbursement Policy is held to be illegal or invalid, the other provisions shall remain in full force and effect.

SECTION 3. This Resolution shall become effective upon its passage and shall remain in effect unless rescinded or repealed.

PASSED AND ADOPTED this 29th day of June, 2023.

ATTEST**:**

ORMOND STATION COMMUNITY DEVELOPMENT DISTRICT

_____
Secretary/Assistant Secretary

_____
Chair/Vice Chair, Board of Supervisors

Exhibit A: Travel Reimbursement Policy

EXHIBIT A

ORMOND STATION COMMUNITY DEVELOPMENT DISTRICT
POLICY FOR REIMBURSEMENT OF DISTRICT TRAVEL EXPENSES

1.0 GENERAL PROVISIONS.

1.1 The usual, ordinary, and incidental travel expenditures necessarily incurred by the District board members, employees, consultants, or advisors in the performance of their official duties shall be reimbursed by the Ormond Station Community Development District (the "**District**").

1.2 Except as otherwise provided, prior authorization for travel is not required, but reimbursable expenses will be limited to those expenses incurred in the performance of official duties undertaken in connection with such public purposes as the District has been authorized by law to perform.

1.3 All claims submitted for reimbursement must be accompanied by a written statement that they are true and correct as to every material matter.

2.0 TRANSPORTATION.

2.1 All travel must be by a reasonably direct or usually traveled route. In the event a person travels by an indirect route for his/her own convenience, any additional cost shall be borne by the traveler and reimbursement for expenses shall be based on the usually traveled route.

2.2 Commercial travel shall be by the most economical method, tourist or coach class. First class rates will be paid only in the event that a statement is attached to the claim certifying that tourist or coach seating was unavailable.

2.3 When available without penalty for cancellation, travelers should take advantage of discount fares.

2.4 Transportation by common carrier when traveling on official business and paid for by the traveler shall be substantiated by a receipt.

2.5 Rental car expenses shall be substantiated by a copy of the rental agreement.

2.6 Whenever travel is by a privately-owned vehicle, the traveler shall be entitled to a mileage allowance based on the standard mileage rate for business travel established by the Internal Revenue Service (IRS). Should the IRS increase the mileage allowance, the District shall, without further action, be permitted to reimburse travelers at the increased rate. As of January 1, 2023, the mileage rate is 65.5 cents per mile.

2.7 All mileage shall be from point of origin to point of destination. When travel commences from a location other than the traveler's official headquarters, mileage shall be calculated on the basis of the distance from the headquarters city to the point of destination, unless the actual distance is shorter. Vicinity mileage necessary for conduct of official business is allowable, but must be identified as a separate item on the claim for reimbursement of expenses.

2.8 No traveler shall be allowed either mileage or transportation expense when he/she is gratuitously transported by another person, or when he/she is transported by another traveler who is entitled to mileage or transportation expense. However, a traveler on a private aircraft shall be reimbursed the actual amount charged and paid for his/her fare for such transportation up to the cost of a commercial airline ticket for the same flight if one is available, even though the owner or pilot of the aircraft is also entitled to transportation expense for the same flight.

3.0 INCIDENTAL EXPENSES.

3.1 Reasonable travel-related expenses for meals, lodging, gratuities, taxi fares, tolls, parking fees, and business-related telephone, telegraph, and facsimile charges shall also be reimbursed if substantiated by receipts.

3.2 Registration fees and other actual and necessary expenses for conventions, conferences and seminars which will serve a direct public purpose related to District activities will be considered reimbursable if persons attending such meetings receive prior approval. In the event room or meal expenses are included in the registration fee, reimbursement for these expenses will be reduced accordingly.

ORMOND STATION

COMMUNITY DEVELOPMENT DISTRICT

8F

RESOLUTION 2023-22

A RESOLUTION OF THE BOARD OF SUPERVISORS OF THE ORMOND STATION COMMUNITY DEVELOPMENT DISTRICT ADOPTING PROMPT PAYMENT POLICIES AND PROCEDURES PURSUANT TO CHAPTER 218, FLORIDA STATUTES; PROVIDING A SEVERABILITY CLAUSE; AND PROVIDING AN EFFECTIVE DATE

WHEREAS, the Ormond Station Community Development District ("**District**") is a local unit of special-purpose government created and existing pursuant to Chapter 190, *Florida Statutes*; and

WHEREAS, Chapter 218, *Florida Statutes*, requires timely payment to vendors and contractors providing certain goods and/or services to the District; and

WHEREAS, the Board of Supervisors of the District ("**Board**") accordingly finds that it is in the best interests of the District to establish by resolution the Prompt Payment Policies and Procedures attached hereto as **Exhibit A** for immediate use and application.

NOW, THEREFORE, BE IT RESOLVED BY THE BOARD OF SUPERVISORS OF THE ORMOND STATION COMMUNITY DEVELOPMENT DISTRICT:

1. POLICY. The Prompt Payment Policies and Procedures attached hereto as **Exhibit A** are hereby adopted pursuant to this resolution as necessary for the conduct of District business. The Prompt Payment Policies and Procedures shall remain in full force and effect until such time as the Board may amend them; provided, however, that as the provisions of Chapter 218, *Florida Statutes*, are amended from time to time, the attached Prompt Payment Policies and Procedures shall automatically be amended to incorporate the new requirements of law without any further action by the Board.

2. SEVERABILITY. If any provision of this Resolution is held to be illegal or invalid, the other provisions shall remain in full force and effect.

3. EFFECTIVE DATE. This Resolution shall become effective upon its passage and shall remain in effect unless rescinded or repealed.

PASSED AND ADOPTED this 29th day of June, 2023.

ATTEST**:**

ORMOND STATION COMMUNITY DEVELOPMENT DISTRICT

_____
Secretary/Assistant Secretary

_____
Chair/Vice Chair, Board of Supervisors

Exhibit A: Prompt Payment Policies and Procedures

ORMOND STATION COMMUNITY DEVELOPMENT DISTRICT

Prompt Payment Policies and Procedures
In Accordance with the Local Government Prompt Payment Act
Chapter 218, Part VII, Florida Statutes

June 29, 2023

Ormond Station Community Development District

Prompt Payment Policies and Procedures

Table of Contents

I. Purpose 1

II. Scope 1

III. Definitions 1
- A. Agent 1
- B. Construction Services 1
- C. Contractor or Provider of Construction Services 1
- D. Date Stamped 1
- E. Improper Invoice 2
- F. Improper Payment Request 2
- G. Non-Construction Goods and Services 2
- H. Proper Invoice 2
- I. Proper Payment Request 2
- J. Provider 2
- K. Purchase 2
- L. Vendor 2

IV. Proper Invoice/Payment Request Requirements 3
- A. General 3
- B. Sales Tax 3
- C. Federal Identification and Social Security Numbers 3
- D. Proper Invoice for Non-Construction Goods and Services 3
- E. Proper Payment Request Requirements for Construction Services 4

V. Submission of Invoices and Payment Requests 4

VI. Calculation of Payment Due Date 5
- A. Non-Construction Goods and Services Invoices 5
- B. Payment Requests for Construction Services 6

VII. Resolution of Disputes 7
- A. Dispute Between the District and a Provider 7
- B. Dispute Resolution Procedures 7

VIII. Purchases Involving Federal Funds or Bond Funds 8

IX. Requirements for Construction Services Contracts – Project Completion; Retainage 9

X. Late Payment Interest Charges 9
- A. Related to Non-Construction Goods and Services 9
- B. Related to Construction Services 9
- C. Report of Interest 10

I. Purpose

In accordance with the Local Government Prompt Payment Act (Chapter 218, Part VII, Florida Statutes) ("PPA"), the purpose of the Ormond Station Community Development District ("District") Prompt Payment Policies and Procedures ("Policies & Procedures") is to provide a specific policy to ensure timely payment to Vendors and Contractors (both hereinafter defined) providing goods and/or services to the District and ensure the timely receipt by the District of goods and/or services contemplated at the time of contracting. Please note that the PPA, like any statute or law, may be amended from time to time by legislative action. These Policies & Procedures are based on the statutory requirements as of the date identified on the cover page of this document. By this reference, as applicable statutory provisions subsequently change, these Policies & Procedures shall automatically be amended to incorporate the new requirements of law. These Policies & Procedures are adopted by the District to provide guidance in contracting matters. Failure by the District to comply with these Policies & Procedures shall not expand the rights or remedies of any Provider (hereinafter defined) against the District under the PPA. Nothing contained herein shall be interpreted as more restrictive on the District than what is provided for in the PPA.

II. Scope

These Policies & Procedures apply to all operations of the District, including Construction Services and Non-Construction Goods and Services, as applicable.

III. Definitions

A. Agent

The District-contracted architect, District-contracted engineer, District Manager, or other person, acting on behalf of the District, which is required by law or contract to review invoices or payment requests from Providers (hereinafter defined). Such individuals/entities must be identified in accordance with §218.735 (1), Fla. Stat., and further identified in the relevant agreement between the District and the Provider.

B. Construction Services

All labor, services, and materials provided in connection with the construction, alteration, repair, demolition, reconstruction, or other improvement to real property that require a license under parts I and II of Chapter 489, Fla. Stat.

C. Contractor or Provider of Construction Services

The entity or individual that provides Construction Services through direct contract with the District.

D. Date Stamped

Each original and revised invoice or payment request received by the District shall be marked electronically or manually, by use of a date stamp or other method, which date marking clearly indicates the date such invoice or payment request is first delivered to the District through its Agent. In the event that the Agent receives an invoice or payment request, but fails to timely or physically mark on the document the date received, "Date Stamped" shall mean the date of actual receipt by the Agent.

E. Improper Invoice

An invoice that does not conform to the requirements of a Proper Invoice.

F. Improper Payment Request

A request for payment for Construction Services that does not conform to the requirements of a Proper Payment Request.

G. Non-Construction Goods and Services

All labor, services, goods and materials provided in connection with anything other than construction, alteration, repair, demolition, reconstruction, or other improvements to real property.

H. Proper Invoice

An invoice that conforms to all statutory requirements, all requirements of these Policies and Procedures not expressly waived by the District and any additional requirements included in the agreement for goods and/or services for which the invoice is submitted not expressly waived by the District.

I. Proper Payment Request

A request for payment for Construction Services which conforms to all statutory requirements, all requirements of these Policies & Procedures not expressly waived by the District and any additional requirements included in the Construction Services agreement for which the Payment Request is submitted not expressly waived by the District.

J. Provider

Includes any Vendor, Contractor or Provider of Construction Services, as defined herein.

K. Purchase

The purchase of goods, materials, services, or Construction Services; the purchase or lease of personal property; or the lease of real property by the District.

L. Vendor

Any person or entity that sells goods or services, sells or leases personal property, or leases real property directly to the District, not including Construction Services.

IV. Proper Invoice/Payment Request Requirements

A. General

Prior to Provider receiving payment from the District, Non-Construction Goods and Services and Construction Services, as applicable, shall be received and performed in accordance with contractual or other specifications or requirements to the satisfaction of the District. Provision or delivery of Non-Construction Goods and Services to the District does not constitute acceptance for the purpose of payment. Final acceptance and authorization of payment shall be made only after delivery and inspection by the Agent and the Agent's confirmation that the Non-Construction Goods and Services or Construction Services meet contract specifications and conditions. Should the Non-Construction Goods and Services or Construction Services differ in any respect from the specifications, payment may be withheld until such time as the Provider takes necessary corrective action. Certain limited exceptions which require payment in advance are permitted when authorized by the District Board of Supervisors ("Board") or when provided for in the applicable agreement.

B. Sales Tax

Providers should not include sales tax on any invoice or payment request. The District's current tax-exempt number is _____. A copy of the tax-exempt form will be supplied to Providers upon request.

C. Federal Identification and Social Security Numbers

Providers are paid using either a Federal Identification Number or Social Security Number. To receive payment, Providers should supply the District with the correct number as well as a proper Internal Revenue Service W-9 Form. The District Manager shall treat information provided in accordance with Florida law.

Providers should notify the District Manager when changes in data occur (telephone (877) 276-0889, email cerbonec@whhassociates.com, Fax (561) 571-0013).

D. Proper Invoice for Non-Construction Goods and Services

All Non-Construction Goods and Services invoiced must be supplied or performed in accordance with the applicable purchase order (including any bid/proposal provided, if applicable) or agreement and such Non-Construction Goods and Services quantity and quality must be equal to or better than what is required by such terms. Unless otherwise specified in the applicable agreement, invoices should contain all of the following minimum information in order to be considered a Proper Invoice:

1. Name of Vendor
2. Remittance address
3. Invoice Date
4. Invoice number
5. The "Bill To" party must be the District or the Board, or other entity approved in writing by the Board of the District Manager
6. Project name (if applicable)

7. In addition to the information required in Section IV.D.1-6 above, invoices involving the purchase of goods should also contain:
    a. A complete item description
    b. Quantity purchased
    c. Unit price(s)
    d. Total price (for each item)
    e. Total amount of invoice (all items)
    f. The location and date(s) of delivery of the goods to the District
8. In addition to the information required in Section IV.D.1-6 above, invoices involving the purchase of services should also contain:
    a. Itemized description of services performed
    b. The location and date of delivery of the services to the District
    c. Billing method for services performed (i.e., approved hourly rates, percentage of completion, cost plus fixed fee, direct/actual costs, etc.)
    d. Itemization of other direct, reimbursable costs (including description and amount)
    e. Copies of invoices for other direct, reimbursable costs (other than incidental costs such as copying) and one (1) of the following:
        i. Copy of both sides of a cancelled check evidencing payment for costs submitted for reimbursement
        ii. Paid receipt
        iii. Waiver/lien release from subcontractor (if applicable)
9. Any applicable discounts
10. Any other information or documentation, which may be required or specified under the terms of the purchase order or agreement

E. Proper Payment Request Requirements for Construction Services

Payment Requests must conform to all requirements of Section IV.A.-D., above, unless otherwise specified in the terms of the applicable agreement or purchase order between the District and the Provider.

V. Submission of Invoices and Payment Requests

The Provider shall submit all Invoices and Payment Requests for both Construction Services and Non-Construction Goods and Services to the District's Agent as provided in the purchase order or agreement, as applicable, and to the District Manager as follows:

Submit the invoice and/or payment request, with required additional material and in conformance with these Policies and Procedures, by mail, by hand delivery, or via email (Note: mail is the preferred method for receipt of Non-Construction Goods and Services invoices).

1. Mailing and Drop Off Address

Ormond Station Community Development District
c/o Wrathell, Hunt and Associates, LLC
2300 Glades Road, Suite 410W
Boca Raton, Florida 33431

2. Email Address

OrmondStationCDD@DistrictAP.com

VI. Calculation of Payment Due Date

A. Non-Construction Goods and Services Invoices

1. Receipt of Proper Invoice

Payment is due from the District forty-five (45) days from the date on which a Proper Invoice is Date Stamped.

2. Receipt of Improper Invoice

If an Improper Invoice is received, a required invoice is not received, or invoicing of a request for payment is not required**,** the time when payment is due from the District is forty-five (45) days from the latest date of the following:

a. On which delivery of personal property is fully accepted by the District;
b. On which services are completed and accepted by the District;
c. On which the contracted rental period begins (if applicable); or
d. On which the District and the Vendor agree in a written agreement that provides payment due dates.

3. Rejection of an Improper Invoice

The District may reject an Improper Invoice. Within ten (10) days of receipt of the Improper Invoice by the District, the Vendor must be notified that the invoice is improper and be given an opportunity to correct the deficient or missing information, remedy the faulty work, replace the defective goods, or take other necessary, remedial action.

The District's rejection of an Improper Invoice must:

1. Be provided in writing;
2. Specify any and all known deficiencies; and
3. State actions necessary to correct the Improper Invoice.

If the Vendor submits a corrected invoice, which corrects the deficiencies specified in the District's written rejection, the District must pay the corrected invoice within the later of: (a) ten (10) business days after date the corrected invoice is Date Stamped; or (b) forty-five (45) days after the date the Improper Invoice was Date Stamped.

If the Vendor submits an invoice in response to the District's written rejection which fails to correct the deficiencies specified or continues to be an Improper Invoice, the District must reject that invoice as stated herein.

4. Payment of Undisputed Portion of Invoice

If the District disputes a portion of an invoice, the undisputed portion shall be paid in a timely manner and in accordance with the due dates for payment as specified in these Policies & Procedures.

B. Payment Requests for Construction Services

1. Receipt of Proper Payment Request

The time at which payment is due for Construction Services from the District is as follows:

a. If an Agent must approve the payment request before it is submitted to the District Manager, payment (whether full or partial) is due twenty-five (25) business days after the payment request is Date Stamped. The Provider may send the District an overdue notice. If the payment request is not rejected within four (4) business days after Date Stamp of the overdue notice, the payment request shall be deemed accepted, except for any portion of the payment request that is fraudulent, misleading or is the subject of dispute.

The agreement between the District and the Provider shall identify the Agent to which the Provider shall submit its payment request, or shall be provided by the District through a separate written notice no later than ten (10) days after contract award or notice to proceed, whichever is later. Provider's submission of a payment request to the Agent shall be Date Stamped, which shall commence the time periods for payment or rejection of a payment request or invoice as provided in this section.

b. If, pursuant to contract, an Agent is not required to approve the payment request submitted to the District, payment is due twenty (20) business days after the payment request is Date Stamped unless such payment request includes fraudulent or misleading information or is the subject of dispute.

2. Receipt and Rejection of Improper Payment Request

a. If an Improper Payment Request is received, the District must reject the Improper Payment Request within twenty (20) business days after the date on which the payment request is Date Stamped.

b. The District's rejection of the Improper Payment Request must:

1. Be provided in writing;
2. Specify any and all known deficiencies; and
3. State actions necessary to correct the Improper Invoice.

c. If a Provider submits a payment request which corrects the deficiency specified in the District's written rejection, the District must pay or reject the corrected submission no later than ten (10) business days after the date the corrected payment request is Date Stamped.

3. Payment of Undisputed Portion of Payment Request

If the District disputes a portion of a payment request, the undisputed portion shall be paid in a timely manner and in accordance with the due dates for payment as specified in this section.

VII. Resolution of Disputes

If a dispute arises between a Provider and the District concerning payment of an invoice or payment request, the dispute shall be resolved as set forth in § 218.735, Fla. Stat., for Construction Services, and § 218.76, Fla. Stat. for Non-Construction Goods and Services.

A. Dispute between the District and a Provider

If a dispute between the District and a Provider cannot be resolved following resubmission of a payment request by the Provider, the dispute must be resolved in accordance with the dispute resolution procedure prescribed in the construction contract, if any. In the absence of a prescribed procedure in the contract, the dispute must be resolved by the procedures specified below.

B. Dispute Resolution Procedures

1. If an Improper Payment Request or Improper Invoice is submitted, and the Provider refuses or fails to submit a revised payment request or invoice as contemplated by the PPA and these Policies and Procedures, the Provider shall, not later than thirty (30) days after the date on which the last payment request or invoice was Date Stamped, submit a written statement via certified mail to the Agent, copying the District Manager, specifying the basis upon which the Provider contends the last submitted payment request or invoice was proper.

2. Within forty-five (45) days of receipt by the Agent and District Manager of the disputed, last-submitted payment request or invoice, the Agent and/or District Manager shall commence investigation of the dispute and render a final decision on the matter no later than sixty (60) days after the date on which the last-submitted payment request or invoice is Date Stamped.

3. With regard to contracts executed on or after July 1, 2021, if the District does not commence the dispute resolution procedure within the time provided herein, a Provider may give written notice via certified mail to the Agent, copying the District Manager, of the District's failure to timely commence its dispute resolution procedure. If the District fails to

commence the dispute resolution procedure within 4 business days after receipt of such notice, any amounts resolved in the Provider's favor shall bear mandatory interest, as set forth in section 218.735(9), Florida Statutes, from the date on which the payment request or invoice containing the disputed amounts was Date Stamped. If the dispute resolution procedure is not commenced within 4 business days after receipt of the notice, the objection to the payment request or invoice shall be deemed waived. The waiver of an objection pursuant to this paragraph does not relieve a Provider of its contractual obligations.

4. Absent a written agreement to the contrary, if the Provider refuses or fails to provide the written statement required above, the Agent and/or District Manager is not required to contact the Provider in the investigation. In addition, and absent a written agreement to the contrary, if such written statement is not provided, the District may immediately contract with third parties to provide the goods and services subject to the dispute and deduct the costs of such third party purchases from amounts owed to the Provider.

5. The Board shall approve any decision of the District Manager to contract with a third party which would result in: 1) an expenditure above what is budgeted for the Construction Services or Non-Construction Services; or 2) an expenditure which exceeds the original contract amount for the Construction Services or Non-Construction Services by more than ten percent (10%) or Ten Thousand Dollars ($10,000).

6. A written explanation of the final decision shall be sent to the Provider, via certified mail, within five (5) business days from the date on which such final decision is made. A copy of the written explanation of the final decision shall be provided to the Chairperson of the Board simultaneously with the certified mailing to the Provider.

7. If a Provider does not accept in writing the final decision within five (5) days after receipt by the Provider, the District may immediately contract with third parties to provide the goods and services subject to the dispute and deduct the costs of such third party purchases from amounts owed to the Provider. If the costs of the third party purchases exceed the amount the District owes to the Provider, the District may seek to recover such excess from the Provider in a court of law or as otherwise provided in an agreement between the District and the Provider. Nothing contained herein shall limit or affect the District's ability to enforce all of its legal and contractual rights and remedies against the Provider.

VIII. Purchases Involving Federal Funds or Bond Funds

When the District intends to pay for a purchase with federal funds or bond funds, the District shall make such purchases only upon reasonable assurances that federal funds or bond funds sufficient to cover the cost will be received. When payment is contingent upon the receipt of bond funds, federal funds or federal approval, the public procurement documents and any agreement with a Provider shall clearly state such contingency. (§ 218.77, Fla. Stat.).

IX. Requirements for Construction Services Contracts – Project Completion; Retainage

The District intends to follow the PPA requirements for construction project completion and retainage, including, but not limited to, § 218.735 (7) and (8), Fla. Stat.

X. Late Payment Interest Charges

Failure on the part of the District to make timely payments may result in District responsibility for late payment interest charges. No agreement between the District and a Provider may prohibit the collection of late payment interest charges allowable under the PPA as mandatory interest. (§218.75, Fla. Stat.).

A. Related to Non-Construction Goods and Services

All payments due from the District, and not made within the time specified within this policy, will bear interest, from thirty (30) days after the due date, at the rate of one percent (1%) per month on the unpaid balance. The Vendor must submit a Proper Invoice to the District for any interest accrued in order to receive the interest payment. (§ 218.735(9), Fla. Stat.).

An overdue period of less than one (1) month is considered as one (1) month in computing interest. Unpaid interest is compounded monthly. The term one (1) month means a period beginning on any day of a month and ending on the same day of the following month.

B. Related to Construction Services

All payments for Construction Services that are not made within the time periods specified within the applicable statute, shall bear interest from thirty (30) days after the due date, at the rate of one percent (1%) per month for contracts executed on or before June 30, 2021, and at the rate of two percent (2%) per month for contracts executed on or after July 1, 2021, or the rate specified by agreement, whichever is greater. §218.735(9), Fla. Stat. The Provider must submit a Proper Payment Request to the District for any interest accrued in order to receive the interest payment. An overdue period of less than one (1) month is considered as one (1) month in computing interest. (§218.74 (4), Fla. Stat.).

Unpaid interest is compounded monthly. The term one (1) month means a period beginning on any day of a month and ending on the same day of the following month.

C. Report of Interest

If the total amount of interest paid during the preceding fiscal year exceeds $250, the District Manager is required to submit a report to the Board during December of each year, stating the number of interest payments made and the total amount of such payments. (§ 218.78, Fla. Stat.).

ORMOND STATION

COMMUNITY DEVELOPMENT DISTRICT

8G

RESOLUTION 2023-23

A RESOLUTION BY THE BOARD OF SUPERVISORS OF THE ORMOND STATION COMMUNITY DEVELOPMENT DISTRICT ADOPTING AN INTERNAL CONTROLS POLICY CONSISTENT WITH SECTION 218.33, FLORIDA STATUTES; PROVIDING AN EFFECTIVE DATE.

WHEREAS, the Ormond Station Community Development District (the "District") is a local unit of special-purpose government created and existing pursuant to Chapter 190, *Florida Statutes*; and

WHEREAS, consistent with Section 218.33, *Florida Statutes,* the District is statutorily required to establish and maintain internal controls designed to prevent and detect fraud, waste, and abuse as defined in Section 11.45(1), *Florida Statutes;* promote and encourage compliance with applicable laws, rules, contracts, grant agreements, and best practices; support economical and efficient operations; ensure reliability of financial records and reports; and safeguard assets; and

WHEREAS, to demonstrate compliance with Section 218.33, *Florida Statutes,* the District desires to adopt by resolution the Internal Controls Policy attached hereto as **Exhibit A**.

NOW, THEREFORE, BE IT RESOLVED BY THE BOARD OF SUPERVISORS OF THE ORMOND STATION COMMUNITY DEVELOPMENT DISTRICT:

SECTION 1. The attached Internal Controls Policy attached hereto as **Exhibit A** is hereby adopted pursuant to this Resolution.

SECTION 2. If any provision of this Resolution is held to be illegal or invalid, the other provisions shall remain in full force and effect.

SECTION 3. This Resolution shall become effective upon its passage and shall remain in effect unless rescinded or repealed.

PASSED AND ADOPTED this 29th day of June, 2023.

ATTEST:	**ORMOND STATION COMMUNITY DEVELOPMENT DISTRICT**
_____	_____
Secretary/Assistant Secretary	Chair/Vice Chair, Board of Supervisors

EXHIBIT "A"

ORMOND STATION COMMUNITY DEVELOPMENT DISTRICT
INTERNAL CONTROLS POLICY

1. Purpose.

1.1. The purpose of this internal controls policy is to establish and maintain internal controls for the Ormond Station Community Development District.

1.2. Consistent with Section 218.33(3), *Florida Statutes,* the internal controls adopted herein are designed to:

1.2.1. Prevent and detect Fraud, Waste, and Abuse (as hereinafter defined).

1.2.2. Promote and encourage compliance with applicable laws, rules, contracts, grant agreements, and best practices.

1.2.3. Support economical and efficient operations.

1.2.4. Ensure reliability of financial records and reports.

1.2.5. Safeguard Assets (as hereinafter defined).

2. Definitions.

2.1. "Abuse" means behavior that is deficient or improper when compared with behavior that a prudent person would consider a reasonable and necessary operational practice given the facts and circumstances. The term includes the misuse of authority or position for personal gain.

2.2. "Assets" means District assets such as cash or other financial resources, supplies, inventories, equipment and other fixed assets, real property, intellectual property, or data.

2.3. "Auditor" means the independent auditor (and its employees) retained by the District to perform the annual audit required by state law.

2.4. "Board" means the Board of Supervisors for the District.

2.5. "District Management" means (i) the independent contractor (and its employees) retained by the District to provide professional district management services to the District and (ii) any other independent contractor (and its employees) separately

retained by the District to provide amenity management services, provided said services include a responsibility to safeguard and protect Assets.

2.6. "Fraud" means obtaining something of value through willful misrepresentation, including, but not limited to, intentional misstatements or intentional omissions of amounts or disclosures in financial statements to deceive users of financial statements, theft of an entity's assets, bribery, or the use of one's position for personal enrichment through the deliberate misuse or misapplication of an organization's resources.

2.7. "Internal Controls" means systems and procedures designed to prevent and detect fraud, waste, and abuse; promote and encourage compliance with applicable laws, rules, contracts, grant agreements, and best practices; support economical and efficient operations; ensure reliability of financial records and reports; and safeguard assets.

2.8. "Risk" means anything that could negatively impact the District's ability to meet its goals and objectives. The term includes strategic, financial, regulatory, reputational, and operational risks.

2.9. "Waste" means the act of using or expending resources unreasonably, carelessly, extravagantly, or for no useful purpose.

3. Control Environment.

3.1. Ethical and Honest Behavior.

3.1.1. District Management is responsible for maintaining a work environment that promotes ethical and honest behavior on the part of all employees, contractors, vendors and others.

3.1.2. Managers at all levels must behave ethically and communicate to employees and others that they are expected to behave ethically.

3.1.3. Managers must demonstrate through words and actions that unethical behavior will not be tolerated.

4. Risk Assessment.

4.1. Risk Assessment. District Management is responsible for assessing Risk to the District. District Management's Risk assessments shall include, but not be limited to:

4.1.1. Identifying potential hazards.

4.1.2. Evaluating the likelihood and extent of harm.

4.1.3. Identifying cost-justified precautions and implementing those precautions.

5. Control Activities.

5.1. Minimum Internal Controls. The District hereby establishes the following minimum Internal Controls to prevent and detect Fraud, Waste, and Abuse:

5.1.1. Preventive controls designed to forestall errors or irregularities and thereby avoid the cost of corrections. Preventive control activities shall include, but not be limited to, the following:

5.1.1.1. Identifying and segregating incompatible duties and/or implementing mitigating controls.

5.1.1.2. Performing accounting functions in accordance with Generally Accepted Accounting Principles (GAAP) and Governmental Accounting Standards Board (GASB) standards.

5.1.1.3. Requiring proper authorizations to access and/or modify accounting software.

5.1.1.4. Implementing computerized accounting techniques (e.g. to help identify coding errors, avoid duplicate invoices, etc.).

5.1.1.5. Maintaining a schedule of the District's material fixed Assets.

5.1.1.6. Maintaining physical control over the District's material and vulnerable Assets (e.g. lock and key, computer passwords, network firewalls, etc.).

5.1.1.7. Retaining and restricting access to sensitive documents.

5.1.1.8. Performing regular electronic data backups.

5.1.2. Detective controls designed to measure the effectiveness of preventive controls and to detect errors or irregularities when they occur. Detective control activities shall include, but not be limited to, the following:

5.1.2.1. Preparing financial reports in accordance with Generally Accepted Accounting Principles (GAAP) and Governmental Accounting Standards Board (GASB) standards.

5.1.2.2. Reviewing financial statements and investigating any material variances between budgeted expenses and actual expenses.

5.1.2.3. Establishing and implementing periodic reconciliations of bank, trust, and petty cash accounts.

5.1.2.4. Establishing an internal protocol for reporting and investigating known or suspected acts of Fraud, Waste, or Abuse.

5.1.2.5. Engaging in periodic physical inventory counts and comparisons with inventory records.

5.1.2.6. Monitoring all ACH (electronic) transactions and the sequencing of checks.

5.2. Implementation. District Management shall implement the minimum Internal Controls described herein. District Management may also implement additional Internal Controls that it deems advisable or appropriate for the District. The specific ways District Management implements these minimum Internal Controls shall be consistent with Generally Accepted Accounting Principles (GAAP) and otherwise conform to Governmental Accounting Standards Board (GASB) and American Institute of Certified Public Accountants (AICPA) standards and norms.

6. Information and Communication.

6.1. Information and Communication. District Management shall communicate to its employees (needing to know) information relevant to the Internal Controls, including but not limited to any changes to the Internal Controls and/or changes to laws, rules, contracts, grant agreements, and best practices.

6.2. Training. District Management shall regularly train its employees (needing the training) in connection with the Internal Controls described herein and promote and encourage compliance with applicable laws, rules, contracts, grant agreements, and best practices.

7. Monitoring Activities.

7.1. Internal Reviews. District Management shall internally review the District's Internal Controls at least once per year. In connection with this internal review, District Management shall:

7.1.1.1. Review its operational processes.

7.1.1.2. Consider the potential risk of Fraud, Waste, or Abuse inherent in each process.

7.1.1.3. Identify the controls included in the process, or controls that could be included, that would result in a reduction in the inherent risk.

7.1.1.4. Assess whether there are Internal Controls that need to be improved or added to the process under consideration.

7.1.1.5. Implement new controls or improve existing controls that are determined to be the most efficient and effective for decreasing the risk of Fraud, Waste or Abuse.

7.1.1.6. Train its employees on implemented new controls or improvements to existing controls.

7.2. External Audits and Other Reviews. Audits and other reviews may be performed on various components of the District's Internal Controls by the Auditor consistent with Government Auditing Standards (GAS). Audits may identify material deficiencies in the Internal Controls and make recommendations to improve them. District Management shall communicate and cooperate with the Board and the Auditor regarding the potential implementation of Auditor recommendations.

Specific Authority: §§ 190.011(5), 218.33(3), *Florida Statutes*
Effective date: June 29, 2023

ORMOND STATION

COMMUNITY DEVELOPMENT DISTRICT

8H

Section 448.095, *Florida Statutes* / E-Verify Requirements

As you may be aware, the Florida Legislature recently enacted Section 448.095, *Florida Statutes*, which, generally speaking, requires that all employers verify employment eligibility using the United States Department of Homeland Security's "E-Verify" system. Specifically, Section 448.095(2)(a) provides:

> "Beginning January 1, 2021, every public employer, contractor, and subcontractor shall register with and use the E-Verify system to verify the work authorization status of all newly hired employees. A public employer, contractor, or subcontractor may not enter into a contract unless each party to the contract registers with and uses the E-Verify system."

Section 448.095(1), F.S., defines "public employer" to be any "regional, county, local, or municipal government . . . that employs persons who perform labor or services for that employer in exchange for salary, wages, or other remuneration or that enters or attempts to enter into a contract with a contractor." Because all CDDs and stewardship districts (together, "Special Districts") enter into contracts with contractors (and many Special Districts have employees), all Special Districts are subject to the new E-Verify requirements.

As a District Manager, there are two steps that need to be taken:

1. Enroll your Special Districts on the E-Verify system, at: https://www.e-verify.gov/. An E-Verify enrollment checklist is available at https://www.e-verify.gov/employers/enrolling-in-e-verify/enrollment-checklist. In order to enroll, all Special Districts must enter into a memorandum of understanding ("MOU") which must be executed by the chairperson of each board. Under the MOU, the responsibilities of the Special Districts include provision of contact information, display of notices to prospective employees, completion of an E-Verify tutorial, familiarization with the E-Verify User Manual, and other obligations. Samples of the MOU and E-Verify User Manual are attached here.

2. On a going forward basis, include the following contract provision in Special District contracts:

   E-VERIFY REQUIREMENTS

   The Contractor shall comply with and perform all applicable provisions of Section 448.095, *Florida Statutes*. Accordingly, beginning January 1, 2021, to the extent required by Florida Statute, Contractor shall register with and use the United States Department of Homeland Security's E-Verify system to verify the work authorization status of all newly hired employees. The District may terminate this Agreement immediately for cause if there is a good faith belief that the Contractor has knowingly violated Section 448.091, Florida Statutes.

If the Contractor anticipates entering into agreements with a subcontractor for the Work, Contractor will not enter into the subcontractor agreement without first receiving an affidavit from the subcontractor regarding compliance with Section 448.095, *Florida Statutes*, and stating that the subcontractor does not employ, contract with, or subcontract with an unauthorized alien. Contractor shall maintain a copy of such affidavit for the duration of the agreement and provide a copy to the District upon request.

In the event that the District has a good faith belief that a subcontractor has knowingly violated Section 448.095, *Florida Statutes*, but the Contractor has otherwise complied with its obligations hereunder, the District shall promptly notify the Contractor. The Contractor agrees to immediately terminate the agreement with the subcontractor upon notice from the District. Further, absent such notification from the District, the Contractor or any subcontractor who has a good faith belief that a person or entity with which it is contracting has knowingly violated s. 448.09(1), Florida Statutes, shall promptly terminate its agreement with such person or entity.

By entering into this Agreement, the Contractor represents that no public employer has terminated a contract with the Contractor under Section 448.095(2)(c), *Florida Statutes*, within the year immediately preceding the date of this Agreement.

Company ID Number: _____

THE E-VERIFY MEMORANDUM OF UNDERSTANDING FOR EMPLOYERS

ARTICLE I
PURPOSE AND AUTHORITY

The parties to this agreement are the Department of Homeland Security (DHS) and the _____(Employer). The purpose of this agreement is to set forth terms and conditions which the Employer will follow while participating in E-Verify.

E-Verify is a program that electronically confirms an employee's eligibility to work in the United States after completion of Form I-9, Employment Eligibility Verification (Form I-9). This Memorandum of Understanding (MOU) explains certain features of the E-Verify program and describes specific responsibilities of the Employer, the Social Security Administration (SSA), and DHS.

Authority for the E-Verify program is found in Title IV, Subtitle A, of the Illegal Immigration Reform and Immigrant Responsibility Act of 1996 (IIRIRA), Pub. L. 104-208, 110 Stat. 3009, as amended (8 U.S.C. § 1324a note). The Federal Acquisition Regulation (FAR) Subpart 22.18, "Employment Eligibility Verification" and Executive Order 12989, as amended, provide authority for Federal contractors and subcontractors (Federal contractor) to use E-Verify to verify the employment eligibility of certain employees working on Federal contracts.

ARTICLE II
RESPONSIBILITIES

A. RESPONSIBILITIES OF THE EMPLOYER

1. The Employer agrees to display the following notices supplied by DHS in a prominent place that is clearly visible to prospective employees and all employees who are to be verified through the system**:**
    a. Notice of E-Verify Participation
    b. Notice of Right to Work
2. The Employer agrees to provide to the SSA and DHS the names, titles, addresses, and telephone numbers of the Employer representatives to be contacted about E-Verify. The Employer also agrees to keep such information current by providing updated information to SSA and DHS whenever the representatives' contact information changes.
3. The Employer agrees to grant E-Verify access only to current employees who need E-Verify access. Employers must promptly terminate an employee's E-Verify access if the

employee is separated from the company or no longer needs access to E-Verify.
4. The Employer agrees to become familiar with and comply with the most recent version of the E-Verify User Manual.
5. The Employer agrees that any Employer Representative who will create E-Verify cases will complete the E-Verify Tutorial before that individual creates any cases.

a. The Employer agrees that all Employer representatives will take the refresher tutorials when prompted by E-Verify in order to continue using E-Verify**.** Failure to complete a refresher tutorial will prevent the Employer Representative from continued use of E-Verify.

6. The Employer agrees to comply with current Form I-9 procedures, with two exceptions:

a. If an employee presents a "List B" identity document, the Employer agrees to only accept "List B" documents that contain a photo. (List B documents identified in 8 C.F.R. § 274a.2(b)(1)(B)) can be presented during the Form I-9 process to establish identity.) If an employee objects to the photo requirement for religious reasons, the Employer should contact E-Verify at 888-464-4218.

b. If an employee presents a DHS Form I-551 (Permanent Resident Card), Form I-766 (Employment Authorization Document), or U.S. Passport or Passport Card to complete Form I-9, the Employer agrees to make a photocopy of the document and to retain the photocopy with the employee's Form I-9. The Employer will use the photocopy to verify the photo and to assist DHS with its review of photo mismatches that employees contest. DHS may in the future designate other documents that activate the photo screening tool.

Note: Subject only to the exceptions noted previously in this paragraph, employees still retain the right to present any List A, or List B and List C, document(s) to complete the Form I-9.

7. The Employer agrees to record the case verification number on the employee's Form I-9 or to print the screen containing the case verification number and attach it to the employee's Form I-9.
8. The Employer agrees that, although it participates in E-Verify, the Employer has a responsibility to complete, retain, and make available for inspection Forms I-9 that relate to its employees, or from other requirements of applicable regulations or laws, including the obligation to comply with the antidiscrimination requirements of section 274B of the INA with respect to Form I-9 procedures.

a. The following modified requirements are the only exceptions to an Employer's obligation to not employ unauthorized workers and comply with the anti-discrimination provision of the INA: (1) List B identity documents must have photos, as described in paragraph 6 above; (2) When an Employer confirms the identity and employment eligibility of newly hired employee using E-Verify procedures, the Employer establishes a rebuttable presumption that it has not violated section 274A(a)(1)(A) of the Immigration and Nationality Act (INA) with respect to the hiring of that employee; (3) If the Employer receives a final nonconfirmation for an employee, but continues to employ that person, the Employer must notify DHS and the Employer is subject to a civil money penalty between $550 and $1,100 for each failure to notify DHS of continued employment

following a final nonconfirmation; (4) If the Employer continues to employ an employee after receiving a final nonconfirmation, then the Employer is subject to a rebuttable presumption that it has knowingly employed an unauthorized alien in violation of section 274A(a)(1)(A); and (5) no E-Verify participant is civilly or criminally liable under any law for any action taken in good faith based on information provided through the E-Verify.

b. DHS reserves the right to conduct Form I-9 compliance inspections, as well as any other enforcement or compliance activity authorized by law, including site visits, to ensure proper use of E-Verify.

9. The Employer is strictly prohibited from creating an E-Verify case before the employee has been hired, meaning that a firm offer of employment was extended and accepted and Form I-9 was completed. The Employer agrees to create an E-Verify case for new employees within three Employer business days after each employee has been hired (after both Sections 1 and 2 of Form I-9 have been completed), and to complete as many steps of the E-Verify process as are necessary according to the E-Verify User Manual. If E-Verify is temporarily unavailable, the three-day time period will be extended until it is again operational in order to accommodate the Employer's attempting, in good faith, to make inquiries during the period of unavailability.

10. The Employer agrees not to use E-Verify for pre-employment screening of job applicants, in support of any unlawful employment practice, or for any other use that this MOU or the E-Verify User Manual does not authorize.

11. The Employer must use E-Verify for all new employees. The Employer will not verify selectively and will not verify employees hired before the effective date of this MOU. Employers who are Federal contractors may qualify for exceptions to this requirement as described in Article II.B of this MOU.

12. The Employer agrees to follow appropriate procedures (see Article III below) regarding tentative nonconfirmations. The Employer must promptly notify employees in private of the finding and provide them with the notice and letter containing information specific to the employee’s E-Verify case. The Employer agrees to provide both the English and the translated notice and letter for employees with limited English proficiency to employees. The Employer agrees to provide written referral instructions to employees and instruct affected employees to bring the English copy of the letter to the SSA. The Employer must allow employees to contest the finding, and not take adverse action against employees if they choose to contest the finding, while their case is still pending. Further, when employees contest a tentative nonconfirmation based upon a photo mismatch, the Employer must take additional steps (see Article III.B. below) to contact DHS with information necessary to resolve the challenge.

13. The Employer agrees not to take any adverse action against an employee based upon the employee's perceived employment eligibility status while SSA or DHS is processing the verification request unless the Employer obtains knowledge (as defined in 8 C.F.R. § 274a.1(l)) that the employee is not work authorized. The Employer understands that an initial inability of the SSA or DHS automated verification system to verify work authorization, a tentative nonconfirmation, a case in continuance (indicating the need for additional time for the government to resolve a case), or the finding of a photo mismatch, does not establish, and should not be interpreted as, evidence that the employee is not work authorized. In any of such cases, the employee must be provided a full and fair opportunity to contest the finding, and if he or she does so, the employee

may not be terminated or suffer any adverse employment consequences based upon the employee's perceived employment eligibility status (including denying, reducing, or extending work hours, delaying or preventing training, requiring an employee to work in poorer conditions, withholding pay, refusing to assign the employee to a Federal contract or other assignment, or otherwise assuming that he or she is unauthorized to work) until and unless secondary verification by SSA or DHS has been completed and a final nonconfirmation has been issued. If the employee does not choose to contest a tentative nonconfirmation or a photo mismatch or if a secondary verification is completed and a final nonconfirmation is issued, then the Employer can find the employee is not work authorized and terminate the employee's employment. Employers or employees with questions about a final nonconfirmation may call E-Verify at 1-888-464-4218 (customer service) or 1-888-897-7781 (worker hotline).

14. The Employer agrees to comply with Title VII of the Civil Rights Act of 1964 and section 274B of the INA as applicable by not discriminating unlawfully against any individual in hiring, firing, employment eligibility verification, or recruitment or referral practices because of his or her national origin or citizenship status, or by committing discriminatory documentary practices. The Employer understands that such illegal practices can include selective verification or use of E-Verify except as provided in part D below, or discharging or refusing to hire employees because they appear or sound "foreign" or have received tentative nonconfirmations. The Employer further understands that any violation of the immigration-related unfair employment practices provisions in section 274B of the INA could subject the Employer to civil penalties, back pay awards, and other sanctions, and violations of Title VII could subject the Employer to back pay awards, compensatory and punitive damages. Violations of either section 274B of the INA or Title VII may also lead to the termination of its participation in E-Verify. If the Employer has any questions relating to the anti-discrimination provision, it should contact the Immigrant and Employee Rights Section, Civil Rights Division, U.S. Department of Justice at 1-800-255-8155 or 1-800-237-2515 (TTY) or go to https://www.justice.gov/ier.

15. The Employer agrees that it will use the information it receives from E-Verify only to confirm the employment eligibility of employees as authorized by this MOU. The Employer agrees that it will safeguard this information, and means of access to it (such as PINS and passwords), to ensure that it is not used for any other purpose and as necessary to protect its confidentiality, including ensuring that it is not disseminated to any person other than employees of the Employer who are authorized to perform the Employer's responsibilities under this MOU**,** except for such dissemination as may be authorized in advance by SSA or DHS for legitimate purposes.

16. The Employer agrees to notify DHS immediately in the event of a breach of personal information. Breaches are defined as loss of control or unauthorized access to E-Verify personal data. All suspected or confirmed breaches should be reported by calling 1-888-464-4218 or via email at E-Verify@dhs.gov. Please use "Privacy Incident – Password" in the subject line of your email when sending a breach report to E-Verify.

17. The Employer acknowledges that the information it receives from SSA is governed by the Privacy Act (5 U.S.C. § 552a(i)(1) and (3)) and the Social Security Act (42 U.S.C. 1306(a)). Any person who obtains this information under false pretenses or uses it for any purpose other than as provided for in this MOU may be subject to criminal penalties.

18. The Employer agrees to cooperate with DHS and SSA in their compliance monitoring and evaluation of E-Verify, which includes permitting DHS, SSA, their contractors and

other agents, upon reasonable notice, to review Forms I-9 and other employment records and to interview it and its employees regarding the Employer's use of E-Verify, and to respond in a prompt and accurate manner to DHS requests for information relating to their participation in E-Verify.
19. The Employer shall not make any false or unauthorized claims or references about its participation in E-Verify on its website, in advertising materials, or other media. The Employer shall not describe its services as federally-approved, federally-certified, or federally-recognized, or use language with a similar intent on its website or other materials provided to the public. Entering into this MOU does not mean that E-Verify endorses or authorizes your E-Verify services and any claim to that effect is false.
20. The Employer shall not state in its website or other public documents that any language used therein has been provided or approved by DHS, USCIS or the Verification Division, without first obtaining the prior written consent of DHS.
21. The Employer agrees that E-Verify trademarks and logos may be used only under license by DHS/USCIS (see M-795 (Web)) and, other than pursuant to the specific terms of such license, may not be used in any manner that might imply that the Employer's services, products, websites, or publications are sponsored by, endorsed by, licensed by, or affiliated with DHS, USCIS, or E-Verify.
22. The Employer understands that if it uses E-Verify procedures for any purpose other than as authorized by this MOU, the Employer may be subject to appropriate legal action and termination of its participation in E-Verify according to this MOU.

B. RESPONSIBILITIES OF FEDERAL CONTRACTORS

1. If the Employer is a Federal contractor with the FAR E-Verify clause subject to the employment verification terms in Subpart 22.18 of the FAR, it will become familiar with and comply with the most current version of the E-Verify User Manual for Federal Contractors as well as the E-Verify Supplemental Guide for Federal Contractors.
2. In addition to the responsibilities of every employer outlined in this MOU, the Employer understands that if it is a Federal contractor subject to the employment verification terms in Subpart 22.18 of the FAR it must verify the employment eligibility of any "employee assigned to the contract" (as defined in FAR 22.1801). Once an employee has been verified through E-Verify by the Employer, the Employer may not create a second case for the employee through E-Verify.

a. An Employer that is not enrolled in E-Verify as a Federal contractor at the time of a contract award must enroll as a Federal contractor in the E-Verify program within 30 calendar days of contract award and, within 90 days of enrollment, begin to verify employment eligibility of new hires using E-Verify. The Employer must verify those employees who are working in the United States, whether or not they are assigned to the contract. Once the Employer begins verifying new hires, such verification of new hires must be initiated within three business days after the hire date. Once enrolled in E-Verify as a Federal contractor, the Employer must begin verification of employees assigned to the contract within 90 calendar days after the date of enrollment or within 30 days of an employee's assignment to the contract, whichever date is later.

b. Employers enrolled in E-Verify as a Federal contractor for 90 days or more at the time of a contract award must use E-Verify to begin verification of employment

eligibility for new hires of the Employer who are working in the United States, whether or not assigned to the contract, within three business days after the date of hire. If the Employer is enrolled in E-Verify as a Federal contractor for 90 calendar days or less at the time of contract award, the Employer must, within 90 days of enrollment, begin to use E-Verify to initiate verification of new hires of the contractor who are working in the United States, whether or not assigned to the contract. Such verification of new hires must be initiated within three business days after the date of hire. An Employer enrolled as a Federal contractor in E-Verify must begin verification of each employee assigned to the contract within 90 calendar days after date of contract award or within 30 days after assignment to the contract, whichever is later.

c. Federal contractors that are institutions of higher education (as defined at 20 U.S.C. 1001(a)), state or local governments, governments of Federally recognized Indian tribes, or sureties performing under a takeover agreement entered into with a Federal agency under a performance bond may choose to only verify new and existing employees assigned to the Federal contract. Such Federal contractors may, however, elect to verify all new hires, and/or all existing employees hired after November 6, 1986. Employers in this category must begin verification of employees assigned to the contract within 90 calendar days after the date of enrollment or within 30 days of an employee's assignment to the contract, whichever date is later.

d. Upon enrollment, Employers who are Federal contractors may elect to verify employment eligibility of all existing employees working in the United States who were hired after November 6, 1986, instead of verifying only those employees assigned to a covered Federal contract. After enrollment, Employers must elect to verify existing staff following DHS procedures and begin E-Verify verification of all existing employees within 180 days after the election.

e. The Employer may use a previously completed Form I-9 as the basis for creating an E-Verify case for an employee assigned to a contract as long as:

i. That Form I-9 is complete (including the SSN) and complies with Article II.A.6,
ii. The employee's work authorization has not expired, and
iii. The Employer has reviewed the Form I-9 information either in person or in communications with the employee to ensure that the employee's Section 1, Form I-9 attestation has not changed (including, but not limited to, a lawful permanent resident alien having become a naturalized U.S. citizen).

f. The Employer shall complete a new Form I-9 consistent with Article II.A.6 or update the previous Form I-9 to provide the necessary information if:

i. The Employer cannot determine that Form I-9 complies with Article II.A.6,
ii. The employee's basis for work authorization as attested in Section 1 has expired or changed, or
iii. The Form I-9 contains no SSN or is otherwise incomplete.

Note: If Section 1 of Form I-9 is otherwise valid and up-to-date and the form otherwise complies with Article II.C.5, but reflects documentation (such as a U.S. passport or Form I-551) that expired after completing Form I-9, the Employer shall

not require the production of additional documentation, or use the photo screening tool described in Article II.A.5, subject to any additional or superseding instructions that may be provided on this subject in the E-Verify User Manual.

g. The Employer agrees not to require a second verification using E-Verify of any assigned employee who has previously been verified as a newly hired employee under this MOU or to authorize verification of any existing employee by any Employer that is not a Federal contractor based on this Article.

3. The Employer understands that if it is a Federal contractor, its compliance with this MOU is a performance requirement under the terms of the Federal contract or subcontract, and the Employer consents to the release of information relating to compliance with its verification responsibilities under this MOU to contracting officers or other officials authorized to review the Employer's compliance with Federal contracting requirements.

C. RESPONSIBILITIES OF SSA

1. SSA agrees to allow DHS to compare data provided by the Employer against SSA's database. SSA sends DHS confirmation that the data sent either matches or does not match the information in SSA's database.
2. SSA agrees to safeguard the information the Employer provides through E-Verify procedures. SSA also agrees to limit access to such information, as is appropriate by law, to individuals responsible for the verification of Social Security numbers or responsible for evaluation of E-Verify or such other persons or entities who may be authorized by SSA as governed by the Privacy Act (5 U.S.C. § 552a), the Social Security Act (42 U.S.C. 1306(a)), and SSA regulations (20 CFR Part 401).
3. SSA agrees to provide case results from its database within three Federal Government work days of the initial inquiry. E-Verify provides the information to the Employer.
4. SSA agrees to update SSA records as necessary if the employee who contests the SSA tentative nonconfirmation visits an SSA field office and provides the required evidence. If the employee visits an SSA field office within the eight Federal Government work days from the date of referral to SSA, SSA agrees to update SSA records, if appropriate, within the eight-day period unless SSA determines that more than eight days may be necessary. In such cases, SSA will provide additional instructions to the employee. If the employee does not visit SSA in the time allowed, E-Verify may provide a final nonconfirmation to the employer.

Note: If an Employer experiences technical problems, or has a policy question, the employer should contact E-Verify at 1-888-464-4218.

D. RESPONSIBILITIES OF DHS

1. DHS agrees to provide the Employer with selected data from DHS databases to enable the Employer to conduct, to the extent authorized by this MOU:
   a. Automated verification checks on alien employees by electronic means, and
   b. Photo verification checks (when available) on employees.

2. DHS agrees to assist the Employer with operational problems associated with the Employer's participation in E-Verify. DHS agrees to provide the Employer names, titles, addresses, and telephone numbers of DHS representatives to be contacted during the E-Verify process.
3. DHS agrees to provide to the Employer with access to E-Verify training materials as well as an E-Verify User Manual that contain instructions on E-Verify policies, procedures, and requirements for both SSA and DHS, including restrictions on the use of E-Verify.
4. DHS agrees to train Employers on all important changes made to E-Verify through the use of mandatory refresher tutorials and updates to the E-Verify User Manual. Even without changes to E-Verify, DHS reserves the right to require employers to take mandatory refresher tutorials.
5. DHS agrees to provide to the Employer a notice, which indicates the Employer's participation in E-Verify. DHS also agrees to provide to the Employer anti-discrimination notices issued by the Immigrant and Employee Rights Section, Civil Rights Division, U.S. Department of Justice.
6. DHS agrees to issue each of the Employer's E-Verify users a unique user identification number and password that permits them to log in to E-Verify.
7. DHS agrees to safeguard the information the Employer provides, and to limit access to such information to individuals responsible for the verification process, for evaluation of E-Verify, or to such other persons or entities as may be authorized by applicable law. Information will be used only to verify the accuracy of Social Security numbers and employment eligibility, to enforce the INA and Federal criminal laws, and to administer Federal contracting requirements.
8. DHS agrees to provide a means of automated verification that provides (in conjunction with SSA verification procedures) confirmation or tentative nonconfirmation of employees' employment eligibility within three Federal Government work days of the initial inquiry.
9. DHS agrees to provide a means of secondary verification (including updating DHS records) for employees who contest DHS tentative nonconfirmations and photo mismatch tentative nonconfirmations. This provides final confirmation or nonconfirmation of the employees' employment eligibility within 10 Federal Government work days of the date of referral to DHS, unless DHS determines that more than 10 days may be necessary. In such cases, DHS will provide additional verification instructions.

ARTICLE III
REFERRAL OF INDIVIDUALS TO SSA AND DHS

A. REFERRAL TO SSA

1. If the Employer receives a tentative nonconfirmation issued by SSA, the Employer must print the notice as directed by E-Verify. The Employer must promptly notify employees in private of the finding and provide them with the notice and letter containing information specific to the employee's E-Verify case. The Employer also agrees to provide both the English and the translated notice and letter for employees with limited English proficiency to employees. The Employer agrees to provide written referral instructions to employees and instruct affected employees to bring the English copy of

the letter to the SSA. The Employer must allow employees to contest the finding, and not take adverse action against employees if they choose to contest the finding, while their case is still pending.
2. The Employer agrees to obtain the employee's response about whether he or she will contest the tentative nonconfirmation as soon as possible after the Employer receives the tentative nonconfirmation. Only the employee may determine whether he or she will contest the tentative nonconfirmation.
3. After a tentative nonconfirmation, the Employer will refer employees to SSA field offices only as directed by E-Verify. The Employer must record the case verification number, review the employee information submitted to E-Verify to identify any errors, and find out whether the employee contests the tentative nonconfirmation. The Employer will transmit the Social Security number, or any other corrected employee information that SSA requests, to SSA for verification again if this review indicates a need to do so.
4. The Employer will instruct the employee to visit an SSA office within eight Federal Government work days. SSA will electronically transmit the result of the referral to the Employer within 10 Federal Government work days of the referral unless it determines that more than 10 days is necessary.
5. While waiting for case results, the Employer agrees to check the E-Verify system regularly for case updates.
6. The Employer agrees not to ask the employee to obtain a printout from the Social Security Administration number database (the Numident) or other written verification of the SSN from the SSA.

B. REFERRAL TO DHS

1. If the Employer receives a tentative nonconfirmation issued by DHS, the Employer must promptly notify employees in private of the finding and provide them with the notice and letter containing information specific to the employee's E-Verify case. The Employer also agrees to provide both the English and the translated notice and letter for employees with limited English proficiency to employees. The Employer must allow employees to contest the finding, and not take adverse action against employees if they choose to contest the finding, while their case is still pending.
2. The Employer agrees to obtain the employee's response about whether he or she will contest the tentative nonconfirmation as soon as possible after the Employer receives the tentative nonconfirmation. Only the employee may determine whether he or she will contest the tentative nonconfirmation.
3. The Employer agrees to refer individuals to DHS only when the employee chooses to contest a tentative nonconfirmation.
4. If the employee contests a tentative nonconfirmation issued by DHS, the Employer will instruct the employee to contact DHS through its toll-free hotline (as found on the referral letter) within eight Federal Government work days.
5. If the Employer finds a photo mismatch, the Employer must provide the photo mismatch tentative nonconfirmation notice and follow the instructions outlined in paragraph 1 of this section for tentative nonconfirmations, generally.
6. The Employer agrees that if an employee contests a tentative nonconfirmation based upon a photo mismatch, the Employer will send a copy of the employee's Form I-551, Form I-766, U.S. Passport, or passport card to DHS for review by:

a. Scanning and uploading the document, or
b. Sending a photocopy of the document by express mail (furnished and paid for by the employer).

7. The Employer understands that if it cannot determine whether there is a photo match/mismatch, the Employer must forward the employee's documentation to DHS as described in the preceding paragraph. The Employer agrees to resolve the case as specified by the DHS representative who will determine the photo match or mismatch.
8. DHS will electronically transmit the result of the referral to the Employer within 10 Federal Government work days of the referral unless it determines that more than 10 days is necessary.
9. While waiting for case results, the Employer agrees to check the E-Verify system regularly for case updates.

ARTICLE IV
SERVICE PROVISIONS

A. NO SERVICE FEES

1. SSA and DHS will not charge the Employer for verification services performed under this MOU. The Employer is responsible for providing equipment needed to make inquiries. To access E-Verify, an Employer will need a personal computer with Internet access.

ARTICLE V
MODIFICATION AND TERMINATION

A. MODIFICATION

1. This MOU is effective upon the signature of all parties and shall continue in effect for as long as the SSA and DHS operates the E-Verify program unless modified in writing by the mutual consent of all parties.
2. Any and all E-Verify system enhancements by DHS or SSA, including but not limited to E-Verify checking against additional data sources and instituting new verification policies or procedures, will be covered under this MOU and will not cause the need for a supplemental MOU that outlines these changes.

B. TERMINATION

1. The Employer may terminate this MOU and its participation in E-Verify at any time upon 30 days prior written notice to the other parties.
2. Notwithstanding Article V, part A of this MOU, DHS may terminate this MOU, and thereby the Employer's participation in E-Verify, with or without notice at any time if deemed necessary because of the requirements of law or policy, or upon a determination by SSA or DHS that there has been a breach of system integrity or security by the Employer, or a failure on the part of the Employer to comply with established E-Verify procedures and/or legal requirements. The Employer understands that if it is a Federal contractor, termination of this MOU by any party for any reason may negatively affect the

performance of its contractual responsibilities. Similarly, the Employer understands that if it is in a state where E-Verify is mandatory, termination of this by any party MOU may negatively affect the Employer's business.
3. An Employer that is a Federal contractor may terminate this MOU when the Federal contract that requires its participation in E-Verify is terminated or completed. In such cases, the Federal contractor must provide written notice to DHS. If an Employer that is a Federal contractor fails to provide such notice, then that Employer will remain an E-Verify participant, will remain bound by the terms of this MOU that apply to non-Federal contractor participants, and will be required to use the E-Verify procedures to verify the employment eligibility of all newly hired employees.
4. The Employer agrees that E-Verify is not liable for any losses, financial or otherwise, if the Employer is terminated from E-Verify.

ARTICLE VI
PARTIES

A. Some or all SSA and DHS responsibilities under this MOU may be performed by contractor(s), and SSA and DHS may adjust verification responsibilities between each other as necessary. By separate agreement with DHS, SSA has agreed to perform its responsibilities as described in this MOU.
B. Nothing in this MOU is intended, or should be construed, to create any right or benefit, substantive or procedural, enforceable at law by any third party against the United States, its agencies, officers, or employees, or against the Employer, its agents, officers, or employees.
C. The Employer may not assign, directly or indirectly, whether by operation of law, change of control or merger, all or any part of its rights or obligations under this MOU without the prior written consent of DHS, which consent shall not be unreasonably withheld or delayed. Any attempt to sublicense, assign, or transfer any of the rights, duties, or obligations herein is void.
D. Each party shall be solely responsible for defending any claim or action against it arising out of or related to E-Verify or this MOU, whether civil or criminal, and for any liability wherefrom, including (but not limited to) any dispute between the Employer and any other person or entity regarding the applicability of Section 403(d) of IIRIRA to any action taken or allegedly taken by the Employer.
E. The Employer understands that its participation in E-Verify is not confidential information and may be disclosed as authorized or required by law and DHS or SSA policy, including but not limited to, Congressional oversight, E-Verify publicity and media inquiries, determinations of compliance with Federal contractual requirements, and responses to inquiries under the Freedom of Information Act (FOIA).
F. The individuals whose signatures appear below represent that they are authorized to enter into this MOU on behalf of the Employer and DHS respectively. The Employer understands that any inaccurate statement, representation, data or other information provided to DHS may subject the Employer, its subcontractors, its employees, or its representatives to: (1) prosecution for false statements pursuant to 18 U.S.C. 1001 and/or; (2) immediate termination of its MOU and/or; (3) possible debarment or suspension.
G. The foregoing constitutes the full agreement on this subject between DHS and the

Employer.

To be accepted as an E-Verify participant, you should only sign the Employer's Section of the signature page. If you have any questions, contact E-Verify at 1-888-464-4218.

Approved by:

E-Verify Employer	
Name (Please Type or Print)	Title
Signature	Date
Department of Homeland Security – Verification Division	
Name (Please Type or Print)	Title
Signature	Date

Information Required for E-Verify Information relating to your Company:	
Company Name:	
Company Facility Address:	
Company Alternate Address:	
County or Parish:	

Employer Identification Number:	
North American Industry Classification Systems Code:	
Parent Company:	
Number of Employees:	
Number of Sites Verified for:	

Are you verifying for more than one site?
If yes, please provide the number of sites verified for in each State:

State	Number of sites	Site(s)

Information relating to the Program Administrator(s) for your Company on policy questions or operational problems:	
Name:	
Telephone Number:	
Fax Number:	
E-mail Address:	

Name:	
Telephone Number:	
Fax Number:	
E-mail Address:	

ORMOND STATION

COMMUNITY DEVELOPMENT DISTRICT

9A

BOND FINANCING TEAM FUNDING AGREEMENT

This Bond Financing Team Funding Agreement ("**Agreement**") is made and entered into this 29th day of June, 2023, by and between:

Ormond Station Community Development District, a local unit of special-purpose government established pursuant to Chapter 190, Florida Statutes, and with an address of c/o Wrathell, Hunt & Associates LLC, 2300 Glades Road, Suite 410W, Boca Raton, Florida 33431 ("**District**"), and

D.R. Horton, Inc., a Delaware corporation, and the developer of the lands in the District ("**Developer**") with a mailing address of 1341 Horton Circle, Arlington, Texas 76011.

RECITALS

WHEREAS, the District was established pursuant to Chapter 190, *Florida Statutes*, for the purpose of planning, financing, constructing, operating and/or maintaining certain infrastructure; and

WHEREAS, the District presently expects to issue bonds or other debt instruments ("**Bonds**") to provide for the financing of certain capital improvements, facilities, and services to benefit the lands within the District; and

WHEREAS, the District and the Developer desire to enter into this Agreement to provide funds to enable the District to commence its financing program.

NOW, THEREFORE, based upon good and valuable consideration and the mutual covenants of the parties, the receipt and sufficiency of which are hereby acknowledged, the parties agree as follows:

1. PROVISION OF FUNDS. The District agrees to authorize District staff, including the District Engineer, District Manager, and District Counsel to proceed with all work ("**Work**") necessary to issue the Bonds, and to retain a Bond Counsel and Financial Advisor and other professional assistance as may be necessary to proceed with the Work. The parties fully expect that all fees, costs and expenses arising from or related to the Work will be funded by the District's issuance of the Bonds, and upon issuance of the Bonds, the parties will take the necessary steps to pay for such fees, costs and expenses from the costs of issuance account(s) established for the Bonds. That said, in the event that Bonds are not issued within one year of the date of this Agreement, or in the event that it becomes reasonably apparent that the District will not issue the Bonds, or in the event that this agreement is otherwise terminated, whichever is earlier, the District shall invoice the Developer for all fees, costs and expenses incurred by the District, and the Developer within 10 days shall remit funds to pay for such fees, costs and expenses.

2. TERMINATION. Either party may terminate this Agreement in writing upon 10 days written notice.

3. DEFAULT. A default by either party under this Agreement shall entitle the other to all remedies available at law or in equity, which may include, but not be limited to, the right of damages, injunctive relief and/or specific performance.

4. ENFORCEMENT OF AGREEMENT. In the event that either party is required to enforce this Agreement by court proceedings or otherwise, then the substantially prevailing party shall be entitled to recover all fees and costs incurred, including reasonable attorney's fees, paralegal fees and expert witness fees and costs for trial, alternative dispute resolution, or appellate proceedings.

5. AGREEMENT. This instrument shall constitute the final and complete expression of this Agreement between the parties relating to the subject matter of this Agreement.

6. AMENDMENTS. Amendments to and waivers of the provisions contained in this Agreement may be made only by an instrument in writing which is executed by both of the parties hereto.

7. AUTHORIZATION. The execution of this Agreement has been duly authorized by the appropriate body or official of all parties hereto, each party has complied with all the requirements of law, and each party has full power and authority to comply with the terms and provisions of this instrument.

8. NOTICES. All notices, requests, consents and other communications hereunder ("**Notices**") shall be in writing and shall be delivered, mailed by First Class Mail, postage prepaid, or overnight delivery service, to the parties at the addresses listed above. Except as otherwise provided herein, any Notice shall be deemed received only upon actual delivery at the address set forth herein. Notices delivered after 5:00 p.m. (at the place of delivery) or on a non-business day, shall be deemed received on the next business day. If any time for giving Notice contained in this Agreement would otherwise expire on a non-business day, the Notice period shall be extended to the next succeeding business day. Saturdays, Sundays and legal holidays recognized by the United States government shall not be regarded as business days. Counsel for the parties may deliver Notice on behalf of the parties. Any party or other person to whom Notices are to be sent or copied may notify the other parties and addressees of any change in name or address to which Notices shall be sent by providing the same on five (5) days written notice to the parties and addressees set forth herein.

9. THIRD PARTY BENEFICIARIES. This Agreement is solely for the benefit of the parties herein and no right or cause of action shall accrue upon or by reason hereof, to or for the benefit of any third party not a party hereto. Nothing in this Agreement expressed or implied is intended or shall be construed to confer upon any person or corporation other than the parties hereto any right, remedy or claim under or by reason of this Agreement or any provisions or conditions hereof; and all of the provisions, representations, covenants and conditions herein contained shall inure to the sole benefit of and shall be binding upon the parties hereto and their respective representatives, successors and assigns.

10. ASSIGNMENT. Neither party may assign this Agreement or any monies to become due hereunder without the prior written approval of the other party.

11. CONTROLLING LAW; VENUE. This Agreement and the provisions contained herein shall be construed, interpreted and controlled according to the laws of the State of Florida. Venue shall be in Flagler County, Florida.

12. EFFECTIVE DATE. The Agreement shall be effective after execution by both parties hereto and shall remain in effect unless terminated by either of the parties hereto.

13. PUBLIC RECORDS. Developer understands and agrees that all documents of any kind provided to the District or to District Staff in connection with the work contemplated under this Agreement are public records and are treated as such in accordance with Florida law.

IN WITNESS WHEREOF, the parties execute this Agreement to be effective the day and year first written above.

ORMOND STATION COMMUNITY DEVELOPMENT DISTRICT

_____
Chair/Vice Chair, Board of Supervisors

D.R. HORTON, INC.

_____
By: _____
Its: _____

ORMOND STATION

COMMUNITY DEVELOPMENT DISTRICT

9BI

MBS CAPITAL MARKETS, LLC

AGREEMENT FOR UNDERWRITING SERVICES
ORMOND STATION COMMUNITY DEVELOPMENT DISTRICT

May 15, 2023

Board of Supervisors
Ormond Station Community Development District

Dear Supervisors:

MBS Capital Markets, LLC (the "Underwriter") offers to enter into this agreement (the "Agreement") with the Ormond Station Community Development District (the "District") which, upon your acceptance of this offer, will be binding upon the District and the Underwriter. This agreement relates to the proposed issuance of bonds (the "Bonds") to acquire and/or construct certain public infrastructure improvements for the District. This Agreement will cover the engagement for the Bonds and will be supplemented for future bond issuances as may be applicable.

1. **Scope of Services:** MBS intends to serve as the underwriter, and not as a financial advisor or municipal advisor, in connection with the issuance of the Bonds. The scope of services to be provided in a non-fiduciary capacity by the Underwriter for this transaction will include those listed below.

    - Advice regarding the structure, timing, terms, and other similar matters concerning the particular municipal securities described above.
    - Preparation of rating strategies and presentations related to the issue being underwritten.
    - Preparations for and assistance with investor "road shows," if any, and investor discussions related to the issue being underwritten.
    - Advice regarding retail order periods and institutional marketing if the District decides to engage in a negotiated sale.
    - Assistance in the preparation of the Preliminary Official Statement, if any, and the Final Official Statement.
    - Assistance with the closing of the issue, including negotiation and discussion with respect to all documents, certificates, and opinions needed for the closing.
    - Coordination with respect to obtaining CUSIP numbers and the registration with the Depository Trust Company.
    - Preparation of post-sale reports for the issue, if any.
    - Structuring of refunding escrow cash flow requirements, but not the recommendation of and brokerage of particular municipal escrow investments.

2. **Fees:** The Underwriter will be responsible for its own out-of-pocket expenses other than the fees and disbursements of underwriter's or disclosure counsel which fees shall be paid from the proceeds of the Bonds. Any fees payable to the Underwriter will be contingent upon the successful sale and delivery or placement of the Bonds. The underwriting fee for the sale or placement of the Bonds will be the greater of $50,000 or 1.5% of the par amount of Bonds issued.

3. **Termination:** Both the District and the Underwriter will have the right to terminate this Agreement without cause upon 90 days written notice to the non-terminating party.

4. **Purchase Contract:** At or before such time as the District gives its final authorization for the Bonds, the Underwriter and its counsel will deliver to the District a purchase or placement contract (the "Purchase Contract") detailing the terms of the Bonds.

5. **Notice of Meetings:** The District shall provide timely notice to the Underwriter for all regular and special meetings of the District. The District will provide, in writing, to the Underwriter, at least one week prior to any meeting, except in the case of an emergency meeting for which the notice time shall be the same as that required by law for the meeting itself, of matters and items for which it desires the Underwriter's input.

6. **Disclosures Concerning the Underwriter's Role Required by MSRB Rule G-17.** The Municipal Securities Rulemaking Board's Rule G-17 requires underwriters to make certain disclosures to issuers in connection with the issuance of municipal securities. Those disclosures are attached hereto as "Exhibit A." By execution of this Agreement, you are acknowledging receipt of the same. If you or any other Issuer officials have any questions or concerns about these disclosures, please make those questions or concerns known immediately to the undersigned. In addition, you should consult with the Issuer's own financial and/or municipal, legal, accounting, tax and other advisors, as applicable, to the extent you deem appropriate. It is our understanding that you have the authority to bind the Issuer by contract with us, and that you are not a party to any conflict of interest relating to the subject transaction. If our understanding is incorrect, please notify the undersigned immediately.

This Agreement shall be effective upon your acceptance hereof and shall remain effective until such time as the Agreement has been terminated in accordance with Section 3 hereof.

We are required to seek your acknowledgement that you have received the disclosures referenced herein and attached hereto as Exhibit A. By execution of this agreement, you are acknowledging receipt of the same.

Sincerely,
MBS Capital Markets, LLC

Brett Sealy
Managing Partner

Approved and Accepted By: _____

Title: _____

Date: _____

EXHIBIT A

Disclosures Concerning the Underwriter's Role

(i) MSRB Rule G-17 requires an underwriter to deal fairly at all times with both municipal issuers and investors.

(ii) The underwriter's primary role is to purchase the Bonds with a view to distribution in an arm's-length commercial transaction with the Issuer. The underwriters has financial and other interests that differ from those of the District.

(iii) Unlike a municipal advisor, the underwriter does not have a fiduciary duty to the District under the federal securities laws and are, therefore, is required by federal law to act in the best interests of the District without regard to their own financial or other interests.

(iv) The underwriter has a duty to purchase the Bonds from the Issuer at a fair and reasonable price but must balance that duty with their duty to sell the Bonds to investors at prices that are fair and reasonable.

(v) The underwriter will review the official statement for the Bonds in accordance with, and as part of, its respective responsibilities to investors under the federal securities laws, as applied to the facts and circumstances of this transaction.

Disclosure Concerning the Underwriter's Compensation

The underwriter will be compensated by a fee and/or an underwriting discount that will be set forth in the bond purchase agreement to be negotiated and entered into in connection with the issuance of the Bonds. Payment or receipt of the underwriting fee or discount will be contingent on the closing of the transaction and the amount of the fee or discount may be based, in whole or in part, on a percentage of the principal amount of the Bonds. While this form of compensation is customary in the municipal securities market, it presents a conflict of interest since the underwriter may have an incentive to recommend to the District a transaction that is unnecessary or to recommend that the size of the transaction be larger than is necessary.

Conflicts of Interest

The Underwriter has not identified any additional potential or actual material conflicts that require disclosure including those listed below.

Payments to or from Third Parties. There are no undisclosed payments, values, or credits to be received by the Underwriter in connection with its underwriting of this new issue from parties other than the District, and there are no undisclosed payments to be made by the Underwriter in connection with this new issue to parties other than the District (in either case including payments, values, or credits that relate directly or indirectly to collateral transactions integrally related to the issue being underwritten). In addition, there are no third-party arrangements for the marketing of the District's securities.

Profit-Sharing with Investors. There are no arrangements between the Underwriter and an investor purchasing new issue securities from the Underwriter (including purchases that are contingent upon the delivery by the District to the Underwriter of the securities) according to which profits realized from the resale by such investor of the securities are directly or indirectly split or otherwise shared with the Underwriter.

Credit Default Swaps. There will be no issuance or purchase by the Underwriter of credit default swaps for which the reference is the District for which the Underwriter is serving as underwriter, or an obligation of that District.

Retail Order Periods. For new issues in which there is a retail order period, the Underwriter will honor such agreement to provide the retail order period. No allocation of securities in a manner that is inconsistent with a District's requirements will be made without the District's consent. In addition, when the Underwriter has agreed to underwrite a transaction with a retail order period, it will take reasonable measures to ensure that retail clients are bona fide.

Dealer Payments to District Personnel. Reimbursements, if any, made to personnel of the District will be made in compliance with MSRB Rule G-20, on gifts, gratuities, and non-cash compensation, and Rule G-17, in connection with certain payments made to, and expenses reimbursed for, District personnel during the municipal bond issuance process.

Disclosures Concerning Complex Municipal Securities Financing

Since the Underwriter has not recommended a "complex municipal securities financing" to the Issuer, additional disclosures regarding the financing structure for the Bonds are not required under MSRB Rule G-17.

ORMOND STATION

COMMUNITY DEVELOPMENT DISTRICT

9BII

BOND COUNSEL AGREEMENT

This Bond Counsel Agreement (this "Agreement") is entered into this 29th day of June, 2023, by and between the **ORMOND STATION COMMUNITY DEVELOPMENT DISTRICT** (the "District"), an independent special district organized and existing under the provisions of Chapter 190, Florida Statutes, as amended, and **NABORS, GIBLIN & NICKERSON, P.A.**, a Florida professional service corporation ("Nabors Giblin").

W I T N E S S E T H:

WHEREAS, the District plans to issue capital improvement revenue bonds (the "Bonds") in one or more series (each, a "Series") to finance the acquisition, construction and equipping of certain assessable capital improvements benefiting residents of the District; and

WHEREAS, the District desires to engage Nabors Giblin as bond counsel in connection with the issuance and sale of the Bonds, on the terms and conditions hereinafter set forth; and

WHEREAS, Nabors Giblin desires to accept engagement as bond counsel for the District in connection with the issuance and sale of the Bonds, on the terms and conditions hereinafter set forth.

NOW, THEREFORE, in consideration of the premises, which shall be deemed an integral part of this Agreement, and of the covenants and agreements herein contained, the District and Nabors Giblin, both intending to be legally bound hereby, agree as follows:

1. BOND COUNSEL.

(a) Duties. Nabors Giblin shall serve as bond counsel to the District in connection with the issuance of the Bonds. The duties of Nabors Giblin as bond counsel shall include the following:

(i) prepare all indentures, including a Master Indenture and Supplemental Indenture(s) with respect to the Bonds, and other documents relating to the Bonds, said duty to be performed in cooperation with the financial advisors and/or underwriters engaged by the District;

(ii) if requested by the District, prepare validation pleadings, including the proposed final judgment, in connection with the validation

of the Bonds and appear as attorneys of record with the District Counsel at the validation hearing;

(iii) review all disclosure documents, including official statements, prepared or authorized by the District insofar as such documents contain descriptions of the Bonds and summaries of contracts or other documents relevant to the Bonds; provided, however, that Nabors Giblin shall have no responsibility for the disclosure documents insofar as such documents describe the financial circumstances of the offering or any other statistical projects or data, and provided further, that Nabors Giblin shall have no responsibility to the purchasers of the Bonds for state or federal securities law compliance in connection with the offering of the Bonds;

(iv) review all underwriters' proposals as requested by the District, prepare all closing documents, and attend and be responsible for the closing, as well as attend drafting and informational meetings regarding the Bonds; and

(v) render opinions in written form at the time the Bonds are to be authenticated and delivered, which opinions shall cover the legality of the Bonds and the exemption of the Bonds from federal income taxation.

(b) Fees and Expenses for Services Rendered as Bond Counsel. The District shall pay to Nabors Giblin, as a fee for services rendered pursuant to this Section 1, the sum of $40,000.00 per issue for an issue with multiple Series and $35,000.00 per issue for an issue with one Series. Such fee shall be paid by the District to Nabors Giblin only from the proceeds derived by the District from the sale of the Bonds and, if the Bonds are not sold, then no fees shall be paid by the District for services rendered pursuant to this Section 1.

The foregoing fee shall include all out-of-pocket expenses incurred by Nabors Giblin in connection with services rendered hereunder, and no other expenses shall be payable by the District in connection with bond counsel services.

2. TERMINATION. This Agreement may be terminated by the District, or by Nabors Giblin, with or without cause, upon fifteen (15) days prior written notice to the other. If the District terminates Nabors Giblin for any reason, then no compensation shall be paid to Nabors Giblin for any services theretofore rendered pursuant to Section 1 of this Agreement.

3. CONSTRUCTION. This Agreement shall be governed by, and construed in accordance with, the laws of the State of Florida.

IN WITNESS WHEREOF, the District and Nabors Giblin have executed this Agreement as of the date set forth above.

ORMOND STATION COMMUNITY DEVELOPMENT DISTRICT

By:_____
Chairman/Vice Chairman

NABORS, GIBLIN & NICKERSON, P.A.

By:_____
Cynthia Wilhelm, Shareholder

ORMOND STATION

COMMUNITY DEVELOPMENT DISTRICT

9BIII

Global Corporate Trust Services
500 West Cypress Creek Road
Suite 460
Fort Lauderdale, Florida 33309

June 28th, 2023

Ormond Station Community Development District
c/o Wrathell, Hunt & Associates
2300 Glades Rd, Ste 410W
Boca Raton, FL 33431

Re: Ormond Station Community Development District Special Assessment Revenue Bonds, Series 2023/2024

We are pleased to offer the following fee structure for the above referenced issue:

Acceptance Fee	$1,975.00
Closing Expenses	$300.00 (Est., Florida Closing)
Annual Trustee, Paying Agent, Registrar and Transfer Agent Fee	$3,950.00
Ongoing Out-of-Pocket Expenses	7.50% of Annual Fees
Trustee Counsel Fee	$6,250.00 (Estimated)

This proposal and the fees detailed herein are subject in all aspects to U.S. Bank's review and acceptance of the final financing documents which set forth our duties and responsibilities. Any unexpected or extraordinary services, duties and/or responsibilities will be reasonably billed in addition to the amounts identified herein. Extraordinary services are responses to requests, inquiries or developments, or the carrying out of duties or responsibilities of an unusual nature, including termination, which may or may not be provided for in the governing documents, and are not routine or undertaken in the ordinary course of business. Payment of fees for extraordinary services is appropriate where particular requests, inquiries or developments are unexpected, even if the possibility of such things could have been foreseen at the inception of the transaction. This would include but is not limited to document amendments and substitutions, mandatory tenders, optional redemptions, UCC filings, investment agreements, outside held money market funds, default administration, travel expense (if any outside the city), etc. At our option, these charges will be billed at a flat fee or at our hourly rate then in effect. Fees are subject to change at our discretion and upon written notice. Fees paid in advance will not be prorated. Finalization of the transaction and payment of the fees set forth herein constitutes agreement to the above fee schedule, including agreement to any subsequent changes upon proper written notice. In the event this transaction is not finalized, any related out-of-pocket expenses may be billed to you directly.

The above fees and expenses would be paid in advance. Thank you for the opportunity to continue to provide our services to the District. Please do not hesitate to contact me at 954.938.2475 if you have any questions or if you need any additional information.

Sincerely,

Amanda Kumar

Amanda Kumar, Vice President

IMPORTANT INFORMATION ABOUT PROCEDURES FOR OPENING A NEW ACCOUNT:
To help the government fight the funding of terrorism and money laundering activities, Federal law requires all financial institutions to obtain, verify and record information that identifies each person who opens an account. For a non-individual person such as a business entity, a charity, a Trust or other legal entity we will ask for documentation to verify its formation and existence as a legal entity. We may also ask to see financial statements, licenses, identification and authorization documents from individuals claiming authority to represent the entity or other relevant documentation.

ORMOND STATION

COMMUNITY DEVELOPMENT DISTRICT

9C

RESOLUTION 2023-24

A RESOLUTION OF THE BOARD OF SUPERVISORS OF ORMOND STATION COMMUNITY DEVELOPMENT DISTRICT DESIGNATING A DATE, TIME, AND LOCATION OF A PUBLIC HEARING REGARDING THE DISTRICT'S INTENT TO USE THE UNIFORM METHOD FOR THE LEVY, COLLECTION, AND ENFORCEMENT OF NON-AD VALOREM SPECIAL ASSESSMENTS AS AUTHORIZED BY SECTION 197.3632, *FLORIDA STATUTES*; AUTHORIZING THE PUBLICATION OF THE NOTICE OF SUCH HEARING; AND PROVIDING AN EFFECTIVE DATE.

WHEREAS, Ormond Station Community Development District (the "District") is a local unit of special-purpose government created and existing pursuant to Chapter 190, *Florida Statutes*, being situated entirely within Flagler County, Florida; and

WHEREAS, the District pursuant to the provisions of Chapter 190, *Florida Statutes*, is authorized to levy, collect, and enforce certain special assessments, which include benefit and maintenance assessments and further authorizes the District's Board of Supervisors (the "Board") to levy, collect, and enforce special assessments pursuant to Chapters 170, 190 and 197, *Florida Statutes*; and

WHEREAS, the District desires to use the Uniform Method for the levy, collection and enforcement of non-ad valorem special assessments authorized by Section 197.3632, *Florida Statutes*, (the "Uniform Method").

NOW, THEREFORE, BE IT RESOLVED BY THE BOARD OF SUPERVISORS OF ORMOND STATION COMMUNITY DEVELOPMENT DISTRICT:

SECTION 1. A Public Hearing will be held to adopt the Uniform Method on _____, 2023 at _____ a/p.m., at _____.

SECTION 2. The District Secretary is directed to publish notice of the hearing in accordance with Section 197.3632, *Florida Statutes*.

SECTION 3. This Resolution shall become effective immediately upon its adoption.

PASSED AND ADOPTED this 29th day of June, 2023.

ATTEST**:**

ORMOND STATION COMMUNITY DEVELOPMENT DISTRICT

_____
Secretary/Assistant Secretary

_____
Chair/Vice Chair, Board of Supervisors

ORMOND STATION

COMMUNITY DEVELOPMENT DISTRICT

9D

ORMOND STATION COMMUNITY DEVELOPMENT DISTRICT

ENGINEER'S REPORT

PREPARED FOR:

BOARD OF SUPERVISORS
ORMOND STATION COMMUNITY DEVELOPMENT DISTRICT

ENGINEER:

MADDEN, MOOREHEAD & STOKES LLC

431 E. Horatio Ave., Suite 260
Maitland, Fl 32751
407-629-8330

June 2023

ORMOND STATION COMMUNITY DEVELOPMENT DISTRICT

ENGINEER'S REPORT

1. INTRODUCTION

The purpose of this report is to provide a description of the capital improvement plan ("**CIP**") and estimated costs of the CIP, for the Ormond Station Community Development District ("**District**").

2. GENERAL SITE DESCRIPTION

The District consists of 39.83 acres of land and is located entirely within Flagler County, Florida. The site is generally located north of Airport Road and west of the Flagler County/Volusia County boundary. It is anticipated that the District's boundaries will be amended in the future to include two additional "takedowns" of property and, after the amendment, the District would encompass approximately 1,040 residential lots.

3. PROPOSED CAPITAL IMPROVEMENT PLAN

The CIP is intended to provide public infrastructure improvements for the entire development. The following chart shows the planned product types for the District:

PRODUCT TYPES

Product Type	Existing CDD	1st Takedown	2nd Takedown	Total Units
40s		120		120
50s	99	76	312	487
60s			158	158
70s			103	103
Duplex		172		172
TOTAL	**99**	**368**	**573**	**1040**

The public infrastructure for the project is as follows:

Roadway Improvements:

The CIP includes subdivision roads within the District. Generally, all roads will be 2-lane un-divided roads with periodic roundabouts. Such roads include the roadway asphalt, base, and subgrade, roadway curb and gutter, striping and signage and sidewalks within rights-of-way abutting non-lot lands. Sidewalks abutting lots will be constructed by the homebuilders. All roads will be designed in accordance with applicable design requirements.

All internal roadways may be financed by the District. Collector roads are intended to be dedicated to a local general purpose unit of government for ownership, operation, and maintenance, while the District anticipates owning and operating all other roads. Alternatively, the developer may elect to finance the internal roads, gate them, and turn them over to a homeowner's association for ownership, operation and maintenance (in such an event, the

District would be limited to financing only utilities, conservation/mitigation and stormwater improvements behind such gated areas).

Stormwater Management System:

The stormwater collection and outfall systems are a combination of roadway curbs, curb inlets, pipe, control structures and open lakes designed to treat and attenuate stormwater runoff from District lands. The stormwater system will be designed consistent with the applicable design requirements for stormwater/floodplain management systems. The District will finance, own, operate and maintain the stormwater system, with the exception of the inlets and storm sewer systems that may be part of dedicated rights-of-way.

NOTE: No private earthwork is included in the CIP. Accordingly, the District will not fund any costs of mass grading of lots.

Water, Wastewater and Reclaim Utilities:

As part of the CIP, the District intends to construct and/or acquire water, wastewater and reclaim infrastructure. In particular, the on-site water supply improvements include water mains that will be located within rights-of-way and used for potable water service and fire protection.

Wastewater improvements for the project will include an onsite gravity collection system, offsite and onsite force main and onsite lift stations.

Similarly, the reclaim water distribution system will be constructed to provide service for irrigation throughout the community.

The water and reclaim distribution and wastewater collection systems for all phases will be constructed and/or acquired by the District and then dedicated to a local, public utility provider for operation and maintenance. The CIP will only include laterals to the lot lines (i.e., point of connection).

Hardscape, Landscape, and Irrigation:

The District will construct and/or install landscaping, irrigation and hardscaping within District common areas and rights-of-way. The District must meet local design criteria requirements for planting and irrigation design. This project will at a minimum meet those requirements and, in most cases, will exceed the requirements with enhancements for the benefit of the community.

All such landscaping, irrigation and hardscaping will be owned, maintained and funded by the District. Such infrastructure, to the extent that it is located in rights-of-way owned by a local general purpose government will be maintained pursuant to a right-of-way agreement or permit. Any landscaping, irrigation or hardscaping systems behind hard-gated roads, if any, would not be financed by the District and instead would be privately installed and maintained.

Streetlights / Undergrounding of Electrical Utility Lines

The District intends to lease street lights through an agreement with a local utility provider and will fund the street lights through an annual operations and maintenance assessment. As such, streetlights are not included as part of the CIP.

The CIP does however include the incremental cost of undergrounding of electrical utility lines within right-of-way utility easements throughout the community. Any lines and transformers located in such areas would be owned by the local utility provider and not paid for by the District as part of the CIP.

Recreational Amenities:

As part of the overall development, the District intends to construct a clubhouse and other amenity facilities. Alternatively, the Developer may privately fund such facilities and, upon completion, transfer them to a homeowners' association for ownership, operation and maintenance. In such event, the amenities would be considered common elements for the exclusive benefit of the District landowners.

Environmental Conservation/Mitigation

The District will provide onsite conservation areas in order to offset wetland impacts associated with the construction of the development. The District will be responsible for the design, permitting, construction, maintenance, and government reporting of the environmental mitigation. These costs are included within the CIP. Payments to private mitigation banks are not included in the mitigation costs. Mitigation costs do not include payments to private mitigation banks.

Off-Site Improvements

Offsite improvements include roadway improvements and water, reclaimed water, and sanitary sewer main extensions to connect various phases of the development.

Professional Services

The CIP also includes various professional services. These include: (i) engineering, surveying and architectural fees, (ii) permitting and plan review costs, and (iii) development/construction management services fees that are required for the design, permitting, construction, and maintenance acceptance of the public improvements and community facilities.

NOTE: In the event that impact fee credits are generated from any roadway, utilities or other improvements funded by the District, any such credits, if any, will be the subject of an acquisition agreement between the applicable developer and the District.

4. PERMITTING/CONSTRUCTION COMMENCEMENT

The current project is under construction and the County, City and Water Management District permits have been obtained. All necessary permits for the construction of the CIP will be obtained in the ordinary course of development.

5. CIP COST ESTIMATE / MAINTENANCE RESPONSIBILITIES

The table below presents, among other things, a cost estimate for the CIP. It is our professional opinion that the costs set forth below are reasonable and consistent with market pricing.

CIP COST ESTIMATE

Item	Description	Existing CDD 2023 99 Lots	1st Takedown 2024-2025 368 Lots	2nd Takedown 2025-2026 573 Lots	Total CIP Cost	Ownership & O&M Entity
1	Stormwater Management Ponds & Erosion Control	$874,000	$2,125,851	$5,701,305	$8,701,156	CDD
2	Public Roadways	$673,200	$1,637,440	$4,391,440	$6,702,080	County
3	Stormwater Drainage (within ROW)	$475,200	$1,155,840	$3,099,840	$4,730,880	County
4	Potable Water	$356,400	$866,880	$2,324,880	$3,548,160	City
5	Sanitary Sewer	$726,300	$2,166,596	$4,737,824	$7,630,720	City
6	Reclaimed Water	$247,500	$602,000	$1,614,500	$2,464,000	City
7	Underground Conduit	$30,000	$72,970	$195,697	$298,667	CDD
8	Landscaping, Irrigation, Sod for Ponds	$198,000	$481,600	$1,291,600	$1,971,200	CDD
9	Hardscape Features	$250,000	$1,000,000	$1,000,000	$2,250,000	CDD
10	Conservation	$0	$300,000	$450,000	$750,000	CDD
11	Offsite Roadway and Utility Improvements	$0	$2,052,000	$3,507,000	$5,559,000	County/City
12	Prof Fees	$198,000	$481,600	$1,291,600	$1,971,200	n/a
13	Contingency	$402,860	$1,294,278	$2,960,569	$4,657,706	n/a
	Total	$4,431,460	$14,237,054	$32,566,254	$51,234,768	

a. The probable costs estimated herein do not include anticipated carrying cost, interest reserves or other anticipated CDD expenditures that may be incurred.
b. The developer reserves the right to finance any of the improvements outlined above, and have such improvements owned and maintained by a property owner's or homeowner's association, in which case such items would not be part of the CIP.
c. The District may enter into an agreement with a third-party, or an applicable property owner's or homeowner's association, to maintain any District-owned improvements, subject to the approval of the District's bond counsel.

6. CONCLUSIONS

The CIP will be designed in accordance with current governmental regulations and requirements. The CIP will serve its intended function so long as the construction is in substantial compliance with the design.

It is further our opinion that:

- the estimated cost to the CIP as set forth herein is reasonable based on prices currently being experienced in the jurisdiction in which the District is located, and is not greater than the lesser of the actual cost of construction or the fair market value of such infrastructure;

- All of the improvements comprising the CIP are required by applicable development approvals issued pursuant to Section 380.06, Florida Statutes;

- the CIP is feasible to construct, there are no technical reasons existing at this time that would prevent the implementation of the CIP, and it is reasonable to assume that all necessary regulatory approvals will be obtained in due course; and

- the assessable property within the District will receive a special benefit from the CIP that is at least equal to such costs.

Also, the CIP will constitute a system of improvements that will provide benefits, both general, and special and peculiar, to all lands within the District. The general public, property owners, and property outside the District will benefit from the provisions of the District's CIP; however, these are incidental to the District's CIP, which is designed solely to provide special benefits peculiar to property within the District. Special and peculiar benefits accrue to property within the District and enables properties within its boundaries to be developed.

The CIP will be owned by the District or other governmental units and such CIP is intended to be available and will reasonably be available for use by the general public (either by being part of a system of improvements that is available to the general public or is otherwise available to the general public) including nonresidents of the District. All of the CIP is or will be located on lands owned or to be owned by the District or another governmental entity or on perpetual easements in favor of the District or other governmental entity. The CIP, and any cost estimates set forth herein, do not include any earthwork, grading or other improvements on private lots or property. The District will pay the lesser of the cost of the components of the CIP or the fair market value.

Please note that the CIP as presented herein is based on current plans and market conditions which are subject to change. Accordingly, the CIP, as used herein, refers to sufficient public infrastructure of the kinds described herein (i.e., stormwater/floodplain management, sanitary sewer, potable water, etc.) to support the development and sale of the planned residential units in the District, which (subject to true-up determinations) number and type of units may be changed with the development of the site. Stated differently, during development and implementation of the public infrastructure improvements as described for the District, it may be necessary to make modifications and/or deviations for the plans, and the District expressly reserves the right to do so.

MADDEN, MOOREHEAD & STOKES, LLC

David A. Reid, P.E. 6-22-2023

FL License No. 38794

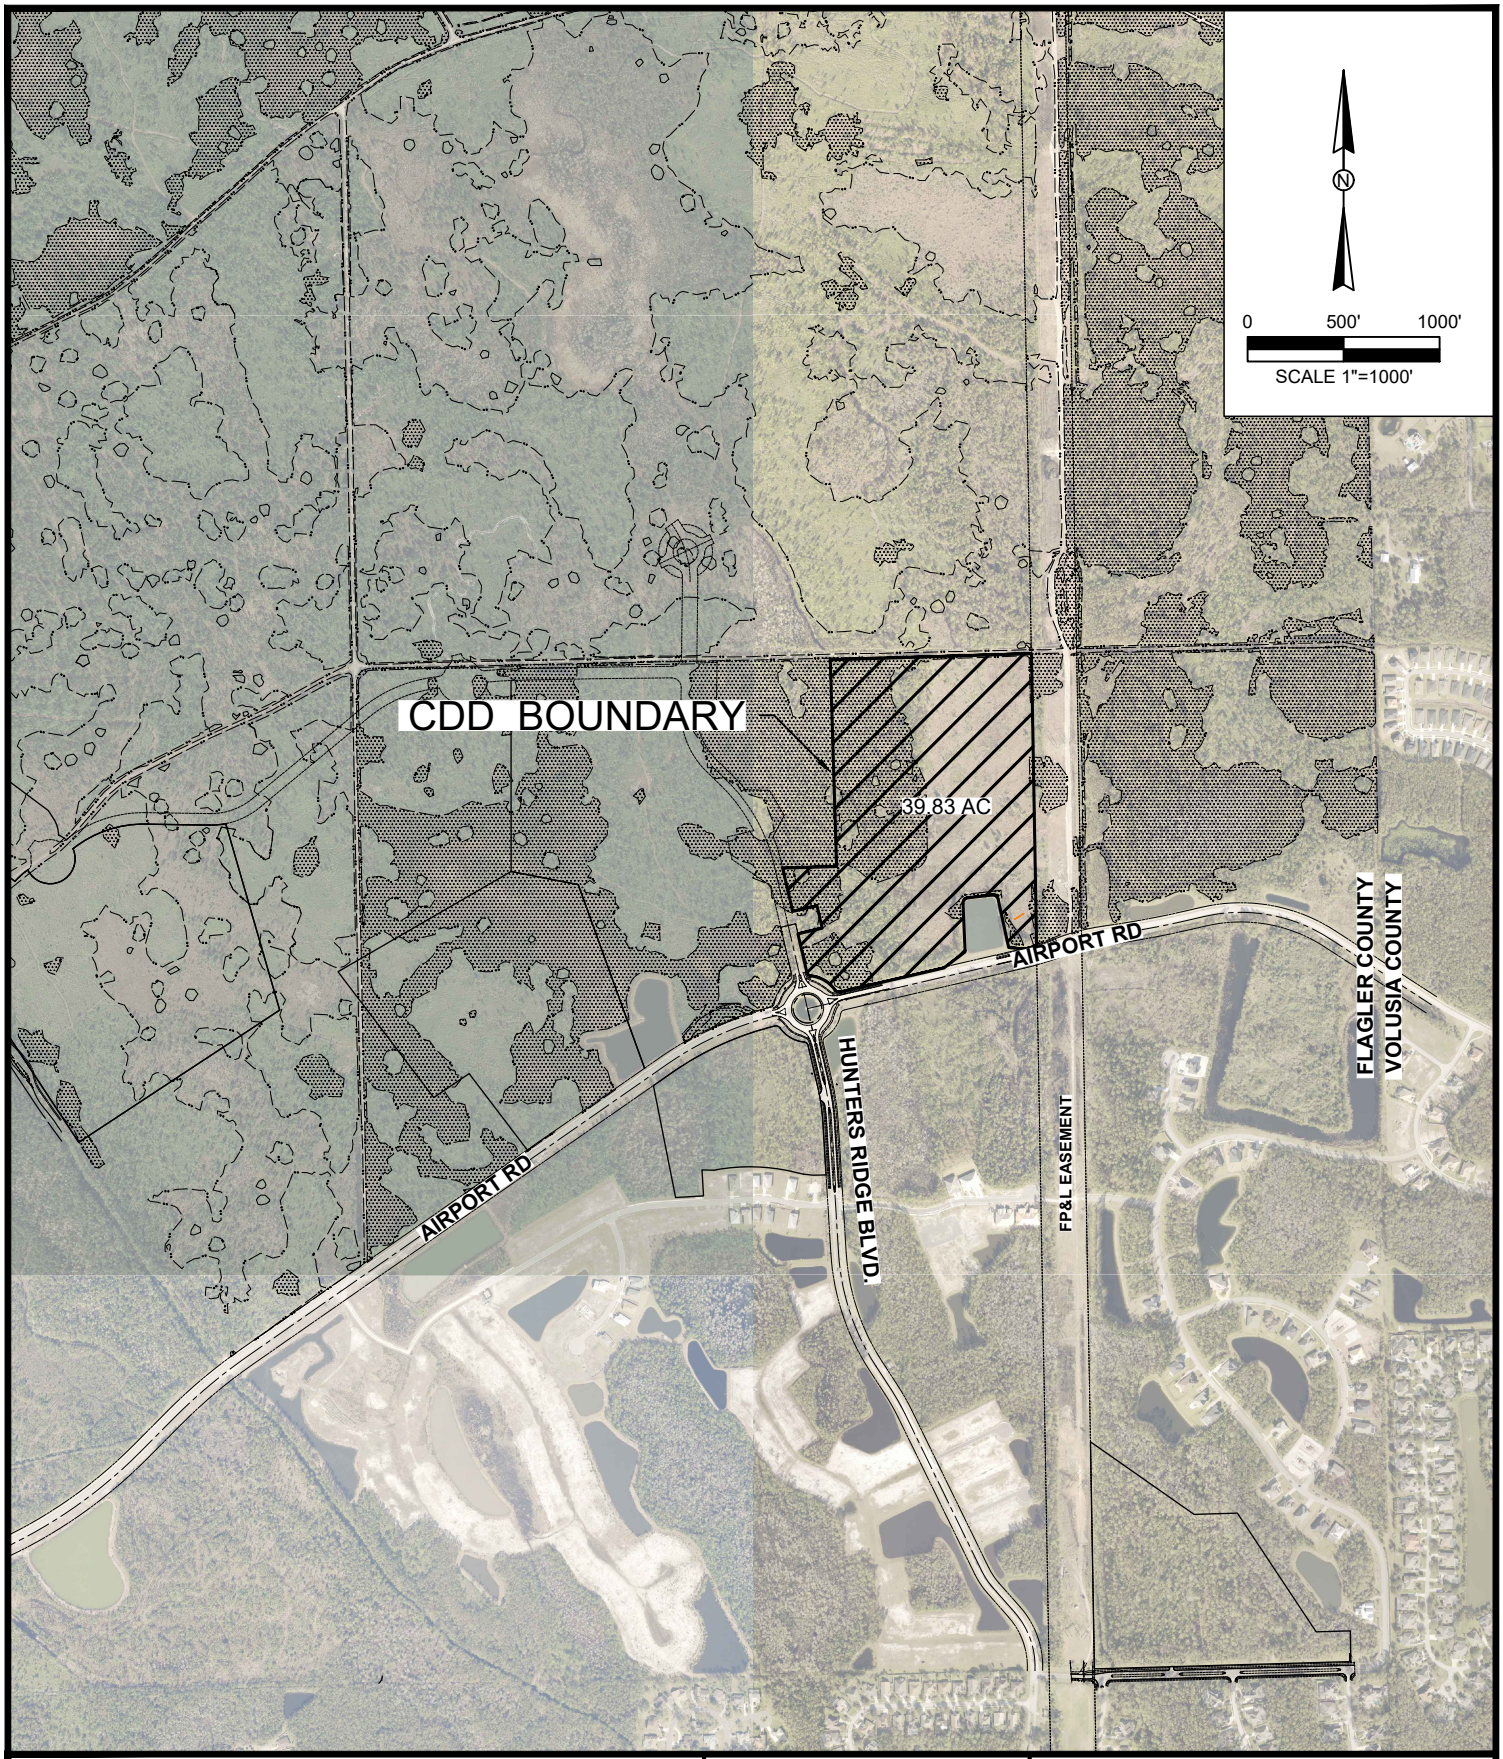

MADDEN
MOORHEAD & STOKES, LLC
CIVIL ENGINEERS
431 E. HORATIO AVE, SUITE 260 MAITLAND, FL 32751 (407) 629-8330
CERTIFICATE OF AUTHORIZATION NO. CA-0007723

JOB NUMBER:	23003
SEC: 22 TWP: 14S RNG: 31E	
DRAWN BY:	JFV
APPROVED BY:	DAR
DATE:	02/02/2023
SCALE:	1" = 1000'

ORMOND STATION CDD

MAP OF DISTRICT BOUNDARY

1

LEGAL DESCRIPTION
A PARCEL OF LAND LYING WITHIN SECTION 22, TOWNSHIP 14 SOUTH, RANGE 31 EAST, FLAGLER COUNTY, FLORIDA, BEING MORE PARTICULARLY DESCRIBED AS FOLLOWS:

COMMENCE AT THE SOUTHWEST CORNER OF SAID SECTION 22; THENCE ALONG THE WEST LINE OF SAID SECTION 22 RUN NORTH 01°17'59" WEST A DISTANCE OF 5262.99 FEET TO THE NORTHWEST CORNER OF SAID SECTION 22; THENCE ALONG THE NORTH LINE OF SAID SECTION 22 RUN NORTH 88°15'41" EAST A DISTANCE OF 2473.29 FEET TO THE NORTHWEST CORNER OF CONSERVATION TRACT "A", RECORDED IN OFFICIAL RECORDS BOOK 2694, PAGE 1482 AND THE NORTHWEST CORNER OF TRACT "B", RECORDED IN OFFICIAL RECORDS BOOK 2706, PAGE 145 OF THE PUBLIC RECORDS OF FLAGLER COUNTY, FLORIDA, BEING THE POINT OF BEGINNING; THENCE ALONG THE NORTH LINE OF SAID CONSERVATION TRACT, THE NORTH LINE OF SAID SECTION 22, AND THE NORTH LINE OF SAID TRACT "B" CONTINUE NORTH 88°15'41" EAST A DISTANCE OF 1048.02 FEET TO THE INTERSECTION OF SAID NORTH LINE OF SECTION 22 AND THE WEST LINE OF THAT CERTAIN 236.00 FOOT WIDE FLORIDA POWER & LIGHT COMPANY EASEMENT AS RECORDED IN OFFICIAL RECORDS BOOK 1319, PAGE 1953 AND DEED BOOK 38, PAGE 50 BOTH BEING RECORDED IN THE PUBLIC RECORDS OF FLAGLER COUNTY, FLORIDA; THENCE ALONG SAID WEST LINE AND THE EAST LINE OF SAID TRACT "B" RUN SOUTH 01°00'05" EAST A DISTANCE OF 1521.83 FEET TO THE INTERSECTION OF SAID WEST LINE WITH THE NORTHERLY RIGHT-OF-WAY OF AIRPORT ROAD (A 100.00 FOOT WIDE PRIVATE RIGHT-OF-WAY) PER MAP BOOK 37, PAGES 38-39 OF THE PUBLIC RECORDS OF FLAGLER COUNTY, FLORIDA, SAID POINT OF INTERSECTION ALSO BEING THE BEGINNING OF A NON-TANGENT CURVE TO THE RIGHT, CONCAVE NORTHWESTERLY, HAVING A RADIUS OF 1400.00 FEET, A CENTRAL ANGLE OF 02°40'58", AND A CHORD DISTANCE OF 65.55 FEET WHICH BEARS SOUTH 74°35'44" WEST; THENCE ALONG ARC OF SAID CURVE, SAID NORTH RIGHT-OF-WAY LINE AND THE SOUTH LINE OF AFORESAID TRACT "B" RUN FOR A LENGTH OF 65.56 FEET TO THE SOUTHEAST CORNER OF TRACT 5 (DRAINAGE EASEMENT) PER SAID RIGHT-OF-WAY MAP BOOK AND OFFICIAL RECORDS BOOK 1730, PAGE 1056 AS RECORDED IN THE OFFICIAL RECORDS OF FLAGLER COUNTY, FLORIDA, AND A POINT OF NON-TANGENCY WITH A LINE; THENCE DEPARTING SAID NORTHERLY RIGHT-OF-WAY LINE, ALONG THE EASTERLY, NORTHERLY, AND WESTERLY LINES OF SAID TRACT 5 (DRAINAGE EASEMENT) AND SAID SOUTH LINE OF TRACT "B" RUN THE FOLLOWING SEVEN (7) COURSES AND DISTANCES: (1) NORTH 84°20'38" WEST A DISTANCE OF 82.69 FEET; (2) THENCE NORTH 12°19'05" WEST A DISTANCE OF 254.77 FEET TO THE BEGINNING OF A CURVE TO THE LEFT CONCAVE SOUTHWESTERLY, HAVING A RADIUS OF 30.00 FEET, A CENTRAL ANGLE OF 84°28'08", AND A CHORD DISTANCE OF 40.33 FEET WHICH BEARS NORTH 54°33'04" WEST; (3) THENCE ALONG THE ARC OF SAID CURVE RUN A LENGTH OF 44.23 TO A POINT OF TANGENCY WITH A LINE; (4) THENCE ALONG SAID TANGENT LINE RUN SOUTH 83°12'57" WEST A DISTANCE OF 125.15 FEET TO A POINT OF CURVATURE OF A CURVE TO THE LEFT, CONCAVE SOUTHEASTERLY, HAVING A RADIUS OF 30.00 FEET, A CENTRAL ANGLE OF 85°47'29", AND A CHORD DISTANCE OF 40.84 WHICH BEARS SOUTH 40°19'20" WEST; (5) THENCE ALONG THE ARC OF SAID CURVE RUN A LENGTH OF 44.92 FEET TO A POINT OF TANGENCY WITH A LINE; (6) THENCE ALONG SAID TANGENT LINE RUN SOUTH 02°34'18" EAST A DISTANCE OF 249.48 FEET; (7) THENCE RUN SOUTH 53°07'43" WEST A DISTANCE OF 138.20 FEET TO AFORESAID NORTHERLY RIGHT-OF-WAY LINE OF AIRPORT ROAD AND AFORESAID SOUTH LINE OF TRACT "B"; THENCE ALONG SAID NORTHERLY RIGHT-OF-WAY LINE AND SAID SOUTH LINE OF TRACT "B" RUN SOUTH 76°55'49" WEST A DISTANCE OF 554.87 FEET TO THE SOUTH-MOST CORNER OF CONSERVATION TRACT "B", RECORDED IN AFORESAID OFFICIAL RECORDS BOOK 2694, PAGE 1482 AND THE BEGINNING OF A CURVE TO THE RIGHT, CONCAVE NORTHEASTERLY, HAVING A RADIUS OF 25.00 FEET, A CENTRAL ANGLE OF 67°58'32", AND A CHORD DISTANCE OF 27.95 FEET WHICH BEARS NORTH 69°04'55" EAST; THENCE ALONG THE SOUTHWESTERLY LINE OF SAID CONSERVATION TRACT "B", SOUTH LINE OF AFORESAID TRACT "B", AND AFORESAID NORTHERLY RIGHT-OF-WAY LINE OF AIRPORT ROAD RUN THE FOLLOWING THREE (3) COURSES AND DISTANCES: (1) ALONG THE ARC OF SAID CURVE RUN A LENGTH OF 29.66 FEET TO A POINT OF REVERSE CURVATURE WITH A CURVE TO THE LEFT, CONCAVE SOUTHWESTERLY, HAVING A RADIUS OF 175.00 FEET, A CENTRAL ANGLE OF 49°00'36", AND A CHORD DISTANCE OF 145.17 FEET WHICH BEARS SOUTH 59°35'57" EAST; (2) THENCE ALONG THE ARC OF SAID CURVE RUN A LENGTH OF 149.69 FEET TO A POINT OF REVERSE CURVATURE WITH A CURVE TO THE RIGHT, CONCAVE NORTHEASTERLY, HAVING A RADIUS OF 25.00 FEET AND A CENTRAL ANGLE OF 71°02'04", AND A CHORD DISTANCE OF 29.05 FEET WHICH BEARS SOUTH 48°35'13" EAST; (3) THENCE ALONG THE ARC OF SAID CURVE RUN A LENGTH OF 30.99 FEET TO A POINT OF TANGENCY WITH A LINE AND A POINT ON THE EASTERLY RIGHT-OF-WAY LINE OF HUNTER'S RIDGE BOULEVARD PER AFORESAID MAP BOOK 37, PAGES 38-39; THENCE ALONG SAID EASTERLY RIGHT-OF WAY LINE AND AFORESAID SOUTHWESTERLY LINE OF CONSERVATION TRACT "B", AND SAID SOUTH LINE OF TRACT "B" RUN NORTH 13°04'11" WEST A DISTANCE OF 205.77 FEET; THENCE DEPARTING SAID EASTERLY RIGHT-OF-WAY LINE ALONG THE WEST LINE OF SAID TRACT "B" RUN NORTH 76°55'49" EAST A DISTANCE OF 130.00 FEET TO THE SOUTHWEST CORNER OF AFORESAID CONSERVATION TRACT "A"; THENCE ALONG THE WEST LINE OF SAID CONSERVATION TRACT "A" AND SAID WEST LINE OF TRACT "B" RUN THE FOLLOWING FIVE (5) COURSES AND DISTANCES: (1) NORTH 13°04'11" WEST A DISTANCE OF 120.00 FEET; (2) THENCE RUN SOUTH 76°55'49" A DISTANCE OF 130.00 FEET; (3) THENCE RUN NORTH 13°04'11" WEST A DISTANCE OF 231.38 FEET; (4) THENCE RUN NORTH 88°15'41" EAST A DISTANCE OF 281.00 FEET; (5) THENCE RUN NORTH 01°44'19" WEST A DISTANCE OF 1076.91 FEET RETURNING TO THE POINT OF BEGINNING.
CONTAINING 1,735,215 SQUARE FEET OR 39.835 ACRES, MORE OR LESS.

MADDEN
MOORHEAD & STOKES, LLC
CIVIL ENGINEERS
431 E. HORATIO AVE, SUITE 260 MAITLAND, FL 32751 (407) 629-8330
CERTIFICATE OF AUTHORIZATION NO. CA-0007723

JOB NUMBER:	23003
SEC: 22 TWP: 14S RNG: 31E	
DRAWN BY:	JFV
APPROVED BY:	DAR
DATE:	02/02/2023
SCALE:	NONE

ORMOND STATION CDD

LEGAL DESCRIPTION

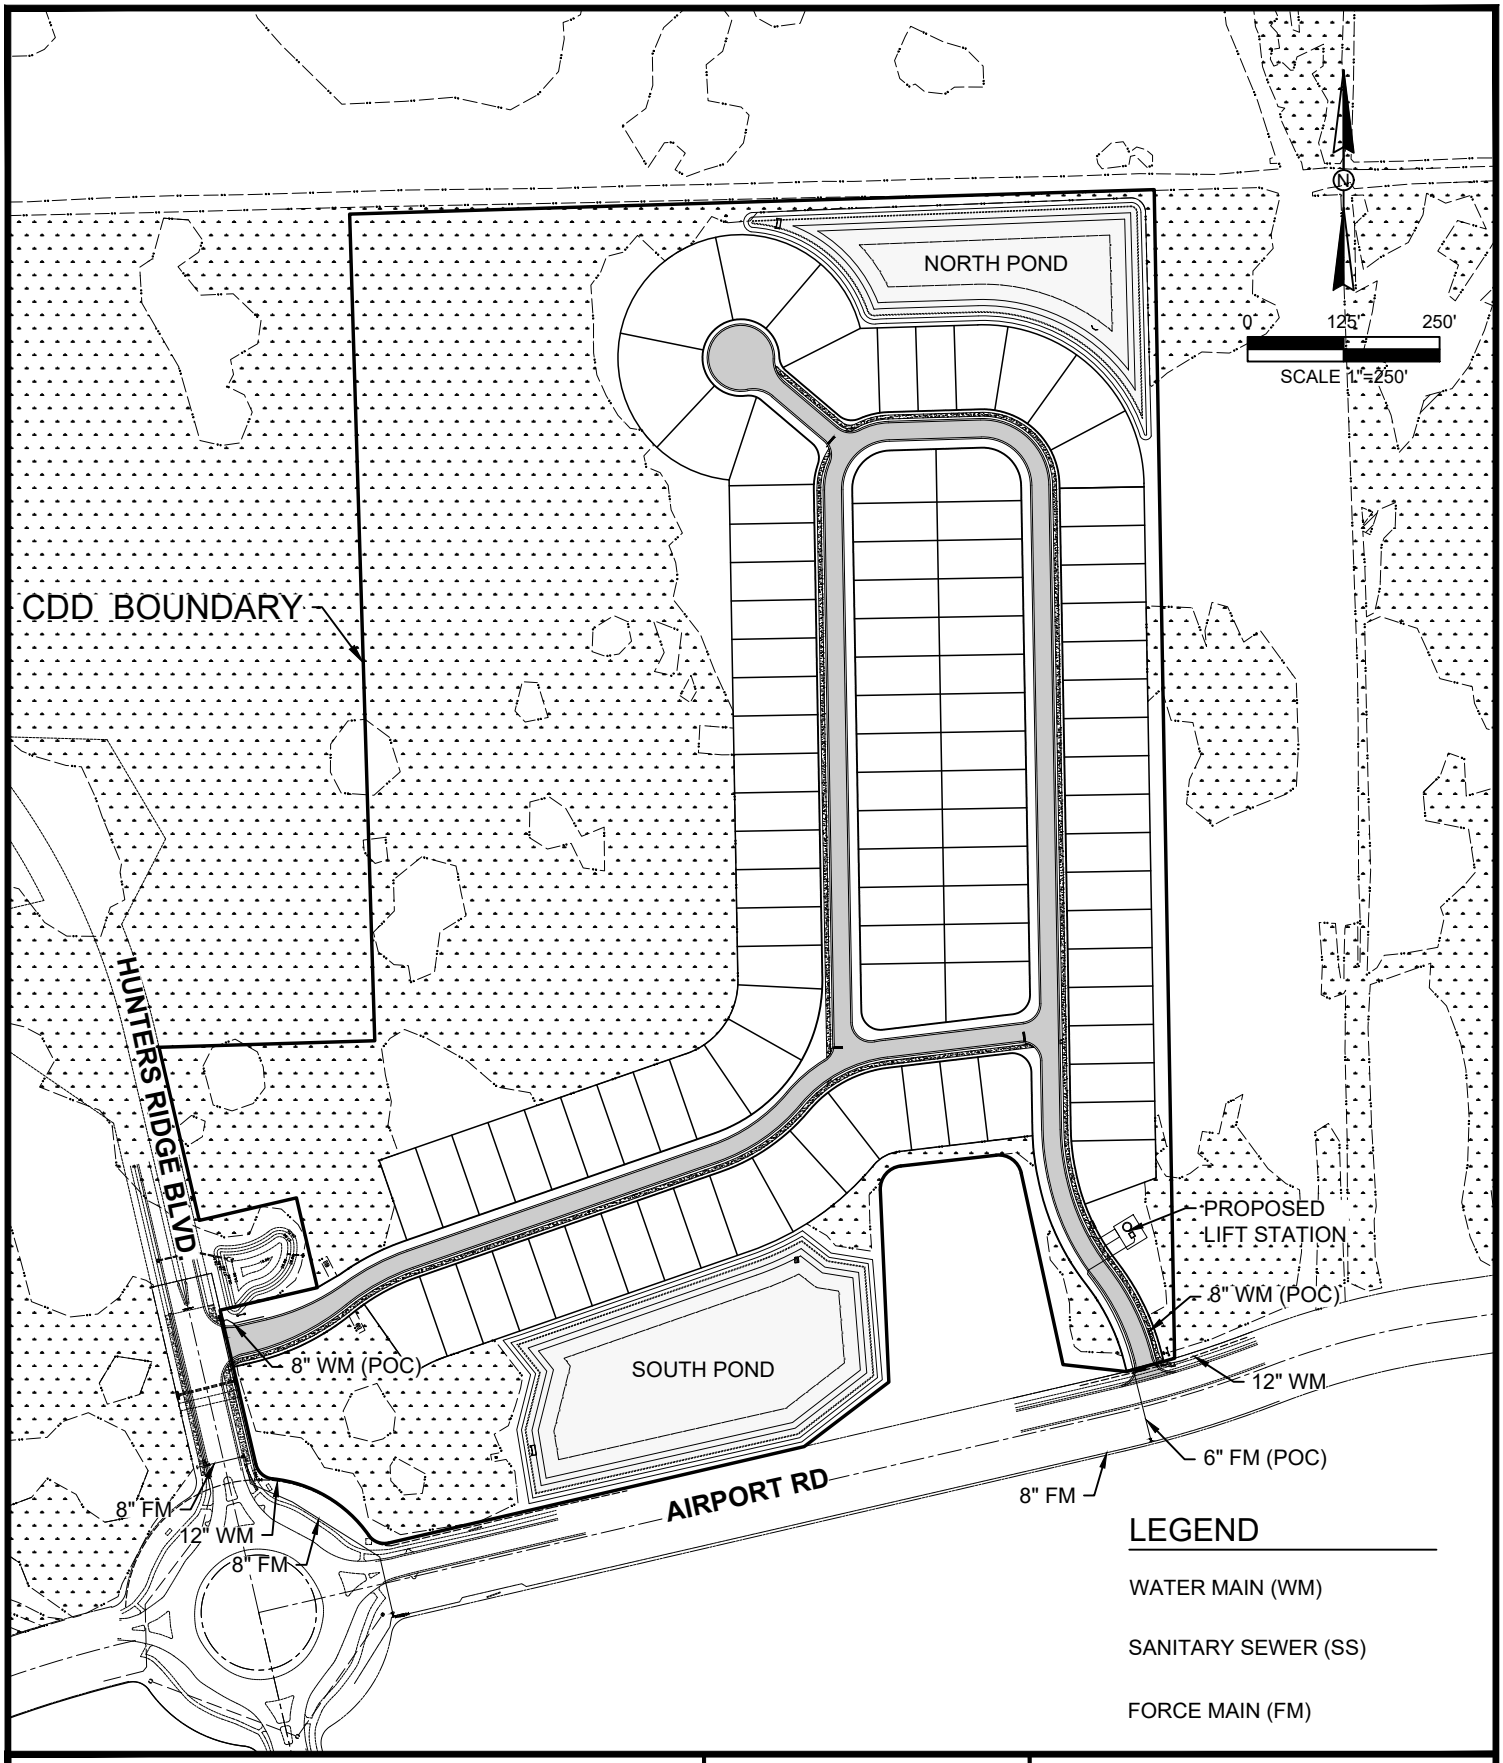

MADDEN
MOORHEAD & STOKES, LLC
CIVIL ENGINEERS
431 E. HORATIO AVE, SUITE 260 MAITLAND, FL 32751 (407) 629-8330
CERTIFICATE OF AUTHORIZATION NO. CA-0007723

JOB NUMBER:	23003
SEC: 22 TWP: 14S RNG: 31E	
DRAWN BY:	JFV
APPROVED BY:	DAR
DATE:	02/02/2023
SCALE:	1" = 250'

ORMOND STATION CDD

EXISTING UTILITY MAP

3

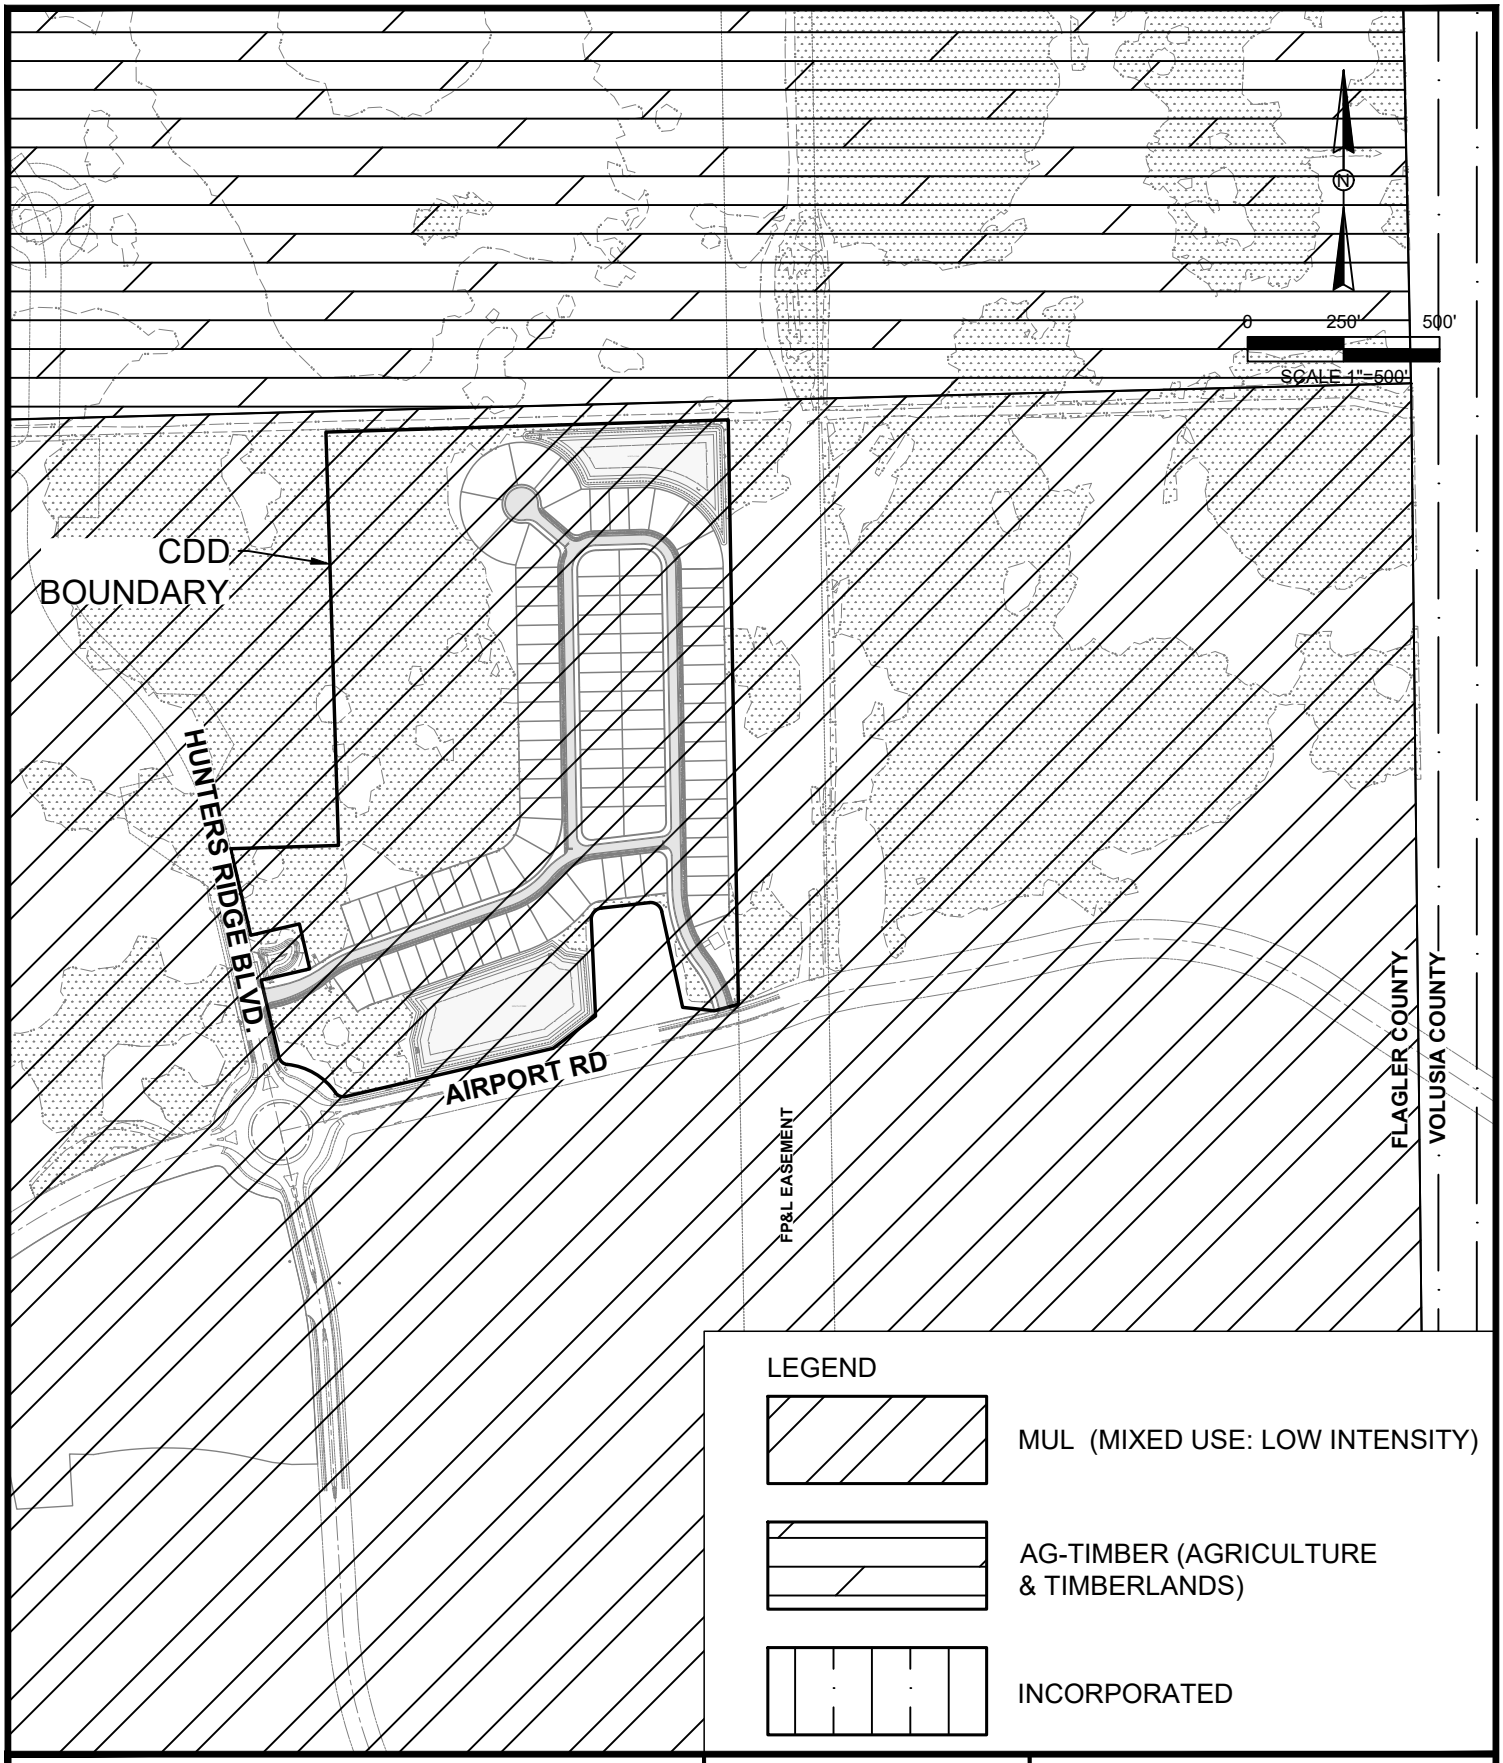

MADDEN
MOORHEAD & STOKES, LLC
CIVIL ENGINEERS
431 E. HORATIO AVE, SUITE 260 MAITLAND, FL 32751 (407) 629-8330
CERTIFICATE OF AUTHORIZATION NO. CA-0007723

JOB NUMBER:	23003
SEC: 22 TWP: 14S RNG: 31E	
DRAWN BY:	JFV
APPROVED BY:	DAR
DATE:	02/02/2023
SCALE:	1" = 500'

ORMOND STATION CDD

FUTURE LAND USE MAP

4

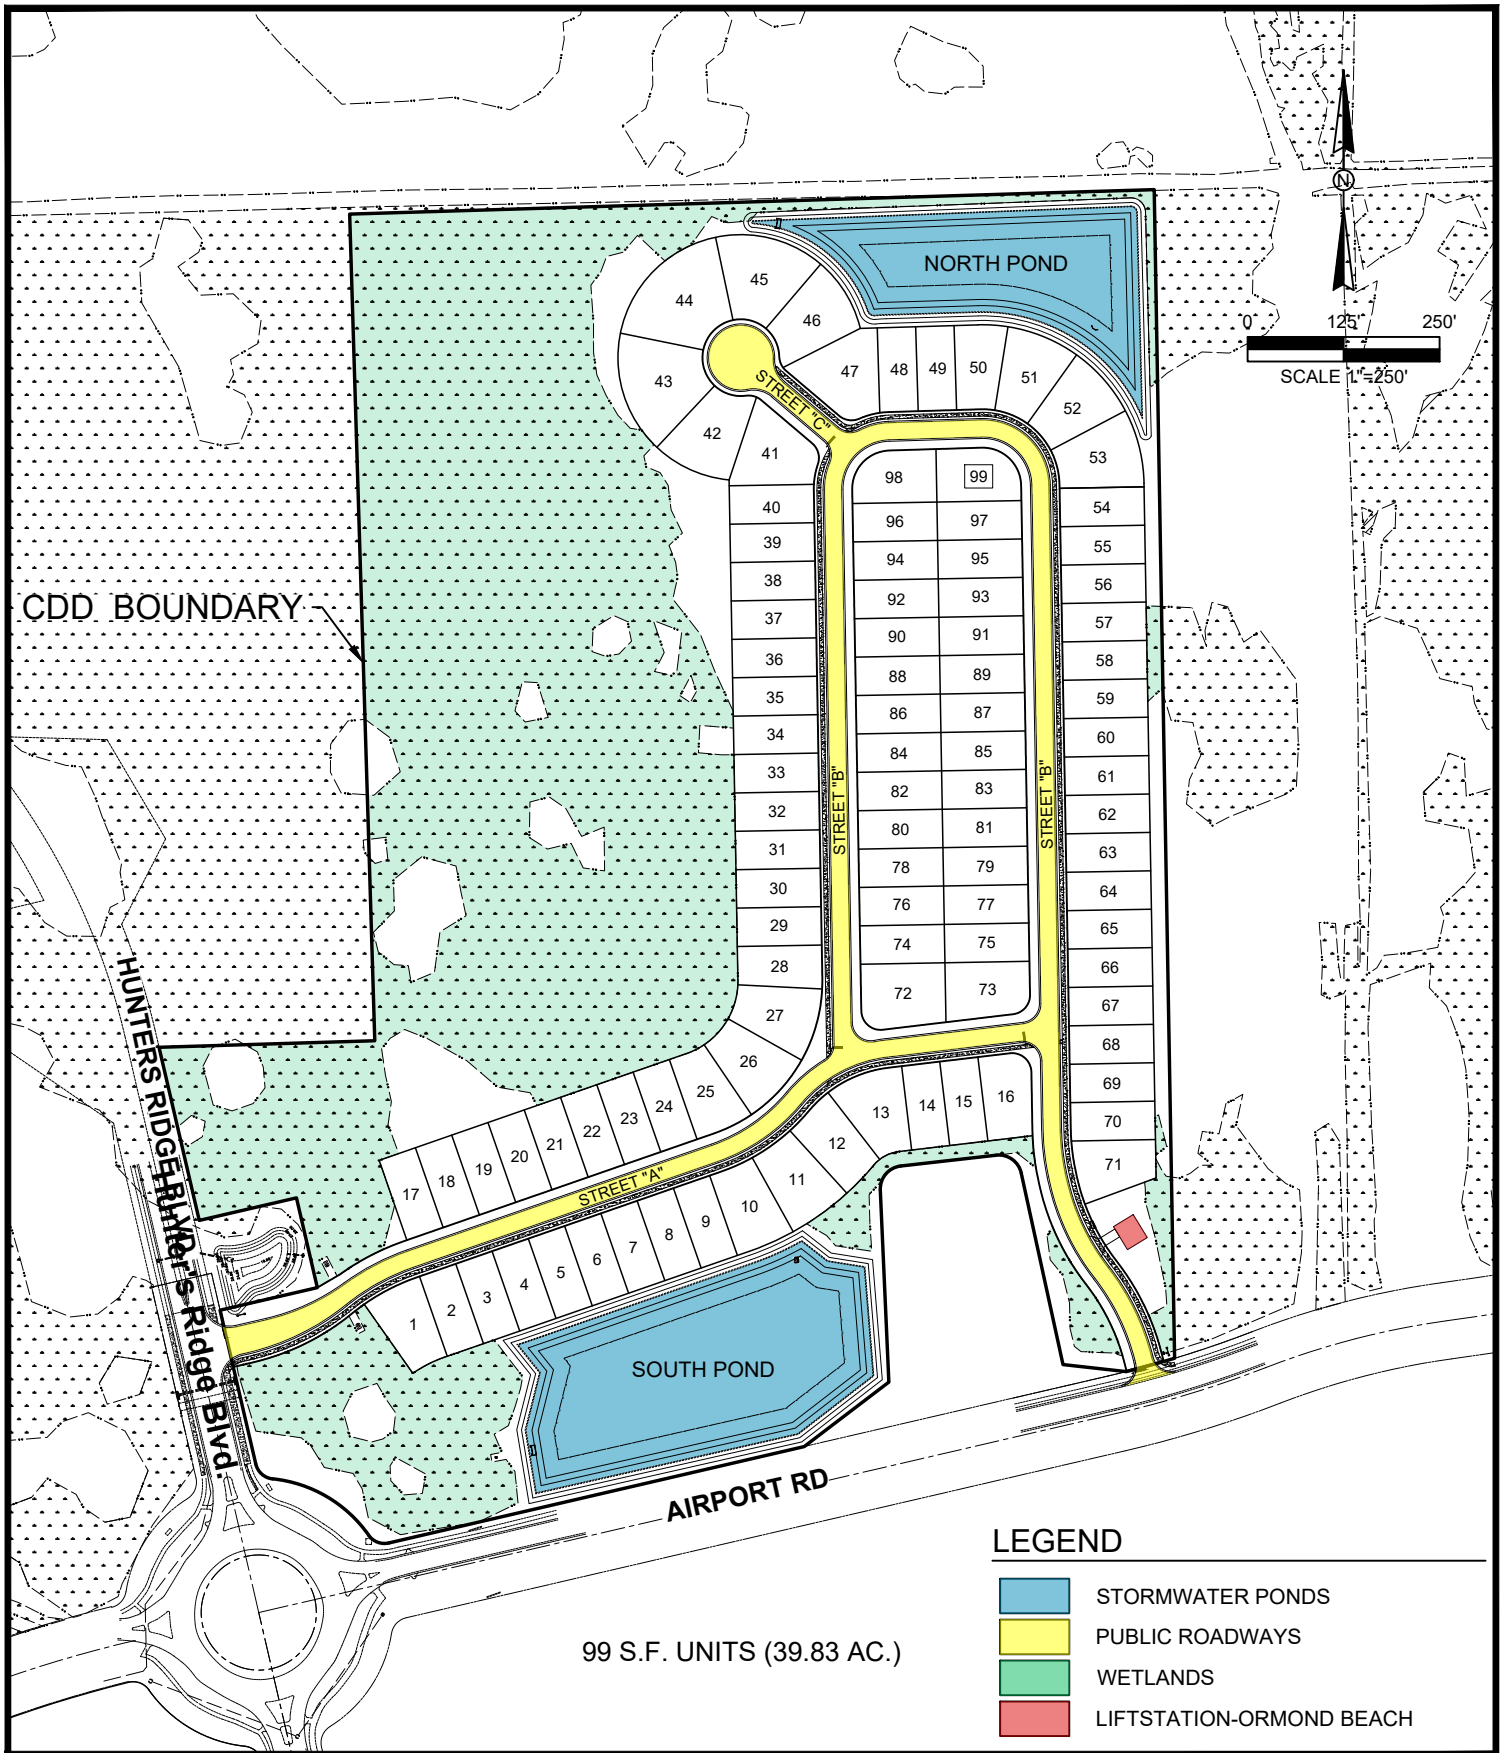

MADDEN
MOORHEAD & STOKES, LLC
CIVIL ENGINEERS
431 E. HORATIO AVE, SUITE 260 MAITLAND, FL 32751 (407) 629-8330
CERTIFICATE OF AUTHORIZATION NO. CA-0007723

JOB NUMBER:	23003
SEC: 22 TWP: 14S RNG: 31E	
DRAWN BY:	JFV
APPROVED BY:	DAR
DATE:	02/02/2023
SCALE:	1" = 250'

ORMOND STATION CDD

SITE PLAN

5

D·R·HORTON
America's Builder

COMMUNITY MAP

Hunters Ridge

Ormond Beach

March 2023

Name	FKA	Land Closing	Delivery	Duplex	SF	Total
Groveside	Celadine	Jul-22	Jul-23		99	**99**
Gardenside	Iris Ph1	May-24	May-25		76	**76**
Ridgeside	Indigo	Sep-24	Sep-25	172		**172**
n/a	Ironwood	Nov-24	Nov-25		120	**120**
Gardenside	Iris Ph2	Feb-25	Feb-26		94	**94**
Meadowside	Mace	Nov-25	Nov-26		206	**206**
Waterside	Orchid	Aug-26	Aug-27		115	**115**
Greenside	Damiana	May-27	May-28		158	**158**
Total				**172**	**868**	**1,040**

D.R. Horton is equal housing opportunity builder. This map is a schematic for exhibition purposes only and does not represent the exact location or configuration of site features, lot lines, easements, amenities, units, buildings or details shown thereon. All lot/site sizes are approximate and may vary. All information on this map, including availability and delivery dates, is subject to change without notice or obligation CBC1252212.

DRHorton.com

© Copyright 2022 D.R. Horton, Inc.

Exhibit 6

ORMOND STATION

COMMUNITY DEVELOPMENT DISTRICT

9E

ORMOND STATION
COMMUNITY DEVELOPMENT DISTRICT

Master Special Assessment
Methodology Report

June 29, 2023

Provided by:

Wrathell, Hunt and Associates, LLC
2300 Glades Road, Suite 410W
Boca Raton, FL 33431
Phone: 561-571-0010
Fax: 561-571-0013
Website: www.whhassociates.com

Table of Contents

1.0 Introduction
1.1 Purpose 1
1.2 Scope of the Report 1
1.3 Special Benefits and General Benefits 1
1.4 Organization of the Report 2

2.0 Development Program
2.1 Overview 2
2.2 The Development Program 2

3.0 The Capital Improvement Plan
3.1 Overview 3
3.2 The Capital Improvement Plan 3

4.0 Financing Program
4.1 Overview 4
4.2 Types of Bonds Proposed 4

5.0 Assessment Methodology
5.1 Overview 5
5.2 Benefit Allocation 5
5.3 Assigning Debt 8
5.4 Lienability Test: Special and Peculiar Benefit to the Property 8
5.5 Lienability Test: Reasonable and Fair Apportionment of the Duty to Pay 9
5.6 True-Up Mechanism 9
5.7 Assessment Roll 11
5.8 Additional Items Regarding Bond Assessment Imposition and Allocation 11

6.0 Additional Stipulations
6.1 Overview 12

7.0 Appendix
Table 1 13
Table 2 14
Table 3A 14
Table 3B 15
Table 4 15
Table 5A 16
Table 5B 16

1.0 Introduction

1.1 Purpose

This Master Special Assessment Methodology Report (the "Report") was developed to provide a financing plan and a special assessment methodology for the Ormond Station Community Development District (the “District”), located in Flagler County, Florida, as related to funding the costs of public infrastructure improvements (the “Capital Improvement Plan”) contemplated to be provided by the District.

1.2 Scope of the Report

This Report presents the projections for financing the District's Capital Improvement Plan described in the Engineer’s Report developed by Madden, Moorehead & Stokes, LLC (the “District Engineer”) and dated June 2023 (the “Engineer's Report”), as well as describes the method for the allocation of special benefits and the apportionment of special assessment debt resulting from the provision and funding of the Capital Improvement Plan.

1.3 Special Benefits and General Benefits

The public infrastructure improvements undertaken and funded by the District as part of the Capital Improvement Plan create special and peculiar benefits, different in kind and degree general and incidental benefits to the public at large. However, as discussed within this Report, these general benefits are incidental in nature and are readily distinguishable from the special and peculiar benefits which accrue to property within the District. The District’s Capital Improvement Plan enables properties within its boundaries to be developed.

There is no doubt that the general public and property owners of property outside the District will benefit from the provision of the Capital Improvement Plan. However, these benefits are only incidental since the Capital Improvement Plan is designed solely to provide special benefits peculiar to property within the District. Properties outside the District are not directly served by the Capital Improvement Plan and do not depend upon the Capital Improvement Plan to obtain or to maintain their development entitlements. This fact alone clearly distinguishes the special benefits which District properties receive compared to those lying outside of the District's boundaries.

The Capital Improvement Plan will provide public infrastructure improvements which are all necessary in order to make the lands within the District developable and saleable. The installation of such improvements will cause the value of the developable and saleable lands within the District to increase by more than the sum of the financed cost of the individual components of the Capital Improvement Plan. Even though the exact value of the benefits provided by the Capital Improvement Plan is hard to estimate at this point, it is nevertheless greater than the costs associated with providing the same.

1.4 Organization of the Report

Section Two describes the development program as proposed by the Developer, as defined below.

Section Three provides a summary of the Capital Improvement Plan as determined by the District Engineer.

Section Four discusses the financing program for the District.

Section Five introduces the special assessment methodology for the District.

2.0 Development Program

2.1 Overview

The District will serve the Ormond Station development (the "Development"), a master planned residential development located in Flagler County, Florida. The land within the District consists of approximately 39.835 +/- acres and is generally located north of Airport Road and west of the Flagler County/Volusia County boundary, although two land parcels referred to as the Boundary Expansion Parcel One and Boundary Expansion Parcel Two (the "Future Expansion Parcels") are anticipated to be added to the District in the future.

2.2 The Development Program

The development of Ormond Station is anticipated to be conducted by DR Horton, Inc. or an affiliated entity (the "Developer"). Based upon the information provided by the Developer and the District Engineer, the current development plan for the land contained within the existing boundaries of the District envisions a total of 99

residential dwelling units, while the development plan for the District expanded to include the Future Expansion Parcels envisions a total of 1,040 residential units developed in multiple phases, although land use types and unit numbers may change throughout the development period. Table 1 in the *Appendix* illustrates the development plan for the District.

3.0 The Capital Improvement Plan

3.1 Overview

The public infrastructure costs to be funded by the District are described by the District Engineer in the Engineer's Report. Only public infrastructure that may qualify for bond financing by the District under Chapter 190, Florida Statutes and under the Internal Revenue Code of 1986, as amended, was included in these estimates.

3.2 The Capital Improvement Plan

The public infrastructure improvements which are part of the Capital Improvement Plan and are needed to serve the Development are projected to consist of improvements which will serve all of the lands in the District. The District, however, reserves the right to create distinct assessment areas to coincide with the phases of development. The Capital Improvement Plan will consist of stormwater management ponds & erosion control, public roadways, stormwater drainage, potable water, sanitary sewer, reclaimed water, differential cost of undergrounding electrical conduit, landscaping, irrigation, sod for ponds, hardscape, conservation, offsite roadway and utility improvements, the costs of which, along with contingencies and professional services, were estimated by the District Engineer at $4,431,460 for the 99 residential units proposed to be developed within the existing boundaries of the District and $51,234,768 for the 1,040 residential units proposed to be developed within the District expanded to include the Future Expansion Parcels.

The public infrastructure improvements that comprise the Capital Improvement Plan will serve and provide benefit to all land uses in the District and will comprise an interrelated system of improvements, which means all of improvements will serve the entire District and improvements will be interrelated such that they will reinforce one another.

Table 2 in the *Appendix* illustrates the specific components of the Capital Improvement Plan.

4.0 Financing Program

4.1 Overview

As noted above, the District is embarking on a program of capital improvements which will facilitate the development of lands within the District. Generally, construction of public improvements is either funded by the Developer and then acquired by the District or funded directly by the District. As of the time of writing of this Report, the District will most likely acquire completed improvements from the Developer, although the District maintains the complete flexibility to either acquire the public infrastructure from the Developer or construct it, or even partly acquire it and partly construct it.

As noted in *Section 2.2*, the current boundaries of the District are projected to be expanded at a future date. For the purposes of estimating the amount of bonded debt necessary for funding of the public infrastructure improvements necessary for the development of the 99 residential units within the current boundaries of the District, this Report projects that the District would have to issue an estimated $6,530,000 in par amount of special assessment bonds as illustrated in Table 3A in the *Appendix*.

Once the District's boundaries have already been expanded to include the Future Expansion Parcels, even though the actual financing plan may change to include multiple series of bonds, it is likely that in order to fully fund the costs of the Capital Improvement Plan as described in *Section 3.2* in one financing transaction, the District would have to issue approximately $71,515,000 in par amount of special assessment bonds (the "Bonds") as illustrated in Table 3B in the *Appendix*.

Please note that the purpose of this Report is to allocate the benefit of the Capital Improvement Plan to the various land uses in the District and based on such benefit allocation to apportion the maximum debt necessary to fund the Capital Improvement Plan. The discussion of the structure and size of the indebtedness is based on various estimates and is subject to change.

4.2 Types of Bonds Proposed

The proposed financing plan for the District provides for the issuance of the Bonds in the approximate principal amount of $71,515,000 to finance approximately $51,234,768 in Capital Improvement Plan costs. The Bonds as projected under this financing plan would be

structured to be amortized in 30 annual installments following a 24-month capitalized interest period. Interest payments on the Bonds would be made every May 1 and November 1, and principal payments on the Bonds would be made either on May 1 or on November 1.

In order to finance the improvement and other costs, the District would need to borrow more funds and incur indebtedness in the total amount of approximately $71,515,000. The difference is comprised of debt service reserve, capitalized interest, underwriter's discount and costs of issuance. Preliminary sources and uses of funding for the Bonds are presented in Table 3B in the *Appendix*.

Please note that the structure of the Bonds as presented in this Report is preliminary and may change due to changes in the development program, market conditions, timing of infrastructure installation as well as for other reasons. The District maintains complete flexibility as to the structure of the Bonds and reserves the right to modify it as necessary.

5.0 Assessment Methodology

5.1 Overview

The issuance of the Bonds provides the District with funds necessary to construct/acquire the infrastructure improvements which are part of the Capital Improvement Plan outlined in *Section 3.2* and described in more detail by the District Engineer in the Engineer's Report. These improvements lead to special and general benefits, with special benefits accruing to the assessable properties within the boundaries of the District and general benefits accruing to areas outside the District but being only incidental in nature. The debt incurred in financing the public infrastructure will be secured by assessing properties that derive special and peculiar benefits from the Capital Improvement Plan. All properties that receive special benefits from the Capital Improvement Plan will be assessed for their fair share of the debt issued in order to finance all or a portion of the Capital Improvement Plan.

5.2 Benefit Allocation

The most current development plan for the District expanded to include the Future Expansion Parcels envisions the development of 1,040 residential dwelling units, although, unit numbers and land use types may change throughout the development period.

The public infrastructure improvements that comprise the Capital Improvement Plan will serve and provide benefit to all land uses in the District and will comprise an interrelated system of improvements, which means all of improvements will serve the entire District and improvements will be interrelated such that they will reinforce one another.

By allowing for the land in the District to be developable, both the public infrastructure improvements that comprise the Capital Improvement Plan and their combined benefit will be greater than the sum of their individual benefits. All of the land uses within the District will benefit from each infrastructure improvement category, as the improvements provide basic infrastructure to all land within the District and benefit all land within the District as an integrated system of improvements.

As stated previously, the public infrastructure improvements included in the Capital Improvement Plan have a logical connection to the special and peculiar benefits received by the land within the District, as without such improvements, the development of the properties within the District would not be possible. Based upon the connection between the improvements and the special and peculiar benefits to the land within the District, the District can assign or allocate a portion of the District's debt through the imposition of non-ad valorem assessments, to the land receiving such special and peculiar benefits. Even though these special and peculiar benefits are real and ascertainable, the precise amount of the benefit cannot yet be calculated with mathematical certainty. However, such benefit is more valuable than the cost of, or the actual non-ad valorem assessment amount levied on that parcel.

The benefit associated with the Capital Improvement Plan of the District is proposed to be allocated to the different unit types within the District in proportion to the density of development and intensity of use of the infrastructure as measured by a standard unit called an Equivalent Residential Unit ("ERU"). Table 4 in the *Appendix* illustrates the ERU weights that are proposed to be assigned to the unit types contemplated to be developed within the District based on the relative density of development and the intensity of use of master infrastructure, the total ERU counts for each unit type, and the share of the benefit received by each unit type.

The rationale behind different ERU weights is supported by the fact that generally and on average smaller units, such as townhomes, will use and benefit from the District's improvements less than larger units, such as single-family units, as for instance, generally and on

average smaller units or units produce less storm water runoff, may produce fewer vehicular trips, and may need less water/sewer capacity than larger units. Additionally, the value of the larger units is likely to appreciate by more in terms of dollars than that of the smaller units as a result of the implementation of the Capital Improvement Plan. As the exact amount of the benefit and appreciation is not possible to be calculated at this time, the use of ERU measures serves as a reasonable approximation of the relative amount of benefit received by the different unit types from the District's improvements.

Table 5A in the *Appendix* presents the apportionment of the assessment associated with funding the District's Capital Improvement Plan (the "Bond Assessments") in accordance with the ERU benefit allocation method presented in Table 4 for the boundary of the District which has already been expanded to include the Future Expansion Parcels, while Table 5B in the *Appendix* illustrates the apportionment of the Bond Assessments for the current boundary of the District. Tables 5A and 5B also presents the annual levels of the projected annual debt service assessments per unit.

Amenities. No Bond Assessments are allocated herein to any private amenities or other common areas planned for the development. If owned by a homeowner's association, the amenities and common areas would be considered a common element for the exclusive benefit of property owners. Accordingly, any benefit to the amenities and common areas would directly benefit all platted lots in the District. If the common elements are owned by the District, then they would be governmental property not subject to the Bond Assessments and would be open to the general public, subject to District rules and policies. As such, no Bond Assessments will be assigned to the amenities and common areas.

Government Property. Real property owned by units of local, state, and federal governments, or similarly exempt entities, shall not be subject to the Bond Assessments without specific consent thereto. If at any time, any real property on which Bond Assessments are imposed is sold or otherwise transferred to a unit of local, state, or federal government, or similarly exempt entity, all future unpaid Bond Assessments for such tax parcel shall become due and payable immediately prior to such transfer by way of a mandatory true-up payment without any further action of the District.

5.3 Assigning Debt

The Bond Assessments associated with repayment of the Bonds will initially be levied on all of the gross acres of land in the existing boundaries of the District. Consequently, the Bond Assessments will initially be levied on approximately 39.835 +/- gross acres on an equal pro-rata gross acre basis and thus the total bonded debt in the amount of $6,854,690.51 will be preliminarily levied on approximately 39.835 +/- gross acres at a rate of $172,077.08 per acre.

As the land is platted, the Bond Assessments will be allocated to each platted parcel on a first platted-first assigned basis based on the planned use for that platted parcel as reflected initially in Table 5B in the *Appendix*, and after the expansion of the District's boundaries to include the Future Expansion Parcels as reflected in Table 5A in the *Appendix*. Such allocation of Bond Assessments to platted parcels will reduce the amount of Bond Assessments levied on unplatted gross acres within the District.

Transferred Property. In the event unplatted land is sold to a third party (the "Transferred Property"), the Bond Assessments will be assigned to such Transferred Property at the time of the sale based on the maximum total number of ERUs (as herein defined) assigned by the Developer to that Transferred Property, subject to review by the District's methodology consultant, to ensure that any such assignment is reasonable, supported by current development rights and plans, and otherwise consistent with this Report. The owner of the Transferred Property will be responsible for the total Bond Assessments applicable to the Transferred Property, regardless of the total number of ERUs ultimately actually platted. This total Bond Assessment is allocated to the Transferred Property at the time of the sale. If the Transferred Property is subsequently sub-divided into smaller parcels, the total Bond Assessments initially allocated to the Transferred Property will be re-allocated to the smaller parcels pursuant to the methodology as described herein (i.e., equal assessment per gross acre until platting).

5.4 Lienability Test: Special and Peculiar Benefit to the Property

As first discussed in *Section 1.3*, Special Benefits and General Benefits, public infrastructure improvements undertaken by the District create special and peculiar benefits to certain properties within the District. The District's improvements benefit assessable properties within the District and accrue to all such assessable properties on an ERU basis.

Public infrastructure improvements undertaken by the District can be shown to be creating special and peculiar benefits to the property within the District. The special and peculiar benefits resulting from each improvement include, but are not limited to:

a. added use of the property;
b. added enjoyment of the property;
c. decreased insurance premiums;
d. increased marketability and value of the property.

The public infrastructure improvements which are part of the Capital Improvement Plan make the land in the District developable and saleable and when implemented jointly as parts of the Capital Improvement Plan, provide special and peculiar benefits which are greater than the benefits of any single category of improvements. These special and peculiar benefits are real and ascertainable, but not yet capable of being calculated and assessed in terms of numerical value; however, such benefits are more valuable than either the cost of, or the actual assessment levied for, the improvement or debt allocated to the parcel of land.

5.5 Lienability Test: Reasonable and Fair Apportionment of the Duty to Pay

A reasonable estimate of the proportion of special and peculiar benefits received from the improvements is delineated in Table 4 (expressed as ERU factors) in the *Appendix*.

The apportionment of the Bond Assessments is fair and reasonable because it was conducted on the basis of consistent application of the methodology described in *Section 5.2* across all assessable property within the District according to reasonable estimates of the special and peculiar benefits derived from the Capital Improvement Plan by different unit types.

5.6 True-Up Mechanism

The District's assessment program is predicated on the development of lots in a manner sufficient to include all of the planned Equivalent Residential Units ("ERUs") as set forth in Table 4 in the Appendix ("Development Plan"). At such time as lands are to be platted (or re-platted) or site plans are to be approved (or re-approved), the plat or site plan (either, herein, "Proposed Plat") shall be presented to the District for a "true-up" review as follows:

a. If a Proposed Plat results in the same amount of ERUs (and thus Bond Assessments) able to be imposed on the "Remaining Unplatted Lands" (i.e., those remaining unplatted lands after the Proposed Plat is recorded) as compared to what was originally contemplated under the Development Plan, then the District shall allocate the Bond Assessments to the product types being platted and the remaining property in accordance with this Report, and cause the Bond Assessments to be recorded in the District's improvement lien book.

b. If a Proposed Plat results in a greater amount of ERUs (and thus Bond Assessments) able to be imposed on the Remaining Unplatted Lands as compared to what was originally contemplated under the Development Plan, then the District may undertake a pro rata reduction of Bond Assessments for all assessed properties within the Property, or may otherwise address such net decrease as permitted by law.

c. If a Proposed Plat results in a lower amount of ERUs (and thus Bond Assessments) able to be imposed on the Remaining Unplatted Lands as compared to what was originally contemplated under the Development Plan, then the District shall require the landowner(s) of the lands encompassed by the Proposed Plat to pay a "True-Up Payment" equal to the difference between: (i) the Bond Assessments originally contemplated to be imposed on the lands subject to the Proposed Plat, and (ii) the Bond Assessments able to be imposed on the lands subject to the Proposed Plat, after the Proposed Plat (plus applicable interest, collection costs, penalties, etc.).

With respect to the foregoing true-up analysis, the District's Assessment Consultant, in consultation with the District Engineer and District Counsel, shall determine in his or her sole discretion what amount of ERUs (and thus Bond Assessments) are able to be imposed on the Remaining Unplatted Lands, taking into account a Proposed Plat, by reviewing: a) the original, overall development plan showing the number and type of units reasonably planned for the development, b) the revised, overall development plan showing the number and type of units reasonably planned for the development, c) proof of the amount of entitlements for the Remaining Unplatted Lands, d) evidence of allowable zoning conditions that would enable those entitlements to be placed in accordance with the revised development plan, and e) documentation that shows the feasibility of implementing the proposed development plan. Prior to any decision by the District not to impose a true-up payment, a supplemental methodology shall be

produced demonstrating that there will be sufficient assessments to pay debt service on the applicable series of bonds and the District will conduct new proceedings under Chapters 170, 190 and 197, Florida Statutes upon the advice of District Counsel.

Any True-Up Payment shall become due and payable that tax year by the landowner of the lands subject to the Proposed Plat, shall be in addition to the regular assessment installment payable for such lands, and shall constitute part of the debt assessment liens imposed against the Proposed Plat property until paid. A True-Up Payment shall include accrued interest on the applicable bond series to the interest payment date that occurs at least 45 days after the True-Up Payment (or the second succeeding interest payment date if such True-Up Payment is made within forty-five (45) calendar days before an interest payment date (or such other time as set forth in the supplemental indentures for the applicable bond series)).

All Bond Assessments levied run with the land, and such assessment liens include any True-Up Payments. The District will not release any liens on property for which True-Up Payments are due, until provision for such payment has been satisfactorily made. Further, upon the District's review of the final plat for the developable acres, any unallocated Bond Assessments shall become due and payable and must be paid prior to the District's approval of that plat. This true-up process applies for both plats and/or re-plats.

Such review shall be limited solely to the function and the enforcement of the District's assessment liens and/or true-up agreements. Nothing herein shall in any way operate to or be construed as providing any other plat approval or disapproval powers to the District. For further detail on the true-up process, please refer to the True-Up Agreement and applicable assessment resolution(s).

5.7 Assessment Roll

The Bond Assessments of $6,854,690.51 are proposed to be levied over the area described in Exhibit "A". Excluding any capitalized interest period, debt service assessments shall be paid in no more than thirty (30) annual principal installments.

5.8 Additional Items Regarding Bond Assessment Imposition and Allocation

This Report is intended to establish the necessary benefit and fair and reasonable allocation findings for a master assessment lien, which may give rise to one or more individual assessment liens

relating to individual bond issuances necessary to fund all or a portion of the project(s) referenced herein comprising the Capital Improvement Plan. All such liens shall be within the benefit limits established herein and using the allocation methodology described herein, and shall be described in one or more supplemental reports.

As noted herein, the Capital Improvement Plan functions as a system of improvements. Among other implications, this means that proceeds from any particular bond issuance can be used to fund improvements within any benefitted property or designated assessment area within the District, regardless of where the Bond Assessments are levied, provided that Bond Assessments are fairly and reasonably allocated across all benefitted properties.

As set forth in any supplemental report, and for any particular bond issuance, the Developer may opt to "buy down" the Bond Assessments on particular product types and/or lands using a contribution of cash, infrastructure or other consideration, and in order for Bond Assessments to reach certain target levels. Note that any "true-up," as described herein, may require a payment to satisfy "true-up" obligations as well as additional contributions to maintain such target assessment levels. Any amounts contributed by the Developer to pay down Bond Assessment will not be eligible for "deferred costs," if any are provided for in connection with any particular bond issuance.

In the event that the Capital Improvement Plan is not completed, required contributions are not made, additional benefitted lands are added to the District and/or assessment area(s), or under certain other circumstances, the District may elect to reallocate the Bond Assessments, and the District expressly reserves the right to do so, provided however that any such reallocation shall not be construed to relieve any party of contractual or other obligations to the District.

6.0 Additional Stipulations

6.1 Overview

Wrathell, Hunt and Associates, LLC was retained by the District to prepare a methodology to fairly allocate the special assessments related to the District's Capital Improvement Plan. Certain financing, development and engineering data was provided by members of District Staff and/or the Developer. The allocation methodology described herein was based on information provided by those professionals. Wrathell, Hunt and Associates, LLC makes no

representations regarding said information transactions beyond restatement of the factual information necessary for compilation of this report. For additional information on the bond structure and related items, please refer to the Offering Statement associated with this transaction.

Wrathell, Hunt and Associates, LLC does not represent the District as a Municipal Advisor or Securities Broker nor is Wrathell, Hunt and Associates, LLC registered to provide such services as described in Section 15B of the Securities and Exchange Act of 1934, as amended. Similarly, Wrathell, Hunt and Associates, LLC does not provide the District with financial advisory services or offer investment advice in any form.

7.0 Appendix

Table 1

Ormond Station

Community Development District

Development Plan

Product Type	Existing District Boundary Number of Units	Boundary Expansion Parcel One Number of Units	Boundary Expansion Parcel Two Number of Units	Total Number of Units
SF 40'	0	120	0	120
SF 50'	99	76	312	487
SF 60'	0	0	158	158
SF 70'	0	0	103	103
Duplex	0	172	0	172
Total	**99**	**368**	**573**	**1,040**

Table 2

Ormond Station

Community Development District

Capital Improvement Plan Costs

Improvement	Existing District Boundary Capital Improvement Plan Costs	Boundary Expansion Parcel One Capital Improvement Plan Costs	Boundary Expansion Parcel Two Capital Improvement Plan Costs	Capital Improvement Plan Total Costs
Stormwater Management Ponds & Erosion Control	$874,000	$2,125,851	$5,701,305	$8,701,156
Public Roadways	$673,200	$1,637,440	$4,391,440	$6,702,080
Stormwater Drainage (within ROW)	$475,200	$1,155,840	$3,099,840	$4,730,880
Potable Water	$356,400	$866,880	$2,324,880	$3,548,160
Sanitary Sewer	$726,300	$2,166,596	$4,737,824	$7,630,720
Reclaimed Water	$247,500	$602,000	$1,614,500	$2,464,000
Differential Costs of Undergrounding Electrical Conduit	$30,000	$72,970	$195,697	$298,667
Landscaping, Irrigation, Sod for Ponds	$198,000	$481,600	$1,291,600	$1,971,200
Hardscape Features	$250,000	$1,000,000	$1,000,000	$2,250,000
Conservation	$0	$300,000	$450,000	$750,000
Offsite Roadway and Utility Improvements	$0	$2,052,000	$3,507,000	$5,559,000
Professional Fees	$198,000	$481,600	$1,291,600	$1,971,200
Contingency	$402,860	$1,294,278	$2,960,569	$4,657,706
Total	**$4,431,460**	**$14,237,055**	**$32,566,255**	**$51,234,768**

Table 3A

Ormond Station

Community Development District

Preliminary Sources and Uses of Funds - Current District Boundary

Sources	
Bond Proceeds:	
Par Amount	$6,530,000.00
Total Sources	**$6,530,000.00**
Uses	
Project Fund Deposits:	
Project Fund	$4,431,460.00
Other Fund Deposits:	
Debt Service Reserve Fund	$607,620.26
Capitalized Interest Fund	$1,110,100.00
Delivery Date Expenses:	
Costs of Issuance	$380,600.00
Rounding	$219.74
Total Uses	**$6,530,000.00**

Table 3B

Ormond Station

Community Development District

Preliminary Sources and Uses of Funds - Expanded Boundary

Sources	
Bond Proceeds:	
Par Amount	$71,815,000.00
Total Sources	**$71,815,000.00**
Uses	
Project Fund Deposits:	
Project Fund	$51,234,768.00
Other Fund Deposits:	
Debt Service Reserve Fund	$6,682,427.07
Capitalized Interest Fund	$12,208,550.00
Delivery Date Expenses:	
Costs of Issuance	$1,686,300.00
Rounding	$2,954.93
Total Uses	**$71,815,000.00**

Table 4

Ormond Station

Community Development District

Benefit Allocation

Product Type	Total Number of Units	ERU Weight	Total ERU
SF 40'	120	0.80	96.00
SF 50'	487	1.00	487.00
SF 60'	158	1.20	189.60
SF 70'	103	1.40	144.20
Duplex	172	0.70	120.40
Total	**1,040**		**1,037.20**

Table 5A

Ormond Station

Community Development District

Bond Assessments Apportionment - Expanded Boundary

Product Type	Total Number of Units	Total Cost Allocation*	Total Bond Assessments Apportionment	Bond Assessments Apportionment per Unit	Annual Debt Service Payment per Unit**
SF 40'	120	$4,742,130.47	$6,646,972.62	$55,391.44	$5,483.20
SF 50'	487	$24,056,432.72	$33,719,538.18	$69,239.30	$6,854.00
SF 60'	158	$9,365,707.69	$13,127,770.92	$83,087.16	$8,224.80
SF 70'	103	$7,123,075.15	$9,984,306.79	$96,935.02	$9,595.59
Duplex	172	$5,947,421.97	$8,336,411.49	$48,467.51	$4,797.80
Total	**1,040**	**$51,234,768.00**	**$71,815,000.00**		

* Please note that cost allocations to units herein are based on the ERU benefit allocation illustrated in Table 4
** Includes county collection costs estimated at 2% and an early collection discount allowance estimated at 4% (both subject to change)

Table 5B

Ormond Station

Community Development District

Bond Assessments Apportionment - Current District Boundary

Product Type	Total Number of Units	Total Cost Allocation*	Total Bond Assessments Apportionment	Bond Assessments Apportionment per Unit	Annual Debt Service Payment per Unit**
SF 40'	0	$0.00	$0.00	$0.00	$0.00
SF 50'	99	$4,890,322.05	$6,854,690.51	$69,239.30	$6,854.00
SF 60'	0	$0.00	$0.00	$0.00	$0.00
SF 70'	0	$0.00	$0.00	$0.00	$0.00
Duplex	0	$0.00	$0.00	$0.00	$0.00
Total	**99**	**$4,890,322.05**	**$6,854,690.51**		

* Please note that cost allocations to units herein are based on the ERU benefit allocation illustrated in Table 4
** Includes county collection costs estimated at 2% and an early collection discount allowance estimated at 4% (both subject to change)

Exhibit “A”

Bond Assessments approximate amount of $6,854,690.51 are proposed to be levied over the area as described below:

LEGAL DESCRIPTION
A PARCEL OF LAND LYING WITHIN SECTION 22, TOWNSHIP 14 SOUTH, RANGE 31 EAST, FLAGLER COUNTY, FLORIDA, BEING MORE PARTICULARLY DESCRIBED AS FOLLOWS:

COMMENCE AT THE SOUTHWEST CORNER OF SAID SECTION 22; THENCE ALONG THE WEST LINE OF SAID SECTION 22 RUN NORTH 01°17'59" WEST A DISTANCE OF 5262.99 FEET TO THE NORTHWEST CORNER OF SAID SECTION 22; THENCE ALONG THE NORTH LINE OF SAID SECTION 22 RUN NORTH 88°15'41" EAST A DISTANCE OF 2473.29 FEET TO THE NORTHWEST CORNER OF CONSERVATION TRACT "A", RECORDED IN OFFICIAL RECORDS BOOK 2694, PAGE 1482 AND THE NORTHWEST CORNER OF TRACT "B", RECORDED IN OFFICIAL RECORDS BOOK 2706, PAGE 145 OF THE PUBLIC RECORDS OF FLAGLER COUNTY, FLORIDA, BEING THE POINT OF BEGINNING; THENCE ALONG THE NORTH LINE OF SAID CONSERVATION TRACT, THE NORTH LINE OF SAID SECTION 22, AND THE NORTH LINE OF SAID TRACT "B" CONTINUE NORTH 88°15'41" EAST A DISTANCE OF 1048.02 FEET TO THE INTERSECTION OF SAID NORTH LINE OF SECTION 22 AND THE WEST LINE OF THAT CERTAIN 236.00 FOOT WIDE FLORIDA POWER & LIGHT COMPANY EASEMENT AS RECORDED IN OFFICIAL RECORDS BOOK 1319, PAGE 1953 AND DEED BOOK 38, PAGE 50 BOTH BEING RECORDED IN THE PUBLIC RECORDS OF FLAGLER COUNTY, FLORIDA; THENCE ALONG SAID WEST LINE AND THE EAST LINE OF SAID TRACT "B" RUN SOUTH 01°00'05" EAST A DISTANCE OF 1521.83 FEET TO THE INTERSECTION OF SAID WEST LINE WITH THE NORTHERLY RIGHT-OF-WAY OF AIRPORT ROAD (A 100.00 FOOT WIDE PRIVATE RIGHT-OF-WAY) PER MAP BOOK 37, PAGES 38-39 OF THE PUBLIC RECORDS OF FLAGLER COUNTY, FLORIDA, SAID POINT OF INTERSECTION ALSO BEING THE BEGINNING OF A NON-TANGENT CURVE TO THE RIGHT, CONCAVE NORTHWESTERLY, HAVING A RADIUS OF 1400.00 FEET, A CENTRAL ANGLE OF 02°40'58", AND A CHORD DISTANCE OF 65.55 FEET WHICH BEARS SOUTH 74°35'44" WEST; THENCE ALONG ARC OF SAID CURVE, SAID NORTH RIGHT-OF-WAY LINE AND THE SOUTH LINE OF AFORESAID TRACT "B" RUN FOR A LENGTH OF 65.56 FEET TO THE SOUTHEAST CORNER OF TRACT 5 (DRAINAGE EASEMENT) PER SAID RIGHT-OF-WAY MAP BOOK AND OFFICIAL RECORDS BOOK 1730, PAGE 1056 AS RECORDED IN THE OFFICIAL RECORDS OF FLAGLER COUNTY, FLORIDA, AND A POINT OF NON-TANGENCY WITH A LINE; THENCE DEPARTING SAID NORTHERLY RIGHT-OF-WAY LINE, ALONG THE EASTERLY, NORTHERLY, AND WESTERLY LINES OF SAID TRACT 5 (DRAINAGE EASEMENT) AND SAID SOUTH LINE OF TRACT "B" RUN THE FOLLOWING SEVEN (7) COURSES AND DISTANCES: (1) NORTH 84°20'38" WEST A DISTANCE OF 82.69 FEET; (2) THENCE NORTH 12°19'05" WEST A DISTANCE OF 254.77 FEET TO THE BEGINNING OF A CURVE TO THE LEFT CONCAVE SOUTHWESTERLY, HAVING A RADIUS OF 30.00 FEET, A CENTRAL ANGLE OF 84°28'08", AND A CHORD DISTANCE OF 40.33 FEET WHICH BEARS NORTH 54°33'04" WEST; (3) THENCE ALONG THE ARC OF SAID CURVE RUN A LENGTH

OF 44.23 TO A POINT OF TANGENCY WITH A LINE; (4) THENCE ALONG SAID TANGENT LINE RUN SOUTH 83°12'57" WEST A DISTANCE OF 125.15 FEET TO A POINT OF CURVATURE OF A CURVE TO THE LEFT, CONCAVE SOUTHEASTERLY, HAVING A RADIUS OF 30.00 FEET, A CENTRAL ANGLE OF 85°47'29", AND A CHORD DISTANCE OF 40.84 WHICH BEARS SOUTH 40°19'20" WEST; (5) THENCE ALONG THE ARC OF SAID CURVE RUN A LENGTH OF 44.92 FEET TO A POINT OF TANGENCY WITH A LINE; (6) THENCE ALONG SAID TANGENT LINE RUN SOUTH 02°34'18" EAST A DISTANCE OF 249.48 FEET; (7) THENCE RUN SOUTH 53°07'43" WEST A DISTANCE OF 138.20 FEET TO AFORESAID NORTHERLY RIGHT-OF-WAY LINE OF AIRPORT ROAD AND AFORESAID SOUTH LINE OF TRACT "B"; THENCE ALONG SAID NORTHERLY RIGHT-OF-WAY LINE AND SAID SOUTH LINE OF TRACT "B" RUN SOUTH 76°55'49" WEST A DISTANCE OF 554.87 FEET TO THE SOUTH-MOST CORNER OF CONSERVATION TRACT "B", RECORDED IN AFORESAID OFFICIAL RECORDS BOOK 2694, PAGE 1482 AND THE BEGINNING OF A CURVE TO THE RIGHT, CONCAVE NORTHEASTERLY, HAVING A RADIUS OF 25.00 FEET, A CENTRAL ANGLE OF 67°58'32", AND A CHORD DISTANCE OF 27.95 FEET WHICH BEARS NORTH 69°04'55" EAST; THENCE ALONG THE SOUTHWESTERLY LINE OF SAID CONSERVATION TRACT "B", SOUTH LINE OF AFORESAID TRACT "B", AND AFORESAID NORTHERLY RIGHT-OF-WAY LINE OF AIRPORT ROAD RUN THE FOLLOWING THREE (3) COURSES AND DISTANCES: (1) ALONG THE ARC OF SAID CURVE RUN A LENGTH OF 29.66 FEET TO A POINT OF REVERSE CURVATURE WITH A CURVE TO THE LEFT, CONCAVE SOUTHWESTERLY, HAVING A RADIUS OF 175.00 FEET, A CENTRAL ANGLE OF 49°00'36", AND A CHORD DISTANCE OF 145.17 FEET WHICH BEARS SOUTH 59°35'57" EAST; (2) THENCE ALONG THE ARC OF SAID CURVE RUN A LENGTH OF 149.69 FEET TO A POINT OF REVERSE CURVATURE WITH A CURVE TO THE RIGHT, CONCAVE NORTHEASTERLY, HAVING A RADIUS OF 25.00 FEET AND A CENTRAL ANGLE OF 71°02'04", AND A CHORD DISTANCE OF 29.05 FEET WHICH BEARS SOUTH 48°35'13" EAST; (3) THENCE ALONG THE ARC OF SAID CURVE RUN A LENGTH OF 30.99 FEET TO A POINT OF TANGENCY WITH A LINE AND A POINT ON THE EASTERLY RIGHT-OF-WAY LINE OF HUNTER'S RIDGE BOULEVARD PER AFORESAID MAP BOOK 37, PAGES 38-39; THENCE ALONG SAID EASTERLY RIGHT-OF WAY LINE AND AFORESAID SOUTHWESTERLY LINE OF CONSERVATION TRACT "B", AND SAID SOUTH LINE OF TRACT "B" RUN NORTH 13°04'11" WEST A DISTANCE OF 205.77 FEET; THENCE DEPARTING SAID EASTERLY RIGHT-OF-WAY LINE ALONG THE WEST LINE OF SAID TRACT "B" RUN NORTH 76°55'49" EAST A DISTANCE OF 130.00 FEET TO THE SOUTHWEST CORNER OF AFORESAID CONSERVATION TRACT "A"; THENCE ALONG THE WEST LINE OF SAID CONSERVATION TRACT "A" AND SAID WEST LINE OF TRACT "B" RUN THE FOLLOWING FIVE (5) COURSES AND DISTANCES: (1) NORTH 13°04'11" WEST A DISTANCE OF 120.00 FEET; (2) THENCE RUN SOUTH 76°55'49" A DISTANCE OF 130.00 FEET; (3) THENCE RUN NORTH 13°04'11" WEST A DISTANCE OF 231.38 FEET; (4) THENCE RUN NORTH 88°15'41" EAST A DISTANCE OF 281.00 FEET; (5) THENCE RUN NORTH 01°44'19" WEST A DISTANCE OF 1076.91 FEET RETURNING TO THE POINT OF BEGINNING.

CONTAINING 1,735,215 SQUARE FEET OR 39.835 ACRES, MORE OR LESS.

ORMOND STATION

COMMUNITY DEVELOPMENT DISTRICT

9F

RESOLUTION NO. 2023-25

A RESOLUTION AUTHORIZING THE ISSUANCE OF NOT TO EXCEED $71,815,000 ORMOND STATION COMMUNITY DEVELOPMENT DISTRICT CAPITAL IMPROVEMENT REVENUE BONDS, IN ONE OR MORE SERIES; APPROVING THE FORM OF A MASTER TRUST INDENTURE; APPOINTING A TRUSTEE, REGISTRAR AND PAYING AGENT; APPROVING A CAPITAL IMPROVEMENT PROGRAM; AUTHORIZING THE COMMENCEMENT OF VALIDATION PROCEEDINGS RELATING TO THE BONDS; AND PROVIDING AN EFFECTIVE DATE.

WHEREAS, the Board of Supervisors of Ormond Station Community Development District (the "Board" and the "District" respectively) has determined to proceed at this time with the validation of not to exceed $71,815,000 in principal amount of Ormond Station Community Development District Capital Improvement Revenue Bonds in one or more Series (collectively, the "Bonds") to be issued under and pursuant to a Master Trust Indenture, dated as of the first day of the first month in which the first Bonds are issued thereunder (the "Master Indenture"), between the District and U.S. Bank Trust Company, National Association, Fort Lauderdale, Florida, as trustee (the "Trustee"), to be amended and supplemented by supplemental trust indentures relating to one or more Series of Bonds (the "Supplemental Indentures"), between the District and the Trustee (collectively, the Master Indenture as amended and supplemented from time to time by the Supplemental Indentures is hereinafter referred to as the "Indenture");

WHEREAS, the Bonds are to be issued to pay all or a part of the costs of the design, permitting, acquisition, construction and installation of certain improvements and facilities and associated professional fees and incidental costs, all as permitted by Chapter 190, Florida Statutes, and as described generally in Exhibit A (the "Capital Improvement Program");

WHEREAS, the Board finds that the provision of the Capital Improvement Program is an appropriate public purpose and is in the best interests of the District, its landowners and residents; and

WHEREAS, in conjunction with the commencement of the validation proceedings relating to the Bonds, it is necessary to approve the form of the Master Indenture and to provide for various other matters with respect to the Bonds;

NOW, THEREFORE, BE IT RESOLVED that

1. Definitions. All words and phrases used herein in capitalized form, unless otherwise defined herein, shall have the meaning ascribed to them in the Indenture.

2. Master Indenture; Appointment of Trustee, Registrar and Paying Agent. Attached hereto as Exhibit B is the form of Master Indenture, which form is hereby authorized and approved, subject to such changes, additions, deletions and insertions as shall be approved by the Board in a subsequent resolution or resolutions authorizing the issuance of a specific Series of Bonds thereunder. U.S. Bank Trust Company, National Association, Fort Lauderdale, Florida is hereby appointed as Trustee, Registrar and Paying Agent under the Master Indenture.

3. Description of Bonds. The Bonds shall be dated, shall be in the aggregate principal amount not to exceed $71,815,000, shall mature, shall be subject to mandatory and optional redemption on the terms, at the times and prices and in the manner, and shall bear interest at the rates to be provided in the Supplemental Indenture relating to the respective Series of Bonds and in the subsequent resolution or resolutions establishing the details of the Bonds. The Bonds shall be initially signed by the manual or facsimile signature of the Chairman or Vice Chairman and initially countersigned by the manual or facsimile signature of the Secretary or Assistant Secretary and shall be authenticated by the manual signature of the Trustee. The Bonds shall be in the general form of Bonds which shall be attached to the relevant Supplemental Indenture. The Bonds, when executed and delivered by the District, shall be the legal, valid, binding obligations of the District, enforceable in accordance with their terms.

The Bonds, and interest thereon, shall not be deemed to constitute a debt, liability or obligation of the State of Florida, or of any political subdivision thereof but shall be solely payable from Assessments, as defined in the Indenture. Neither the full faith and credit, nor any taxing power of the District, Flagler County, Florida, or the State of Florida, or of any political subdivision thereof is pledged for the payment of the principal of or interest on the Bonds, except for special assessments to be assessed and levied by the District to secure and pay the Bonds.

4. Approval of Capital Improvement Program. The Capital Improvement Program set forth as Exhibit A hereto is hereby approved as encompassing the scope and nature of the capital improvements which may be undertaken by the District from the proceeds of the Bonds. The actual projects which are components of the Capital Improvement Program to be undertaken by the District shall be established in subsequent reports of the Consulting Engineer to the District and set forth in the Supplemental Indentures relating to Series of Bonds which may be issued by the District.

5. Commencement of Validation Proceedings. Kutak Rock LLP, the District's General Counsel, is hereby authorized to file a complaint in the Circuit

Court in and for Flagler County, Florida, against the State of Florida, and the taxpayers, property owners, and citizens of the District, including non-residents owning property or subject to taxation therein, and all others having or claiming any right, title, or interest in property to be affected by the issuance of the Bonds or to be affected in any way thereby in accordance with the provisions of Chapter 75, Florida Statutes, and to take any and all further action which shall be necessary in order to achieve a final non-appealable order of validation with respect to the Bonds, and the legality of all proceedings in connection therewith, including but not limited to the levy and imposition of non-ad valorem special assessments, appraisals, ancillary agreements and other such matters as permitted under Chapter 75, Florida Statutes.

The Chairman or Vice Chairman or any other member of the Board is authorized to sign any pleadings and to offer testimony in any such proceedings for and on behalf of the District. The officers and agents of the District, including without limitation, the District Manager, Consulting Engineer, and the methodology consultant to the District are hereby also authorized to offer testimony for and on behalf of the District in connection with such proceedings.

6. Open Meetings. It is hereby found and determined that all official acts of this Board concerning and relating to the commencement of the validation proceedings for the Bonds, including but not limited to adoption of this Resolution, were taken in open meetings of the members of the Board and all deliberations of the members of the Board that resulted in such official acts were in meetings open to the public, in compliance with all legal requirements including, but not limited to, the requirements of Section 286.011, Florida Statutes.

7. Other Actions. The Chairman, the Vice Chairman, the Secretary, any Assistant Secretary, and all other members, officers and employees of the Board and the District are hereby authorized and directed to take all actions necessary or desirable in connection with the issuance and delivery of the Bonds and the consummation of all transactions in connection therewith, including the execution of all necessary or desirable certificates, documents, papers, and agreements and the undertaking and fulfillment of all transactions referred to in or contemplated by the Indenture and this Resolution.

Notwithstanding anything herein to the contrary, no Series of Bonds may be issued or delivered until the District adopts a subsequent resolution and/or Supplemental Indenture fixing the details of such Series of Bonds, whether specified by the Board or delegated to a Designated Member, as may be defined in such subsequent resolution.

8. Effective Date. This Resolution shall take effect immediately upon its adoption.

PASSED in Public Session of the Board of Supervisors of Ormond Station Community Development District, this 29th day of June, 2023.

ORMOND STATION COMMUNITY DEVELOPMENT DISTRICT

Attest:

Secretary/Assistant Secretary	Chairman/Vice Chairman, Board of Supervisors

EXHIBIT A

DESCRIPTION OF CAPITAL IMPROVEMENT PROGRAM

The Capital Improvement Program refers to any cost that may be financed under Chapter 190, Florida Statutes and/or the Ordinance establishing the District, including but not limited to expenses of determining the feasibility or practicability of acquisition, construction or reconstruction; the cost of surveys, estimates, plans and specifications; the cost of improvements (including but not limited to water management and control for the lands within the District; water supply, sewer, and wastewater management, reclamation and reuse or any combination thereof; bridges or culverts; roads and improvements to public roads; street lights; alleys; landscaping; hardscaping; the undergrounding of electric utility lines; buses, trolleys, transit shelters, ridesharing facilities and services, parking improvements and related signage; investigation and remediation costs; conservation areas, mitigation areas and wildlife habitat; any other project within or without the boundaries of the District when a local government issued a development order pursuant to s. 380.06 approving or expressly requiring the construction or funding of the project by the District, or when the project is the subject of an interlocal agreement; any other project, facility, or service required by a development approval, interlocal agreement, zoning condition or permit; parks and facilities for indoor and outdoor recreational, cultural and educational uses; security, including but not limited to guardhouses, fences and gates, electronic intrusion detection systems and patrol cars; etc.); engineering, fiscal and legal expenses and charges; the cost of labor, materials, machinery and equipment; the cost of all lands, properties, rights, easements and franchises required; financing charges; the creation of initial reserve and debt service funds; working capital; interest charges; the cost of issuance of bonds; the cost of any election held pursuant to Chapter 190, Florida Statutes and all other expenses of issuance of bonds; the discount, if any, on the sale or exchange of bonds; administrative expenses; such other expenses as may be necessary or incidental to the acquisition, construction or reconstruction of any project or to the financing thereof, or to the development of any lands within the District; payments, contributions, dedications, fair share or concurrency obligations and any other exactions as a condition to receive any government approval or permit necessary to accomplish any District purpose (including but not limited to impact fees, utility connection fees, school concurrency fees, etc.); and, all other systems, facilities, and basic infrastructures and costs as determined from time to time by the Board and as authorized by Chapter 190, Florida Statutes, the Indenture and the Ordinance, and as may have been identified in the Petition to establish the District and/or as may have been or may be identified in a report of the Consulting Engineer.

EXHIBIT B

FORM OF MASTER TRUST INDENTURE

MASTER TRUST INDENTURE

BETWEEN

ORMOND STATION COMMUNITY DEVELOPMENT DISTRICT

AND

U.S. BANK TRUST COMPANY, NATIONAL ASSOCIATION,

AS TRUSTEE

Dated as of [Dated Date]

TABLE OF CONTENTS

ARTICLE I
DEFINITIONS

SECTION 101. MEANING OF WORDS AND TERMS 3
SECTION 102. RULES OF CONSTRUCTION 17

ARTICLE II
FORM, EXECUTION, DELIVERY AND DESIGNATION OF BONDS

SECTION 201. ISSUANCE OF BONDS 17
SECTION 202. DETAILS OF BONDS 18
SECTION 203. EXECUTION AND FORM OF BONDS 18
SECTION 204. NEGOTIABILITY, REGISTRATION AND TRANSFER OF BONDS 19
SECTION 205. OWNERSHIP OF BONDS 19
SECTION 206. SPECIAL OBLIGATIONS 19
SECTION 207. AUTHORIZATION OF BONDS 20
SECTION 208. MUTILATED, DESTROYED OR LOST BONDS 22
SECTION 209. PARITY OBLIGATIONS UNDER CREDIT AGREEMENTS 22
SECTION 210. BOND ANTICIPATION NOTES 22
SECTION 211. TAX STATUS OF BONDS 23

ARTICLE III
REDEMPTION OF BONDS

SECTION 301. REDEMPTION GENERALLY 23
SECTION 302. NOTICE OF REDEMPTION; PROCEDURE FOR SELECTION 24
SECTION 303. EFFECT OF CALLING FOR REDEMPTION 25
SECTION 304. CANCELLATION 25

ARTICLE IV
ACQUISITION AND CONSTRUCTION FUND

SECTION 401. ACQUISITION AND CONSTRUCTION FUND 26
SECTION 402. PAYMENTS FROM ACQUISITION AND CONSTRUCTION FUND 26
SECTION 403. COST OF A SERIES PROJECT 26
SECTION 404. DISPOSITION OF BALANCES IN ACQUISITION AND CONSTRUCTION FUND 28

ARTICLE V
ESTABLISHMENT OF FUNDS AND APPLICATION THEREOF

SECTION 501. LIEN 28
SECTION 502. ESTABLISHMENT OF FUNDS 29
SECTION 503. ACQUISITION AND CONSTRUCTION FUND 30
SECTION 504. REVENUE FUND 31
SECTION 505. DEBT SERVICE FUND 31
SECTION 506. OPTIONAL REDEMPTION 34
SECTION 507. REBATE FUND 36

SECTION 508. INVESTMENT OF FUNDS AND ACCOUNTS 37
SECTION 509. DEFICIENCIES AND SURPLUSES IN FUNDS AND ACCOUNTS 38
SECTION 510. INVESTMENT INCOME 39
SECTION 511. CANCELLATION OF BONDS 39

ARTICLE VI
CONCERNING THE TRUSTEE

SECTION 601. ACCEPTANCE OF TRUST 40
SECTION 602. NO RESPONSIBILITY FOR RECITALS 40
SECTION 603. TRUSTEE MAY ACT THROUGH AGENTS; ANSWERABLE ONLY FOR WILLFUL MISCONDUCT OR GROSS NEGLIGENCE 40
SECTION 604. COMPENSATION AND INDEMNITY 40
SECTION 605. NO DUTY TO RENEW INSURANCE 41
SECTION 606. NOTICE OF DEFAULT; RIGHT TO INVESTIGATE 41
SECTION 607. OBLIGATION TO ACT ON DEFAULT 41
SECTION 608. RELIANCE BY TRUSTEE 41
SECTION 609. TRUSTEE MAY DEAL IN BONDS 42
SECTION 610. CONSTRUCTION OF AMBIGUOUS PROVISION 42
SECTION 611. RESIGNATION OF TRUSTEE 42
SECTION 612. REMOVAL OF TRUSTEE 42
SECTION 613. APPOINTMENT OF SUCCESSOR TRUSTEE 43
SECTION 614. QUALIFICATION OF SUCCESSOR TRUSTEE 43
SECTION 615. INSTRUMENTS OF SUCCESSION 43
SECTION 616. MERGER OF TRUSTEE 44
SECTION 617. RESIGNATION OF PAYING AGENT OR BOND REGISTRAR 44
SECTION 618. REMOVAL OF PAYING AGENT OR BOND REGISTRAR 44
SECTION 619. APPOINTMENT OF SUCCESSOR PAYING AGENT OR BOND REGISTRAR 44
SECTION 620. QUALIFICATIONS OF SUCCESSOR PAYING AGENT OR BOND REGISTRAR 45
SECTION 621. ACCEPTANCE OF DUTIES BY SUCCESSOR PAYING AGENT OR BOND REGISTRAR 45
SECTION 622. SUCCESSOR BY MERGER OR CONSOLIDATION 45
SECTION 623. BROKERAGE STATEMENTS 45
SECTION 624. PATRIOT ACT REQUIREMENTS OF THE TRUSTEE 46
SECTION 625. PUBLIC RECORDS LAWS 46

ARTICLE VII
FUNDS CONSTITUTE TRUST FUNDS

SECTION 701. TRUST FUNDS 46

ARTICLE VIII
COVENANTS AND AGREEMENTS OF THE DISTRICT

SECTION 801. PAYMENT OF BONDS 47
SECTION 802. EXTENSION OF PAYMENT OF BONDS 47
SECTION 803. FURTHER ASSURANCE 47

SECTION 804. POWER TO ISSUE BONDS AND CREATE A LIEN 48
SECTION 805. POWER TO UNDERTAKE SERIES PROJECTS AND TO COLLECT PLEDGED REVENUES 48
SECTION 806. SALE OF SERIES PROJECTS 48
SECTION 807. COMPLETION AND MAINTENANCE OF SERIES PROJECTS 49
SECTION 808. ACCOUNTS AND REPORTS 49
SECTION 809. ARBITRAGE AND OTHER TAX COVENANTS 50
SECTION 810. ENFORCEMENT OF PAYMENT OF ASSESSMENTS 50
SECTION 811. METHOD OF COLLECTION OF ASSESSMENTS AND BENEFIT SPECIAL ASSESSMENTS 51
SECTION 812. DELINQUENT ASSESSMENTS 51
SECTION 813. DEPOSIT OF PROCEEDS FROM SALE OF TAX CERTIFICATES 51
SECTION 814. SALE OF TAX DEED OR FORECLOSURE OF ASSESSMENT OR BENEFIT SPECIAL ASSESSMENT LIEN 51
SECTION 815. OTHER OBLIGATIONS PAYABLE FROM ASSESSMENTS OR BENEFIT SPECIAL ASSESSMENTS 52
SECTION 816. RE-ASSESSMENTS 52
SECTION 817. GENERAL 53
SECTION 818. CONTINUING DISCLOSURE 53

ARTICLE IX
EVENTS OF DEFAULT AND REMEDIES

SECTION 901. EXTENSION OF INTEREST PAYMENT 54
SECTION 902. EVENTS OF DEFAULT 54
SECTION 903. ACCELERATION OF MATURITIES OF BONDS OF A SERIES UNDER CERTAIN CIRCUMSTANCES 55
SECTION 904. ENFORCEMENT OF REMEDIES 56
SECTION 905. PRO RATA APPLICATION OF FUNDS AMONG OWNERS OF A SERIES OF BONDS 57
SECTION 906. EFFECT OF DISCONTINUANCE OF PROCEEDINGS 59
SECTION 907. RESTRICTION ON INDIVIDUAL OWNER ACTIONS 59
SECTION 908. NO REMEDY EXCLUSIVE 59
SECTION 909. DELAY NOT A WAIVER 60
SECTION 910. RIGHT TO ENFORCE PAYMENT OF BONDS 60
SECTION 911. NO CROSS DEFAULT AMONG SERIES 60
SECTION 912. INDEMNIFICATION 60
SECTION 913. PROVISIONS RELATING TO BANKRUPTCY OR INSOLVENCY OF LANDOWNER 60

ARTICLE X
EXECUTION OF INSTRUMENTS BY OWNERS AND PROOF OF OWNERSHIP OF BONDS

SECTION 1001. EXECUTION OF INSTRUMENTS BY OWNERS AND PROOF OF OWNERSHIP OF BONDS 63
SECTION 1002. DEPOSIT OF BONDS 63

ARTICLE XI
SUPPLEMENTAL INDENTURES

SECTION 1101. SUPPLEMENTAL INDENTURES WITHOUT OWNER CONSENT 63
SECTION 1102. SUPPLEMENTAL INDENTURES WITH OWNER CONSENT 64
SECTION 1103. OPINION OF BOND COUNSEL WITH RESPECT TO SUPPLEMENTAL INDENTURE 66
SECTION 1104. SUPPLEMENTAL INDENTURE PART OF INDENTURE 66
SECTION 1105. INSURER OR ISSUER OF A CREDIT FACILITY OR LIQUIDITY FACILITY AS OWNER OF BONDS 66

ARTICLE XII
DEFEASANCE

SECTION 1201. DEFEASANCE AND DISCHARGE OF THE LIEN OF THIS MASTER INDENTURE AND SUPPLEMENTAL INDENTURES 67
SECTION 1202. MONEYS HELD IN TRUST 71

ARTICLE XIII
MISCELLANEOUS PROVISIONS

SECTION 1301. EFFECT OF COVENANT 71
SECTION 1302. MANNER OF GIVING NOTICE TO THE DISTRICT AND THE TRUSTEE 72
SECTION 1303. MANNER OF GIVING NOTICE TO THE OWNERS 73
SECTION 1304. SUCCESSORSHIP OF DISTRICT OFFICERS 73
SECTION 1305. INCONSISTENT PROVISIONS 73
SECTION 1306. FURTHER ACTS; COUNTERPARTS 73
SECTION 1307. HEADINGS NOT PART OF INDENTURE 73
SECTION 1308. EFFECT OF PARTIAL INVALIDITY 73
SECTION 1309. ATTORNEYS' FEES 74
SECTION 1310. EFFECTIVE DATE 75

EXHIBIT A – FORM OF REQUISITION

MASTER TRUST INDENTURE

THIS MASTER TRUST INDENTURE is dated as of [Dated Date], between **ORMOND STATION COMMUNITY DEVELOPMENT DISTRICT**, a local unit of special-purpose government organized and existing under the laws of the State of Florida (the "District"), and **U.S. BANK TRUST COMPANY, NATIONAL ASSOCIATION**, as trustee (the "Trustee"), a national banking association and having the authority to exercise corporate trust powers, with its designated corporate trust office located at 225 East Robinson Street, Suite 250, Orlando, Florida 32801, Attention: Corporate Trust Department.

WHEREAS, the District is a community development district duly organized and existing under the provisions of Chapter 190, Florida Statutes (the "Act"), for the purpose, among other things, of financing and managing the acquisition, construction, installation, maintenance, and operation of the major infrastructure within and without the boundaries of the District; and

WHEREAS, the District has the power and authority under the Act to issue special assessment bonds and revenue bonds and to use the proceeds thereof to finance the cost of acquiring and constructing assessable improvements (as defined in the Act) and, by virtue of Section 190.022 of the Act, to levy and collect special assessments therefor as provided in Chapter 170, Florida Statutes, and to levy and collect user charges and fees therefor as provided in Section 190.011, Florida Statutes; and

WHEREAS, additionally, the District has the power and authority under the Act to levy and collect Benefit Special Assessments (hereinafter defined) and Operation and Maintenance Assessments (hereinafter defined); and

WHEREAS, the District has found and determined and does hereby find and determine, that acquisition and construction of the Series Projects (hereinafter defined) is and will be necessary and desirable in serving the District's goal of properly managing the acquisition, construction, installation and operation of portions of the infrastructure within and without the boundaries of the District; and

WHEREAS, the execution and delivery of the Bonds (hereinafter defined) and of this Master Indenture (hereinafter defined) have been duly authorized by the Governing Body (hereinafter defined) of the District and all things necessary to make the Bonds, when executed by the District and authenticated by the Trustee, valid and binding legal obligations of the District and to make this Master Indenture a valid and binding agreement and a valid and binding lien on the Trust Estate (hereinafter defined) have been done;

NOW, THEREFORE, THIS MASTER TRUST INDENTURE WITNESSETH:

GRANTING CLAUSES

That the District, in consideration of the premises and acceptance by the Trustee of the trusts hereby created and the purchase and acceptance of the Bonds by the Owners (hereinafter defined), and of the sum of ten dollars ($10.00), lawful money of the United States of America, to it duly paid by the Trustee at or before the execution and delivery of this Master Indenture, and for other good and valuable consideration, the receipt of which is hereby acknowledged, in order to secure the payment of the principal of, premium, if any, and interest on the Bonds of a Series (hereinafter defined) issued hereunder according to their tenor and effect and to secure the performance and observance by the District of all of the covenants expressed or implied herein, in the Supplemental Indenture authorizing the issuance of such Series of Bonds and in the Bonds of such Series, does hereby assign and grant a security interest in the following (herein called the "Trust Estate") to the Trustee and its successors in trust, and assigns forever, for the securing of the performance of the obligations of the District herein set forth: (a) the Pledged Revenues (hereinafter defined) and Pledged Funds (hereinafter defined); and (b) any and all property of every kind or description which may from time to time hereafter be sold, transferred, conveyed, assigned, hypothecated, endorsed, deposited, pledged, granted or delivered to, or deposited with, the Trustee as security for any Series of Bonds issued pursuant to this Master Indenture by the District or anyone on its behalf or with its consent, or which pursuant to any of the provisions hereof or of the Supplemental Indenture securing such Series of Bonds may come into the possession or control of the Trustee or of a lawfully appointed receiver, as such additional security, and the Trustee is hereby authorized to receive any and all such property as and for security for the payment of such Series of Bonds and the interest and premium, if any, thereon, and to hold and apply all such property subject to the terms hereof, it being expressly understood and agreed that except as otherwise provided herein or in a Supplemental Indenture, the Trust Estate established and held hereunder for Bonds of a Series shall be held separate and in trust solely for the benefit of the Owners of the Bonds of such Series and for no other Series;

TO HAVE AND TO HOLD the Trust Estate, whether now owned or held or hereafter acquired, forever;

IN TRUST NEVERTHELESS, upon the terms and trusts herein set forth (a) for the equal and proportionate benefit and security of all present and future Owners of the Bonds of a Series, without preference of any Bond of such Series over any other Bond of such Series, (b) for enforcement of the payment of the Bonds of a Series, in accordance with their terms and the terms of this Master Indenture and the Supplemental Indenture authorizing the issuance of such Series of Bonds, and all other sums payable hereunder, under the Supplemental Indenture authorizing such Series of Bonds or on the Bonds of such Series, and (c) for the enforcement of and compliance with the obligations, covenants and conditions of this Master Indenture except as otherwise expressly provided herein, as if all the Bonds at any time

Outstanding (hereinafter defined) had been authenticated, executed and delivered simultaneously with the execution and delivery of this Master Indenture, all as herein set forth.

IT IS HEREBY COVENANTED, DECLARED AND AGREED that (a) this Master Indenture creates a continuing lien equally and ratably to secure the payment in full of the principal of, premium, if any, and interest on all Bonds of a Series which may from time to time be Outstanding hereunder, except as otherwise expressly provided herein, (b) the Trust Estate shall immediately be subject to the lien of this pledge and assignment without any physical delivery thereof or further act, (c) the lien of this pledge and assignment shall be a first lien and shall be valid and binding against all parties having any claims of any kind in tort, contract or otherwise against the District, irrespective of whether such parties have notice thereof, and (d) the Bonds of a Series are to be issued, authenticated and delivered, and the Trust Estate is to be held, dealt with, and disposed of by the Trustee, upon and subject to the terms, covenants, conditions, uses, agreements and trusts set forth in this Master Indenture and the Supplemental Indenture authorizing the issuance of such Series of Bonds and the District covenants and agrees with the Trustee, for the equal and proportionate benefit of the respective Owners from time to time of the Bonds of each respective Series, as follows:

ARTICLE I
DEFINITIONS

Section 101. Meaning of Words and Terms. The following words and terms used in this Master Indenture shall have the following meanings, unless some other meaning is plainly intended:

"Accountant" shall mean the independent certified public accountant or independent certified public accounting firm retained by the District to perform the duties of the Accountant under this Master Indenture.

"Accountant's Certificate" shall mean an opinion signed by an independent certified public accountant or firm of certified public accountants (which may be the Accountant) from time to time selected by the District.

"Accounts" shall mean all accounts created hereunder or pursuant to a Supplemental Indenture, except the Series Rebate Account within the Rebate Fund.

"Accreted Value" shall mean, as of the date of computation with respect to any Capital Appreciation Bonds, an amount (truncated to three (3) decimal places) equal to the original principal amount of such Capital Appreciation Bonds at the date of issuance plus the interest accrued on such Capital Appreciation Bonds from the date of original issuance of such Capital Appreciation Bonds to the date of computation, such interest to accrue at the rate of interest per annum of the Capital

Appreciation Bonds (or in accordance with a table of compound accreted values set forth in such Capital Appreciation Bonds), compounded semi-annually on each Interest Payment Date; provided, however, that if the date with respect to which any such computation is made is not an Interest Payment Date, the Accreted Value of any Capital Appreciation Bond as of such date shall be the amount determined by compounding the Accreted Value of such Capital Appreciation Bond as of the immediately preceding Interest Payment Date (or the date of original issuance if the date of computation is prior to the first Interest Payment Date succeeding the date of original issuance) at the rate of interest per annum of the Capital Appreciation Bonds for the partial semi-annual compounding period determined by dividing (x) the number of days elapsed (determined on the basis of a 360 day year comprised of twelve (12) thirty (30) day months) from the immediately preceding Interest Payment Date (or the date of original issuance if the date of computation is prior to the first Interest Payment Date succeeding the date of original issuance), by (y) 180. A table of Accreted Values for the Capital Appreciation Bonds shall be incorporated in a Supplemental Indenture executed by the District upon issuance of any Capital Appreciation Bonds.

"Acquisition and Construction Fund" shall mean the fund so designated in, and created pursuant to, Section 502 hereof.

"Act" shall mean Chapter 190, Florida Statutes, as amended from time to time.

"Additional Bonds" shall mean Bonds ranking on a parity with a Series of Bonds issued under a Supplemental Indenture, provided that such Supplemental Indenture allows for the issuance of parity Bonds.

"Amortization Installments" shall mean the moneys required to be deposited in a Series Sinking Fund Account within a Series Debt Service Account within the Debt Service Fund for the purpose of redeeming and paying when due any Term Bonds, the specific amounts and dates of such deposits to be set forth in a Supplemental Indenture.

"Assessments" shall mean all assessments levied and collected by or on behalf of the District pursuant to Section 190.022 of the Act, together with the interest specified by resolution adopted by the Governing Body, the interest specified in Chapter 170, Florida Statutes, if any such interest is collected by or on behalf of the Governing Body, and any applicable penalties collected by or on behalf of the District, together with any and all amounts received by the District from the sale of tax certificates or otherwise from the collection of Delinquent Assessments and which are referred to as such and pledged to a Series of Bonds pursuant to the Supplemental Indenture authorizing the issuance of such Series of Bonds.

"Authorized Denomination" shall, except as provided in any Supplemental Indenture relating to a Series of Bonds, mean the denomination of $5,000 or any integral multiple thereof.

"Authorized Officer" shall mean any person authorized by the District in writing directed to the Trustee to perform the act or sign the document in question.

"Beneficial Owners" shall have the meaning given such term by DTC so long as it is the registered Owner through its nominee, Cede & Co., of the Bonds as to which such reference is made to enable such Bonds to be held in book-entry only form, and shall otherwise mean the registered Owner on the registration books of the District maintained by the Bond Registrar.

"Benefit Special Assessments" shall mean benefit special assessments levied and collected in accordance with Section 190.021(2) of the Act, together with any and all amounts received by the District from the sale of tax certificates or otherwise from the collection of Benefit Special Assessments which are not paid in full when due and which are referred to as such and pledged to a Series of Bonds pursuant to the Supplemental Indenture authorizing the issuance of such Series of Bonds.

"Bond Anticipation Notes" shall mean bond anticipation notes issued pursuant to a Supplemental Indenture in anticipation of the sale of an authorized Series of Bonds and in a principal amount not exceeding the principal amount of such anticipated Series of Bonds.

"Bond Counsel" shall mean an attorney or firm of attorneys of nationally recognized standing in the field of law relating to municipal bonds selected by the District.

"Bond Registrar" shall mean the bank or trust company designated as such by Supplemental Indenture with respect to a Series of Bonds for the purpose of maintaining the registration books of the District reflecting the names, addresses, and other identifying information of the Owners of Bonds of such Series.

"Bond Year" shall mean, unless otherwise provided in the Supplemental Indenture authorizing a Series of Bonds, the period commencing on the first day of May in each year and ending on the last day of April of the following year.

"Bonds" shall mean the Outstanding Bonds of all Series.

"Business Day" shall mean any day excluding Saturday, Sunday or any other day on which banks in the cities in which the designated corporate trust office of the Trustee or the Paying Agent are located are authorized or required by law or other governmental action to close and on which the Trustee or Paying Agent, or both, is closed.

"Capital Appreciation Bonds" shall mean Bonds issued under this Master Indenture and any Supplemental Indenture as to which interest is compounded periodically on each of the applicable periodic dates designated for compounding and payable in an amount equal to the then-current Accreted Value only at the maturity or earlier redemption thereof, all as so designated in a Supplemental Indenture of the District providing for the issuance thereof.

"Capitalized Interest" shall mean, with respect to the interest due or to be due on a Series of Bonds prior to, during and for a period not exceeding one year after the completion of the Series Project to be funded by such Series of Bonds, all or part of such interest which will be paid, or is expected to be paid, from the proceeds of such Series of Bonds.

"Chairman" shall mean the Chairman or Vice Chairman of the Governing Body of the District, or his or her designee, or the person succeeding to his or her principal functions.

"Code" shall mean the Internal Revenue Code of 1986, as amended, or any successor provisions thereto and the regulations promulgated thereunder or under the Internal Revenue Code of 1954, as amended, if applicable, or any successor provisions thereto.

"Completion Bonds" shall mean Bonds issued pursuant to a Supplemental Indenture ranking on a parity with the Series of Bonds issued under such Supplemental Indenture, the proceeds of which are to be used to complete the Series Project.

"Connection Fees" shall mean all fees and charges assessed by the District to users for the actual costs of connecting to a utility system of the District.

"Consulting Engineer" shall mean the independent engineer or engineering firm or corporation employed by the District in connection with any Series Project to perform and carry out the duties of the Consulting Engineer under this Master Indenture or any Supplemental Indenture.

"Continuing Disclosure Agreement" shall mean a Continuing Disclosure Agreement, by and among the District, the dissemination agent named therein, and any other "obligated person" under the Rule, in connection with the issuance of one or more Series of Bonds hereunder, pursuant to the requirements of the Rule.

"Cost" or ***"Costs"*** as applied to a Series Project, shall include the cost of acquisition and construction thereof and all obligations and expenses relating thereto including, but not limited to, those items of cost which are set forth in Section 403 hereof.

"Credit Facility" or ***"Liquidity Facility"*** shall mean a letter of credit, a municipal bond insurance policy, a surety bond or other similar agreement issued by a banking institution or other entity satisfactory to the District and providing for the payment of the principal of, interest on or purchase price of a Series of Bonds or any alternate or substitute Credit Facility or Liquidity Facility if then in effect.

"Current Interest Bonds" shall mean Bonds of a Series the interest on which is payable at least annually.

"Date of Completion" with respect to a Series Project shall mean: (a) the date upon which such Project and all components thereof have been acquired or constructed and are capable of performing the functions for which they were intended, as evidenced by a certificate of the Consulting Engineer filed with the Trustee and the District; or (b) the date on which the District determines, upon the recommendation of or in consultation with the Consulting Engineer, that it cannot complete such Project in a sound and economical manner within a reasonable period of time as evidenced by a certificate of the Consulting Engineer of the District filed with the Trustee and the District; provided that in each case such certificate of the Consulting Engineer shall set forth the amount of all Costs of such Project which has theretofore been incurred, but which on the Date of Completion is or will be unpaid or unreimbursed.

"Debt Service" shall mean collectively the principal (including Amortization Installments), interest, and redemption premium, if any, payable with respect to the Bonds.

"Debt Service Fund" shall mean the fund so designated in, and created pursuant to, Section 502 hereof.

"Delinquent Assessments" shall mean, collectively, any and all installments of any Assessments which are not paid when due, including any applicable grace period under State law or District proceedings.

"Depository" shall mean any bank or trust company duly authorized by law to engage in the banking business and designated by the District as a depository of moneys subject to the provisions of this Master Indenture.

"Direct Billed" shall mean Assessments, Benefit Special Assessments or Operation and Maintenance Assessments, as applicable within the context in which such reference is made, which are billed directly by the District rather than collected on the tax bill using the Uniform Method.

"District" shall mean the Ormond Station Community Development District, a community development district established pursuant to the Act, or any successor thereto which succeeds to the obligations of the District hereunder.

"DTC" shall mean The Depository Trust Company, and its successors and assigns.

"Engineer's Certificate" shall mean a certificate of the Consulting Engineer or of such other engineer or firm of engineers having a favorable repute for skill and experience in the engineering matters with respect to which such certification is required by this Master Indenture.

"Event of Default" shall mean any of the events described in Section 902 hereof.

"Federal Securities" shall mean, to the extent permitted by law for investment as contemplated in this Master Indenture and any Supplemental Indenture, (a) Government Obligations, (b) any Tax-Exempt Obligations which are fully secured as to principal and interest by an irrevocable pledge of Government Obligations, which Government Obligations are segregated in trust and pledged for the benefit of the holders of the Tax-Exempt Obligations, (c) certificates of ownership of the principal or interest of Government Obligations, which Government Obligations are held in trust, and (d) investment agreements at least one hundred percent (100%) collateralized by obligations described in clauses (a), (b) or (c) above.

"Fiscal Year" shall mean the fiscal year of the District in effect from time to time, which shall initially mean the period commencing on the first day of October of any year and ending on the last day of September of the following year.

"Funds" shall mean all funds, except the Rebate Fund, created pursuant to Section 502 hereof.

"Governing Body" shall mean the Board of Supervisors of the District.

"Government Obligations" shall mean direct obligations of, or obligations the payment of which is unconditionally guaranteed by, the United States of America.

"Indenture" shall mean this Master Indenture, as amended and supplemented from time to time by a Supplemental Indenture or indentures and shall mean when used with respect to a Series of Bonds issued hereunder, this Master Indenture, as amended and supplemented by the Supplemental Indenture relating to such Series of Bonds.

"Insurer" shall mean the issuer of any municipal bond insurance policy insuring the timely payment of the principal of and interest on Bonds or any Series of Bonds.

"Interest Payment Date" shall mean the dates specified in a Supplemental Indenture with respect to a Series of Bonds upon which the principal of and/or interest on Bonds of such Series shall be due and payable in each Bond Year.

"Investment Obligations" shall mean and include, except as otherwise provided in the Supplemental Indenture providing for the authorization of Bond Anticipation Notes or Bonds, any of the following securities, if and to the extent that such securities are legal investments for funds of the District;

(a) Government Obligations;

(b) Bonds, debentures, notes or other evidences of indebtedness issued by any of the following agencies or such other government-sponsored agencies which may presently exist or be hereafter created; provided that, such bonds, debentures, notes or other evidences of indebtedness are fully guaranteed as to both principal and interest by the Government National Mortgage Association (including participation certificates issued by such association); Fannie Mae (including participation certificates issued by such entity); Federal Home Loan Banks; Federal Farm Credit Banks; Tennessee Valley Authority; Federal Home Loan Mortgage Corporation and repurchase agreements secured by such obligations, which funds are rated in the highest categories for such funds by both Moody's and S&P at the time of purchase;

(c) Direct and general obligations of any state of the United States, the payment of the principal of and interest on which the full faith and credit of such state is pledged, if at the time of their purchase such obligations are rated in either of the two highest rating categories without regard to gradations within any such categories by either S&P or Moody's;

(d) Money market deposit accounts, time deposits, and certificates of deposits issued by commercial banks, savings and loan associations or mutual savings banks whose short-term obligations are rated, at the time of purchase, in one of the two highest rating categories, without regard to gradation, by Moody's and S&P;

(e) Bank or broker repurchase agreements fully secured by securities specified in (a) or (b) above, which may include repurchase agreements with the commercial banking department of the Trustee, provided that such securities are deposited with the Trustee, with a Federal Reserve Bank or with a bank or trust company (other than the seller of such securities) having a combined capital and surplus of not less than $100,000,000;

(f) A promissory note of a bank holding company rated in either of the two highest rating categories without regard to gradations within any such categories by either S&P or Moody's;

(g) Any short-term government fund or any money market fund whose assets consist of (a), (b) and (c) above;

(h) Commercial paper (having maturities of not more than 270 days) rated, at the time of purchase, in one of the two highest rating categories, without regard to gradation, by Moody's and S&P;

(i) Certificates evidencing a direct ownership interest in non-callable Government Obligations or in future interest or principal payments thereon held in a custody account by a custodian satisfactory to the Trustee;

(j) Obligations of any state of the United States of America or any political subdivision, public instrumentality or public authority of any such state which are not subject to redemption prior to the date on which the proceeds attributable to the principal of such obligations are to be used and which are fully secured by and payable solely from non-callable Government Obligations held pursuant to an escrow agreement; and

(k) The Local Government Surplus Funds Trust Fund as described in Section 218.405, Florida Statutes, or the corresponding provisions of subsequent laws.

Under all circumstances, the Trustee shall be entitled to rely on the direction of an Authorized Officer that any investment directed by the District is permitted under the Indenture and is a legal investment for funds of the District.

"Letter of Credit Agreement" shall mean any financing agreement relating to a Credit Facility for so long as such agreement will be in effect.

"Liquidity Agreement" shall mean any financing agreement relating to a Liquidity Facility for so long as such agreement will be in effect.

"Majority Owners" shall mean the Beneficial Owners of more than fifty percent (50%) of the aggregate principal amount of the Bonds of a Series then Outstanding or all of the Bonds then Outstanding, as applicable in the context within which such reference is made.

"Master Indenture" shall mean this Master Trust Indenture, as amended and supplemented from time to time in accordance with the provisions hereof.

"Maturity Amount" shall mean the amount due at maturity with respect to a Capital Appreciation Bond.

"Maximum Annual Debt Service Requirement" shall mean, at any given time of determination, the greatest amount of principal, interest and Amortization Installments coming due in any current or future Bond Year with regard to the Series of Bonds for which such calculation is made; provided, the amount of interest coming due in any Bond Year shall be reduced to the extent moneys derived from the proceeds of Bonds are used to pay interest in such Bond Year.

"Moody's" shall mean Moody's Investors Service, Inc., a corporation organized and existing under the laws of the State of Delaware, its successors and assigns, and, if such corporation is dissolved or liquidated or no longer performs the functions of a securities rating agency, Moody's will be deemed to refer to any other nationally recognized securities rating agency designated by the District by written notice to the Trustee.

"Operation and Maintenance Assessments" shall mean assessments described in Section 190.021(3) of the Act, for the maintenance of District facilities or the operations of the District.

"Option Bonds" shall mean Current Interest Bonds, which may be either Serial or Term Bonds, which by their terms may be tendered by and at the option of the Owner for purchase prior to the stated maturity thereof.

"Outstanding" when used with reference to Bonds, shall mean, as of a particular date, all Bonds theretofore authenticated and delivered under this Master Indenture, except:

(a) Bonds theretofore canceled by the Trustee or delivered to the Trustee for cancellation;

(b) Bonds (or portions of Bonds) for the payment or redemption of which moneys, equal to the principal amount or Redemption Price thereof, as the case may be, with interest to the date of maturity or redemption date, shall be held in trust under this Master Indenture or Supplemental Indenture with respect to Bonds of any Series and set aside for such payment or redemption (whether at or prior to the maturity or redemption date), provided that if such Bonds (or portions of Bonds) are to be redeemed, notice of such redemption shall have been given or provision satisfactory to the Trustee shall have been made for the giving of such notice as provided in Article III hereof or in the Supplemental Indenture relating to the Bonds of any Series;

(c) Bonds in lieu of or in substitution for which other Bonds shall have been authenticated and delivered pursuant to this Master Indenture and the Supplemental Indenture with respect to Bonds of a Series unless proof satisfactory to the Trustee is presented that any such Bonds are held by a bona fide purchaser in due course; and

(d) Bonds paid or deemed to have been paid as provided in this Master Indenture or in a Supplemental Indenture with respect to Bonds of a Series, including Bonds with respect to which payment or provision for payment has been made in accordance with Article XII hereof.

In addition, Bonds actually known by the Trustee to be held by or for the District will not be deemed to be Outstanding for the purposes and within the purview of Article IX and Article XI hereof.

"Owner" or ***"Owners"*** shall mean the registered owners from time to time of Bonds.

"Paying Agent" shall mean the bank or trust company designated by Supplemental Indenture with respect to a Series of Bonds as the place where Debt Service shall be payable with respect to such Series of Bonds and which accepts the duties of Paying Agent under this Master Indenture and under such Supplemental Indenture.

"Pledged Funds" shall mean all of the Series Pledged Funds.

"Pledged Revenues" shall mean all of the Series Pledged Revenues.

"Prepayments" shall mean any Assessments or Benefit Special Assessments, or portions thereof, which shall be paid to the District prior to the time such amounts become due, including but not limited to "true-up payments" due as part of the Assessments or an applicable agreement. Interest may be required to be paid with a Prepayment, but for purposes of this definition, Prepayments shall not include any interest paid on such Assessments.

"Property Appraiser" shall mean the Property Appraiser of Flagler County, Florida, or the person succeeding to such officer's principal functions.

"Rebate Amount" shall mean the amount, if any, required to be rebated to the United States pursuant to Section 148(f) of the Internal Revenue Code of 1986, as amended, and the regulations and rulings thereunder.

"Rebate Analyst" shall mean the person or firm selected by the District to calculate the Rebate Amount, which person or firm shall have recognized expertise in the calculation of the Rebate Amount.

"Rebate Fund" shall mean the fund so designated in, and created pursuant to, Section 502 hereof.

"Record Date" shall mean the fifteenth (15th) day of the calendar month next preceding any Debt Service payment date or, in the case of any proposed redemption of Bonds, the fifth (5th) day next preceding the date of mailing of notice of such redemption, or if either of the foregoing days is not a Business Day, then the Business Day immediately preceding such day.

"Redemption Price" shall mean the principal of, premium, if any, and interest accrued to the date fixed for redemption of any Bond called for redemption

pursuant to the provisions thereof, hereof and of the Supplemental Indenture pursuant to which such Bond is issued.

"Refunding Bonds" shall mean Bonds issued pursuant to provisions of this Master Indenture, the proceeds of which are used to refund one or more Series of Bonds then Outstanding.

"Reserve Fund" shall mean the fund so designated in, and created pursuant to, Section 502 hereof.

"Revenue Fund" shall mean the fund so designated in, and created pursuant to, Section 502 hereof.

"Rule" shall mean Rule 15c2-12(b)(5) adopted by the Securities and Exchange Commission under the Securities Exchange Act of 1934, as the same may be amended from time to time.

"S&P" shall mean S&P Global Ratings, a business unit of Standard & Poor's Financial Services LLC, a limited liability company organized and existing under the laws of the State of Delaware, its successors and assigns, and, if such entity is dissolved or liquidated or no longer performs the functions of a securities rating agency, S&P will be deemed to refer to any other nationally recognized securities rating agency designated by the District by written notice to the Trustee.

"Secretary" shall mean the Secretary or any Assistant Secretary to the Governing Body, or his or her designee, or the person succeeding to his or her principal functions.

"Serial Bonds" shall mean Bonds (other than Term Bonds) that mature in annual or semi-annual installments.

"Series" shall mean all of the Bonds authenticated and delivered on original issuance of a stipulated aggregate principal amount in a simultaneous transaction under and pursuant to the same Supplemental Indenture and any Bonds thereafter authenticated and delivered in lieu of or in substitution therefor pursuant to this Master Indenture and such Supplemental Indenture regardless of variations in maturity, interest rate or other provisions; provided, however, two or more Series of Bonds may be issued simultaneously under the same Supplemental Indenture if designated as separate Series of Bonds by the District upon original issuance.

"Series Acquisition and Construction Account" shall mean the account within the Acquisition and Construction Fund with respect to a Series of Bonds so designated in, and created pursuant to, a Supplemental Indenture.

"Series Capitalized Interest Account" shall mean the account within a Series Debt Service Account with respect to a Series of Bonds so designated in, and created pursuant to, a Supplemental Indenture.

"Series Costs of Issuance Account" shall mean the account within the Acquisition and Construction Fund with respect to a Series of Bonds so designated in, and created pursuant to, a Supplemental Indenture.

"Series Debt Service Account" shall mean the account within the Debt Service Fund with respect to a Series of Bonds so designated in, and created pursuant to, a Supplemental Indenture.

"Series Interest Account" shall mean the account within a Series Debt Service Account with respect to a Series of Bonds so designated in, and created pursuant to, a Supplemental Indenture.

"Series Optional Redemption Subaccount" shall mean the subaccount within a Series Redemption Account with respect to a Series of Bonds so designated in, and created pursuant to, a Supplemental Indenture.

"Series Pledged Funds" shall mean all amounts on deposit from time to time in the Funds and Accounts and designated in the Supplemental Indenture relating to such Series of Bonds as pledged to the payment of such Series of Bonds; provided, however, such term shall not include any amounts on deposit in a Series Rebate Account in the Rebate Fund.

"Series Pledged Revenues" shall mean the revenues designated as such by Supplemental Indenture and which shall constitute the security for and source of payment of a Series of Bonds and may consist of Assessments, Benefit Special Assessments, Connection Fees or other user fees or other revenues or combinations thereof imposed or levied by the District in accordance with the Act.

"Series Prepayment Subaccount" shall mean the subaccount within a Series Redemption Account with respect to a Series of Bonds so designated in, and created pursuant to, a Supplemental Indenture.

"Series Principal Account" shall mean the account within a Series Debt Service Account with respect to a Series of Bonds so designated in, and created pursuant to, a Supplemental Indenture.

"Series Project" or ***"Series Projects"*** shall mean the acquisition, construction, equipping and/or improvement of capital projects to be located within or without the District for the benefit of the District to be financed with all or a part of the proceeds of a Series of Bonds as shall be described in the Supplemental Indenture authorizing such Series of Bonds.

"Series Rebate Account" shall mean the account within the Rebate Fund with respect to a Series of Bonds so designated in, and created pursuant to, a Supplemental Indenture.

"Series Redemption Account" shall mean the account within a Series Debt Service Account with respect to a Series of Bonds so designated in, and created pursuant to, a Supplemental Indenture.

"Series Reserve Account" shall mean the account within the Reserve Fund with respect to a Series of Bonds so designated in, and created pursuant to, a Supplemental Indenture.

"Series Reserve Account Requirement" shall mean the amount of money or other security which may be in the form of a reserve fund insurance policy or other security as may be required by the terms of a Supplemental Indenture to be deposited in or credited to a Series Reserve Account for a Series of Bonds; provided, however, that unless otherwise provided in the Supplemental Indenture relating to a Series of Bonds, as of any date of calculation for a particular Series Reserve Account, the "Series Reserve Account Requirement" shall be an amount equal to the lesser of (a) the Maximum Annual Debt Service Requirement for all Bonds of such Series then Outstanding, (b) 125% of the average annual debt service for all Bonds of such Series then Outstanding, or (c) the aggregate of ten percent (10%) of the proceeds of the Bonds of such Series calculated as of the date of original issuance thereof. In computing the Series Reserve Account Requirement in respect of any Series of Bonds that constitute Variable Rate Bonds, the interest rate on such Bonds shall be assumed to be the greater of (y) 110% of the daily average interest rate on such Variable Rate Bonds during the twelve (12) months ending with the month preceding the date of calculation, or such shorter period of time that such Series of Bonds shall have been Outstanding, or (z) the actual rate of interest borne by such Variable Rate Bonds on such date of calculation; provided, in no event shall the Series Reserve Account Requirement as adjusted on such date of calculation exceed the lesser of the amounts specified in the immediately preceding sentence. In computing the Series Reserve Account Requirement in accordance with clause (c) of this definition in respect of any Capital Appreciation Bonds, the principal amount of such Bonds shall be the original principal amount thereof, not the Accreted Value. A Supplemental Indenture may provide that the Series Reserve Account Requirement for a Series is zero.

"Series Revenue Account" shall mean the account within the Revenue Fund with respect to a Series of Bonds so designated in, and created pursuant to, a Supplemental Indenture.

"Series Sinking Fund Account" shall mean the account within a Series Debt Service Account with respect to a Series of Bonds so designated in, and created pursuant to, a Supplemental Indenture.

"Series Trust Estate" shall mean the Trust Estate for a Series of Bonds established by Supplemental Indenture for such Series of Bonds.

"State" shall mean the State of Florida.

"Subordinate Debt" shall mean indebtedness secured hereby or by any Supplemental Indenture which is by its terms expressly subordinate and inferior hereto both in lien and right of payment.

"Supplemental Indenture" shall mean an indenture supplemental hereto authorizing the issuance of a Series of Bonds hereunder and establishing the terms thereof and the security therefor and shall also mean any indenture supplementary hereto entered into for the purpose of amending the terms and provisions hereof with respect to all Bonds in accordance with Article XI hereof.

"Tax Collector" shall mean the Tax Collector of Flagler County, Florida, or the person succeeding to such officer's principal functions.

"Tax-Exempt Bonds" shall mean Bonds of a Series the interest on which, in the opinion of Bond Counsel on the date of original issuance thereof, is excludable from gross income for federal income tax purposes.

"Tax-Exempt Obligations" shall mean any bond, note or other obligation issued by any person, the interest on which is excludable from gross income for federal income tax purposes.

"Tax Regulatory Covenants" shall mean the covenants of the District necessary for the preservation of the excludability of interest thereon from gross income for federal income tax purposes, as such covenants shall be amended from time to time upon written instructions from Bond Counsel.

"Taxable Bonds" shall mean Bonds of a Series which are not Tax-Exempt Bonds.

"Term Bonds" shall mean Bonds that mature on one date and that are subject to mandatory redemption from Amortization Installments or are subject to extraordinary mandatory or mandatory redemption upon receipt of unscheduled Pledged Revenues.

"Time Deposits" shall mean time deposits, certificates of deposit or similar arrangements with any bank or trust company, including the Trustee or an affiliate thereof, which is a member of the Federal Deposit Insurance Corporation and any federal or State savings and loan association which is a member of the Federal Deposit Insurance Corporation or its successors and which are secured or insured in the manner required by State law.

"Trust Estate" shall have the meaning ascribed to such term in the granting clauses hereof, including, but not limited to, the Pledged Revenues and Pledged Funds.

"Trustee" shall mean U.S. Bank Trust Company, National Association with its designated office in Orlando, Florida and any successor trustee appointed or serving pursuant to Article VI hereof.

"Uniform Method" shall mean the uniform method for the levy, collection and enforcement of Assessments afforded by Sections 197.3631, 197.3632 and 197.3635, Florida Statutes, or any successor statutes.

"Variable Rate Bonds" shall mean Current Interest Bonds, which may be either Serial Bonds or Term Bonds, issued with a variable, adjustable, convertible or other similar interest rate which is not fixed in percentage for the entire term thereof at the date of issue, which Bonds may also be Option Bonds.

Section 102. Rules of Construction. Words of the masculine gender shall be deemed and construed to include correlative words of the feminine and neuter genders. Unless the context shall otherwise indicate, the words "Bond," "Owner," "person," "Paying Agent," and "Bond Registrar" shall include the plural as well as the singular number and the word "person" shall mean any individual, corporation, partnership, joint venture, association, joint stock company, trust, unincorporated organization or government or any agency or political subdivision thereof. All references to Florida Statutes or other provisions of State law shall be deemed to include any and all amendments thereto.

ARTICLE II
FORM, EXECUTION, DELIVERY AND DESIGNATION OF BONDS

Section 201. Issuance of Bonds. For the purpose of providing funds for paying all or part of the Cost of a Series Project, Bonds of a Series, without limitation as to aggregate principal amount, may be issued under this Master Indenture subject to the conditions hereinafter provided in Section 207 hereof. Debt Service on each Series of Bonds shall be payable solely from the Pledged Revenues and Pledged Funds pledged to such Series of Bonds in the Supplemental Indenture authorizing the issuance of such Series of Bonds and, as may be provided in such Supplemental Indenture, all of the provisions of this Master Indenture shall be for the benefit and security of the present and future Owners of such Series of Bonds so issued, without preference, priority or distinction, as to lien or otherwise, of any one Bond of such Series over any other Bond of such Series. The District may also issue from time to time, Additional Bonds, Completion Bonds and Refunding Bonds of a Series under and pursuant to the terms of the Supplemental Indenture authorizing the issuance of such Series of Bonds.

Section 202. Details of Bonds. Bonds of a Series shall be in such denominations, numbered consecutively, shall bear interest from their date until their payment at rates not exceeding the maximum rate permitted by law, shall be dated, shall be stated to mature in such year or years in accordance with the Act, and shall be subject to redemption prior to their respective maturities, subject to the limitations hereinafter provided, as provided for in the Supplemental Indenture authorizing the issuance of such Series of Bonds. Bonds of a Series may be Current Interest Bonds, Variable Rate Bonds, Capital Appreciation Bonds, Option Bonds or any combination thereof and may be secured by a Credit Facility or Liquidity Facility, all as shall be provided in the Supplemental Indenture authorizing the issuance of such Series of Bonds. Bonds of a Series (or a part of a Series) may be in book-entry form at the option of the District as shall be provided in the Supplemental Indenture authorizing the issuance of such Series of Bonds.

Debt Service shall be payable in any coin or currency of the United States of America which, at the date of payment thereof, is legal tender for the payment of public and private debts. Interest shall be paid to the registered Owner of Bonds at the close of business on the Record Date for such interest; provided, however, that on or after the occurrence and continuance of an Event of Default under clause (a) of Section 902 hereof, the payment of interest and principal or Redemption Price or Amortization Installments pursuant hereto shall be made by the Paying Agent to such person who, on a special record date which is fixed by the Trustee, which shall be not more than fifteen (15) and not less than ten (10) days prior to the date of such proposed payment, appears on the registration books of the Bond Registrar as the registered Owner of a Bond. Any payment of principal, Maturity Amount or Redemption Price shall be made only upon presentation of the Bond at the designated corporate trust office of the Paying Agent in Orlando, Florida; provided, however, that presentation shall not be required if the Bonds are in book-entry only form. Payment of interest shall be made by check or draft (or by wire transfer to the registered Owner if such Owner requests such method of payment by delivery of written notice to the Paying Agent prior to the Record Date for the respective interest payment to such account as shall be specified in such request, but only if the registered Owner owns not less than $1,000,000 in aggregate principal amount of the Bonds or, if less than such amount, all of the Bonds then Outstanding). Unless otherwise provided in the Supplemental Indenture authorizing a Series of Bonds, interest on a Series of Bonds will be computed on the basis of a 360-day year of twelve 30-day months.

Section 203. Execution and Form of Bonds. The Bonds shall be signed by or bear the facsimile signature of the Chairman, shall be attested and countersigned by the Secretary, and the certificate of authentication appearing on the face of the Bonds shall be signed by the Trustee; provided, however, that each Bond shall be manually signed by either the Chairman, the Secretary or the Trustee. The official seal of the District shall be imprinted or impressed on each Bond. In case any officer whose signature or a facsimile of whose signature appears on any Bond shall cease to be such officer before the delivery of such Bond, such signature or such

facsimile shall nevertheless be valid for all purposes the same as if he or she had remained in office until such delivery. Any Bond may bear the facsimile signature of, or may be signed by, such persons as at the actual time of the execution of such Bond shall be proper officers to execute such Bond although at the date of such Bond such persons may not have been such officers. The Bonds, and the provisions for registration and reconversion to be endorsed on such Bonds, shall be substantially in the form set forth in a Supplemental Indenture. The Trustee may appoint one or more authenticating agents.

Section 204. Negotiability, Registration and Transfer of Bonds. The District shall cause books for the registration and for the transfer of the Bonds as provided in this Master Indenture to be kept by the Bond Registrar. All Bonds shall be registered as to both principal and interest. Any Bond may be transferred only upon an assignment duly executed by the registered Owner or his attorney or legal representative in such form as shall be satisfactory to the Bond Registrar, such transfer to be made on such books and endorsed on the Bond by the Bond Registrar. No charge shall be made to any Owner for registration and transfer as hereinabove provided, but any Owner requesting any such registration or transfer shall pay any tax or other governmental charge required to be paid with respect thereto. The Bond Registrar shall not be required to transfer any Bond during the period between the Record Date and the Interest Payment Date next succeeding the Record Date of such Bond, during the period between the Record Date for the mailing of a notice of redemption and the date of such mailing, nor after such Bond has been selected for redemption. The Bonds shall be and have all the qualities and incidents of negotiable instruments under the laws of the State, and each successive Owner, in accepting any of the Bonds, shall be conclusively deemed to have agreed that such Bonds shall be and have all of the qualities and incidents of negotiable instruments under the laws of the State.

Section 205. Ownership of Bonds. The person in whose name any Bond shall be registered shall be deemed the absolute Owner thereof for all purposes, and payment of Debt Service shall be made only to or upon the order of the registered Owner thereof or his attorney or legal representative as herein provided. All such payments shall be valid and effectual to satisfy and discharge the liability upon such Bond to the extent of the sum or sums so paid. The Trustee, the District, the Bond Registrar and the Paying Agent may deem and treat the registered Owner of any Bond as the absolute Owner of such Bond, whether such Bond shall be overdue or not, for the purpose of receiving payment thereof and for all other purposes whatsoever, and neither the Trustee, the District, the Bond Registrar nor the Paying Agent shall be affected by any notice to the contrary.

Section 206. Special Obligations. Each Series of Bonds shall be a special and direct obligation of the District. Neither the Bonds nor the interest and premium, if any, payable thereon shall constitute a general obligation or general indebtedness of the District within the meaning of the Constitution and laws of the State. The

Bonds and the interest and premium, if any, payable thereon do not constitute either a pledge of the full faith and credit of the District or a lien upon any property of the District other than as provided herein or in the Supplemental Indenture authorizing the issuance of such Series of Bonds. No Owner or any other person shall ever have the right to compel the exercise of any ad valorem taxing power of the District or any other public authority or governmental body to pay Debt Service or to pay any other amounts required to be paid pursuant to this Master Indenture, any Supplemental Indenture, or the Bonds. Rather, Debt Service and any other amounts required to be paid pursuant to this Master Indenture, any Supplemental Indenture, or the Bonds, shall be payable solely from, and shall be secured solely by, the Series Pledged Revenues and the Series Pledged Funds pledged to such Series of Bonds, all as provided herein and in such Supplemental Indenture.

Section 207. Authorization of Bonds.

(a) There shall be issued from time to time in Series, under and secured by this Master Indenture, Bonds without limitation as to aggregate principal amount for the purposes of:

(i) paying all or part of the Cost of a Series Project or Series Projects or refunding a Series of Bonds or any portion thereof then Outstanding; and

(ii) depositing the Series Reserve Account Requirement to the Series Reserve Account for such Series of Bonds.

(b) Each Series of Bonds, upon initial issuance thereof, shall be executed by the District for delivery to the Trustee and thereupon shall be authenticated by the Trustee and delivered to the District or upon its order, but only upon the further receipt by the Trustee of the following:

(i) an executed and attested original or certified copy of this Master Indenture;

(ii) an executed and attested original or certified copy of the Supplemental Indenture fixing the amount of and security for the Series of Bonds authorized to be issued thereby and establishing, among other things, the dates on which, and the amounts in which, such Series of Bonds will mature (provided that the final maturity date of such Series of Bonds shall be not later than permitted by the Act with respect to such Series of Bonds), designating the Paying Agent and Bond Registrar, fixing the Amortization Installments, if any, for the Term Bonds of such Series, awarding the Series of Bonds, specifying the interest rates or the method for calculating such interest rates with respect to such Series of Bonds, specifying the redemption provisions and prices thereupon, specifying other details of such Series of Bonds, and directing the delivery of such Series of Bonds to or upon the order

of the initial purchaser thereof upon payment of the purchase price therefor set forth in such Supplemental Indenture;

(iii) an opinion of counsel for the District substantially to the effect that the signer is of the opinion that this Master Indenture and the Supplemental Indenture relating to such Series of Bonds have been duly and validly authorized in accordance with the terms hereof and of the Act, and have been duly approved and adopted, that the issuance of such Series of Bonds has been duly authorized, and that this Master Indenture and the Supplemental Indenture constitute binding obligations of the District, enforceable against the District in accordance with their terms except as enforcement thereof may be affected by bankruptcy and other similar laws relating to creditor's rights generally; and

(iv) an opinion of Bond Counsel for the District substantially to the effect that the signer is of the opinion that the Bonds of such Series are valid, binding and enforceable obligations of the District and, if such Series of Bonds are Tax-Exempt Bonds, that interest thereon is excludable from gross income of the Owners under the income tax laws of the United States in effect on the date such Series of Bonds are delivered to the initial purchasers.

Execution of a Series of Bonds by the District shall be conclusive evidence of satisfaction of the conditions precedent set forth in this Section 207(b) as to the District and payment to the Trustee of the initial purchase price for a Series of Bonds shall be conclusive evidence of satisfaction of the conditions precedent set forth in this Section 207(b) as to the underwriter of such Series of Bonds.

The Trustee shall be provided with reliance letters with respect to the opinions required in paragraphs (iii) and (iv) above. When the documents mentioned in subsections (i) through (iv) above shall have been received, and when the Bonds of such Series shall have been executed and authenticated as required by this Master Indenture, such Series of Bonds shall be delivered to, or upon the order of, the District, but only upon payment to the Trustee of the purchase price of such Series of Bonds, together with accrued interest, if any, thereon as set forth in a certificate of delivery and payment executed by the Chairman of the District.

(c) To the extent not set forth in the Supplemental Indenture authorizing the issuance of a Series of Bonds, the proceeds (including accrued interest and any premium) of each Series of Bonds shall be applied as soon as practicable upon delivery thereof to the Trustee as follows:

(i) the amount received as accrued interest on the Bonds, if any, shall be deposited to the credit of the Series Interest Account and Capitalized Interest, if any, shall be deposited to the credit of the Series Capitalized Interest Account;

(ii) an amount equal to the Series Reserve Account Requirement or the initial cost of satisfying the Series Reserve Account Requirement if not satisfied by the deposit of cash, shall be deposited to the credit of the Series Reserve Account; and

(iii) the balance shall be deposited and applied as provided for in the Supplemental Indenture authorizing the issuance of such Series of Bonds.

Section 208. Mutilated, Destroyed or Lost Bonds. If any Bonds become mutilated, destroyed or lost, the District may cause to be executed and delivered a new Bond in substitution therefor upon the cancellation of such mutilated Bond or in lieu of and in substitution for such Bond destroyed or lost, and upon payment by the Owner of the reasonable expenses and charges of the District and the Trustee in connection therewith and, in the case of a Bond destroyed or lost, upon the Owner filing with the Trustee evidence satisfactory to it that such Bond was destroyed or lost and of his or her ownership thereof, and upon furnishing the District and the Trustee with indemnity satisfactory to them.

Section 209. Parity Obligations Under Credit Agreements. As may be provided for or required in any Supplemental Indenture, the District may incur financial obligations under a Letter of Credit Agreement or a Liquidity Agreement payable on parity with respect to the lien on the Trust Estate pledged to a Series of Bonds issued under this Master Indenture and a Supplemental Indenture, without meeting any financial test or requirement set forth in this Master Indenture or the corresponding Supplemental Indenture, but only if the Letter of Credit Agreement or Liquidity Agreement supports a related Series of Bonds then being issued which does meet such tests or requirements.

Section 210. Bond Anticipation Notes. Whenever the District shall authorize the issuance of a Series of Bonds, the District may by resolution authorize the issuance of Bond Anticipation Notes in anticipation of the sale of such authorized Series of Bonds in a principal amount not exceeding the principal amount of such Series of Bonds. The aggregate principal amount of Bonds of such Series and all other Bonds previously authenticated and delivered to pay the Cost of the Series Project or Series Projects for which the proceeds of the Bond Anticipation Notes will be applied shall not exceed such Cost. The interest on such Bond Anticipation Notes may be payable out of the related Series Interest Account to the extent provided in the resolution of the District authorizing such Bond Anticipation Notes. The principal of and interest on such Bond Anticipation Notes and renewals thereof shall be payable from any moneys of the District available therefor or from the proceeds of the sale of the Series of Bonds in anticipation of which such Bond Anticipation Notes are issued. The proceeds of sale of Bond Anticipation Notes shall be applied to the purposes for which the Bonds anticipated by such Bond Anticipation Notes are authorized and shall be deposited in the appropriate Fund or Account established by the Indenture for such purposes; provided, however, that the resolution or resolutions authorizing

such Bond Anticipation Notes may provide for the payment of interest on such Bond Anticipation Notes from the proceeds of sale of such Bond Anticipation Notes and for the deposit in the related Series Capitalized Interest Account. In the event that the District adopts a resolution authorizing the issuance of Bond Anticipation Notes, the District will promptly furnish to the Trustee a copy of such resolution, certified by an Authorized Officer, together with such information with respect to such Bond Anticipation Notes as the Trustee may reasonably request, including, without limitation, information as to the paying agent or agents for such Bond Anticipation Notes. The Trustee shall have no duties or obligations to the holders of such Bond Anticipation Notes unless specifically so authorized by the resolution of the District authorizing the issuance of such Bond Anticipation Notes and unless the Trustee accepts in writing such duties and obligations.

Section 211. Tax Status of Bonds. Any Series of Bonds issued under this Master Indenture may be issued either as Tax-Exempt Bonds or Taxable Bonds. The intended tax status of any Series of Bonds to be issued may be referenced in any Supplemental Indenture authorizing the issuance of such Series of Bonds.

ARTICLE III
REDEMPTION OF BONDS

Section 301. Redemption Generally. The Bonds of any Series shall be subject to redemption, either in whole on any date or in part on any Interest Payment Date, and at such times, in the manner and at such prices, as may be provided by the Supplemental Indenture authorizing the issuance of such Series of Bonds. The District shall provide written notice to the Trustee of any optional redemption on or before the forty-fifth (45th) day next preceding the date to be fixed for such optional redemption. Notwithstanding any other provision of this Master Indenture, notice of optional redemption may be conditioned upon the occurrence or non-occurrence of such event or events or upon the later deposit of moneys therefor as shall be specified in such notice of optional redemption and may also be subject to rescission by the District if expressly set forth in such notice.

Unless otherwise provided in the Supplemental Indenture relating to a Series of Bonds, if less than all of the Bonds of a Series shall be called for redemption, the particular Bonds of such Series to be redeemed shall be selected by lot in such reasonable manner as the Bond Registrar in its discretion may determine. The portion of any Series of Bonds to be redeemed shall be in an Authorized Denomination and, in selecting the Bonds of such Series to be redeemed, the Bond Registrar shall treat each such Bond as representing that number of Bonds of such Series which is obtained by dividing the principal amount of such Bond by an Authorized Denomination (such amount being hereinafter referred to as the "unit of principal amount").

If it is determined that one or more, but not all, of the units of principal amount represented by any such Bond is to be called for redemption, then upon notice of intention to redeem such unit or units of principal amount as provided below, the registered Owner of such Bond, upon surrender of such Bond to the Paying Agent for payment to such registered Owner of the redemption price of the unit or units of principal amount called for redemption, shall be entitled to receive a new Bond or Bonds of such Series in the aggregate principal amount of the unredeemed balance of the principal amount of such Bond. New Bonds of such Series representing the unredeemed balance of the principal amount shall be issued to the Owner thereof without any charge therefor. If the Owner of any Bond of a denomination greater than the unit of principal amount to be redeemed shall fail to present such Bond to the Paying Agent for payment in exchange as aforesaid, such Bond shall, nevertheless, become due and payable on the date fixed for redemption to the extent of the unit or units of principal amount called for redemption.

Subject to the provisions of Section 506(b) hereof, the District may purchase a Bond or Bonds of a Series in the open market at a price no higher than the highest Redemption Price (including premium) for the Bond to be so purchased with any funds legally available therefor and any such Bonds so purchased shall be credited to the amounts otherwise required to be deposited for the payment of Bonds of such Series as provided in Section 506(b) hereof or as otherwise provided in the Supplemental Indenture relating to such Series of Bonds.

Section 302. Notice of Redemption; Procedure for Selection. The District shall establish each redemption date, other than in the case of a mandatory redemption, in which case the Trustee shall establish the redemption date, and the District or the Trustee, as the case may be, shall notify the Bond Registrar in writing of such redemption date on or before the forty-fifth (45th) day next preceding the date fixed for redemption, which notice shall set forth the terms of the redemption and the aggregate principal amount of Bonds to be redeemed. Except as otherwise provided herein, notice of redemption shall be given by the Bond Registrar not less than thirty (30) nor more than forty-five (45) days prior to the date fixed for redemption by first-class mail, postage prepaid, to any Paying Agent for the Bonds to be redeemed and to the registered Owner of each Bond to be redeemed, at the address of such registered Owner on the registration books maintained by the Bond Registrar (and, for any Owner of $1,000,000 or more in principal amount of Bonds, to one additional address if written request therefor is provided to the Bond Registrar prior to the Record Date); and a second notice of redemption shall be sent by registered or certified mail at such address to any Owner who has not submitted his Bond to the Paying Agent for payment on or before the date sixty (60) days following the date fixed for redemption of such Bond, in each case stating: (a) the numbers of the Bonds to be redeemed, by giving the individual certificate number of each Bond to be redeemed (or stating that all Bonds between two stated certificate numbers, both inclusive, are to be redeemed or that all of the Bonds of one or more maturities have been called for redemption); (b) the CUSIP numbers of all Bonds being redeemed; (c) in the case of a partial

redemption of Bonds, the principal amount of each Bond being redeemed; (d) the date of issue of each Bond as originally issued and the complete official name of the Bonds including the Series designation; (e) the rate or rates of interest borne by each Bond being redeemed; (f) the maturity date of each Bond being redeemed; (g) the place or places where amounts due upon such redemption will be payable; and (h) the notice date, redemption date, and Redemption Price. The notice shall require that such Bonds be surrendered at the designated corporate trust office of the Paying Agent for redemption at the Redemption Price and shall state that further interest on such Bonds will not accrue from and after the redemption date; provided, however, that such presentation shall not be required while such Bonds are registered in book-entry only format. CUSIP number identification with appropriate dollar amounts for each CUSIP number also shall accompany all redemption payments.

Any required notice or redemption shall also be sent by registered mail, overnight delivery service, telecopy or other secure means, postage prepaid, to any Owner of $1,000,000 or more in aggregate principal amount of Bonds to be redeemed, to certain municipal registered securities depositories in accordance with the then-current guidelines of the Securities and Exchange Commission, which are known to the Bond Registrar to be holding Bonds thirty-two (32) days prior to the redemption date and to at least two of the national information services that disseminate securities redemption notices in accordance with the then-current guidelines of the Securities and Exchange Commission, when possible, at least thirty (30) days prior to the redemption date; provided that neither failure to send or receive any such notice nor any defect in any notice so mailed shall affect the sufficiency of the proceedings for the redemption of such Bonds.

Failure to give notice by mailing to the Owner of any Bond designated for redemption or to any depository or information service shall not affect the validity of the proceedings for the redemption of any other Bond.

Section 303. Effect of Calling for Redemption. On the date designated for redemption of any Bonds, notice having been filed and mailed in the manner provided above, the Bonds called for redemption shall be due and payable at the Redemption Price provided for the redemption of such Bonds on such date and, moneys for payment of the Redemption Price being held in a separate account by the Paying Agent in trust for the Owners of the Bonds to be redeemed, interest on the Bonds called for redemption shall cease to be entitled to any benefit under this Master Indenture, and the Owners of such Bonds shall have no rights in respect thereof, except to receive payment of the Redemption Price thereof, and interest, if any, accrued thereon to the redemption date, and such Bonds shall no longer be deemed to be Outstanding.

Section 304. Cancellation. Bonds called for redemption shall be canceled upon the surrender thereof pursuant to the provisions of Section 511 hereof.

ARTICLE IV
ACQUISITION AND CONSTRUCTION FUND

Section 401. Acquisition and Construction Fund. There is created and established by Section 502 hereof a fund designated as the "Acquisition and Construction Fund" which shall be held by the Trustee and there shall be deposited to the credit of the Series Acquisition and Construction Accounts the amounts specified in the Supplemental Indenture relating to such Series of Bonds.

Section 402. Payments from Acquisition and Construction Fund. Payments of the Cost of constructing and acquiring a Series Project shall be made from the Acquisition and Construction Fund as herein provided. All such payments shall be subject to the provisions and restrictions set forth in this Article IV and in Article V hereof, and the District covenants that it will not request any sums to be paid from the Acquisition and Construction Fund except in accordance with such provisions and restrictions. Moneys in the Acquisition and Construction Fund shall be disbursed by check, voucher, order, draft, certificate or warrant signed by any one or more officers or employees of the Trustee legally authorized to sign such items or by wire transfer to an account specified by the payee upon satisfaction of the conditions for disbursement set forth in Section 503(b) hereof.

Section 403. Cost of a Series Project. For the purposes of this Master Indenture, the Cost of a Series Project shall include, without intending thereby to limit or to restrict or expand any proper definition of such cost under the Act, other applicable provisions of State law, or this Master Indenture, the following:

(a) ***Expenses of Bond Issuance***. All expenses and fees relating to the issuance of the Bonds, including, but not limited to, initial Credit Facility or Liquidity Facility fees and costs, attorneys' fees, underwriting fees and discounts, the Trustee's acceptance fees and costs, Trustee's counsel fees and costs, rating agency fees, fees of financial advisors, engineer's fees and costs, administrative expenses of the District, the costs of preparing audits and engineering reports, the costs of preparing reports, surveys, and studies, and the costs of printing the Bonds and preliminary and final disclosure documents.

(b) ***Accrued and Capitalized Interest***. Any interest accruing on the Bonds from their date through the first Interest Payment Date received from the proceeds of the Bonds (to be deposited into the related Series Interest Account) and Capitalized Interest (to be deposited into the related Series Capitalized Interest Account) as may be authorized or provided for by a Supplemental Indenture related to a Series of Bonds. Notwithstanding the deposit of Capitalized Interest into the related Series Capitalized Interest Account, Capitalized Interest shall also include any amount directed by the District to the Trustee in writing to be withdrawn from the related Series Acquisition and Construction Account and deposited into such Series Capitalized Interest Account, provided that such direction includes a

certification that such amount represents earnings on amounts on deposit in the related Series Acquisition and Construction Account and that, after such deposit, the amount on deposit in such Series Acquisition and Construction Account, together with earnings thereon, will be sufficient to pay for the remaining Costs of the related Series Project which are to be funded from such Series Acquisition and Construction Account.

(c) ***Acquisition Expenses***. The costs of acquiring, by purchase or condemnation, all of the land, structures, improvements, rights-of-way, franchises, easements, plans and specifications and similar items and other interests in property, whether real or personal, tangible or intangible, which themselves constitute a Series Project or which are necessary or convenient to acquire, install and construct a Series Project and payments, contributions, dedications, taxes, assessments or permit fees or costs and any other exactions required as a condition to receive any government approval or permit necessary to accomplish any District purpose.

(d) ***Construction Expense***. All costs incurred, including interest charges, for labor and materials, including equipment, machinery and fixtures, by contractors, builders, and materialmen in connection with the acquisition, installation and construction of a Series Project, and including without limitation costs incident to the award of contracts.

(e) ***Other Professional Fees and Miscellaneous Expenses***.

(i) All legal, architectural, engineering, survey, and consulting fees, as well as all financing charges, taxes, insurance premiums, and miscellaneous expenses, not specifically referred to in this Master Indenture that are incurred in connection with the acquisition and construction of a Series Project.

(ii) Expenses of determining the feasibility or practicality of acquisition, construction, installation, or reconstruction of a Series Project.

(iii) Costs of surveys, estimates, plans and specifications.

(iv) Costs of improvements.

(v) Financing charges.

(vi) Creation of initial reserve and debt service funds.

(vii) Working capital.

(viii) Amounts to repay Bond Anticipation Notes or loans made to finance any costs permitted under the Act.

(ix) Costs incurred to enforce remedies against contractors, subcontractors, any provider of labor, material, services or any other person for a default or breach under the corresponding contract, or in connection with any dispute.

(x) Premiums for contract bonds and insurance during construction and costs on account of personal injuries and property damage in the course of construction and insurance against the same.

(xi) Expenses of management and supervision of a Series Project.

(xii) Costs of effecting compliance with any and all governmental permits relating to a Series Project.

(xiii) Payments, contributions, dedications, fair share or concurrency obligations and any other exactions as a condition to receive any government approval or permit necessary to accomplish any District purpose (including but not limited to impact fees, utility connection fees, school concurrency fees, etc.).

(xiv) Any other "cost" or expense as provided by the Act.

(f) ***Refinancing Costs***. All costs described in (a) through (e) above or otherwise permitted by the Act associated with refinancing or repaying any loan or other debt obligation of the District.

Section 404. Disposition of Balances in Acquisition and Construction Fund. On the Date of Completion of a Series Project, the balance in the related Series Acquisition and Construction Account not reserved for the payment of any remaining part of the Cost of the Series Project shall be transferred by the Trustee to the credit of the Series Prepayment Subaccount in the Series Redemption Account, or as otherwise provided in the Supplemental Indenture, and used for the purposes set forth for such Subaccount in the Supplemental Indenture relating to such Series of Bonds.

ARTICLE V
ESTABLISHMENT OF FUNDS AND APPLICATION THEREOF

Section 501. Lien. There is hereby irrevocably pledged for the payment of the Bonds of each Series issued hereunder, subject only to the provisions of this Master Indenture and any Supplemental Indenture permitting the application thereof for the purposes and on the terms and conditions set forth in this Master Indenture and any such Supplemental Indenture with respect to each Series of Bonds, the Trust Estate; provided, however, that unless otherwise specifically provided herein or in a Supplemental Indenture relating to a Series of Bonds with respect to the Series Trust Estate securing such Series of Bonds, the Pledged Funds

and Pledged Revenues securing a Series of Bonds shall secure only such Series of Bonds and shall not secure any other Bonds or Series of Bonds.

The foregoing pledge shall be valid and binding from and after the date of initial delivery of the Bonds and the proceeds of sale of the Bonds and all the moneys, securities and funds set forth in this Section 501 shall immediately be subject to the lien of the foregoing pledge, which lien is hereby created, without any physical delivery thereof or further act. Such lien shall be valid and binding as against all parties having claims of any kind in tort, contract or otherwise against the District or the Trustee, irrespective of whether such parties have notice thereof. Such lien shall be prior and superior to all other liens now existing or hereafter created.

Section 502. Establishment of Funds. The following funds are hereby established and shall be held by the Trustee:

(a) Acquisition and Construction Fund, and within such Fund there may be established by Supplemental Indenture authorizing a Series of Bonds a separate Series Acquisition and Construction Account and a separate Series Costs of Issuance Account for each Series of Bonds issued hereunder;

(b) Revenue Fund, and within such Fund there may be established by Supplemental Indenture authorizing a Series of Bonds a separate Series Revenue Account for each Series of Bonds issued hereunder;

(c) Debt Service Fund, and within such Fund there may be established by Supplemental Indenture authorizing a Series of Bonds,

(i) a Series Debt Service Account, and therein a Series Interest Account, a Series Principal Account, a Series Sinking Fund Account and a Series Capitalized Interest Account, and

(ii) a Series Redemption Account and therein a Series Prepayment Subaccount and a Series Optional Redemption Subaccount,

for each such Series of Bonds issued hereunder;

(d) Reserve Fund, and within such Fund there may be established by Supplemental Indenture authorizing a Series of Bonds a separate Series Reserve Account for each such Series of Bonds issued hereunder and any Bonds issued on a parity with any such Series of Bonds hereunder; and

(e) Rebate Fund, and within such Fund there may be established by Supplemental Indenture authorizing a Series of Bonds a separate Series Rebate Account for each such Series of Tax-Exempt Bonds issued hereunder.

Notwithstanding the foregoing, the Supplemental Indenture authorizing any Series of Bonds may establish such other Accounts or dispense with the Accounts set forth above as shall be deemed advisable by the District in connection with such Series of Bonds.

Section 503. Acquisition and Construction Fund.

(a) ***Deposits***. The District shall pay to the Trustee, for deposit into the related Series Acquisition and Construction Account in the Acquisition and Construction Fund, as promptly as practicable, the following amounts received by it:

(i) the amount set forth in the Supplemental Indenture relating to such Series of Bonds;

(ii) subject to Section 806 hereof, payments made to the District from the sale, lease or other disposition of the Series Project or any portion thereof;

(iii) the balance of insurance proceeds with respect to the loss or destruction of the Series Project or any portion thereof;

(iv) amounts received from a governmental entity pursuant to an interlocal agreement or other similar agreement between the District and such governmental entity providing for the payment by such governmental entity of a portion of the Costs of a Series Project;

(v) amounts received from impact fee credits and/or utility connection fee credits; and

(vi) such other amounts as may be provided in a Supplemental Indenture.

Amounts in such Series Acquisition and Construction Account shall be applied to the Cost of the Series Project.

(b) ***Disbursements***. Unless otherwise provided in the Supplemental Indenture authorizing the issuance of such Series of Bonds, payments from a Series Acquisition and Construction Account shall be paid in accordance with the provisions of this subsection (b). Before any such payment shall be made, the District shall file with the Trustee a requisition in the form of Exhibit A attached hereto, signed by an Authorized Officer.

Upon receipt of each such requisition and accompanying certificate, the Trustee shall promptly withdraw from the Series Acquisition and Construction Account and pay to the person, firm or corporation named in such requisition the amount designated in such requisition. The Trustee shall have no duty to investigate either the accuracy or validity of the items delivered pursuant to this Section 503(b)

or whether such amount is properly payable hereunder or under the Supplemental Indenture for such Series of Bonds.

(c) ***Inspection***. All requisitions and certificates received by the Trustee pursuant to this Article V shall be retained in the possession of the Trustee, subject at all reasonable times to the inspection of the District, the Consulting Engineer, the Owner of any Bonds of the related Series, and the agents and representatives thereof.

(d) ***Completion of Series Project***. On the Date of Completion of a Series Project, the balance in the related Series Acquisition and Construction Account not reserved by the District for the payment of any remaining part of the Cost of acquiring or constructing the Series Project shall be applied in accordance with the provisions of Section 404 hereof. The Trustee shall have no duty to determine whether the Date of Completion has occurred and the Trustee shall not be deemed to have knowledge that the Date of Completion has occurred until the Trustee has received the certificate of the Consulting Engineer establishing such Date of Completion as specified in the definition of Date of Completion in Section 101 hereof.

Section 504. Revenue Fund. The District hereby covenants and agrees that it will assess, impose, establish and collect the Pledged Revenues with respect to each Series of Bonds in amounts and at times sufficient to pay, when due, the principal of, premium, if any, and interest on such Series of Bonds. The District hereby covenants and agrees to immediately deposit upon receipt all such Pledged Revenues with the Trustee (including Prepayments, which shall be identified as such by the District at the time of deposit with the Trustee), and the Trustee shall immediately deposit all such Pledged Revenues, when received, into the related Series Revenue Account and immediately deposit all Prepayments, when received, into the related Series Prepayment Subaccount in the Series Redemption Account, unless otherwise provided for in the Supplemental Indenture relating to a Series of Bonds.

Section 505. Debt Service Fund.

(a) ***Principal, Maturity Amount, Interest and Amortization Installments***. Except as otherwise provided in a Supplemental Indenture, on the Business Day preceding each Interest Payment Date on the Bonds, the Trustee shall withdraw from the Series Revenue Account and, from the amount so withdrawn, shall make the following deposits in the following order of priority:

(i) to the related Series Interest Account, an amount which, together with other amounts, if any, then on deposit therein, will equal the amount of interest payable on the Bonds of such Series on such Interest Payment Date;

(ii) to the related Series Principal Account, an amount which, together with other amounts, if any, then on deposit therein, will equal the

principal amount, if any, payable with respect to Serial Bonds of such Series on such Interest Payment Date;

(iii) in each Bond Year in which Term Bonds of such Series are subject to mandatory redemption from Amortization Installments, to the related Series Sinking Fund Account, an amount which, together with other amounts, if any, then on deposit therein, will equal the Amortization Installment payable on the Term Bonds of such Series on such Interest Payment Date;

(iv) in each Bond Year in which Capital Appreciation Bonds of such Series mature, to the related Series Principal Account, an amount which, together with other amounts, if any, then on deposit therein, will equal the Maturity Amount payable with respect to the Capital Appreciation Bonds of such Series maturing on such Interest Payment Date;

(v) to the Series Reserve Account, an amount, if any, which, together with other amounts, if any, then on deposit therein, will equal the Series Reserve Account Requirement; and

(vi) to the Series Rebate Account, the Rebate Amount, if any, required to be deposited therein pursuant to the Supplemental Indenture related to a Series of Tax-Exempt Bonds.

Notwithstanding the foregoing, so long as there are moneys on deposit in the related Series Capitalized Interest Account on the date required for any transfer into the Series Interest Account as set forth above, the Trustee shall, prior to making any transfer into the related Series Interest Account from the related Series Revenue Account, transfer to the related Series Interest Account from the related Series Capitalized Interest Account, the lesser of the interest on such Series of Bonds coming due on the next succeeding Interest Payment Date or the amount remaining on deposit in the related Series Capitalized Interest Account.

(b) ***Disposition of Remaining Amounts on Deposit in Series Revenue Account***. The District shall authorize the withdrawal, from time to time, from the Series Revenue Account an amount sufficient to pay the fees and charges of the Trustee, Bond Registrar, and Paying Agent, when due. Subject to the provisions of Section 604 hereof, if (i) the amount on deposit in the Series Interest Account, Series Principal Account, Series Sinking Fund Account and Series Redemption Account in each Bond Year equals the interest payable on the Bonds of such Series in such Bond Year, the principal amount of all Serial Bonds payable in such Bond Year, the Maturity Amount of all Capital Appreciation Bonds due in such Bond Year and the Amortization Installments required to be paid in such Bond Year, and (ii) any amounts remain in the Series Revenue Account on November 2 of such Bond Year, then such amounts shall, at the written direction of the District, be applied to pay the commissions, fees, costs and any other charges of the Tax Collector and the Property

Appraiser or, if such commissions, fees, costs, or other charges have been paid by the District, then to reimburse the District for such payment upon written request of an Authorized Officer. If, after such amounts have been withdrawn, paid and provided for as provided above, any amounts remain in the Series Revenue Account, such amounts shall be disbursed to the District on written request of an Authorized Officer and applied to pay the operating and administrative costs and expenses of the District. After making the payments provided for in this subsection (b), the balance, if any, remaining in the Series Revenue Account shall be retained therein or, at the written direction of an Authorized Officer to the Trustee, transferred into the Series Prepayment Subaccount of the Series Redemption Account. Upon the occurrence and continuance of an Event of Default hereunder, the foregoing transfer to the Series Prepayment Subaccount shall not be made.

(c) ***Series Reserve Account***. Except as otherwise provided for herein or in a Supplemental Indenture, moneys held for the credit of a Series Reserve Account shall be used for the purpose of paying interest or principal or Amortization Installment or Maturity Amount on the Bonds of the related Series whenever amounts on deposit in the Series Debt Service Account shall be insufficient for such purpose.

(d) ***Series Debt Service Account***. Moneys held for the credit of a Series Interest Account, Series Principal Account and Series Sinking Fund Account in a Series Debt Service Account shall be withdrawn therefrom by the Trustee and transferred by the Trustee to the Paying Agent in amounts and at times sufficient to pay, when due, the interest on the Bonds of such Series, the principal of Serial Bonds of such Series, the Maturity Amount of Capital Appreciation Bonds of such Series and the Amortization Installments of Term Bonds of such Series, as the case may be.

(e) ***Series Redemption Account***. Moneys representing Prepayments on deposit in a Series Prepayment Subaccount to the full extent of a multiple of an Authorized Denomination shall, unless otherwise provided in the Supplemental Indenture relating to such Series of Bonds, be used by the Trustee to redeem Bonds of such Series on the earliest date on which such Bonds are permitted to be called without payment of premium by the terms hereof (including extraordinary mandatory redemption) and of the Supplemental Indenture relating to such Series of Bonds. Such redemption shall be made pursuant to the provisions of Article III hereof. The District shall pay all expenses incurred by the Trustee and Paying Agent in connection with such redemption. Moneys other than from Prepayments shall be held and applied in a Series Redemption Account as provided in Section 506(a) hereof.

(f) ***Payment to the District***. When no Bonds of a Series remain Outstanding, and after all expenses and charges herein and in the related Supplemental Indenture required to be paid have been paid as certified to the Trustee in writing by an Authorized Officer, and after all amounts due and owing to the Trustee have been paid in full, the Trustee shall pay any balance in the Accounts for

such Series of Bonds to the District upon the written direction of an Authorized Officer, free and clear of any lien and pledge created by this Master Indenture; provided, however, that if an Event of Default has occurred and is continuing in the payment of the principal or Maturity Amount of, or interest or premium on the Bonds of any other Series, the Trustee shall pay over and apply any such excess pro rata (based upon the ratio of the aggregate principal amount of such Series of Bonds to the aggregate principal amount of all Series of Bonds then Outstanding and for which such an Event of Default has occurred and is continuing) to each other Series of Bonds for which such an Event of Default has occurred and is continuing.

Section 506. Optional Redemption.

(a) ***Excess Amounts in Series Redemption Account***. The Trustee shall, but only at the written direction of an Authorized Officer on or prior to the forty-fifth (45th) day preceding the date of redemption, call for redemption on each Interest Payment Date on which Bonds are subject to optional redemption, from moneys on deposit in a Series Redemption Account such amount of Authorized Denominations of Bonds of such Series then subject to optional redemption as, with the redemption premium, if any, will exhaust such amount as nearly as may be practicable. Such redemption shall be made pursuant to the provisions of Article III hereof. The District shall pay all expenses incurred by the Trustee and Paying Agent in connection with such redemption.

(b) ***Purchase of Bonds of a Series***. The District may purchase Bonds of a Series then Outstanding at any time, whether or not such Bonds shall then be subject to redemption, at the most advantageous price obtainable with reasonable diligence, having regard to maturity, option to redeem, rate and price, provided however, that consistent with Section 301, such price does not exceed the highest Redemption Price, which is the principal of such Bonds plus the amount of the premium, if any, which would be payable on the next redemption date to the Owners of such Bonds under the provisions of this Master Indenture and the Supplemental Indenture pursuant to which such Series of Bonds was issued if such Bonds were called for redemption on such date. Before making each such purchase, the District shall file with the Trustee a statement in writing directing the Trustee to pay the purchase price of the Bonds of such Series so purchased upon their delivery and cancellation, which statement shall set forth a description of such Bonds, the purchase price to be paid therefor, the name of the seller, and the place of delivery of the Bonds. The Trustee shall pay the interest accrued on such Bonds to the date of delivery thereof from the related Series Interest Account and the principal portion of the purchase price of Serial Bonds from the related Series Principal Account, but no such purchase shall be made after the Record Date in any Bond Year in which Bonds have been called for redemption. To the extent that insufficient moneys are on deposit in a related Series Interest Account to pay the accrued interest portion of the purchase price of any Bonds or in a related Series Principal Account to pay the principal amount of the purchase price of any Serial Bond, the Trustee shall transfer

into such Accounts from the related Series Revenue Account sufficient moneys to pay such respective amounts. In the event that there are insufficient moneys on deposit in the related Series Sinking Fund Account with which to pay the principal portion of the purchase price of any Term Bonds, the Trustee may, at the written direction of the District, transfer moneys into such related Series Sinking Fund Account from the related Series Revenue Account to pay the principal amount of such purchase price, but only in an amount no greater than the Amortization Installment related to such Series of Bonds coming due in the current Bond Year calculated after giving effect to any other purchases of Term Bonds during such Bond Year. The Trustee may pay the principal portion of the purchase price of Bonds from the related Series Redemption Account, but only upon delivery of written instructions from an Authorized Officer of the District to the Trustee accompanied by a certificate of an Authorized Officer: (A) stating that sufficient moneys are on deposit in the Series Redemption Account to pay the purchase price of such Bonds; (B) setting forth the amounts and maturities of Bonds of such Series which are to be redeemed from such amounts; and (C) containing cash flows which demonstrate that, after giving effect to the purchase of Bonds in the amounts and maturities set forth in clause (B) above, the Pledged Revenues to be received by the District in the current and each succeeding Bond Year will be sufficient to pay the principal, Maturity Amount and Amortization Installments of and interest on all Bonds of such Series. The Trustee may pay the principal portion of the purchase price of any Term Bonds from the related Series Sinking Fund Account, but only Term Bonds of a maturity having Amortization Installments in the current Bond Year and in the principal amount no greater than the Amortization Installment related to such Series of Bonds coming due in the current Bond Year (calculated after giving effect to any other purchases of Term Bonds during such Bond Year). The Trustee may pay the principal portion of the purchase price of Term Bonds having maturities different from or in amounts greater than set forth in the preceding sentence from amounts on deposit in the related Series Sinking Fund Account and the Trustee may transfer moneys from the related Series Revenue Account to the related Series Sinking Fund Account for such purpose, but only upon delivery of written instructions from an Authorized Officer to the Trustee accompanied by a certificate of an Authorized Officer: (X) stating that sufficient moneys are on deposit in the Series Sinking Fund Account, after giving effect to any transfers from the related Series Revenue Account, to pay the principal portion of the purchase price of such Term Bonds; (Y) setting forth the amounts and maturities of Term Bonds of such Series which are to be redeemed from such amounts and the Amortization Installments against which the principal amount of such purchases are to be credited; and (Z) containing cash flows which demonstrate that, after giving effect to the purchase of Term Bonds in the amounts and having the maturities and with the credits against Amortization Installments set forth in clause (Y) above and any transfers from the related Series Revenue Account, the Pledged Revenues to be received by the District in the current and in each succeeding Bond Year will be sufficient to pay the principal, Maturity Amount and Amortization Installments of and interest on all Bonds of such Series. If any Bonds are purchased

pursuant to this subsection (b), the principal amount of the Bonds so purchased shall be credited as follows:

(i) if the Bonds are to be purchased from amounts on deposit in the Series Prepayment Subaccount of a Series Redemption Account, against the principal coming due or Amortization Installments set forth in the certificate of the Authorized Officer accompanying the direction of the District to effect such purchase; or

(ii) if the Bonds are Term Bonds of a Series, against the Amortization Installments for Bonds of such Series first coming due in the current Bond Year or, if such Term Bonds so purchased are to be credited against Amortization Installments coming due in any succeeding Bond Year, against the Amortization Installments on Term Bonds of such Series maturing on the same date and designated in the certificate of the Authorized Officer accompanying the direction of the District to effect such purchase; or

(iii) against the principal or Maturity Amount of Serial Bonds coming due on the maturity date of such Serial Bonds.

Section 507. Rebate Fund.

(a) ***Creation***. There is created and established by Section 502 hereof a Rebate Fund, and within the Rebate Fund a Series Rebate Account for each Series of Tax-Exempt Bonds. Moneys deposited and held in the Rebate Fund shall not be subject to the pledge of this Master Indenture.

(b) ***Payment to United States***. The Trustee shall pay to the District, upon written request of the District, the Rebate Amount required to be paid to the United States at the times, in the manner and as calculated in accordance with the Supplemental Indenture related to a Series of Tax-Exempt Bonds. The Trustee shall have no responsibility for computation of the Rebate Amount and instead the District shall cause the Rebate Amount to be calculated by the Rebate Analyst and shall cause the Rebate Analyst to deliver such computation to the Trustee as provided in the Supplemental Indenture related to a Series of Tax-Exempt Bonds but before the date of any required payment of the Rebate Amount to the Internal Revenue Service. The fees of, and expenses incurred by, the Rebate Analyst in computing the Rebate Amount shall be paid by the District, which amount shall be treated as administrative and operating expenses of the District payable or reimbursable from the Series Revenue Account in accordance with Section 505(b) hereof.

(c) ***Deficiencies***. If the Trustee does not have on deposit in the Series Rebate Account sufficient amounts to make the payments required by this Section 507, the District shall pay, from any legally available source, the amount of any such deficiency to the United States as provided in paragraph (b) above. The Trustee shall have no duty to pay such deficiency from its own funds.

(d) ***Survival***. The covenants and agreements of the District in this Section 507 and Section 809, and any additional covenants related to compliance with provisions necessary in order to preserve the exclusion of interest on the Tax-Exempt Bonds of a Series from gross income for federal income tax purposes shall survive the defeasance of the Bonds of such Series in accordance with Article XII hereof.

Section 508. Investment of Funds and Accounts. Unless otherwise provided in the Supplemental Indenture authorizing the issuance of a Series of Bonds, moneys held for the credit of the Accounts for such Series of Bonds shall be invested as hereinafter in this Section 508 provided.

(a) ***Series Acquisition and Construction Account, Series Revenue Account and Series Debt Service Account***. Moneys held for the credit of a Series Acquisition and Construction Account, a Series Revenue Account, and a Series Debt Service Account shall, as nearly as may be practicable, be continuously invested and reinvested by the Trustee in Investment Obligations as directed in writing by an Authorized Officer, which Investment Obligations shall mature, or shall be subject to redemption by the holder thereof at the option of such holder, not later than the respective dates, as estimated by an Authorized Officer, when moneys held for the credit of each such Account will be required for the purposes intended.

(b) ***Series Reserve Account***. Moneys held for the credit of a Series Reserve Account shall be continuously invested and reinvested by the Trustee in Investment Obligations as directed in writing by an Authorized Officer.

(c) ***Investment Obligations as a Part of Funds and Accounts***. Investment Obligations purchased as an investment of moneys in any Fund or Account shall be deemed at all times to be a part of such Fund or Account, and the interest accruing thereon and profit realized from such investment shall be credited as provided in Section 510 hereof. Any loss resulting from such investment shall be charged to such Fund or Account. The foregoing notwithstanding, for purposes of investment and to the extent permitted by law, amounts on deposit in any Fund or Account may be commingled for purposes of investment, provided adequate care is taken to account for such amounts in accordance with the prior sentence. The Trustee may, upon the written direction of an Authorized Officer, transfer investments within such Funds or Accounts without being required to sell such investments. The Trustee shall sell at the best price obtainable or present for redemption any obligations so purchased whenever it shall be necessary so to do in order to provide moneys to meet any payment or transfer from any such Fund or Account. The Trustee shall not be liable or responsible for any loss resulting from any such investment or for failure to make an investment (except failure to make an investment in accordance with the written direction of an Authorized Officer) or for failure to achieve the maximum possible earnings on investments. The Trustee shall have no obligation to invest funds without written direction from an Authorized Officer.

(d) ***Valuation***. In computing the value of the assets of any Fund or Account, investments and earnings thereon shall be deemed a part thereof. The Trustee shall value the assets in each of the Funds and Accounts established hereunder as of September 30 of each Fiscal Year, and as soon as practicable after each such valuation date (but no later than ten (10) days after each such valuation date) shall provide the District a report of the status of each Fund and Account as of the valuation date. For the purpose of determining the amount on deposit to the credit of any Fund or Account established hereunder, with the exception of a Series Reserve Account, obligations in which money in such Fund or Account shall have been invested shall be valued at the market value or the amortized cost thereof, whichever is lower, or at the Redemption Price thereof, to the extent that any such obligation is then redeemable at the option of the holder. For the purpose of determining the amount on deposit to the credit of a Series Reserve Account, obligations in which money in such Account shall have been invested shall be valued at par, if purchased at par, or at amortized cost, if purchased at other than par, plus, in each case, accrued interest. Amortized cost, when used with respect to an obligation purchased at a premium above or a discount below par, means the value as of any given time obtained by dividing the total premium or discount at which such obligation was purchased by the number of days remaining to maturity on such obligation at the date of such purchase and by multiplying the amount thus calculated by the number of days having passed since such purchase; and (i) in the case of an obligation purchased at a premium by deducting the product thus obtained from the purchase price, and (ii) in the case of an obligation purchased at a discount by adding the product thus obtained to the purchase price.

Section 509. Deficiencies and Surpluses in Funds and Accounts. For purposes of this Section 509, (a) a "deficiency" shall mean, in the case of a Series Reserve Account, that the amount on deposit therein is less than the Series Reserve Account Requirement (but only after the Bond Year in which the amount on deposit therein first equals the Series Reserve Account Requirement), and (b) a "surplus" shall mean in the case of a Series Reserve Account, that the amount on deposit therein is in excess of the Series Reserve Account Requirement.

At the time of any withdrawal from a Series Reserve Account that results in a deficiency therein, the Trustee shall promptly notify the District of the amount of any such deficiency and the Trustee shall withdraw the amount of such deficiency from the related Series Revenue Account and, if amounts on deposit therein are insufficient therefor, the District shall pay the amount of such deficiency to the Trustee, for deposit in such Series Reserve Account, from the first legally available sources of the District.

The Trustee, as of the close of business on the last Business Day in each Bond Year, after taking into account all payments and transfers made as of such date, shall compute, in the manner set forth in Section 508(d), the value of the Series Reserve Account and shall promptly notify the District of the amount of any deficiency or

surplus as of such date in such Series Reserve Account. The District shall immediately pay the amount of any deficiency to the Trustee, for deposit in the Series Reserve Account, from any legally available sources of the District. The Trustee, as soon as practicable after such computation, shall deposit any surplus, at the direction of an Authorized Officer, to the credit of the Series Revenue Account, or as otherwise provided in the related Supplemental Indenture.

Section 510. Investment Income. Unless otherwise provided in a Supplemental Indenture, earnings on Investments in a Series Acquisition and Construction Account, a Series Interest Account, a Series Capitalized Interest Account and a Series Revenue Account shall be retained, as realized, to the credit of such Account and used for the purpose of such Account. Unless otherwise provided in a Supplemental Indenture, earnings on investments in the Funds and Accounts other than a Series Reserve Account and other than as set forth above shall be deposited, as realized, to the credit of such Series Revenue Account and used for the purpose of such Account.

Earnings on investments in a Series Reserve Account shall, unless otherwise provided in a Supplemental Indenture, be disposed of as follows:

(a) if there was no deficiency (as defined in Section 509 above) in the Series Reserve Account as of the most recent date on which amounts on deposit in the Series Reserve Account were valued by the Trustee, and if no withdrawals have been made from the Series Reserve Account since such date, then earnings on investments in the Series Reserve Account shall be deposited to the Series Revenue Account; or

(b) if there was a deficiency (as defined in Section 509 above) in the Series Reserve Account as of the most recent date on which amounts on deposit in the Series Reserve Account were valued by the Trustee, or if after such date withdrawals have been made from the Series Reserve Account and have created such a deficiency, then earnings on investments in the Series Reserve Account shall be retained in the Series Reserve Account until the amount on deposit therein equals the Series Reserve Account Requirement and thereafter shall be deposited to the Series Revenue Account.

Section 511. Cancellation of Bonds. All Bonds paid, redeemed or purchased, either at or before maturity, shall be canceled upon the payment, redemption or purchase of such Bonds. All Bonds canceled under any of the provisions of this Master Indenture shall be destroyed by the Paying Agent, which shall upon request of the District execute a certificate in duplicate describing the Bonds so destroyed. One executed certificate shall be filed with the Trustee and the other executed certificate shall be retained by the Paying Agent.

ARTICLE VI
CONCERNING THE TRUSTEE

Section 601. Acceptance of Trust. The Trustee accepts and agrees to execute the trusts hereby created, but only upon the additional terms set forth in this Article VI, to all of which the parties hereto and the Owners agree. The Trustee shall have only those duties expressly set forth herein, and no duties shall be implied against the Trustee.

Section 602. No Responsibility for Recitals. The recitals, statements and representations in this Master Indenture, in any Supplemental Indenture or in the Bonds, save only the Trustee's authentication certificate, if any, upon the Bonds, have been made by the District and not by the Trustee, and the Trustee shall be under no responsibility for the correctness thereof.

Section 603. Trustee May Act Through Agents; Answerable Only for Willful Misconduct or Gross Negligence. The Trustee may execute any powers hereunder and perform any duties required of it through attorneys, agents, officers or employees, and shall be entitled to advice of counsel concerning all questions hereunder, and the Trustee shall not be answerable for the default or misconduct of any attorney, agent or employee selected by it with reasonable care. In performance of its duties hereunder, the Trustee may rely on the advice of counsel and shall not be held liable for actions taken in reliance on the advice of counsel. The Trustee shall not be answerable for the exercise of any discretion or power under this Master Indenture or any Supplemental Indenture nor for anything whatsoever in connection with the trust hereunder, except only its own gross negligence or willful misconduct.

Section 604. Compensation and Indemnity. The District shall pay the Trustee reasonable compensation for its services hereunder, and also all its reasonable expenses and disbursements, including the reasonable fees and expenses of Trustee's counsel, and to the extent permitted under State law shall indemnify the Trustee and hold the Trustee harmless against any liabilities which it may incur in the exercise and performance of its powers and duties hereunder except with respect to its own negligence or misconduct. The Trustee shall have no duty in connection with its responsibilities hereunder to advance its own funds nor shall the Trustee have any duty to take any action hereunder without first having received indemnification satisfactory to it. If the District defaults in respect of the foregoing obligations, the Trustee may deduct the amount owing to it from any moneys received or held by the Trustee under this Master Indenture or any Supplemental Indenture other than moneys from a Credit Facility or Liquidity Facility. This Section 604 shall survive termination of this Master Indenture and any Supplemental Indenture, and as to any Trustee, its resignation or removal thereof. As security for the foregoing, the District hereby grants to the Trustee a security interest in and to the amounts on deposit in all Series Funds and Accounts (other than the Rebate Fund) thereby, in effect, granting the Trustee a first charge against these moneys following an Event of Default for its fees and expenses (including legal counsel and default administration costs and expenses), subordinate and inferior to the security interest granted to the Owners of the Bonds from time to time secured thereby, but

nevertheless payable in the order of priority as set forth in Section 905(a) upon the occurrence of an Event of Default.

Section 605. No Duty to Renew Insurance. The Trustee shall be under no duty to effect or to renew any insurance policy nor shall it incur any liability for the failure of the District to require or effect or renew insurance or to report or file claims of loss thereunder.

Section 606. Notice of Default; Right to Investigate. The Trustee shall give written notice, as soon as practicable, by first-class mail to registered Owners of Bonds of all defaults of which the Trustee has actual knowledge, unless such defaults have been remedied (the term "defaults" for purposes of this Section 606 and Section 607 being defined to include the events specified as "Events of Default" in Section 902 hereof, but not including any notice or periods of grace provided for therein) or if the Trustee, based upon the advice of counsel upon which the Trustee is entitled to rely, determines that the giving of such notice is not in the best interests of the Owners of the Bonds. The Trustee will be deemed to have actual knowledge of any payment default under this Master Indenture or under any Supplemental Indenture and after receipt of written notice thereof by a Credit Facility issuer or Liquidity Facility issuer of a default under its respective reimbursement agreement, but shall not be deemed to have actual knowledge of any other default unless notified in writing of such default by the Owners of at least twenty-five percent (25%) in aggregate principal amount of the Bonds then Outstanding and affected by such default. The Trustee may, however, at any time require of the District full information as to the performance of any covenant hereunder; and if information satisfactory to it is not forthcoming, the Trustee may make or cause to be made, at the expense of the District, an investigation into the affairs of the District.

Section 607. Obligation to Act on Default. Before taking any action under this Master Indenture or any Supplemental Indenture in respect of an Event of Default, the Trustee may require that a satisfactory indemnity bond be furnished for the reimbursement of all expenses to which it may be put and to protect it against all liability, except liability resulting from its own gross negligence or willful misconduct in connection with any such action.

Section 608. Reliance by Trustee. The Trustee may act on any requisition, resolution, notice, telegram, request, consent, waiver, opinion, certificate, statement, affidavit, voucher, bond, or other paper or document or telephone message which it in good faith believes to be genuine and to have been passed, signed or given by the proper persons or to have been prepared and furnished pursuant to any of the provisions of this Master Indenture or any Supplemental Indenture, and the Trustee shall be under no duty to make any investigation as to any statement contained in any such instrument, but may accept the same as conclusive evidence of the accuracy of such statement.

Section 609. Trustee May Deal in Bonds. The Trustee may in good faith buy, sell, own, hold and deal in any of the Bonds and may join in any action which any Owners may be entitled to take with like effect as if the Trustee were not a party to this Master Indenture or any Supplemental Indenture. The Trustee may also engage in or be interested in any financial or other transaction with the District.

Section 610. Construction of Ambiguous Provision. The Trustee may construe any ambiguous or inconsistent provisions of this Master Indenture or any Supplemental Indenture and any construction by the Trustee shall be binding upon the Owners. The Trustee shall give prompt written notice to the District of any intention to make such construal.

Section 611. Resignation of Trustee. The Trustee may resign and be discharged of the trusts created by this Master Indenture by written resignation filed with the Secretary of the District not less than sixty (60) days before the date when such resignation is to take effect; provided that notice of such resignation shall be sent by first-class mail to each Owner as its name and address appears on the Bond Register and to any Paying Agent, Bond Registrar, any Credit Facility issuer and any Liquidity Facility issuer, at least sixty (60) days before the resignation is to take effect. Such resignation shall take effect on the day specified in the Trustee's notice of resignation unless a successor Trustee is previously appointed, in which event the resignation shall take effect immediately on the appointment of such successor; provided, however, that notwithstanding the foregoing such resignation shall not take effect until a successor Trustee has been appointed. If a successor Trustee has not been appointed within sixty (60) days after the Trustee has given its notice of resignation, the Trustee may petition any court of competent jurisdiction for the appointment of a temporary successor Trustee to serve as Trustee until a successor Trustee has been duly appointed.

Section 612. Removal of Trustee. Any Trustee hereunder may be removed at any time by an instrument appointing a successor to the Trustee so removed, upon application of the District; provided, however, that if an Event of Default has occurred hereunder and is continuing with respect to a Series of Bonds, then the Trustee hereunder may be removed only by an instrument appointing a successor to the Trustee so removed executed by the Majority Owners of the Series of Bonds as to which such Event of Default exists and filed with the Trustee and the District.

The Trustee may also be removed at any time for any breach of trust or for acting or proceeding in violation of, or for failing to act or proceed in accordance with, any provision of this Master Indenture or any Supplemental Indenture with respect to the duties and obligations of the Trustee, by any court of competent jurisdiction upon the application of the District; provided that no Event of Default has occurred hereunder and is continuing, or upon the application of the Owners of not less than twenty percent (20%) in aggregate principal amount of the Bonds then Outstanding.

Section 613. Appointment of Successor Trustee. If the Trustee or any successor Trustee resigns or is removed or dissolved, or if its property or business is taken under the control of any state or federal court or administrative body, a vacancy shall forthwith exist in the office of the Trustee, and the District shall appoint a successor and shall mail notice of such appointment, including the name and address of the applicable corporate trust office of the successor Trustee, by first-class mail to each Owner as its name and address appears on the Bond Register, and to the Paying Agent, Bond Registrar, any Credit Facility issuer and any Liquidity Facility issuer; provided, however, that the District shall not appoint a successor Trustee if an Event of Default has occurred and is continuing, unless the District shall have received the prior written consent, which consent shall not be unreasonably withheld, of any Credit Facility issuer and any Liquidity Facility issuer, to the appointment of such successor Trustee. If an Event of Default has occurred hereunder and is continuing and the Trustee or any successor Trustee resigns or is removed or dissolved, or if its property or business is taken under the control of any state or federal court or administrative body, a vacancy shall forthwith exist in the office of the Trustee, and a successor may be appointed by any court of competent jurisdiction upon the application of the Owners of not less than twenty percent (20%) in aggregate principal amount of the Bonds then Outstanding and such successor Trustee shall mail notice of its appointment, including the name and address of the applicable corporate trust office of the successor Trustee, by first-class mail to each Owner as its name and address appears on the Bond Registrar, and to the Paying Agent, Bond Registrar, any Credit Facility issuer and any Liquidity Facility issuer.

Section 614. Qualification of Successor Trustee. A successor Trustee shall be a national bank with trust powers or a bank or trust company with trust powers, having a combined net capital and surplus of at least $50,000,000.

Section 615. Instruments of Succession. Except as provided in Section 616 hereof, any successor Trustee shall execute, acknowledge and deliver to the District an instrument accepting such appointment hereunder, and thereupon such successor Trustee, without any further act, deed, or conveyance, shall become fully vested with all the estates, properties, rights, powers, trusts, duties and obligations of its predecessor in trust hereunder, with like effect as if originally named Trustee herein, except for the predecessor's rights under Section 604 hereof. After withholding from the funds on hand any amounts owed to itself hereunder, the Trustee ceasing to act hereunder shall pay over to the successor Trustee all moneys held by it hereunder; and the Trustee ceasing to act and the District shall execute and deliver an instrument or instruments transferring to the successor Trustee all the estates, properties, rights, powers and trusts hereunder of the Trustee ceasing to act except for the rights granted under Section 604 hereof. The successor Trustee shall mail notice of its appointment, including the name and address of the applicable corporate trust office of the successor Trustee, by first-class mail to each Owner as its name and address appears on the Bond Registrar, and to the Paying Agent, Bond Registrar, any Credit Facility issuer and any Liquidity Facility issuer.

Section 616. Merger of Trustee. Any corporation, entity or purchaser into which any Trustee hereunder may be merged or with which it may be consolidated or into which all or substantially all of its corporate trust assets shall be sold or its operations conveyed, or any corporation, entity or purchaser resulting from any merger, consolidation or sale to which any Trustee hereunder shall be a party, shall be the successor Trustee under this Master Indenture, without the execution or filing of any paper or any further act on the part of the parties thereto, anything herein to the contrary notwithstanding; provided, however, that any such successor corporation, entity or purchaser continuing to act as Trustee hereunder shall meet the requirements of Section 614 hereof, and if such corporation, entity or purchaser does not meet the aforesaid requirements, a successor Trustee shall be appointed pursuant to this Article VI.

Section 617. Resignation of Paying Agent or Bond Registrar. The Paying Agent or Bond Registrar may resign and be discharged of the duties created by this Master Indenture by executing an instrument in writing resigning such duties and specifying the date when such resignation shall take effect, and filing the same with the District and the Trustee not less than sixty (60) days before the date specified in such instrument when such resignation shall take effect, and by giving written notice of such resignation mailed not less than sixty (60) days prior to such resignation date to each Owner as its name and address appear on the registration books of the District maintained by the Bond Registrar. Such resignation shall take effect on the date specified in such notice, unless a successor Paying Agent or Bond Registrar is previously appointed in which event such resignation shall take effect immediately upon the appointment of such successor Paying Agent or Bond Registrar. If a successor Paying Agent or Bond Registrar shall not have been appointed within a period of sixty (60) days following the giving of notice, then the Trustee may appoint a successor Paying Agent or Bond Registrar as provided in Section 619 hereof.

Section 618. Removal of Paying Agent or Bond Registrar. The Paying Agent or Bond Registrar may be removed at any time prior to any Event of Default by the District by filing with the Paying Agent or Bond Registrar to be removed and the Trustee, an instrument or instruments in writing executed by an Authorized Officer appointing a successor. Such removal shall be effective thirty (30) days after delivery of the instrument (or such longer period as may be set forth in such instrument); provided, however, that no such removal shall be effective until the successor Paying Agent or Bond Registrar appointed hereunder shall execute, acknowledge and deliver to the District an instrument accepting such appointment hereunder.

Section 619. Appointment of Successor Paying Agent or Bond Registrar. In case at any time the Paying Agent or Bond Registrar shall be removed, or be dissolved, or if its property or affairs shall be taken under the control of any state or federal court or administrative body because of insolvency or bankruptcy, or

for any other reason, then a vacancy shall forthwith and ipso facto exist in the office of the Paying Agent or Bond Registrar, as the case may be, and a successor shall be appointed by the District; and in case at any time the Paying Agent or Bond Registrar shall resign, then a successor shall be appointed by the District. Upon any such appointment, the District shall give written notice of such appointment to the predecessor Paying Agent or Bond Registrar, the successor Paying Agent or Bond Registrar, the Trustee and all Owners. Any new Paying Agent or Bond Registrar so appointed shall immediately and without further act supersede the predecessor Paying Agent or Bond Registrar.

Section 620. Qualifications of Successor Paying Agent or Bond Registrar. Every successor Paying Agent or Bond Registrar shall (a) be a commercial bank or trust company duly organized under the laws of the United States or any state or territory thereof, authorized by law to perform all the duties imposed upon it by this Master Indenture, and capable of meeting its obligations hereunder, and (b) have a combined net capital and surplus of at least $50,000,000.

Section 621. Acceptance of Duties by Successor Paying Agent or Bond Registrar. Except as provided in Section 622 hereof, any successor Paying Agent or Bond Registrar appointed hereunder shall execute, acknowledge and deliver to the District an instrument accepting such appointment hereunder, and thereupon such successor Paying Agent or Bond Registrar, without any further act, deed or conveyance, shall become duly vested with all the estates property, rights, powers, duties and obligations of its predecessor hereunder, with like effect as if originally named Paying Agent or Bond Registrar herein. Upon request of such Paying Agent or Bond Registrar, such predecessor Paying Agent or Bond Registrar and the District shall execute and deliver an instrument transferring to such successor Paying Agent or Bond Registrar all the estates, property, rights and powers hereunder of such predecessor Paying Agent or Bond Registrar and such predecessor Paying Agent or Bond Registrar shall pay over and deliver to the successor Paying Agent or Bond Registrar all moneys and other assets at the time held by it hereunder.

Section 622. Successor by Merger or Consolidation. Any corporation, entity or purchaser into which any Paying Agent or Bond Registrar hereunder may be merged, converted or sold or with which it may be consolidated or into which substantially all of its corporate trust assets shall be sold or otherwise conveyed, or any corporation, entity or purchaser resulting from any merger, consolidation or sale to which any Paying Agent or Bond Registrar hereunder shall be a party, shall be the successor Paying Agent or Bond Registrar under this Master Indenture without the execution or filing of any paper or any further act on the part of the parties hereto, anything in this Master Indenture to the contrary notwithstanding.

Section 623. Brokerage Statements. The District acknowledges that to the extent regulations of the Comptroller of the Currency or other applicable regulatory entity grant the District the right to receive individual confirmations of

security transactions at no additional cost, as they occur, the District specifically waives receipt of such confirmations to the extent permitted by law. The Trustee will furnish the District periodic cash transaction statements that include detail for all investment transactions made by the Trustee hereunder.

Section 624. Patriot Act Requirements of the Trustee. To help the government fight the funding of terrorism and money laundering activities, federal law requires all financial institutions to obtain, verify, and record information that identifies each person who opens an account. For a non-individual person such as a business entity, a charity, a trust, or other legal entity, the Trustee will ask for documentation to verify such non-individual person's formation and existence as a legal entity. The Trustee may also ask to see financial statements, licenses, identification and authorization documents from individuals claiming authority to represent the entity or other relevant documentation.

Section 625. Public Records Laws. The Trustee understands and agrees that all documents of any kind provided to the District in connection with this Indenture may be public records, and, accordingly, the Trustee agrees to comply with all applicable provisions of Florida law (if any) in handling such records, including but not limited to Section 119.0701, Florida Statutes.

IF THE TRUSTEE HAS QUESTIONS REGARDING THE APPLICATION OF CHAPTER 119, FLORIDA STATUTES, TO THE TRUSTEE'S DUTY TO PROVIDE PUBLIC RECORDS RELATING TO THIS INDENTURE, CONTACT THE CUSTODIAN OF PUBLIC RECORDS AT (877) 276-0889, GILLYARDD@WHHASSOCIATES.COM AND 2300 GLADES ROAD, SUITE 410W, BOCA RATON, FLORIDA 33431.

ARTICLE VII
FUNDS CONSTITUTE TRUST FUNDS

Section 701. Trust Funds. Subject to the provisions of Section 604 and Section 905(a) hereof, all amounts on deposit in Funds or Accounts for the benefit of a Series of Bonds shall:

(a) be used only for the purposes and in the manner provided herein and in the Supplemental Indenture relating to such Series of Bonds and, pending such application, be held by the Trustee in trust for the benefit of the Owners of such Series of Bonds;

(b) be irrevocably pledged to the payment of such Series of Bonds, except for amounts on deposit in the Series Rebate Account in the Rebate Fund;

(c) be held and accounted for separate and apart from all other Funds and Accounts, including Accounts of other Series of Bonds, and other funds and accounts of the Trustee and the District;

(d) until applied for the purposes provided herein, be subject to a first lien in favor of the Owners of such Series of Bonds and any parity obligations to issuers of Credit Facilities or Liquidity Facilities with respect to such Series of Bonds, which lien is hereby created, prior and superior to all other liens now existing or hereafter created, and, to a second lien in favor of the Trustee, as security for the reasonable compensation for the services of the Trustee hereunder, and also all its reasonable expenses and disbursements, including the reasonable fees and expenses of Trustee's counsel, subordinate and inferior to the security interest granted to the Owners of such Series of Bonds and any parity obligations to issuers of Credit Facilities or Liquidity Facilities with respect to such Series of Bonds, but nevertheless payable in the order of priority as set forth in Section 905(a) or Section 905(b) hereof upon the occurrence of an Event of Default; and

(e) shall not be subject to lien or attachment by any creditor of the Trustee or any creditor of the District or any other Series of Bonds other than the Owners of such Series of Bonds and the issuers of Credit Facilities or Liquidity Facilities with respect to such Series of Bonds.

ARTICLE VIII
COVENANTS AND AGREEMENTS OF THE DISTRICT

Section 801. Payment of Bonds. The District shall duly and punctually pay or cause to be paid, but only from the Series Trust Estate with respect to each Series of Bonds, Debt Service on the dates, at the places, and in the amounts stated herein, in any Supplemental Indenture, and in the Bonds of such Series.

Section 802. Extension of Payment of Bonds. Except as provided in Section 901 hereof, the District shall not directly or indirectly extend the time for payment of the interest on any Bonds. The time for payment of Bonds of any Series shall be the time prescribed in the Supplemental Indenture relating to such Series of Bonds.

Section 803. Further Assurance. At any and all times the District shall, so far as it may be authorized by law, pass, make, do, execute, acknowledge and deliver, all and every such further resolutions, acts, deeds, conveyances, assignments, transfers and assurances as may be necessary or desirable for the better assuring, conveying, granting, assigning and confirming all and singular the rights, moneys, securities and funds hereby pledged or assigned, or intended so to be, or which the District may become bound to pledge or assign after the date of execution of this Master Indenture.

Section 804. Power to Issue Bonds and Create a Lien. The District hereby represents to the Trustee and to the Owners that it is and will be duly authorized under all applicable laws to issue the Bonds of each Series, to execute this Master Indenture, to adopt Supplemental Indentures, and to pledge its moneys, securities and funds in the manner and to the extent provided herein. Except as provided herein, the District hereby represents that such moneys, securities and funds of the District are and will be free and clear of any pledge, lien, charge or encumbrance thereon and all action on the part of the District to that end has been and will be duly and validly taken. The Bonds of each Series, this Master Indenture and any Supplemental Indenture are and will be the valid and legally enforceable obligations of the District, enforceable in accordance with their terms except to the extent that enforcement thereof may be subject to bankruptcy and other similar laws affecting creditors' rights generally. The District shall at all times, to the extent permitted by law, defend, preserve and protect the pledge and lien created by this Master Indenture and all the rights of the Owners hereunder against all claims and demands of all other persons whomsoever.

Section 805. Power to Undertake Series Projects and to Collect Pledged Revenues. The District has or will have upon the date of issuance of each Series of Bonds, and will have so long as any Bonds are Outstanding, good right and lawful power: (a) to undertake the Series Projects, or it will take such action on its part required which it deems reasonable in order to obtain licenses, orders, permits or other authorizations, if any, from any agency or regulatory body having lawful jurisdiction which must be obtained in order to undertake such Series Project; and (b) to fix, levy and collect or cause to be collected any and all Pledged Revenues.

Section 806. Sale of Series Projects. The District covenants that, until such time as there are no Bonds of a Series Outstanding, it will not sell, lease or otherwise dispose of or encumber the related Series Project or any part thereof other than as provided herein. The District may, however, from time to time, sell any machinery, fixtures, apparatus, tools, instruments, or other movable property acquired by the District in connection with a Series Project, or any materials used in connection therewith, if the District shall determine that such articles are no longer needed or are no longer useful in connection with the acquisition, construction, operation or maintenance of a Series Project, and the proceeds thereof may be applied to the replacement of the properties so sold or disposed of and, if not so applied, shall be deposited to the credit of the related Series Acquisition and Construction Account or, after the Date of Completion of the Series Project, shall be applied as provided in the corresponding Supplemental Indenture. The District may from time to time sell or lease such other property forming part of a Series Project which it may determine is not needed or serves no useful purpose in connection with the maintenance and operation of such Series Project, if the Consulting Engineer shall in writing approve such sale or lease, and the proceeds of any such sale shall be disposed of as hereinabove provided for the proceeds of the sale or disposal of movable property.

The proceeds of any lease as described above shall be applied as provided in the corresponding Supplemental Indenture.

Notwithstanding the foregoing, the District may: (a) dispose of all or any part of a Series Project, other than a Series Project the revenues to be derived from the operation of which are pledged to a Series of Bonds, by gift or dedication thereof to any unit of local government, or to the State or any agency or instrumentality of either of the foregoing or the United States Government; and/or (b) impose, declare or grant title to or interests in the Series Project or a portion or portions thereof in order to create ingress and egress rights and public and private utility easements as the District may deem necessary or desirable for the development, use and occupancy of the property within the District; and/or (c) impose or declare covenants, conditions and restrictions pertaining to the use, occupancy and operation of the Series Projects.

Section 807. Completion and Maintenance of Series Projects. The District shall complete the acquisition and construction of a Series Project with all practical dispatch and in a sound and economical manner. So long as any Series Project is owned by the District, the District shall maintain, preserve and keep the same or cause the same to be maintained, preserved and kept, with the appurtenances and every part and parcel thereof, in good repair, working order and condition, and shall from time to time make, or cause to be made, all necessary and proper repairs, replacements and renewals so that at all times the operation thereof may be properly and advantageously conducted.

Section 808. Accounts and Reports.

(a) ***Annual Report***. The District shall, within thirty (30) days of receipt and approval by the District, so long as any Bonds are Outstanding, deliver to each Requesting Owner (hereinafter defined), and otherwise as provided by law, a copy of its annual audit for such year, accompanied by an Accountant's Certificate, including (i) statements in reasonable detail of its financial condition as of the end of such Fiscal Year and income and expenses for such Fiscal Year, and (ii) statements of all receipts and disbursements of the Pledged Revenues of each Series of Bonds (unless the Pledged Revenues of such Series are remitted directly to the Trustee). The Trustee shall, within ninety (90) days after the close of each Fiscal Year so long as any Bonds are Outstanding, file with the District a summary with respect to each Fund and Account of the deposits thereto and disbursements therefrom during such Fiscal Year and the amounts held therein at the end of such Fiscal Year, or at the option of the Trustee, such summary can be made on a monthly basis. For purposes of the foregoing, the term "Requesting Owner" shall mean the Owner (or Beneficial Owner in the case of Bonds held in book-entry form) of more than $1,000,000 aggregate principal amount of any Series of Bonds who requests such information in writing to the District.

(b) ***No Default Certificate***. The District shall file with the Trustee, so long as any Bonds are Outstanding, a certificate of an Authorized Officer upon the occurrence of an Event of Default as described in Section 902(h) hereof, such certificate to contain a description of the nature of such Event of Default and actions taken or to be taken to remedy such Event of Default.

(c) ***Inspection***. The reports, statements and other documents required to be furnished by the District to the Trustee and by the Trustee to the District pursuant to any provisions hereof shall be available for inspection by any Owner at the designated office of the District upon the giving of at least five (5) days advance written notice to the District or the Trustee, as the case may be.

(d) ***Reports Pursuant to Uniform Special District Accountability Act of 1989***. The District covenants and agrees that it will comply with the provisions of Chapter 189.01 et seq., Florida Statutes, the Uniform Special District Accountability Act of 1989, to the extent applicable to the District, including any reporting requirements contained therein which are applicable to the District. The District may contract with a service provider selected by the District to ensure such compliance.

Section 809. Arbitrage and Other Tax Covenants. The District hereby covenants that it will not take any action, and will not fail to take any action, which action or failure would cause any Tax-Exempt Bonds to become "arbitrage bonds" as defined in Section 148 of the Code. The District further covenants that it will take all such actions after delivery of any Tax-Exempt Bonds as may be required in order for interest on such Tax-Exempt Bonds to remain excludable from gross income (as defined in Section 61 of the Code) of the Owners. Without limiting the generality of the foregoing, the District hereby covenants that it will to the extent not remitted by the Trustee from funds held in the Rebate Account, remit to the United States the Rebate Amount at the time and place required by this Master Indenture, any Supplemental Indenture, and the Tax Regulatory Covenants.

Section 810. Enforcement of Payment of Assessments. The District will assess, levy, collect or cause to be collected and enforce the payment of Assessments, Benefit Special Assessments, and/or any other sources which constitute Pledged Revenues for the payment of any Series of Bonds in the manner prescribed by this Master Indenture, any Supplemental Indenture and all resolutions, ordinances or laws thereunto appertaining at times and in amounts as shall be necessary in order to pay, when due, the principal of and interest on the Series of Bonds to which such Pledged Revenues are pledged, and to pay or cause to be paid the proceeds of such Assessments, Benefit Special Assessments, and/or any other sources as received to the Trustee in accordance with the provisions hereof.

Section 811. Method of Collection of Assessments and Benefit Special Assessments. The District shall levy and collect Assessments and Benefit Special Assessments in accordance with applicable State law.

Section 812. Delinquent Assessments. If the owner of any lot or parcel of land shall be delinquent in the payment of any Assessment or Benefit Special Assessment, pledged to a Series of Bonds, then such Assessment or Benefit Special Assessment shall be enforced in accordance with the provisions of Chapters 170 and/or 197, Florida Statutes, including but not limited to the sale of tax certificates and tax deeds as regards such Delinquent Assessment. In the event the provisions of Chapter 197, Florida Statutes, are inapplicable or unavailable, or in the event that an Assessment or Benefit Special Assessment was directly collected by the District, as permitted by a Supplemental Indenture, then upon the delinquency of any such Assessment or Benefit Special Assessment, the District either on its own behalf, or through the actions of the Trustee may, and shall, if so directed in writing by the Majority Owners of the Bonds of such Series then Outstanding, declare the entire unpaid balance of such Assessment or Benefit Special Assessment, to be in default and, at its own expense, cause such delinquent property to be foreclosed in the same method now or hereafter provided by law for the foreclosure of mortgages on real estate, or pursuant to the provisions of Chapters 170 and 173, and Section 190.026, Florida Statutes, or otherwise as provided by law. The District further covenants to furnish, at its expense, to any Owner of Bonds of the related Series so requesting, sixty (60) days after the due date of each annual installment, a list of all Delinquent Assessments together with a copy of the District's annual audit (if available), and a list of foreclosure actions currently in progress and the current status of such Delinquent Assessments.

Section 813. Deposit of Proceeds from Sale of Tax Certificates. If any tax certificates relating to Delinquent Assessments which are pledged to a Series of Bonds are sold by the Tax Collector pursuant to the provisions of Section 197.432, Florida Statutes, or if any such tax certificates are not sold but are later redeemed, the proceeds of such sale or redemption (to the extent that such proceeds relate to the Delinquent Assessments), less any commission or other charges retained by the Tax Collector, shall, if paid by the Tax Collector to the District, be paid by the District to the Trustee not later than five (5) Business Days following receipt of such proceeds by the District and shall be deposited by the Trustee to the credit of the related Series Revenue Account.

Section 814. Sale of Tax Deed or Foreclosure of Assessment or Benefit Special Assessment Lien. If any property shall be offered for sale for the nonpayment of any Assessment or Benefit Special Assessment, which is pledged to a Series of Bonds, and no person or persons shall purchase such property for an amount less than or equal to the full amount due on the Assessments or Benefit Special Assessments (principal, interest, penalties and costs, plus attorneys' fees, if any), the property may then be purchased by the District for an amount equal to the balance

due on the Assessments or Benefit Special Assessments (principal, interest, penalties and costs, plus attorneys' fees, if any), from any legally available funds of the District and the District shall receive in its corporate name or in the name of a special purpose entity title to the property for the benefit of the Owners of the Series of Bonds to which such Assessments or Benefit Special Assessments were pledged; provided that the Trustee shall have the right, acting at the direction of the Majority Owners of the applicable Series of Bonds secured by such Assessments or Benefit Special Assessments, but shall not be obligated, to direct the District with respect to any action taken pursuant to this paragraph. The District, either through its own actions, or actions caused to be taken through the Trustee, shall have the power to lease or sell such property, and deposit all of the net proceeds of any such lease or sale into the related Series Revenue Account. Not less than ten (10) days prior to the filing of any foreclosure action as herein provided, the District shall cause written notice thereof to be mailed to any designated agents of the Owners of the related Series of Bonds. Not less than thirty (30) days prior to the proposed sale of any lot or tract of land acquired by foreclosure by the District, it shall give written notice thereof to such representatives. The District, either through its own actions, or actions caused to be taken through the Trustee, agrees that it shall be required to take the measures provided by law for the listing for sale of property acquired by it as trustee for the benefit of the Owners of the related Series of Bonds within sixty (60) days after the receipt of the request therefor signed by the Trustee or the Majority Owners of the Bonds of such Series then Outstanding.

Section 815. Other Obligations Payable from Assessments or Benefit Special Assessments. The District will not issue or incur any obligations payable from the proceeds of Assessments or Benefit Special Assessments securing a Series of Bonds nor voluntarily create or cause to be created any debt, lien, pledge, assignment, encumbrance or other charge upon such Assessments or Benefit Special Assessments other than the lien of any Subordinate Debt except for fees, commissions, costs, and other charges payable to the Property Appraiser or to the Tax Collector pursuant to State law.

Section 816. Re-Assessments. If any Assessment or Benefit Special Assessment shall be either in whole or in part annulled, vacated or set aside by the judgment of any court, or the District shall be satisfied that any such Assessment or Benefit Special Assessment is so irregular or defective that it cannot be enforced or collected, or if the District shall have omitted to make such Assessment or Benefit Special Assessment when it might have done so, the District shall either: (a) take all necessary steps to cause a new Assessment or Benefit Special Assessment to be made for the whole or any part of such improvement or against any property benefited by such improvement; or (b) in its sole discretion, make up the amount of such Assessment or Benefit Special Assessment from legally available moneys, which moneys shall be deposited into the related Series Revenue Account. In case any such subsequent Assessment or Benefit Special Assessment shall also be annulled, the

District shall obtain and make other Assessments or Benefit Special Assessments until a valid Assessment or Benefit Special Assessment shall be made.

Section 817. General. The District shall do and perform, or cause to be done and performed, all acts and things required to be done or performed by or on behalf of the District under law and this Master Indenture, in accordance with the terms of such provisions.

Upon the date of issuance of each Series of Bonds, all conditions, acts and things required by law and this Master Indenture and any Supplemental Indenture to exist, to have happened and to have been performed precedent to and in the issuance of such Series of Bonds shall exist, have happened and have been performed and upon issuance, such Series of Bonds shall be within every debt and other limit prescribed by the laws of the State applicable to the District.

The District shall not enter into any contract or take any action by which the rights of the Trustee or the Owners may be impaired and shall, from time to time, execute and deliver such further instruments and take such further action as may be required to carry out the purposes of this Master Indenture and any Supplemental Indenture. For so long as any Bonds are Outstanding hereunder, unless otherwise provided by the Act, the District shall maintain its corporate existence as a local unit of special purpose government under the Act and shall provide for or otherwise require all Series Projects, and all parts thereof owned by the District to be (a) continuously operated, repaired, improved and maintained as shall be necessary to provide adequate service to the lands benefited thereby, and (b) in compliance with all valid and applicable laws, acts, rules, regulations, permits, orders, requirements and directions of any competent public authority.

Section 818. Continuing Disclosure. The District covenants and agrees that it will comply with and carry out all of the provisions of any Continuing Disclosure Agreement. Notwithstanding any other provision of this Master Indenture or any Supplemental Indenture, failure of the District or any other obligated person to comply with any Continuing Disclosure Agreement shall not be considered an Event of Default hereunder; however, the Trustee may (and, at the request of any participating underwriter or the Owners of at least twenty-five percent (25%) aggregate principal amount of Bonds of a Series then Outstanding and receipt of indemnity to its satisfaction, shall) or any Owner or Beneficial Owner of the Bonds of a Series then Outstanding may take such actions as may be necessary and appropriate, including seeking specific performance by court order, to cause the District to comply with its obligations under this Section 818. For purposes of this Section, "Beneficial Owner" means any person which (a) has the power, directly or indirectly, to vote or consent with respect to, or to dispose of ownership of, any Bonds (including persons holding Bonds through nominees, depositories or other intermediaries), or (b) is treated as the owner of any Bonds for federal income tax purposes.

ARTICLE IX
EVENTS OF DEFAULT AND REMEDIES

Section 901. Extension of Interest Payment. If the time for payment of interest of a Bond of any Series shall be extended, whether or not such extension be by or with the consent of the District, such interest so extended shall not be entitled in case of default hereunder to the benefit or security of this Master Indenture unless the aggregate principal amount of such Bonds then Outstanding and of all accrued interest the time for payment of which shall not have been extended, shall have previously been paid in full.

Section 902. Events of Default. Each of the following events is hereby declared an Event of Default with respect to a Series of Bonds, but no other Series of Bonds unless otherwise provided in the Supplemental Indenture relating to such Series:

(a) Any payment of Debt Service on such Series of Bonds is not made when due;

(b) The District shall for any reason be rendered incapable of fulfilling its obligations hereunder or under the Supplemental Indenture relating to such Series of Bonds;

(c) The District admits in writing its inability to pay its debts generally as they become due, or files a petition in bankruptcy or makes an assignment for the benefit of its creditors or consents to the appointment of a receiver or trustee for itself or for the whole or any part of the related Series Project;

(d) The District is adjudged insolvent by a court of competent jurisdiction, or is adjudged bankrupt on a petition in bankruptcy filed against the District, or an order, judgment or decree be entered by any court of competent jurisdiction appointing, without the consent of the District, a receiver or trustee of the District or of the whole or any part of its property and if the aforesaid adjudications, orders, judgments or decrees shall not be vacated or set aside or stayed within ninety (90) days from the date of entry thereof;

(e) The District shall file a petition or answer seeking reorganization or any arrangement under the federal bankruptcy laws or any other applicable law or statute of the United States of America or any state thereof;

(f) Under the provisions of any other law for the relief or aid of debtors, any court of competent jurisdiction shall assume custody or control of the District's assets or any part thereof, and such custody or control shall not be terminated within ninety (90) days from the date of assumption of such custody or control;

(g) Any portion of the Assessments or Benefit Special Assessments pledged to a Series of Bonds shall have become Delinquent Assessments and, as the result thereof, the Indenture provides for the Trustee to withdraw funds in an amount greater than twenty-five percent (25%) of the amount on deposit in a Series Reserve Account to pay Debt Service on the corresponding Series of Bonds (regardless of whether the Trustee does or does not, per the direction of the Majority Owners, actually withdraw such funds from the Series Reserve Account to pay Debt Service on the corresponding Series of Bonds);

(h) The District shall default in the due and punctual performance of any of the material covenants, conditions, agreements and provisions contained in the Bonds of such Series or in this Master Indenture or in the Supplemental Indenture relating to such Series of Bonds on the part of the District to be performed (other than a default in the payment of Debt Service on the related Series of Bonds when due, which is an Event of Default under subsection (a) above) and such default shall continue for thirty (30) days after written notice specifying such default and requiring the same to be remedied shall have been given to the District by the Trustee or, if the Trustee is unwilling or unable to act, by Owners of not less than ten percent (10%) in aggregate principal amount of the Bonds of such Series then Outstanding and affected by such default; and

(i) More than twenty percent (20%) of the Operation and Maintenance Assessments levied by the District on tax parcels subject to Assessments or Benefit Special Assessments pledged to a Series of Bonds are not paid by the date such are due and payable.

Section 903. Acceleration of Maturities of Bonds of a Series Under Certain Circumstances. Upon the happening and continuance of any Event of Default specified in clauses (a) through (i) of Section 902 above with respect to a Series of Bonds, the Trustee shall, upon written direction of the Majority Owners of the Bonds of such Series then Outstanding, by a notice in writing to the District, declare the aggregate principal amount of all of the Bonds of such Series then Outstanding (if not then due and payable) to be due and payable immediately and, upon such declaration, the same shall become and be immediately due and payable, anything contained in the Bonds of such Series or in this Master Indenture or in the Supplemental Indenture authorizing such Series of Bonds to the contrary notwithstanding; provided, however, that no such declaration of acceleration shall occur in the case of Bonds of a Series secured by Assessments, except to the extent that the Assessments have been accelerated and are currently due and payable in accordance with applicable law; and provided further, however, that if at any time after the aggregate principal amount of the Bonds of any Series then Outstanding shall have been so declared to be due and payable, and before the entry of final judgment or decree in any suit, action or proceeding instituted on account of such default, or before the completion of the enforcement of any other remedy under this Master Indenture or the related Supplemental Indenture, moneys shall have

accumulated in the related Series Revenue Account sufficient to pay the principal of all matured Bonds of such Series and all arrears of interest, if any, upon all Bonds of such Series then Outstanding (except the aggregate principal amount of any Bonds of such Series then Outstanding that is only due because of a declaration under this Section 903, and except for the interest accrued on the Bonds of such Series since the last Interest Payment Date), and all amounts then payable by the District hereunder shall have been paid or a sum sufficient to pay the same shall have been deposited with the Paying Agent, and every other default (other than a default in the payment of the aggregate principal amount of the Bonds of such Series then Outstanding that is due only because of a declaration under this Section 903) shall have been remedied, then the Trustee or, if the Trustee is unable or unwilling to act, the Majority Owners of such Series of Bonds then Outstanding not then due except by virtue of a declaration under this Section 903, may, by written notice to the District, rescind and annul such declaration and its consequences, but no such rescission or annulment shall extend to or affect any subsequent default or impair any right consequent thereon.

Section 904. Enforcement of Remedies. Upon the happening and continuance of any Event of Default specified in Section 902 above with respect to a Series of Bonds, the Trustee may protect and enforce the rights of the Owners of the Bonds of such Series under State law, and under this Master Indenture, the related Supplemental Indenture and the Bonds of such Series, by such proceedings in equity or at law, either for the specific performance of any covenant or agreement contained herein or in aid or execution of any power herein or in the related Supplemental Indenture granted or for the enforcement of any proper legal or equitable remedy, as the Trustee shall deem most effectual to protect and enforce such rights.

The Majority Owners of the Bonds of such Series then Outstanding shall, subject to the requirements of Section 607, have the right, by an instrument or instruments in writing executed and delivered to the Trustee, to direct the method and place of conducting all remedial proceedings by the Trustee hereunder, provided that such directions shall not be in conflict with any rule of law or this Master Indenture and that the Trustee shall have the right to decline to follow any such direction which in the opinion of the Trustee would be unduly prejudicial to the rights of the Owners of such Series of Bonds not parties to such direction or would subject the Trustee to personal liability or expense. Notwithstanding the foregoing, the Trustee shall have the right to select and retain legal counsel of its choosing to represent it in any such proceedings. The Trustee may take any other action which is not inconsistent with any direction under this second paragraph of this Section 904.

No Owner of such Series of Bonds shall have any right to pursue any other remedy under this Master Indenture or such Series of Bonds unless: (a) an Event of Default shall have occurred and is continuing; (b) the Majority Owners of the Bonds of such Series then Outstanding have requested the Trustee, in writing, to exercise

the powers granted in the first paragraph of this Section 904 or to pursue such remedy in its or their name or names; (c) the Trustee has been offered indemnity satisfactory to it against costs, expenses and liabilities reasonably anticipated to be incurred; (d) the Trustee has declined to comply with such request, or has failed to do so, within sixty (60) days after its receipt of such written request and offer of indemnity; and (e) no direction inconsistent with such request has been given to the Trustee during such sixty (60) day period by the Majority Owners of the Bonds of such Series then Outstanding. The provisions of the immediately preceding sentence of this Section 904 are conditions precedent to the exercise by any Owner of such Series of Bonds of any remedy hereunder. The exercise of such rights is further subject to the provisions of Sections 907, 909, 910, 912 and the second paragraph of this Section 904. No Owner or Owners of such Series of Bonds shall have any right in any manner whatsoever to enforce any right under this Master Indenture, except in the manner herein provided.

The District covenants and agrees that upon the occurrence and continuance of an Event of Default, it will take such actions to enforce the remedial provisions of the Indenture, the provisions for the collection of Delinquent Assessments, including delinquent Direct Billed Operation and Maintenance Assessments, the provisions for the foreclosure of liens of Delinquent Assessments, including delinquent Direct Billed Operation and Maintenance Assessments, and will take such other appropriate remedial actions as shall be directed by the Trustee acting at the direction of, and on behalf of, the Majority Owners, from time to time, of the Bonds of a Series. Notwithstanding anything to the contrary herein, and unless otherwise directed by the Majority Owners of the Bonds of a Series and allowed pursuant to federal or State law, the District acknowledges and agrees that (y) upon failure of any property owner to pay an installment of Assessments collected directly by the District when due, that the entire Assessment on the tax parcel as to which such Delinquent Assessment appertains, with interest and penalties thereon, shall immediately become due and payable as provided by applicable law and the District shall promptly, but in any event within 120 days, cause to be brought the necessary legal proceedings for the foreclosure of liens of Delinquent Assessments, including interest and penalties with respect to such tax parcel and (z) the foreclosure proceedings shall be prosecuted to a sale and conveyance of the property involved in said proceedings as now provided by law in suits to foreclose mortgages.

Section 905. Pro Rata Application of Funds Among Owners of a Series of Bonds. Anything in this Master Indenture to the contrary notwithstanding, if at any time the moneys in the Series Funds and Accounts shall not be sufficient to pay Debt Service on the related Series of Bonds when due, such moneys together with any moneys then available or thereafter becoming available for such purpose, whether through the exercise of the remedies provided for in this Article IX or otherwise, shall be applied as follows:

(a) Unless the aggregate principal amount of all the Bonds of such Series shall have become due and payable or shall have been declared due and payable pursuant to the provisions of Section 903 hereof, all such moneys shall be applied:

FIRST: to the payment of any then-due fees and expenses of the Trustee, including reasonable counsel fees and expenses, to the extent not otherwise paid;

SECOND: to payment to the persons entitled thereto of all installments of interest then due and payable on the Bonds of such Series, in the order in which such installments become due and payable and, if the amount available shall not be sufficient to pay in full any particular installment, then to the payment ratably, according to the amounts due on such installment, to the persons entitled thereto, without any discrimination or preference except as to any difference in the rates of interest specified in the Bonds of such Series; and

THIRD: to the payment to the persons entitled thereto of the unpaid principal of any of the Bonds of such Series which shall have become due (other than Bonds of such Series called for redemption for the payment of which sufficient moneys are held pursuant to this Master Indenture), in the order of their due dates, with interest upon the Bonds of such Series at the rates specified therein from the dates upon which they become due to their payment date, and, if the amount available shall not be sufficient to pay in full the principal of Bonds of such Series due on any particular date, together with such interest, then to the payment first of such interest, ratably according to the amount of such interest due on such date, and then to the payment of such principal, ratably according to the amount of such principal due on such date, to the Owners of the Bonds of such Series entitled thereto without any discrimination or preference except as to any difference in the foregoing rates of interest.

(b) If the aggregate principal amount of all the Bonds of a Series shall have become due and payable in accordance with their terms or shall have been declared due and payable pursuant to the provisions of Section 903 hereof, all such moneys shall be applied first to the payment of any fees and expenses of the Trustee, including reasonable counsel fees and expenses, to the extent not otherwise paid, and then the payment of the whole amount of principal and interest then due and unpaid upon the Bonds of such Series, without preference or priority of principal or of interest or of any installment of interest over any other, or of any Bond over any other Bond of such Series, ratably, according to the amounts due respectively for principal and interest, to the persons entitled thereto without any discrimination or preference except as to any difference in the respective rates of interest specified in the Bonds of such Series.

(c) If the principal of all the Bonds of a Series shall have been declared due and payable pursuant to the provisions of Section 903 hereof, and if such declaration

shall thereafter have been rescinded and annulled pursuant to the provisions of Section 903 hereof, then, if the aggregate principal amount of all of the Bonds of such Series shall later become due or be declared due and payable pursuant to the provisions of Section 903 hereof, the moneys remaining in and thereafter accruing to the related Series Revenue Fund shall be applied in accordance with subsection (b) above.

The provisions of this Section 905 are in all respects subject to the provisions of Section 901 hereof.

Whenever moneys are to be applied pursuant to this Section 905, such moneys shall be applied by the Trustee at such times as the Trustee in its sole discretion shall determine, having due regard to the amount of such moneys available for application and the likelihood of additional moneys becoming available for such application. The deposit of such moneys with the Paying Agent shall constitute proper application by the Trustee, and the Trustee shall incur no liability whatsoever to any Owner or to any other person for any delay in applying any such funds, so long as the Trustee acts with reasonable diligence, having due regard to the circumstances, and ultimately applies such moneys in accordance with such provisions of this Master Indenture as may be applicable at the time of application. Whenever the Trustee shall exercise such discretion in applying such funds, it shall fix the date upon which such application is to be made and upon such date interest on the amounts of principal to be paid on such date shall cease to accrue. The Trustee shall give such notice as it may deem appropriate of the fixing of any such date and shall not be required to make payment to any Owner until such Bond shall be surrendered to him for appropriate endorsement.

Section 906. Effect of Discontinuance of Proceedings. If any proceeding taken by the Trustee or any Owner on account of any default shall have been discontinued or abandoned for any reason, then the District and the Owner shall be restored to their former positions and rights hereunder, respectively, and all rights and remedies of the Owners shall continue as though no such proceeding had been taken.

Section 907. Restriction on Individual Owner Actions. Except as provided in Section 910 below, no Owner of any Bonds of a Series shall have any right in any manner whatsoever to affect, disturb or prejudice the security of this Master Indenture or any Supplemental Indenture, or to enforce any right hereunder or thereunder except in the manner herein or therein provided, and all proceedings at law or in equity shall be instituted and maintained for the benefit of all Owners of the Bonds of such Series.

Section 908. No Remedy Exclusive. No remedy conferred upon the Trustee or the Owners is intended to be exclusive of any other remedy herein or in

any Supplemental Indenture provided, and each such remedy shall be cumulative and shall be in addition to every other remedy given hereunder or thereunder.

Section 909. Delay Not a Waiver. No delay or omission of the Trustee or any Owner to exercise any right or power accruing upon any default shall impair any such right or power or shall be construed to be a waiver of any such default or an acquiescence therein; and every power and remedy given to the Trustee and the Owners may be exercised from time to time and as often as may be deemed expedient.

Section 910. Right to Enforce Payment of Bonds. Nothing in this Article IX shall affect or impair the right of any Owner to enforce the payment of Debt Service on the Bond of which such person is the registered Owner, or the obligation of the District to pay Debt Service to the Owner at the time and place specified in such Bond.

Section 911. No Cross Default Among Series. The occurrence of an Event of Default hereunder or under any Supplemental Indenture with respect to any Series of Bonds shall not constitute an Event of Default with respect to any other Series of Bonds, unless the event giving rise to the Event of Default also constitutes an Event of Default hereunder or under the Supplemental Indenture with respect to such other Series of Bonds.

Section 912. Indemnification. Other than to make proper draws under a Credit Facility, the Trustee shall be under no obligation to institute any suit or to take any remedial proceeding under this Master Indenture or any Supplemental Indenture or to enter any appearance or in any way defend in any suit in which it may be made defendant, or to advance its own money, or to take any steps in the execution of the trusts hereby created or in the enforcement of any rights and powers hereunder, until it shall be indemnified to its satisfaction against any and all costs and expenses, outlays and counsel fees and other reasonable disbursements, and against all liability. Notwithstanding the foregoing, the indemnification provided by this Section 912 shall not be applicable in cases of the Trustee's gross negligence or willful misconduct.

Section 913. Provisions Relating to Bankruptcy or Insolvency of Landowner.

(a) The provisions of this Section 913 shall be applicable both before and after the commencement, whether voluntary or involuntary, of any case, proceeding or other action by or against any owner of any tax parcel, or tax parcels which are in the aggregate, subject to at least five percent (5%) of the Assessments pledged to the Bonds of a Series then Outstanding (an "Insolvent Taxpayer") under any existing or future law of any jurisdiction relating to bankruptcy, insolvency, reorganization, assignment for the benefit of creditors, or relief of debtors (a "Proceeding").

(b) The District acknowledges and agrees that, although the Bonds of a Series were issued by the District, the Owners of the Bonds of a Series are categorically the party with the ultimate financial stake in the transaction and, consequently, the party with a vested and pecuniary interest in a Proceeding. In the event of any Proceeding involving an Insolvent Taxpayer:

(i) the District hereby agrees that it shall make a reasonable attempt to timely seek to secure the written consent of the Trustee, acting at the direction of the Majority Owners of the Bonds of a Series then Outstanding, prior to making any election, giving any consent, commencing any action or filing any motion, claim, obligation, notice or application or in taking any other action or position in any Proceeding or in any action related to a Proceeding that affects, either directly or indirectly, the Assessments relating to the Bonds of a Series then Outstanding, the Bonds of such Series then Outstanding or any rights of the Trustee under the Indenture (provided, however, the Trustee shall be deemed to have consented, on behalf of the Majority Owners of the Bonds of such Series then Outstanding, to the proposed action if the District does not receive a written response from the Trustee within sixty (60) days following delivery to the Trustee of a written request for consent);

(ii) the District hereby agrees that it shall not make any election, give any consent, commence any action or file any motion, claim, obligation, notice or application or take any other action or position in any Proceeding or in any action related to a Proceeding that affects, either directly or indirectly, the Assessments relating to the Bonds of a Series then Outstanding, the Bonds of such Series then Outstanding or any rights of the Trustee under the Indenture that are inconsistent with any written consent received (or deemed received) from the Trustee;

(iii) the District hereby agrees that it shall make a reasonable attempt to timely seek the written consent of the Trustee prior to filing and voting in any such Proceeding (provided, however, the Trustee shall be deemed to have consented, on behalf of the Majority Owners of the Bonds of such Series then Outstanding, to the proposed action if the District does not receive a written response from the Trustee within sixty (60) days following delivery to the Trustee of a written request for consent);

(iv) the Trustee shall have the right, by interpleader or otherwise, to seek or oppose any relief in any such Proceeding that the District, as claimant with respect to the Assessments relating to the Bonds of a Series then Outstanding, would have the right to pursue, and, if the Trustee chooses to exercise any such rights, the District shall not oppose the Trustee in seeking to exercise any and all rights and taking any and all actions available to the District in connection with any Proceeding of any Insolvent Taxpayer, including, without limitation, the right to file and/or prosecute and/or defend

any claims and proofs of claims, to vote to accept or reject a plan, to seek dismissal of the Proceeding, to seek stay relief to commence or continue foreclosure or pursue any other available remedies as to the Assessments relating to the Bonds of a Series then Outstanding, to seek substantive consolidation, to seek to shorten the Insolvent Taxpayer's exclusivity periods or to oppose any motion to extend such exclusivity periods, to oppose any motion for use of cash collateral or for authority to obtain financing, to oppose any sale procedures motion or any sale motion, to propose a competing plan of reorganization or liquidation, or to make any election under Section 1111(b) of the Bankruptcy Code; and

(v) the District shall not challenge the validity or amount of any claim submitted in good faith by the Trustee in such Proceeding or any valuations of the lands owned by any Insolvent Taxpayer submitted in good faith by the Trustee in such Proceeding or take any other action in such Proceeding, which is adverse to the Trustee's enforcement of the District's claim and rights with respect to the Assessments relating to the Bonds of a Series then Outstanding or receipt of adequate protection (as that term is defined in the Bankruptcy Code). Without limiting the generality of the foregoing, the District agrees that the Trustee shall have the right to (A) file a proof of claim with respect to the Assessments pledged to the Bonds of a Series then Outstanding, (B) deliver to the District a copy thereof, together with evidence of the filing with the appropriate court or other authority, and (C) defend any objection filed to said proof of claim.

The District acknowledges and agrees that it shall not be a defense to a breach of the foregoing covenants that it has acted on advice of counsel in not complying with the foregoing covenants.

(c) Nothing in this Section 913 shall preclude the District from becoming a party to a Proceeding in order to enforce a claim for Operation and Maintenance Assessments, and the District shall be free to pursue such a claim for Operation and Maintenance Assessments in such manner as it shall deem appropriate in its sole and absolute discretion. Any actions taken by the District in pursuance of its claim for Operation and Maintenance Assessments in any Proceeding shall not be considered an action adverse or inconsistent with the Trustee's rights or consents with respect to the Assessments relating to the Bonds of a Series then Outstanding whether such claim is pursued by the District or the Trustee; provided, however, that the District shall not oppose any relief sought by the Trustee under the authority granted to the Trustee in clause (b)(iv) above.

ARTICLE X
EXECUTION OF INSTRUMENTS BY OWNERS AND PROOF OF

OWNERSHIP OF BONDS

Section 1001. Execution of Instruments by Owners and Proof of Ownership of Bonds. Any request, direction, consent or other instrument in writing required or permitted by this Master Indenture or any Supplemental Indenture to be signed or executed by Owners may be in any number of concurrent instruments of similar tenor and may be signed or executed by Owners or their attorneys or legal representatives. Proof of the execution of any such instrument shall be sufficient for any purpose of this Master Indenture and shall be conclusive in favor of the District with regard to any action taken by it under such instrument if verified by any officer in any jurisdiction who, by the laws thereof, has power to take affidavits within such jurisdiction, to the effect that such instrument was subscribed and sworn to before him, or by an affidavit of a witness to such execution. Where such execution is on behalf of a person other than an individual such verification or affidavit shall also constitute sufficient proof of the authority of the signer thereof.

Nothing contained in this Article X shall be construed as limiting the Trustee to such proof, it being intended that the Trustee may accept any other evidence of the matters herein stated which it may deem sufficient. Any request or consent of the Owner of any Bond shall bind every future Owner of the same Bond in respect of anything done by the Trustee or the District in pursuance of such request or consent.

Section 1002. Deposit of Bonds. Notwithstanding the foregoing, neither the District nor the Trustee shall be required to recognize any person as an Owner of any Bond or to take any action at his request unless such Bond shall be deposited with the Trustee.

ARTICLE XI
SUPPLEMENTAL INDENTURES

Section 1101. Supplemental Indentures Without Owner Consent. The Governing Body from time to time may authorize such indentures supplemental hereto or amendatory hereof as shall not be inconsistent with the terms and provisions hereof (which Supplemental Indenture shall thereafter form a part hereof), without the consent of the Owners, for the following purposes:

(a) to provide for the initial issuance of a Series of Bonds or Refunding Bonds; or

(b) to make any change whatsoever to the terms and provisions of this Master Indenture, but only as such change relates to a Series of Bonds upon the original issuance thereof (or upon the original issuance of Refunding Bonds which defease and discharge the Supplemental Indenture of the Series of Bonds to be

refunded) under and pursuant to the terms of the Supplemental Indenture effecting such change; or

(c) to cure any ambiguity or formal defect or omission or to correct any inconsistent provisions in this Master Indenture; or

(d) to grant to the Owners or to the Trustee on behalf of the Owners any additional rights or security that may lawfully be granted; or

(e) to add to the covenants and agreements of the District in this Master Indenture other covenants and agreements thereafter to be observed by the District to the benefit of the Owners of the Bonds then Outstanding; or

(f) to make such changes as may be necessary in order to reflect amendments to Chapters 170, 190, 197 and 298, Florida Statues, or any other Florida Statutes, so long as, in the opinion of counsel to the District, such changes either: (i) do not have a material adverse effect on the Owners of each Series of Bonds to which such changes relate; or (ii) if such changes do have a material adverse effect, that they nevertheless are required to be made as a result of such amendments; or

(g) to modify the provisions of this Master Indenture or any Supplemental Indenture provided that such modification does not, in the written opinion of Bond Counsel, materially adversely affect the interests of the Owners of Bonds then Outstanding, upon which opinion the Trustee may conclusively rely.

Section 1102. Supplemental Indentures With Owner Consent.

(a) Subject to the provisions contained in this Section 1102, and not otherwise, the Majority Owners of Bonds then Outstanding shall have the right, from time to time, anything contained in this Master Indenture to the contrary notwithstanding, to consent to and approve the adoption of such indentures supplemental hereto or amendatory hereof as shall be deemed desirable by the District for the purpose of modifying, altering, amending, adding to or rescinding, in any particular, any of the provisions of this Master Indenture; provided, however, that nothing herein contained shall permit, or be construed as permitting, without the consent of all Owners of Bonds then Outstanding and affected by such supplement or amendment,

(i) an extension of the maturity of, or an extension of the Interest Payment Date on, any Bond;

(ii) a reduction in the principal, premium, or interest on any Bond;

(iii) a preference or priority of any Bond over any other Bond; or

(iv) a reduction in the aggregate principal amount of the Bonds required for consent to such Supplemental Indenture.

(b) In addition to the foregoing, the Majority Owners of any Series of Bonds then Outstanding shall have the right, from time to time, anything contained in this Master Indenture or in the Supplemental Indenture relating to such Series of Bonds to the contrary notwithstanding, to consent to and approve the adoption of such indentures supplemental to the Supplemental Indenture relating to such Series of Bonds or amendatory thereof, but not hereof, as shall be deemed desirable by the District for the purpose of modifying, altering, amending, adding to or rescinding, in any particular, any of the provisions of such Supplemental Indenture or of any indenture supplemental thereto; provided, however, that nothing herein contained shall permit, or be construed as permitting, without the consent of all Owners of Bonds of such Series then Outstanding and affected by such amendment,

(i) an extension of the maturity of, or an extension of the Interest Payment Date on, any Bond of such Series;

(ii) a reduction in the principal, premium, or interest on any Bond of such Series;

(iii) a preference or priority of any Bond of such Series over any other Bond of such Series; or

(iv) a reduction in the aggregate principal amount of the Bonds of such Series required for consent to such indenture supplemental to the Supplemental Indenture.

(c) If at any time the District shall determine that it is desirable to approve any Supplemental Indenture pursuant to this Section 1102, the District shall cause the Trustee to mail, at the expense of the District, notice of the proposed approval to the Owners whose approval is required. Such notice shall be prepared by the District and shall briefly set forth the nature of the proposed Supplemental Indenture or indenture supplemental to a Supplemental Indenture and shall state that copies thereof are on file with the Secretary for inspection by all affected Owners. The District shall not, however, be subject to any liability to any Owner by reason of its failure to cause the notice required by this Section 1102 to be mailed and any such failure shall not affect the validity of such Supplemental Indenture or indenture supplemental to a Supplemental Indenture when consented to and approved as provided in this Section 1102.

(d) Whenever, at any time within one (1) year after the date of the first mailing of such notice, there shall be delivered to the District an instrument or instruments in writing purporting to be executed by the Owners of the requisite principal amount of the Bonds of such Series then Outstanding, which instrument or instruments shall refer to the proposed Supplemental Indenture or indenture

supplemental to a Supplemental Indenture described in such notice and shall specifically consent to and approve the execution thereof in substantially the form of the copy thereof referred to in such notice, thereupon, but not otherwise, the Governing Body and the Trustee may approve such Supplemental Indenture and cause it to be executed, in substantially such form, without liability or responsibility to any Owner.

Section 1103. Opinion of Bond Counsel With Respect to Supplemental Indenture. In addition to the other requirements herein set forth with respect to Supplemental Indentures or indentures supplemental to a Supplemental Indenture, no such indenture shall be effective unless and until there shall have been delivered to the Trustee an opinion of Bond Counsel to the effect that such indenture is permitted pursuant to this Master Indenture and that such indenture is the valid and binding obligation of the District enforceable in accordance with its terms, except as the enforceability thereof may be limited by bankruptcy, insolvency or general equitable principles, upon which opinion the Trustee may conclusively rely. In addition, if such indenture relates to a Series of Tax-Exempt Bonds, such opinion shall also state that such indenture will not adversely affect the exclusion from gross income for federal income tax purposes of interest on the related Series of Bonds.

Section 1104. Supplemental Indenture Part of Indenture. Any Supplemental Indenture executed in accordance with this Article XI and approved as to legality by counsel to the District shall thereafter, except as otherwise provided therein, form a part of this Master Indenture. Except as applicable only to Bonds of a Series, all of the terms and conditions contained in any such Supplemental Indenture amendatory of this Master Indenture shall be part of the terms and conditions hereof. The Trustee is not obligated to execute any amendment that is adverse to the interests of the Trustee.

Section 1105. Insurer or Issuer of a Credit Facility or Liquidity Facility as Owner of Bonds.

(a) As long as a Credit Facility or Liquidity Facility securing all or a portion of the Bonds of a Series then Outstanding is in effect and the issuer thereof is not in default of any of its obligations under such Credit Facility or Liquidity Facility, as the case may be, the issuer of the Credit Facility or Liquidity Facility or the Insurer, to the extent so authorized in the applicable Supplemental Indenture, will be deemed to be the Owner of the Bonds of such Series secured by the Credit Facility or Liquidity Facility:

(i) at all times for the purpose of the execution and delivery of a Supplemental Indenture or of any amendment, change or modification of the Master Indenture or the applicable Supplemental Indenture or the initiation by Owners of any action to be undertaken by the Trustee at the Owner's request, which under the Master Indenture or the applicable Supplemental

Indenture requires the written approval or consent of or can be initiated by the Majority Owners of the Bonds of such Series then Outstanding;

(ii) at all times for the purpose of the mailing of any notice to Owners under the Master Indenture or the applicable Supplemental Indenture; and

(iii) following an Event of Default for all other purposes.

(b) Notwithstanding the foregoing, neither an Insurer nor the issuer of a Credit Facility or Liquidity Facility with respect to a Series of Bonds will be deemed to be an Owner of the Bonds of such Series with respect to any such Supplemental Indenture or of any amendment, change or modification of the Master Indenture which would have the effect of permitting:

(i) a change in the terms of redemption or maturity of any Bonds of a Series then Outstanding or of any installment of interest thereon; or

(ii) a reduction in the principal amount or the Redemption Price thereof or in rate of interest thereon; or

(iii) reducing the percentage or otherwise affecting the classes of Bonds the consent of the Owners of which is required to effect any such modification or amendment; or

(iv) creating any preference or priority of any Bond of a Series over any other Bond of such Series.

ARTICLE XII
DEFEASANCE

Section 1201. Defeasance and Discharge of the Lien of this Master Indenture and Supplemental Indentures.

(a) If the District pays or causes to be paid, or there shall otherwise be paid, to the Owners of all Bonds, the principal or Redemption Price, if applicable, and interest due or to become due thereon and the obligations under any Letter of Credit Agreement and any Liquidity Agreement, at the times and in the manner stipulated therein and in this Master Indenture and pays or causes to be paid all other moneys owing hereunder and under any Supplemental Indenture (including, without limitation the fees and expenses of the Trustee, including reasonable counsel fees and expenses), then the lien of this Master Indenture and all covenants, agreements and other obligations of the District to the Owners and the issuer of any Credit Facility or Liquidity Facility shall thereupon cease, terminate and become void and be discharged and satisfied. In such event, the Trustee upon the request of the District shall execute and deliver to the District all such instruments as may be desirable to evidence such discharge and satisfaction, and the Trustee and the Paying Agent shall

pay over or deliver, as directed by the District, all moneys or securities held by them pursuant to this Master Indenture which are not required for the payment of principal or Redemption Price, if applicable, on Bonds not theretofore surrendered for such payment or redemption or for payment of obligations under any Letter of Credit Agreement and any Liquidity Agreement. If the District pays or causes to be paid, or there shall otherwise be paid, to the Owners of all Bonds then Outstanding or of a particular maturity, of a particular Series or of any part of a particular maturity or Series, the principal or Redemption Price, if applicable, and interest due or to become due thereon, at the times and in the manner stipulated therein and in this Master Indenture, such Bonds shall cease to be entitled to any lien, benefit or security under this Master Indenture, and all covenants, agreements and obligations of the District to the Owners of such Bonds shall thereupon cease, terminate and become void and be discharged and satisfied. Anything to the contrary in this Section 1201 notwithstanding, this Master Indenture shall not be discharged nor shall any Bonds with respect to which moneys or Federal Securities have been deposited in accordance with the provisions of this Section 1201 cease to be entitled to the lien, benefit or security under this Master Indenture, except to the extent that the lien, benefit and security of this Master Indenture and the obligations of the District hereunder shall be limited solely to and such Bonds shall be secured solely by and be payable solely from the moneys or Federal Securities so deposited.

(b) Bonds or interest installments for the payment or redemption of which moneys shall have been set aside and shall be held in trust by the Trustee (through deposit pursuant to this Master Indenture of funds for such payment or redemption or otherwise) at the maturity or redemption date thereof shall be deemed to have been paid within the meaning and with the effect expressed in this Section 1201. All Bonds of any particular maturity or Series then Outstanding shall, prior to the maturity or redemption date thereof, be deemed to have been paid within the meaning and with the effect expressed in subsection (a) of this Section 1201 if:

(i) in case any of such Bonds are to be redeemed on any date prior to their maturity, the District shall have given to the Trustee or the Bond Registrar irrevocable instructions accepted in writing by the Trustee or the Bond Registrar to mail as provided in Article III hereof notice of redemption of such Bonds on such date;

(ii) there shall have been deposited with the Trustee either moneys in an amount which shall be sufficient, or Federal Securities, the principal of and the interest on which when due shall, as demonstrated in an Accountant's Certificate, provide moneys which, together with the moneys, if any, deposited with the Trustee at the same time, shall be sufficient, to pay when due the principal or Redemption Price, if applicable, and interest due and to become due on said Bonds on or prior to the redemption date or maturity date thereof, as the case may be;

(iii) the District shall have given the Trustee or the Bond Registrar in form satisfactory to it irrevocable instructions to mail, postage prepaid, to each registered Owner of Bonds then Outstanding at the address, if any, appearing upon the registration books of the District, a notice to the registered Owners of such Bonds and to the Bond Registrar that the deposit required by (ii) above has been made with the Trustee and that such Bonds are deemed to have been paid in accordance with this Section 1201 and stating such maturity or redemption date upon which moneys are to be available for the payment of the principal or Redemption Price, if applicable, on such Bonds; and

(iv) an opinion of Bond Counsel to the effect that such defeasance is permitted under this Master Indenture and the Supplemental Indenture relating to the Series of Bonds so defeased and that, in the case of Tax-Exempt Bonds, such defeasance will not adversely affect the tax-exempt status of such Series of Bonds.

(c) Neither Federal Securities nor moneys deposited with the Trustee pursuant to this Section 1201 nor principal or interest payments on any such Federal Securities shall be withdrawn or used for any purpose other than, and shall be held in trust for, the payment of the principal or Redemption Price, if applicable, and interest on such Bonds; provided that any cash received from such principal or interest payments on such Federal Securities deposited with the Trustee:

(i) to the extent such cash shall not be required at any time for such purpose as evidenced by an Accountant's Certificate, and to the extent all obligations under any Letter of Credit Agreement and any Liquidity Agreement are satisfied, as determined by an Insurer or an issuer of any Credit Facility or Liquidity Facility securing the Bonds with respect to which such Federal Securities have been so deposited, shall be paid over upon the direction of the District as received by the Trustee, free and clear of any trust, lien, pledge or assignment securing such Bonds or otherwise existing under this Master Indenture; and

(ii) to the extent such cash shall be required for such purpose at a later date, shall, to the extent practicable, be reinvested in Federal Securities maturing at times and in amounts sufficient to pay when due the principal or Redemption Price, if applicable, and interest to become due on such Bonds, or obligations under any Letter of Credit Agreement and any Liquidity Agreement, on or prior to such redemption date or maturity date thereof, as the case may be, and interest earned from such reinvestments shall be paid over as received by the Trustee to the District, free and clear of any lien, pledge or security interest securing such Bonds or otherwise existing under this Master Indenture.

For the purposes of this provision, Federal Securities means and includes only such securities which shall not be subject to redemption prior to their maturity other than at the option of the holder thereof.

(d) As to any Variable Rate Bonds, whether discharged and satisfied under the provisions of subsection (a) or (b) above, the amount required for the interest thereon shall be calculated at the maximum rate permitted by the terms of the provisions which authorized the issuance of such Variable Rate Bonds; provided, however, that if on any date, as a result of such Variable Rate Bonds having borne interest at less than such maximum rate for any period, the total amount of moneys and Investment Obligations on deposit for the payment of interest on such Variable Rate Bonds is in excess of the total amount which would have been required to be deposited on such date in respect of such Variable Rate Bonds in order to fully discharge and satisfy such Bonds and obligations under any Letter of Credit Agreement and any Liquidity Agreement pursuant to the provisions of this Section 1201, the District may use the amount of such excess free and clear of any trust, lien, security interest, pledge or assignment securing said Variable Rate Bonds or otherwise existing under this Master Indenture, any Letter of Credit Agreement or any Liquidity Agreement.

(e) Notwithstanding any of the provisions of this Master Indenture to the contrary, Option Bonds may only be fully discharged and satisfied either pursuant to subsection (a) above or by depositing in the Series Interest Account, the Series Principal Account, the Series Sinking Fund Account and the Series Redemption Account, or in such other accounts which are irrevocably pledged to the payment of the Option Bonds, as the District may create and establish by Supplemental Indenture, moneys which together with other moneys lawfully available therefor shall be sufficient at the time of such deposit to pay when due the maximum amount of principal of and Redemption Price, if any, and interest on such Option Bonds which could become payable to the Owners of such Bonds upon the exercise of any options provided to the Owners of such Bonds; provided however, that if at the time a deposit is made pursuant to this subsection (e) the options originally exercisable by the Owner of an Option Bond are no longer exercisable, such Bond shall not be considered an Option Bond for purposes of this subsection (e). If any portion of the moneys deposited for the payment of the principal of and Redemption Price, if any, and interest on Option Bonds is not required for such purpose and is not needed to reimburse an Insurer or an issuer of any Credit Facility or Liquidity Facility, for obligations under any Letter of Credit Agreement and any Liquidity Agreement, the District may use the amount of such excess free and clear of any trust, lien, security interest, pledge or assignment securing such Option Bonds or otherwise existing under this Master Indenture, any Letter of Credit Agreement or any Liquidity Agreement.

(f) Anything in this Master Indenture to the contrary notwithstanding, any moneys held by the Trustee or any Paying Agent in trust for the payment and

discharge of any of the Bonds which remain unclaimed for two (2) years after the date when such Bonds have become due and payable, either at their stated maturity dates or by call for earlier redemption, if such moneys were held by the Trustee or any Paying Agent at such date, or for two (2) years after the date of deposit of such moneys if deposited with the Trustee or Paying Agent after the date when such Bonds became due and payable, shall at the written request of the District be repaid by the Trustee or Paying Agent to the District, as its absolute property and free from trust, and the Trustee or Paying Agent shall thereupon be released and discharged with respect thereto and the Owners shall look only to the District for the payment of such Bonds; provided, however, that before being required to make any such payment to the District, the Trustee or Paying Agent shall, at the expense of the District, cause to be mailed, postage prepaid, to any Insurer or any issuer of any Credit Facility or Liquidity Facility, and to each registered Owner of Bonds then Outstanding at the address, if any, appearing upon the registration books of the District, a notice that such moneys remain unclaimed and that, after a date named in such notice, which date shall be not less than thirty (30) days after the date of the mailing of such notice, the balance of such moneys then unclaimed shall be returned to the District.

(g) In the event that the principal and Redemption Price, if applicable, and interest due on the Bonds shall be paid by the Insurer pursuant to a municipal bond insurance policy, the assignment and pledge and all covenants, agreements and other obligations of the District to the Owners of such Bonds shall continue to exist and the Insurer shall be subrogated to the rights of such Owners.

(h) Anything in this Master Indenture to the contrary notwithstanding, the provisions of the foregoing subsections (b) through (g) shall apply to the discharge of Bonds of a Series and to the discharge of the lien of any Supplemental Indenture securing such Series of Bonds as though each reference to the "Master Indenture" were a reference to such "Supplemental Indenture" and as though each reference to "Bonds then Outstanding" were a reference to the "Bonds of such Series then Outstanding."

Section 1202. Moneys Held in Trust. All moneys and obligations held by an escrow or paying agent or trustee pursuant to this Section 1202 shall be held in trust and the principal and interest of said obligations when received, and said moneys, shall be applied to the payment, when due, of the principal, interest and premium, if any, of the Bonds to be paid or to be called for redemption.

ARTICLE XIII
MISCELLANEOUS PROVISIONS

Section 1301. Effect of Covenant. All covenants, stipulations, obligations and agreements of the District contained in this Master Indenture shall be deemed to be covenants, stipulations, obligations and agreements of the District and of the Governing Body of the District to the full extent authorized or permitted by law and

all such covenants, stipulations, obligations and agreements shall bind or inure to the benefit of the successor or successors thereof from time to time and any officer, board, body or commission to whom or to which any power or duty affecting such covenants, stipulations, obligations and agreements shall be transferred by or in accordance with law.

Except as otherwise provided herein, all rights, powers and privileges conferred, and duties and liabilities imposed, upon the District or the Governing Body, by this Master Indenture shall be exercised or performed by the Governing Body, or by such other officers, board, body or commission as may be required by law to exercise such powers or to perform such duties.

No covenant, stipulation, obligation or agreement herein contained shall be deemed to be a covenant, stipulation, obligation or agreement of any member, agent or employee of the Governing Body in his or her individual capacity, and neither the members of the Governing Body nor any official executing the Bonds shall be liable personally on the Bonds or be subject to any personal liability or accountability by reason of the issuance thereof.

Section 1302. Manner of Giving Notice to the District and the Trustee. Any notice, demand, direction, request or other instrument authorized or required by this Master Indenture to be given to or filed with the District or the Governing Body or the Trustee shall be deemed to have been sufficiently given or filed for all purposes of this Master Indenture if and when sent by certified mail, return receipt requested:

To the District, addressed to:

Ormond Station Community Development District
c/o Wrathell, Hunt & Associates, LLC
2300 Glades Road
Suite 410W
Boca Raton, Florida 33431

To the Trustee, addressed to:

U.S. Bank Trust Company, National Association
225 East Robinson Street
Suite 250
Orlando, Florida 32801
Attention: Corporate Trust Department

or to such other address as shall be provided to the other party hereto in writing.

All documents received by the District and the Trustee under this Master Indenture shall be retained in their possession, subject at all reasonable times to the inspection of any Owner and the agents and representatives thereof.

Section 1303. Manner of Giving Notice to the Owners. Any notice, demand, direction, request, or other instrument authorized or required by this Master Indenture to be mailed to the Owners shall be deemed to have been sufficiently mailed if mailed by first class mail, postage pre-paid, to the Owners at their addresses as they appear at the time of mailing on the registration books maintained by the Bond Registrar.

Section 1304. Successorship of District Officers. If the offices of Chairman or Secretary shall be abolished or any two or more of such offices shall be merged or consolidated, or in the event of a vacancy in any such office by reason of death, resignation, removal from office or otherwise, or in the event any such officer shall become incapable of performing the duties of his office by reason of sickness, absence from the District or otherwise, all powers conferred and all obligations and duties imposed upon such officer shall be performed by the officer succeeding to the principal functions thereof or by the officer upon whom such powers, obligations and duties shall be imposed by law.

Section 1305. Inconsistent Provisions. All provisions of any resolutions, and parts thereof, which are inconsistent with any of the provisions of this Master Indenture are hereby declared to be inapplicable to this Master Indenture.

Section 1306. Further Acts; Counterparts. The officers and agents of the District are hereby authorized and directed to do all acts and things required of them by the Bonds and this Master Indenture, for the full, punctual and complete performance of all of the terms, covenants, provisions and agreements contained in the Bonds and this Master Indenture.

This Master Indenture and any Supplemental Indenture may be executed in duplicate counterparts each of which shall constitute one and the same agreement.

Section 1307. Headings Not Part of Indenture. Any headings preceding the texts of the several Articles and Sections hereof and any table of contents, marginal notes or footnotes appended to copies hereof shall be solely for convenience of reference and shall not constitute a part of this Master Indenture, nor shall they affect its meaning, construction or effect.

Section 1308. Effect of Partial Invalidity. In case any one or more of the provisions of this Master Indenture or of any Bonds shall for any reason be held to be illegal or invalid, such illegality or invalidity shall not affect any other provision of this Master Indenture or of the Bonds, but this Master Indenture and the Bonds shall be construed and enforced as if such illegal or invalid provision had not been

contained therein. The Bonds are issued and this Master Indenture is adopted with the intent that the laws of the State shall govern their construction.

Section 1309. Attorneys' Fees. Any reference herein to the term "attorneys' fees," "counsel fees" or "legal fees" or words of like import shall include but not be limited to fees of legal assistants and paralegals and fees incurred in any and all legal proceedings, including any trial or appellate level proceedings, and any sales tax thereon.

[Remainder of Page Intentionally Left Blank]

Section 1310. Effective Date. This Master Indenture shall be effective as of the date first written above.

(SEAL)

ORMOND STATION COMMUNITY DEVELOPMENT DISTRICT

By: _____
Chairman/Vice Chairman

ATTEST:

By: _____
Secretary/Assistant Secretary

U.S. BANK TRUST COMPANY, NATIONAL ASSOCIATION, as Trustee

By: _____
Vice President

EXHIBIT A

FORM OF REQUISITION

The undersigned, an Authorized Officer of Ormond Station Community Development District (the "District") hereby submits the following requisition for disbursement under and pursuant to the terms of the Master Trust Indenture between the District and U.S. Bank Trust Company, National Association, Orlando, Florida, as trustee (the "Trustee"), dated as of [Dated Date], as amended and supplemented by the [_____] Supplemental Trust Indenture between the District and the Trustee, dated as of [_____] (collectively, the "Indenture"). All capitalized terms used herein shall have the meaning ascribed to such term in the Indenture.

(A) Requisition Number:

(B) Name of Payee:

(C) Amount Payable:

(D) Purpose for which paid or incurred (refer also to specific contract if amount is due and payable pursuant to a contract involving progress payments or state Costs of Issuance, if applicable):

(E) Fund, Account or subaccount from which disbursement is to be made:

The undersigned hereby certifies that:

☐ obligations in the stated amount set forth above have been incurred by the District, that each disbursement set forth above is a proper charge against the [_____] Acquisition and Construction Account and the subaccount, if any, referenced above, that each disbursement set forth above was incurred in connection with the acquisition and/or construction of the [_____] Project and each represents a Cost of the [_____] Project, and has not previously been paid out of such Account or subaccount;

OR

☐ this requisition is for Costs of Issuance payable from the [_____] Costs of Issuance Account that has not previously been paid out of such Account.

The undersigned hereby further certifies that there has not been filed with or served upon the District notice of any lien, right to lien, or attachment upon, or claim affecting the right to receive payment of, any of the moneys payable to the Payee set forth above, which has not been released or will not be released simultaneously with the payment hereof.

The undersigned hereby further certifies that such requisition contains no item representing payment on account of any retained percentage which the District is at the date of such certificate entitled to retain.

Originals or copies of the invoice(s) from the contractor of the improvements acquired or services rendered (or other equivalent supporting documents) with respect to which disbursement is hereby requested are on file with the District.

ORMOND STATION COMMUNITY DEVELOPMENT DISTRICT

By: _____
Authorized Officer

CONSULTING ENGINEER'S APPROVAL FOR NON-COST OF ISSUANCE REQUESTS ONLY

If this requisition is for a disbursement from other than the [_____] Costs of Issuance Account, the undersigned Consulting Engineer hereby certifies that this disbursement is for a Cost of the [_____] Project and is consistent with (i) the applicable acquisition or construction contract, (ii) the plans and specifications for the portion of the [_____] Project with respect to which such disbursement is being made, and (iii) the report of the Consulting Engineer attached as an Exhibit to the [_____] Supplemental Indenture, as such report shall have been amended or modified on the date hereof.

_____
Consulting Engineer

ORMOND STATION

COMMUNITY DEVELOPMENT DISTRICT

10A

ACQUISITION AGREEMENT

THIS ACQUISITION AGREEMENT ("**Agreement**") is made and entered into, by and among:

ADJ HUNTERS RIDGE, LLC, a Florida limited liability company, with an address of 444 Seabreeze Blvd, Suite 805, Daytona Beach, Florida 32118 ("**Developer**"), and

ORMOND STATION COMMUNITY DEVELOPMENT DISTRICT, a local unit of special-purpose government established pursuant to Chapter 190, *Florida Statutes*, whose address is c/o Wrathell, Hunt & Associates LLC, 2300 Glades Road, Suite 410W, Boca Raton, Florida 33431 ("**District**"); and

D.R. HORTON, INC., a Delaware corporation, and the primary homebuilder within the District, and with a mailing address of 1341 Horton Circle, Arlington, Texas 76011 ("**D.R. Horton, Inc.**").

RECITALS

WHEREAS, the District was established by ordinance enacted by the Board of County Commissioners of Flagler County, Florida, pursuant to the Uniform Community Development District Act of 1980, Chapter 190, *Florida Statutes,* as amended ("**Act**"), and is validly existing under the Constitution and laws of the State of Florida; and

WHEREAS, the Act authorizes the District to issue bonds for the purpose, among others, of planning, financing, constructing, and acquiring certain infrastructure, roadways, stormwater management, utilities (water & sewer), offsite improvements, landscaping/lighting, and other infrastructure within or without the boundaries of the District; and

WHEREAS, the Developer is the owner of lands within the boundaries of the District; and

WHEREAS, D.R. Horton, Inc. is the proposed homebuilder for lots within the boundaries of the District pursuant to a sales agreement between D.R. Horton, Inc. and Developer; and

WHEREAS, the District presently intends to finance the planning, design, acquisition, construction, and installation of certain infrastructure improvements, facilities, and services known as the "**Project**" and as detailed in the District's *Engineer's Report,* dated _____, 2023 **(**"**Engineer's Report**"), attached to this Agreement as **Exhibit A**; and

WHEREAS, the District intends to finance all or a portion of the Project through the use of proceeds from future special assessment bonds ("**Bonds**"); and

WHEREAS, the District has not had sufficient monies on hand to allow the District to contract directly for: (i) the preparation of the surveys, testing, reports, drawings, plans, permits, specifications, and related documents necessary to complete the Project ("**Work Product**"); or (ii) construction and/or installation of the improvements comprising the Project ("**Improvements**"); and

WHEREAS, the District acknowledges the Developer's need to commence development of the lands within the District in an expeditious and timely manner; and

WHEREAS, in order to avoid a delay in the commencement of the development of the Work Product and/or the Improvements, the Developer has advanced, funded, commenced, and completed and/or will complete certain of the Work Product and/or Improvements; and

WHEREAS, the Developer and the District are entering into this Agreement to set forth the process by which the District may acquire the Work Product, the Improvements, and any related real property interests ("**Real Property**") and in order to ensure the timely provision of the infrastructure and development.

NOW, THEREFORE, based upon good and valuable consideration and the mutual covenants of the parties, the receipt of which and sufficiency of which are hereby acknowledged, the parties agree as follows:

1. INCORPORATION OF RECITALS. The recitals stated above are true and correct and by this reference are incorporated as a material part of this Agreement.

2. ADVANCED FUNDING. Prior to the issuance of the Bonds, the Developer may elect to make available to the District such monies as are necessary to enable the District to proceed with, and expedite, the design, engineering, and construction of the Project. The funds ("**Advanced Funds**") shall be placed in the District's depository as determined by the District, and shall be repaid to the Developer solely from available proceeds of the Bonds, subject to the terms of this Agreement. The District shall individually account for costs incurred and Advanced Funds expended in connection with the Project.

3. WORK PRODUCT AND IMPROVEMENTS. The parties agree to cooperate and use good faith and best efforts to undertake and complete the acquisition process contemplated by this Agreement on such date or dates as the parties may jointly agree upon (each, an "**Acquisition Date**"). Subject to any applicable legal requirements (e.g., but not limited to, those laws governing the use of proceeds from tax exempt bonds), and the requirements of this Agreement, the Developer agrees to convey, and the District agrees to acquire, completed Work Product and Improvements that are part of the Project.

a. ***Request for Conveyance and Supporting Documentation –*** When Work Product or Improvements are ready for conveyance by the Developer to the District, the Developer shall notify the District in writing, describing the nature of the Work Product and/or Improvement and estimated cost. Additionally, Developer agrees to provide, at or prior to the applicable Acquisition Date, the following: (i) documentation of actual costs paid, (ii) instruments of conveyance such as bills of sale or such other instruments as may be requested by the District, and (iii) any other releases, warranties, indemnifications or documentation as may be reasonably requested by the District.

b. ***Costs –*** Subject to any applicable legal requirements (e.g., but not limited to, those laws governing the use of proceeds from tax exempt bonds), the availability of proceeds from the Bonds, and the requirements of this Agreement, the District shall pay the lesser of (i) the actual cost of creation/construction of the Work Product or Improvements, and (ii) the fair market value of the Work Product or Improvements. The Developer shall provide copies of any and all invoices, bills, receipts, or other evidence of costs incurred by the Developer for any Work Product and/or

Improvements. The District Engineer shall review all evidence of cost and shall certify to the District's Board of Supervisors (**"Board"**) whether the cost being paid is the lesser of (i) the actual cost of creation/construction of the Work Product or Improvements, and (ii) the fair market value of the Work Product or Improvements. The District Engineer's opinion as to cost shall be set forth in an Engineer's Certificate which shall accompany the requisition for the funds from the District's Trustee for the Bonds ("**Trustee**").

c. ***Conveyances on "As Is" Basis.*** Unless otherwise agreed, all conveyances of Work Product and/or Improvements shall be on an "as is" basis. That said, the Developer agrees to assign, transfer and convey to the District any and all rights the Developer may have against any and all firms or entities which created the Work Product and/or Improvements, including, but not limited to, any and all warranties and other forms of indemnification.

d. ***Right to Rely on Work Product and Releases –*** The Developer agrees to release to the District all right, title, and interest which the Developer may have in and to any Work Product conveyed hereunder, as well as all common law, statutory, and other reserved rights, including all warranties and copyrights in the Work Product and extensions and renewals thereof under United States law and throughout the world, and all publication rights and all subsidiary rights and other rights in and to the Work Product in all forms, mediums, and media, now known or hereinafter devised. To the extent determined necessary by the District, the Developer shall reasonably obtain all releases from any professional providing services in connection with the Work Product to enable the District to use and rely upon the Work Product. The District agrees to allow the Developer access to and use of the Work Product without the payment of any fee by the Developer. However, to the extent the Developer's access to and use of the Work Product causes the District to incur any cost or expense, such as copying costs, the Developer agrees to pay such cost or expense.

e. ***Transfers to Third Party Governments; Payment for Transferred Property –*** If any item acquired is to be conveyed to a third-party governmental body, then the Developer agrees to cooperate and provide such certifications, documents, bonds, warranties, and/or forms of security as may be required by that governmental body, if any. Further, the Developer shall make reasonable efforts to first transfer such Work Product and/or Improvements to the District pursuant to the terms of this Agreement, and prior to the transfer of such Work Product and/or Improvements to the third-party governmental entity. Regardless, and subject to the terms of this Agreement, any transfer, dedication, conveyance or assignment of such Work Product and/or Improvements directly to a third-party governmental entity prior to the District's acquisition of the Work Product and/or Improvements shall be deemed a transfer to the District of such Work Product and/or Improvements and then a re-transfer to the third party governmental entity.

f. ***Permits –*** The Developer agrees to cooperate fully in the transfer of any permits to the District or a governmental entity with maintenance obligations for any Improvements conveyed pursuant to this Agreement.

g. ***Engineer's Certification*** – The District shall accept any completed Work Product and/or Improvements where the District Engineer (or other consulting engineer reasonably acceptable to the District), in his/her professional opinion, is able to certify that, in addition to any other requirements of law: (i) the Work Product and/or Improvements are part of the Project; (ii) the price for such Work Product and/or Improvements did not exceed the lesser of the cost of creating the Work Product and/or Improvements or the fair market value of the Work Product and/or Improvements; (iii) as to Work Product, the Work Product is capable of being used for the purposes intended by the District, and, as to any Improvements, the Improvements were installed in accordance with their specifications, and are capable of performing the functions for which they were intended; and (iv) as to any Improvements, all known plans, permits and specifications necessary for the operation and maintenance of the Improvements are complete and on file with the District, and have been transferred, or are capable of being transferred, to the District for operations and maintenance responsibilities.

4. CONVEYANCE OF REAL PROPERTY. The Developer agrees that it will convey to the District at or prior to the applicable Acquisition Date as determined solely by the District, by a special warranty deed or other instrument acceptable to the Board together with a metes and bounds or other description, the Real Property upon which any Improvements are constructed or which are necessary for the operation and maintenance of, and access to, the Improvements.

a. ***Cost.*** The parties agree that all Real Property shall be provided to the District at no cost, unless (i) the costs for the Real Property are expressly included as part of the Project, as described in the Engineer's Report, and (ii) the purchase price for the Real Property is the lesser of the appraised value of the Real Property, based on an appraisal obtained by the District for this purpose, or the cost basis of the Real Property to the Developer.

b. ***Fee Title and Other Interests –*** The District may determine in its reasonable discretion that fee title for Real Property is not necessary and in such cases shall accept such other interest in the lands upon which the Improvements are constructed as the District deems acceptable.

c. ***Developer Reservation –*** Any conveyance of Real Property hereunder by special warranty deed or other instrument shall be subject to a reservation by Developer of its right and privilege to use the area conveyed to construct any Improvements and any future improvements to such area for any related purposes (including, but not limited to, construction traffic relating to the construction of the Development) not inconsistent with the District's use, occupation or enjoyment thereof.

d. ***Fees, Taxes, Title Insurance –*** The Developer shall pay the cost for recording fees and documentary stamps required, if any, for the conveyance of the lands upon which the Improvements are constructed. The Developer shall be responsible for all taxes and assessments levied on the lands upon which the Improvements are constructed until such time as the Developer conveys all said lands to the District. At the time of conveyance, the Developer shall provide, at its expense, an owner's title insurance policy or other evidence of title in a form satisfactory to the District.

e. ***Boundary Adjustments –*** Developer and the District agree that reasonable future boundary adjustments may be made as deemed necessary by both parties in order to accurately describe lands conveyed to the District and lands which remain in Developer's ownership. The parties agree that any land transfers made to accommodate such adjustments shall be accomplished by donation. However, the party requesting such adjustment shall pay any transaction costs resulting from the adjustment, including but not limited to taxes, title insurance, recording fees or other costs. Developer agrees that if a court or other governmental entity determines that a re-platting of the lands within the District is necessary, Developer shall pay all costs and expenses associated with such actions.

5. TAXES, ASSESSMENTS, AND COSTS.

a. ***Taxes and Assessments on Property Being Acquired***. The District is an exempt governmental unit acquiring property pursuant to this Agreement for use exclusively for public purposes. Accordingly, in accordance with Florida law, the Developer agrees to place in escrow with the County tax collector an amount equal to the current ad valorem taxes and non-ad valorem assessments (with the exception of those ad valorem taxes and non-ad valorem assessments levied by the District) prorated to the date of transfer of title, based upon the expected assessment and millage rates giving effect to the greatest discount available for early payment.

i. If and only to the extent the property acquired by the District is subject to ad valorem taxes or non-ad valorem assessments, the Developer agrees to reimburse the District for payment, or pay on its behalf, any and all ad valorem taxes and non-ad valorem assessments imposed during the calendar year in which each parcel of property is conveyed.

ii. Nothing in this Agreement shall prevent the District from asserting any rights to challenge any taxes or assessments imposed, if any, on any property of the District.

b. ***Notice.*** The parties agree to provide notice to the other within thirty (30) calendar days of receipt of any notice of potential or actual taxes, assessments, or costs, as a result of any transaction pursuant to this Agreement, or notice of any other taxes, assessments, or costs imposed on the property acquired by the District as described in subsection a. above. The Developer covenants to make any payments due hereunder in a timely manner in accord with Florida law. In the event that the Developer fails to make timely payment of any such taxes, assessments, or costs, the Developer acknowledges the District's right to make such payment. If the District makes such payment, the Developer agrees to reimburse the District within thirty (30) calendar days of receiving notice of such payment, and to include in such reimbursement any fees, costs, penalties, or other expenses which accrued to the District as a result of making such a payment, including interest at the maximum rate allowed by law from the date of the payment made by the District.

c. ***Tax liability not created.*** Nothing herein is intended to create or shall create any new or additional tax liability on behalf of the Developer or the District. Furthermore, the parties reserve all respective rights to challenge, pay under protest, contest or litigate the imposition of any tax, assessment, or cost in good faith they believe is unlawfully or inequitably imposed and agree to cooperate in good faith in the challenge of any such imposition.

6. ACQUISITIONS AND BOND PROCEEDS. The District may in the future, and in its sole discretion, elect to issue Bonds that may be used to finance portions of work acquired hereunder, as well as reimburse Advanced Funds. In the event that the District issues the Bonds and has bond proceeds available to pay for any portion of the Project acquired by the District, or any Advanced Funds, and subject to the terms of the applicable documents relating to the Bonds, then the District shall promptly make payment for any such acquired Work Product, Improvements or Real Property, or reimbursable Advanced Funds, pursuant to the terms of this Agreement; provided, however, that no such obligation shall exist where the Developer (or D.R. Horton, Inc.) is in default on the payment of any debt service assessments due on any property owned by the Developer (or D.R. Horton, Inc.), or is in default under any agreements between the Developer (or D.R. Horton, Inc.) and the District, or, further, in the event the District's bond counsel determines that any such acquisitions or payments for Advanced Funds are not properly compensable for any reason, including, but not limited to federal tax restrictions imposed on tax-exempt financing. Interest shall not accrue on any amounts owed for any prior acquisitions, or Advanced Funds. Unless otherwise provided in an applicable trust indenture, and in the event the District does not or cannot issue sufficient bonds within five (5) years from the date of this Agreement to pay for all acquisitions hereunder, and reimburse Advanced Funds, and, thus does not make payment for any unfunded acquisitions, or any unreimbursed Advanced Funds, then the parties agree that the District shall have no payment or reimbursement obligation whatsoever for those unfunded acquisitions, or unreimbursed Advanced Funds. The Developer and D.R. Horton, Inc. acknowledge that the District may convey some or all of the Work Product and/or Improvements described in the Engineer's Report to a general purpose unit of local government (e.g., the County) and consent to the District's conveyance of such Work Product and/or Improvements prior to any payment being made by the District.

7. CONTRIBUTIONS. In connection with the issuance of the Bonds, the District will levy debt service special assessments to secure the repayment of Bonds. As described in more detail in the District's applicable assessment reports ("**Assessment Report**"), and prior to the issuance of the Bonds, the Developer (or D.R. Horton, Inc.) may request that such debt service special assessments be reduced for certain product types. To accomplish any such requested reduction, and pursuant to the terms of this Agreement, the Developer agrees to provide a contribution of Improvements, Work Product and/or Real Property based on appraised value, comprising a portion of the Project and to meet the minimum requirements set forth in the Assessment Report, if any. Any such contributions shall not be eligible for payment by the District hereunder.

8. IMPACT FEE CREDITS. [RESERVED.]

9. UTILITY CONNECTION FEES. [RESERVED.]

10. DEFAULT. A default by any party under this Agreement shall entitle the others to all remedies available at law or in equity, which may include, but not be limited to, the right of damages and/or specific performance. Any default under an applicable trust indenture for the Bonds caused by the Developer, D.R. Horton, Inc. and/or their affiliates shall be a default hereunder, and the District shall have

no obligation to fund the Project in the event of such a default. Notwithstanding the foregoing, none of the parties shall be liable for any consequential, special, indirect or punitive damages due to a default hereunder. Prior to commencing any action for a default hereunder, the party seeking to commence such action shall first provide written notice to the defaulting party of the default and an opportunity to cure such default within 30 days.

11. ATTORNEYS' FEES AND COSTS. In the event that any party is required to enforce this Agreement by court proceedings or otherwise, then the parties agree that the substantially prevailing party shall be entitled to recover from the other all fees and costs incurred, including reasonable attorneys' fees and costs for trial, alternative dispute resolution, or appellate proceedings.

12. AMENDMENTS. Amendments to and waivers of the provisions contained in this Agreement may be made only by an instrument in writing which is executed by the parties hereto.

13. AUTHORIZATION. The execution of this Agreement has been duly authorized by the appropriate body or official of the parties; the parties have complied with all the requirements of law; and the parties have full power and authority to comply with the terms and provisions of this instrument.

14. NOTICES. All notices, requests, consents and other communications under this Agreement ("**Notices**") shall be in writing and shall be delivered, mailed by First Class Mail, postage prepaid, or overnight delivery service, to the parties, at the addresses first set forth above. Except as otherwise provided in this Agreement, any Notice shall be deemed received only upon actual delivery at the address set forth above. Notices delivered after 5:00 p.m. (at the place of delivery) or on a non-business day, shall be deemed received on the next business day. If any time for giving Notice contained in this Agreement would otherwise expire on a non-business day, the Notice period shall be extended to the next succeeding business day. Saturdays, Sundays, and legal holidays recognized by the United States government shall not be regarded as business days. Counsel for the parties may submit notices on behalf of the respective party. Any party or other person to whom Notices are to be sent or copied may notify the other parties and addressees of any change in name or address to which Notices shall be sent by providing the same on five (5) days written notice to the parties and addressees set forth herein.

15. ARM'S LENGTH TRANSACTION. This Agreement has been negotiated fully among the parties as an arm's length transaction. The parties participated fully in the preparation of this Agreement and received the advice of counsel. In the case of a dispute concerning the interpretation of any provision of this Agreement, the parties are deemed to have drafted, chosen, and selected the language, and the doubtful language will not be interpreted or construed against any particular party.

16. THIRD PARTY BENEFICIARIES. This Agreement is solely for the benefit of the parties and no right or cause of action shall accrue upon or by reason, to or for the benefit of any third party not a formal party to this Agreement. Nothing in this Agreement expressed or implied is intended or shall be construed to confer upon any person or corporation other than the parties any right, remedy, or claim under or by reason of this Agreement or any of the provisions or conditions of this Agreement; and all of the provisions, representations, covenants, and conditions contained in this Agreement shall inure to the sole benefit of and shall be binding upon the parties and their respective representatives, successors, and assigns.

17. ASSIGNMENT. Except as otherwise expressly set forth in this Agreement, the parties may not assign this Agreement or any monies to become due hereunder without the prior written approval of the others.

18. D.R. HORTON, INC. RIGHTS AND OBLIGATIONS: Notwithstanding anything in this Agreement to the contrary, the Developer hereby assigns to D.R. Horton, Inc. any and all right or claim that the Developer may have to any payment by the District for any Work Product, Improvements or Real Property acquired under this Agreement, or for Advanced Funds advanced under this Agreement. Instead, and subject to the provisions of this Agreement, the District shall make any such payments under this Agreement to D.R. Horton, Inc. Further, D.R. Horton, Inc. agrees to reasonably cooperate with the District and the Developer, and in connection with the District's acquisition of Work Product, Improvements or Real Property pursuant to Sections 3 through 5 of this Agreement (including, but not limited to, by providing any Real Property interests necessary under Sections 4 and 5 that the Developer is not able to otherwise provide).

19. APPLICABLE LAW AND VENUE. This Agreement and the provisions contained herein shall be construed, interpreted and controlled according to the laws of the State of Florida. Each party consents that the venue for any litigation arising out of or related to this Agreement shall be in the County in which the District is located.

20. PUBLIC RECORDS. All documents of any kind provided to the District in connection with this Agreement may be public records and shall treated by the parties as such in accordance with Florida law.

21. SEVERABILITY. The invalidity or unenforceability of any one or more provisions of this Agreement shall not affect the validity or enforceability of the remaining portions of this Agreement, or any part of this Agreement not held to be invalid or unenforceable.

22. LIMITATIONS ON GOVERNMENTAL LIABILITY. Nothing in this Agreement shall be deemed as a waiver of immunity or limits of liability of the District beyond any statutory limited waiver of immunity or limits of liability which may have been adopted by the Florida Legislature in Section 768.28, *Florida Statutes,* or other law, and nothing in this Agreement shall inure to the benefit of any third party for the purpose of allowing any claim which would otherwise be barred by sovereign immunity or by other operation of law.

23. HEADINGS FOR CONVENIENCE ONLY. The descriptive headings in this Agreement are for convenience only and shall not control nor affect the meaning or construction of any of the provisions of this Agreement.

24. COUNTERPARTS. This Agreement may be executed in any number of counterparts, each of which when executed and delivered shall be an original; however, all such counterparts together shall constitute, but one and the same instrument. Signature and acknowledgment pages, if any, may be detached from the counterparts and attached to a single copy of this document to physically form one document.

[THIS SPACE INTENTIONALLY LEFT BLANK]

WHEREFORE, the parties below execute the *Acquisition Agreement* to be effective as of the 29th day of June, 2023.

ORMOND STATION COMMUNITY DEVELOPMENT DISTRICT

_____
By: _____
Its: Chair/Vice Chair, Board of Supervisors

ADJ HUNTERS RIDGE, LLC

_____
By: _____
Its: _____

D.R. HORTON, INC.

_____
By: _____
Its: _____

Exhibit A: *Engineer's Report,* dated _____, 2023

ORMOND STATION

COMMUNITY DEVELOPMENT DISTRICT

10B

_____, 2023

Ormond Station Community Development District
c/o Cindy Cerbone, District Manager
Wrathell Hunt and Associates, LLC
2300 Glades Road, Suite 410W
Boca Raton, Florida 33431

Re: Letter Agreement for Acquisition of Groveside at Ormond Station Improvements

Dear Cindy,

Pursuant to the *Acquisition Agreement,* dated June 29, 2023 (**"Acquisition Agreement"**), by and among the Ormond Station Community Development District (**"District"**), ADJ Hunters Ridge, LLC ("**Developer**"), and D.R. Horton, Inc. ("**D.R. Horton, Inc.**"), you are hereby notified that the Developer has completed and wishes to sell ("**Sale**") to the District certain "**Improvements**" as described in **Exhibit A** attached hereto. Subject to the terms of the Acquisition Agreement, the following terms govern the proposed Sale:

- As consideration for the Sale, and subject to the terms of the Acquisition Agreement, the District agrees to pay from bond proceeds the amount identified in **Exhibit A** attached hereto, which represents the actual cost of constructing and/or creating the Improvements. Subject to the terms of the Acquisition Agreement, this amount will be processed by requisition and paid to D.R. Horton, Inc., upon availability of bond proceeds.
- Notwithstanding anything to the contrary herein, certain amounts, as identified in **Exhibit A,** may still be owed to contractors (balance to finish & retainage) and Developer agrees to ensure that all punch list and/or other open items necessary to complete the Improvements are completed and to timely make payment for all remaining amounts owed under the contract, and to ensure that no liens are placed on the Improvements. Subject to the terms of the Acquisition Agreement, the District may process the remaining amounts owed by requisition and pay D.R. Horton, Inc., upon availability of bond proceeds and upon proof of payment by the Developer to the Contractor of the remaining amounts.
- The Developer agrees, at the direction of the District, to assist with the transfer of any permits or similar approvals, as well as other work product, necessary for the operation of the Improvements, and to provide any maintenance bonds or other forms of security required by the City for turnover of the utilities (which comprise a portion of the Improvements) to the City.

[CONTINUED ON FOLLOWING PAGE]

If the District is in agreement with the terms stated herein, please execute this letter agreement in the space below and proceed with the necessary steps to effect the Sale.

Agreed to by:
ORMOND STATION COMMUNITY DEVELOPMENT DISTRICT

_____
Name: _____
Title: _____

Sincerely,
ADJ HUNTERS RIDGE, LLC

_____
Name: _____
Title: _____

Agreed to by:
D.R. HORTON, INC.

_____
Name: _____
Title: _____

EXHIBIT A

Description of Groveside at Ormond Station Improvements

Utilities **-** All wastewater lines, potable water lines and reclaimed water lines, including but not limited to all pipes, structures, fittings, valves, services, tees, laterals to the point of connection, manholes, lift stations, facilities, equipment and appurtenances thereto, located within or upon Tract G (Lift Station), Tract RW-1 (Roadways), and any "Utility Easements," as identified in the plat known as *Groveside at Ormond Station,* as recorded at Plat Book 41, Pages 1 - 5, of the Official Records of Flagler County, Florida.

Roadways **-** All public roads, pavement, curbing and other physical improvements – including but not limited to landscaping elements – located within or upon Tract RW-1 (Roadways), as identified in the plat known as *Groveside at Ormond Station,* as recorded at Plat Book 41, Pages 1 - 5, of the Official Records of Flagler County, Florida.

Surface Water Management – All drainage and surface water management systems, including but not limited to sod, surface water control structures, curb and gutter, and pipes, located within or upon Tracts E, F, H-1 and H-2 (Drainage), Tract RW-1 (Roadways), the "Drainage Easements," and the "Drainage, Construction & Maintenance Easements", as identified on the plat known as *Groveside at Ormond Station,* as recorded at Plat Book 41, Pages 1 - 5, of the Official Records of Flagler County, Florida.

Work Product – Any and all site plans, construction and development drawings, plans and specifications, documents, surveys, engineering and soil reports and studies, licenses, permits, zoning approvals, entitlements, building permits, demolition and excavation permits, curb cut and right-of-way permits, utility permits, drainage rights, bonds, and similar or equivalent private and governmental documents of every kind and character whatsoever pertaining or applicable to or in any way connected with the development, construction, and ownership of the public improvements for the project as described in the *Engineer's Report*, dated June 29, 2023.

Improvement	**Total Amount**	**Paid To Date**	**Balance Owed**	**Retainage**
Water				
Sanitary Sewer				
Reuse				
Roadways				
Surface Water Management				
Totals				

CORPORATE DECLARATION REGARDING COSTS PAID
[GROVESIDE AT ORMOND STATION IMPROVEMENTS]

ADJ HUNTERS RIDGE, LLC, a Florida limited liability company ("**Developer**"), does hereby certify to the Ormond Station Community Development District ("**District**"), a special purpose unit of local government established pursuant to Chapter 190, *Florida Statutes*:

1. Developer is the developer of certain lands within District.
2. The District's *Engineer's Report*, dated June 29, 2023, as may be supplemented from time to time (together, "**Engineer's Report**") describes certain public infrastructure improvements that the District intends to finance, fund, plan, establish, acquire, construct or reconstruct, enlarge or extend, equip, operate, or maintain pursuant to Chapter 190, *Florida Statutes*.
3. Developer has expended funds to develop and/or acquire certain of the public infrastructure improvements described in the Engineer's Report and more specifically described in **Exhibit A**. The attached **Exhibit A** accurately identifies certain of those improvements that have been completed to date and states the amounts that Developer has spent on those improvements.
4. Except for the balance to finish and/or retainage set forth in **Exhibit A**, no money is owed to any contractors or subcontractors for any work performed on the completed improvements.
5. The Developer acknowledges that the District intends to rely on this Declaration for purposes of acquiring the infrastructure improvements identified in **Exhibit A**.

IN WITNESS WHEREOF, the undersigned has executed this certificate for and on behalf of the Developer as of the ____ day of _____, 2023.

ADJ HUNTERS RIDGE, LLC

_____
Name: _____
Title: _____

STATE OF _____
COUNTY OF _____

The foregoing instrument was sworn and subscribed before me by means of ☐ physical presence or ☐ online notarization this _____ day of _____, 2023, by _____ as _____ of ADJ Hunters Ridge, LLC, a Florida limited liability company, and who appeared before me this day in person, and who is either personally known to me, or produced _____ as identification.

_____
NOTARY PUBLIC, STATE OF _____
Name:_____
(Name of Notary Public, Printed, Stamped or Typed as Commissioned)

(NOTARY SEAL)

DISTRICT ENGINEER'S CERTIFICATE
[GROVESIDE AT ORMOND STATION IMPROVEMENTS]

_____, 2023

Board of Supervisors
Ormond Station Community Development District

Re: Acquisition of Improvements

Ladies and Gentlemen:

The undersigned is a representative of Madden, Moorhead & Stokes, LLC ("**District Engineer**"), as District Engineer for the Ormond Station Community Development District ("**District**") and does hereby make the following certifications in connection with the District's acquisition from ADJ Hunters Ridge, LLC ("**Developer**") as to certain public infrastructure improvements ("**Improvements**") as further detailed in **Exhibit A**. The undersigned, an authorized representative of the District Engineer, hereby certifies that:

1. I have reviewed the Improvements. I have further reviewed certain documentation relating to the same, including but not limited to certain invoices, plans, and other documents.

2. The Improvements are within the scope of the District's capital improvement plan as set forth in the District's *Engineer's Report*, dated June 29, 2023, as may be supplemented from time to time (together, "**Engineer's Report**"), and specially benefit property within the District as further described in the Engineer's Report.

3. The Improvements were installed in accordance with their specifications, and, subject to the design specifications, are capable of performing the functions for which they were intended. I am not aware of any defects in the Improvements.

4. The total costs associated with the Improvements are as set forth in **Exhibit A.** Such costs are equal to or less than each of the following: (i) what was actually paid by the Developer to create and/or acquire the Improvements, and (ii) the reasonable fair market value of the Improvements.

5. All known plans, permits and specifications necessary for the operation and maintenance of the Improvements are complete and on file with the District, and have been transferred, or are capable of being transferred, to the District for operations and maintenance responsibilities.

6. With this document, I hereby certify that it is appropriate at this time for the District to acquire the Improvements.

MADDEN, MOORHEAD & STOKES, LLC

_____
_____, P.E.
Florida Registration No. _____
District Engineer

STATE OF _____
COUNTY OF _____

The foregoing instrument was acknowledged before me by means of ☐ physical presence or ☐ online notarization this _____ day of _____, 2023, by _____ as _____ of _____, and with authority to execute the foregoing on behalf of the entit(ies) identified above, and who appeared before me this day in person, and who is either personally known to me, or produced _____ as identification.

_____
NOTARY PUBLIC, STATE OF _____

(NOTARY SEAL)

Name:_____
(Name of Notary Public, Printed,
Stamped or Typed as Commissioned)

CONTRACTOR ACKNOWLEDGMENT AND RELEASE
[GROVESIDE AT ORMOND STATION IMPROVEMENTS]

THIS ACKNOWLEDGMENT & RELEASE ("Release") is made to be effective the ___ day of _____, 2023, by **Hazen Construction, LLC** ("**Contractor**"), with an address of 1599 Tionia Road, New Smyrna Beach, Florida 32168, in favor of the **Ormond Station Community Development District** ("**District**"), which is a local unit of special-purpose government situated in Flagler County, Florida, and having offices at 2300 Glades Road, Suite 410W, Boca Raton, Florida 33431.

RECITALS

WHEREAS, pursuant to that certain *Standard Abbreviated Form of Agreement Between Owner and Contractor* ("**Contract**") between Contractor and ADJ Hunters Ridge, LLC, ("**Developer**"), Contractor has constructed for Developer certain infrastructure improvements, as described in **Exhibit A** ("**Improvements**"); and

WHEREAS, Developer may in the future convey the Improvements to the District and for that purpose has requested Contractor to confirm the release of all restrictions on the District's right to use and rely upon the Improvements; and

WHEREAS, Contractor has agreed to the release of any such restrictions.

NOW, THEREFORE, for and in consideration of mutual promises and obligations, the receipt and sufficiency of which are hereby acknowledged, Contractor provides the following acknowledgment and release:

1. **GENERAL.** The recitals so stated above are true and correct and by this reference are incorporated as a material part of this Release.

2. **ACQUISITION OF IMPROVEMENTS.** Contractor acknowledges that the District is acquiring or has acquired the Improvements constructed by Contractor in connection with the Contract, from Developer, and accordingly, the District has the unrestricted right to rely upon the terms of the Contract for same.

3. **WARRANTY.** Contractor hereby expressly acknowledges the District's right to enforce the terms of the Contract, including but not limited to any warranties and other forms of indemnification provided therein and to rely upon and enforce any other warranties provided under Florida law.

4. **CERTIFICATION.** Except as set forth herein, Contractor hereby acknowledges that it has been fully compensated for its services and work related to completion of the Improvements. Contractor further certifies that, except as set forth herein, no outstanding requests for payment exist related to the Improvements, including any payments to

subcontractors, materialmen, suppliers or otherwise, and that there is no disagreement as to the appropriateness of payment made for the Improvements. Except as set forth herein, this document shall constitute a final waiver and release of lien for any payments due to Contractor by Developer or District for the Improvements.

Notwithstanding anything to the contrary herein, Contractor is owed **$_____**(including balance to finish and retainage) related to the Improvements and understands that such amounts shall be paid by Developer. The effectiveness of this Acknowledgment and Release is contingent upon such payment being timely made.

HAZEN CONSTRUCTION, LLC

_____
By:_____
Its:_____

STATE OF _____
COUNTY OF _____

The foregoing instrument was acknowledged before me by means of ☐ physical presence or ☐ online notarization this _____ day of _____, 2023, by _____ as _____ of _____, and with authority to execute the foregoing on behalf of the entit(ies) identified above, and who appeared before me this day in person, and who is either personally known to me, or produced _____ as identification.

_____
NOTARY PUBLIC, STATE OF _____

(NOTARY SEAL)

Name:_____
(Name of Notary Public, Printed,
Stamped or Typed as Commissioned)

BILL OF SALE AND LIMITED ASSIGNMENT
[GROVESIDE AT ORMOND STATION IMPROVEMENTS]

THIS BILL OF SALE AND LIMITED ASSIGNMENT is made to be effective as of the 29th day of June, 2023, by and between **ADJ Hunters Ridge, LLC,** a Florida limited liability company, with an address of 444 Seabreeze Boulevard, Daytona Beach, Florida 32118 ("**Grantor**"), and **Ormond Station Community Development District,** a local unit of special-purpose government established pursuant to Chapter 190, *Florida Statutes* ("**District**" or "**Grantee**") whose address is c/o Wrathell, Hunt and Associates, LLC, 2300 Glades Road, Suite 410W, Boca Raton, Florida 33431.

NOW THEREFORE, for good and valuable consideration, the receipt and sufficiency of which are hereby acknowledged, Grantor and Grantee, intending to be legally bound, do hereby agree as follows:

1. Grantor hereby transfers, grants, conveys, and assigns to Grantee all right, title and interest of Grantor, if any, in and to the following property (together, "**Property**") as described below to have and to hold for Grantee's own use and benefit forever:

a) All of the improvements and work product identified in **Exhibit A;** and

b) All of the right, title, interest, and benefit of Grantor, if any, in, to and under any and all contracts, guaranties, affidavits, warranties, bonds, claims, lien waivers, and other forms of indemnification, given heretofore and with respect to the construction, installation, or composition of the improvements and work product described in **Exhibit A**.

2. Grantor hereby covenants that: (i) Grantor is the lawful owner of the Property; (ii) the Property is free from any liens or encumbrances and the Grantor covenants to timely address any such liens or encumbrances if and when filed; (iii) Grantor has good right to sell the Property; and (iv) the Grantor will warrant and defend the sale of the Property hereby made unto the Grantee against the lawful claims and demands of all persons claiming by, through or under the Grantor.

3. Without waiving any of the rights against third parties granted herein, the Property is being conveyed to the District in its as-is condition, without representation or warranty of any kind from Grantor. The District agrees that Grantor shall not be responsible or liable to the District for any defect, errors, or omissions in or relating to the development and/or entitlement of, or construction of improvements on or related to, the Property, latent or otherwise, or on account of any other conditions affecting the Property, as the District is purchasing the Property, "**AS IS, WHERE IS**", **AND** "**WITH ALL FAULTS**".

4. The Grantor represents that it has no knowledge of any latent or patent defects in the Property, and hereby assigns, transfers and conveys to the Grantee any and all rights against any and all firms or entities which may have caused any latent or patent defects, including, but not limited to, any and all warranties and other forms of indemnification.

5. By execution of this document, the Grantor affirmatively represents that it has the contractual right, consent and lawful authority of any and all forms to take this action in this document and in this form. Nothing herein shall be construed as a waiver of Grantee's limitations on liability as provided in Section 768.28, *Florida Statutes*, and other statutes and law.

[CONTINUED ON FOLLOWING PAGE]

WHEREFORE, the foregoing Bill of Sale and Limited Assignment is hereby executed and delivered on the date first set forth above.

Signed, sealed and delivered by:

WITNESSES

By: _____
Name: _____

By: _____
Name: _____

ADJ HUNTERS RIDGE, LLC

_____
Name: _____
Title: _____

STATE OF _____
COUNTY OF _____

The foregoing instrument was acknowledged before me by means of ☐ physical presence or ☐ online notarization this _____ day of _____, 2023, by _____ as _____ of _____, and with authority to execute the foregoing on behalf of the entit(ies) identified above, and who appeared before me this day in person, and who is either personally known to me, or produced _____ as identification.

_____
NOTARY PUBLIC, STATE OF _____

(NOTARY SEAL)

Name:_____
(Name of Notary Public, Printed,
Stamped or Typed as Commissioned)

BILL OF SALE

KNOW ALL MEN BY THESE PRESENTS, that **ORMOND STATION COMMUNITY DEVELOPMENT DISTRICT**, a local unit of special-purpose government established pursuant to Chapter 189, Florida Statutes and located in Flagler County, Florida, whose mailing address is c/o Wrathell, Hunt and Associates, LLC, 2300 Glades Road, Suite 410W, Boca Raton, Florida 33431 (hereinafter referred to as "**SELLER**"), for and in consideration of the sum of Ten and No Dollars ($10.00) and other good and valuable consideration, the receipt and sufficiency of which are hereby acknowledged, from the **CITY OF ORMOND BEACH, FLORIDA**, a political subdivision of the State of Florida, whose address is 22 South Beach Street, Ormond Beach, Florida 32174 (hereinafter referred to as "**COUNTY"**), has granted, bargained, sold, transferred, conveyed and delivered to the COUNTY, its executors, administrators, successors and assigns forever, the following:

1. All wastewater lines, pipes, structures, fittings, valves, services, tees, laterals to the point of connection, manholes, facilities, lift stations, equipment and appurtenances thereto located within or upon that certain real property owned by the SELLER and described as Tract G (Lift Station), Tract RW-1 (Roadways), and any "Utility Easements," as identified in the plat known as *Groveside at Ormond Station,* as recorded at Plat Book 41, Pages 1 - 5, of the Official Records of Flagler County, Florida; and

2. All potable water lines, pipes, structures, fittings, valves, services, tees, laterals to the point of connection, manholes, facilities, equipment and appurtenances thereto located within or upon that certain real property owned by the SELLER and described as Tract RW-1 (Roadways), and any "Utility Easements," as identified in the plat known as *Groveside at Ormond Station,* as recorded at Plat Book 41, Pages 1 - 5, of the Official Records of Flagler County, Florida; and

3. All reclaimed potable water lines, pipes, structures, fittings, valves, services, tees, laterals to the point of connection, manholes, facilities, equipment and appurtenances located within or upon that certain real property owned by the SELLER and described as Tract RW-1 (Roadways), and any "Utility Easements," as identified in the plat known as *Groveside at Ormond Station,* as recorded at Plat Book 41, Pages 1 - 5, of the Official Records of Flagler County, Florida.

TO HAVE AND TO HOLD the same unto the COUNTY, its executors, administrators, successors and assigns forever. The COUNTY shall have all rights and title to the above described personal property.

AND the SELLER hereby covenants to and with the COUNTY and assigns that SELLER is the lawful owner of the said personal property; that said personal property is free from all liens and encumbrances; that SELLER has good right and lawful authority to sell said personal property;

and that SELLER fully warrants title to said personal property and shall defend the same against the lawful claims and demands of all persons whomsoever.

IN WITNESS WHEREOF, the SELLER has hereunto set its hand and seal, by and through its duly authorized representatives, this the 30th day of June, 2023.

WITNESS

_____

Print Name: _____

_____

Print Name: _____

ORMOND STATION COMMUNITY DEVELOPMENT DISTRICT, a local unit of special-purpose government

By: _____

Print Name: _____

Its: Chair/Vice Chair, Board of Supervisors

STATE OF FLORIDA
COUNTY OF _____

The foregoing instrument was acknowledged before me by means of [__] physical presence or [__] online notarization, this ___ day of _____, 2023, by _____, as Chairman of the Ormond Station Community Development District, on behalf of the District, who [___] is personally known to me or [___] has produced _____ as identification.

[Affix Seal Here]

_____

NOTARY PUBLIC - STATE OF FLORIDA

Print Name: _____

My Commission Expires: _____

Commission Number: _____

This instrument was prepared by and upon recording should be returned to: Kutak Rock LLP 107 W College Avenue Tallahassee, Florida 32301	(This space reserved for Clerk)

ASSIGNMENT OF PLAT DEDICATION

THIS ASSIGNMENT OF PLAT DEDICATION is made as of this _____ day of _____ , 2023, by **GROVESIDE AT ORMOND STATION HOMEOWNERS ASSOCIATION, INC.**, a Florida not-for-profit corporation, whose address is 10192 Dowden Road, Orlando, Florida 32832 ("**Assignor**"), in favor of **ORMOND STATION COMMUNITY DEVELOPMENT DISTRICT**, a unit of special-purpose local government established pursuant to Chapter 190, *Florida Statutes*, whose address is c/o Wrathell, Hunt and Associates, LLC, 2300 Glades Road, Suite 410W, Boca Raton, Florida 33431 ("**Assignee**").

(Wherever used herein, the terms "Assignor" and "Assignee" include all of the parties to this instrument, the heirs, legal representatives and assigns of individuals, and the successors and assigns of trustees, partnerships, limited liability companies, governmental entities, and corporations.)

WITNESSTH:

That Assignor, for good and valuable consideration, the receipt and sufficiency of which are hereby acknowledged, does hereby grant, transfer, and assign to Assignee the original dedication of rights to Assignor and with respect to:

Tracts A, B, C and D (Conservation Tracts), Tracts E, F, H-1 and H-2 (Drainage Tracts), and Tracts J and K (Sign Tracts), as identified in the plat known as *Groveside at Ormond Station,* as recorded at Plat Book 41, Pages 1 - 5, of the Official Records of Flagler County, Florida.

This Assignment shall be for the use and benefit of Assignee and Assignee's successors and assigns forever.

This Assignment shall be binding on Assignor, its successors and assigns, and shall inure to the benefit of Assignee, its successors and assigns.

IN WITNESS WHEREOF, Assignor has caused these presents to be executed in manner and form sufficient to bind it as of the day and year first above written.

WITNESSES	**GROVESIDE AT ORMOND STATION HOMEOWNERS ASSOCIATION, INC.**
By: _____	By: _____
Name:_____	Name:_____
	Title:_____
By: _____	
Name:_____	

STATE OF _____
COUNTY OF _____

The foregoing instrument was acknowledged before me by means of ☐ physical presence or ☐ online notarization, this _____ day of _____, 2023, by _____ as _____ of Groveside at Ormond Station Homeowners Association Inc., a Florida not-for-profit corporation, on behalf of said entity, who appeared before me this day in person, and who is either personally known to me, or produced _____ as identification.

_____
NOTARY PUBLIC, STATE OF _____

(NOTARY SEAL)

Name:_____
(Name of Notary Public, Printed, Stamped or Typed as Commissioned)

[CONTINUED ON FOLLOWING PAGE]

This Assignment of Plat Dedication is accepted by:

WITNESSES

By: _____
Name: _____

By: _____
Name: _____

ORMOND STATION COMMUNITY DEVELOPMENT DISTRICT

By: _____
Name: _____
Title: _____

STATE OF _____
COUNTY OF _____

The foregoing instrument was acknowledged before me by means of ☐ physical presence or ☐ online notarization, this _____ day of _____, 2023, by _____ as _____ of the Ormond Station Community Development District, a local unit of special-purpose government established pursuant to Chapter 190, *Florida Statutes*, on behalf of said entity, who appeared before me this day in person, and who is either personally known to me, or produced _____ as identification.

_____
NOTARY PUBLIC, STATE OF _____

(NOTARY SEAL)

Name: _____
(Name of Notary Public, Printed, Stamped or Typed as Commissioned)

This instrument was prepared by and upon recording should be returned to: Kutak Rock LLP 107 W College Avenue Tallahassee, Florida 32301	(This space reserved for Clerk)

QUIT CLAIM DEED

THIS QUIT CLAIM DEED is made to be effective as of the ____ day of_____, 2023, by and between **ADJ HUNTERS RIDGE, LLC**, a Florida limited liability company, the owner and developer of lands within the boundary of the District, and whose mailing address is 444 Seabreeze Boulevard, Daytona Beach, Florida 32118 **("Grantor"),** and **ORMOND STATION COMMUNITY DEVELOPMENT DISTRICT,** a local unit of special-purpose government established pursuant to Chapter 190, *Florida Statutes,* being situated in Flagler County, Florida, and whose mailing address is c/o Wrathell, Hunt and Associates, LLC, 2300 Glades Road, Suite 410W, Boca Raton, Florida 33431 **("Grantee").**

(Wherever used herein, the terms "Grantor" and "Grantee" include all of the parties to this instrument, the heirs, legal representatives and assigns of individuals, and the successors and assigns of trustees, partnerships, limited liability companies, governmental entities, and corporations.)

WITNESSETH

THAT GRANTOR, for good and valuable consideration to it in hand paid by Grantee, the receipt and sufficiency whereof are hereby acknowledged, hereby remises, releases and quit-claims to Grantee forever, all the right, title, interest, claim and demand which the Grantor has in and to the following described lot, piece or parcel of land, situate, lying and being in the County of Flagler, State of Florida, and more particularly below **("Property"):**

Tracts A, B, C and D (Conservation Tracts), Tracts E, F, H-1 and H-2 (Drainage Tracts), and Tracts J and K (Sign Tracts), as identified in the plat known as *Groveside at Ormond Station,* as recorded at Plat Book 41, Pages 1 - 5, of the Official Records of Flagler County, Florida.

TOGETHER with all the tenements, hereditaments and appurtenances thereto belonging or in anywise appertaining, and to have and to hold the same in fee simple forever. Such conveyance is subject to all matters of record; however, reference hereto shall not operate to reimpose the same.

TO HAVE AND TO HOLD the same in fee simple forever, subject to taxes for the year hereof and subsequent years, as applicable, and all easements, restrictions, reservations,

conditions, covenants, limitations and agreements of record. This reference to such matters of record shall not operate to re-impose the same.

RESERVATION OF EASEMENT

GRANTOR hereby reserves unto itself and its successors and assigns (including D.R. Horton, Inc.), and Grantee by acceptance hereby gives and grants unto Grantor and its successors and assigns (including D.R. Horton, Inc.), non-exclusive easements for ingress and egress over, upon and across the Property, together with the rights to construct, install, maintain, repair, plant, mow, cultivate, irrigate, improve and care for all amenity, landscaping, hardscaping, irrigation, lighting, conservation and related improvements, and the right to maintain, repair and replace and improve any improvements now or hereafter located on the Property; provided, however, that Grantor's reservation of rights hereunder shall not be deemed to impose any obligations on Grantor (or D.R. Horton, Inc.) to maintain, repair or replace any part of the Property or improvements located thereon.

[CONTINUED ON FOLLOWING PAGE]

IN WITNESS WHEREOF, Grantor has caused these presents to be executed to be effective as of the day and year first above written.

WITNESS

By: _____
Name:_____

By: _____
Name:_____

ADJ HUNTERS RIDGE, LLC

By: _____
Name:_____
Title:_____

STATE OF _____
COUNTY OF _____

The foregoing instrument was acknowledged before me by means of ☐ physical presence or ☐ online notarization, this _____ day of _____, 2023, by _____, as _____ of _____. who appeared before me this day in person, and who is either personally known to me, or produced _____ as identification.

_____
NOTARY PUBLIC, STATE OF _____

(NOTARY SEAL)

Name:_____
(Name of Notary Public, Printed, Stamped or Typed as Commissioned)

Note to Examiner: This instrument evidences a conveyance of an interest in unencumbered real estate as a gift and is exempt from Florida documentary stamp tax pursuant to Rule 12B-4.014(2)(a), Florida Administrative Code.

This instrument was prepared by and upon recording should be returned to: Kutak Rock LLP 107 W College Avenue Tallahassee, Florida 32301	(This space reserved for Clerk)

QUIT CLAIM DEED

THIS QUIT CLAIM DEED is made to be effective as of the ____ day of_____, 2023, by and between **GROVESIDE AT ORMOND STATION HOMEOWNERS ASSOCIATION, INC.,** a Florida non-for-profit corporation, and whose mailing address is 10192 Dowden Road, Orlando, Florida 32832 **("Grantor"),** and **ORMOND STATION COMMUNITY DEVELOPMENT DISTRICT,** a local unit of special-purpose government established pursuant to Chapter 190, *Florida Statutes,* being situated in Flagler County, Florida, and whose mailing address is c/o Wrathell, Hunt and Associates, LLC, 2300 Glades Road, Suite 410W, Boca Raton, Florida 33431 **("Grantee").**

(Wherever used herein, the terms "Grantor" and "Grantee" include all of the parties to this instrument, the heirs, legal representatives and assigns of individuals, and the successors and assigns of trustees, partnerships, limited liability companies, governmental entities, and corporations.)

WITNESSETH

THAT GRANTOR, for good and valuable consideration to it in hand paid by Grantee, the receipt and sufficiency whereof are hereby acknowledged, hereby remises, releases and quit-claims to Grantee forever, all the right, title, interest, claim and demand which the Grantor has in and to the following described lot, piece or parcel of land, situate, lying and being in the County of Flagler, State of Florida, and more particularly below **("Property"):**

> **Tracts A, B, C and D (Conservation Tracts), Tracts E, F, H-1 and H-2 (Drainage Tracts), and Tracts J and K (Sign Tracts), as identified in the plat known as *Groveside at Ormond Station,* as recorded at Plat Book 41, Pages 1 - 5, of the Official Records of Flagler County, Florida.**

TOGETHER with all the tenements, hereditaments and appurtenances thereto belonging or in anywise appertaining, and to have and to hold the same in fee simple forever. Such conveyance is subject to all matters of record; however, reference hereto shall not operate to reimpose the same.

TO HAVE AND TO HOLD the same in fee simple forever, subject to taxes for the year hereof and subsequent years, as applicable, and all easements, restrictions, reservations, conditions, covenants, limitations and agreements of record. This reference to such matters of record shall not operate to re-impose the same.

IN WITNESS WHEREOF, Grantor has caused these presents to be executed to be effective as of the day and year first above written.

WITNESS

By: _____
Name:_____

By: _____
Name:_____

GROVESIDE AT ORMOND STATION HOMEOWNERS ASSOCIATION, INC.

By: _____
Name:_____
Title:_____

STATE OF _____
COUNTY OF _____

The foregoing instrument was acknowledged before me by means of ☐ physical presence or ☐ online notarization, this _____ day of _____, 2023, by _____, as _____ of _____. who appeared before me this day in person, and who is either personally known to me, or produced _____ as identification.

_____
NOTARY PUBLIC, STATE OF _____

(NOTARY SEAL)

Name:_____
(Name of Notary Public, Printed, Stamped or Typed as Commissioned)

Note to Examiner: This instrument evidences a conveyance of an interest in unencumbered real estate as a gift and is exempt from Florida documentary stamp tax pursuant to Rule 12B-4.014(2)(a), Florida Administrative Code.

This instrument was prepared by:

Kutak Rock LLP
107 W College Avenue
Tallahassee, Florida 32301

EASEMENT AGREEMENT
[GROVESIDE AT ORMOND STATION]

THIS EASEMENT AGREEMENT is made and entered into this ___ day of _____, 2023, by and among:

ADJ Hunters Ridge, LLC, a Florida limited liability company, the owner and developer of lands within the boundary of the District, and whose mailing address is 444 Seabreeze Boulevard, Daytona Beach, Florida 32118 ("**Developer**"); and

Groveside at Ormond Station Homeowners Association, Inc., a Florida non-for-profit corporation, and whose mailing address is 10192 Dowden Road, Orlando, Florida 32832 ("**Association**"); and

Ormond Station Community Development District, a local unit of special-purpose government established pursuant to Chapter 190, *Florida Statutes*, being situated in Flagler County, Florida, and whose mailing address is c/o Wrathell Hunt & Associates, LLC, 2300 Glades Road, #410w, Boca Raton, Florida 33431 ("**District**" or "**Grantee**").

W I T N E S S E T H :

WHEREAS, the District was established pursuant to the Uniform Community Development District Act of 1980, Chapter 190, Florida Statutes, as amended ("**Act**"), and is validly existing under the Constitution and laws of the State of Florida; and

WHEREAS, the Act authorizes the District to plan, finance, construct, install, operate and/or maintain certain infrastructure, including, but not limited to, stormwater ponds, roadway improvements, and other improvements and uses within the boundaries of the District; and

WHEREAS, the Developer and Association desire to formally grant to the District easements over the properties being more particularly described herein (collectively, "**Easement Areas**") for the purposes more particularly described here; and

WHEREAS, Developer and District acknowledge that use of the Easement Areas is necessary for the District to carry out its essential purpose; and

WHEREAS, the District has requested that Developer and Association each grant to the District a perpetual easement over the Easement Areas and Developer and Association are agreeable to granting such an easement on the terms and conditions set forth herein, to the extent of their respective interests therein, if any.

NOW THEREFORE, for good and valuable consideration and the mutual covenants of the parties, the receipt and sufficiency of which are hereby acknowledged, the parties hereby agree as follows:

1. **Recitals.** The foregoing recitals are true and correct and by this reference are incorporated as a material part of this Easement Agreement.

2. **Grant of Non-Exclusive Easement.** Developer and Association hereby each grant to the District, its successors, and assigns, in perpetuity, non-exclusive easements over, upon, under, through, and across the lands identified below – to the extent of the Developer's and Association's respective interests, if any - ("**Easement Areas**") to have and to hold the same unto the District, its successors and assigns forever for the following purposes (collectively, "**Easement**"):

A) The District shall have and is hereby granted a perpetual, non-exclusive easement for purposes of ingress and egress, construction, installation, use, maintenance, repair, reconstruction, and replacement by the District of drainage facilities, located within Tract RW-1 (Roadways) and all drainage easement areas including those labeled "Drainage Easements" and "Drainage, Construction & Maintenance Easements," as identified on the plat entitled, *Groveside at Ormond Station,* as recorded at Plat Book 41, Pages 1 - 5, of the Official Records of Flagler County, Florida; and

3. **Inconsistent Use**. Developer and Association each agree and covenant that they shall not exercise any rights in the Easement Areas inconsistent with, or which unreasonably interfere with, the rights herein afforded to the District. Further, no permanent improvements shall be placed within Easement Areas that interfere with the rights granted hereunder.

4. **Beneficiaries of Easement Rights.** This Easement Agreement shall be for the non-exclusive benefit and use of Grantee and its permitted employees, agents, assignees, contractors (and their subcontractors, employees and materialmen), or representatives for the purposes contemplated herein, and no third party shall have any rights under this Easement Agreement.

5. **Binding Effect.** This Easement Agreement and all of the provisions, representations, covenants, and conditions contained herein shall be binding upon and inure to the benefit of the Parties hereto and shall run with the land, and be binding upon, and for the benefit of, successors and assigns in interest to the Easement Area.

6. **Default**. A default by any Party under this Easement Agreement shall entitle the other party to all remedies available at law or in equity, which may include but not be limited to the right of actual damages, injunctive relief and/or specific performance.

7. **Enforcement of Agreement**. In the event that either District, Developer or Association seek to enforce this Easement Agreement by court proceedings or otherwise, then the substantially prevailing party shall be entitled to recover all fees and costs incurred, including reasonable attorneys' fees, paralegal fees, and expert witness fees and costs for trial, alternative dispute resolution or appellate proceedings.

8. **Notices**. Any notice, demand, consent, authorization, request, approval, or other communication that any party is required, or may desire, to give to or make upon the other party pursuant to this Easement Agreement shall be effective and valid only if in writing and delivered personally to the

other Parties or sent by express 24-hour guaranteed courier or delivery service or by certified mail of the United States Postal Service, postage prepaid and return receipt requested, addressed to the other party as follows at the addresses first set forth above (or to such other place as any party may by notice to the others specify).Notice shall be deemed given when received, except that if delivery is not accepted, notice shall be deemed given on the date of such non-acceptance. Notices delivered after 5:00 p.m. (at the place of delivery) or on a non-business day, shall be deemed received on the next business day. If any time for giving notice would otherwise expire on a non-business day, the notice period shall be extended to the next succeeding business day. Saturdays, Sundays, and legal holidays recognized by the United States government shall not be regarded as business days. Counsel for the Developer and Association and counsel(s) for Grantee may deliver Notice on behalf of the Developer and Association and Grantee, respectively.

9. **Assignment**. Neither party may assign, transfer or license all or any portion of its real property rights under this Easement Agreement without the prior written consent of the other party. Any assignments attempted to be made by any party without the prior written approval of the other party are void. Notwithstanding the foregoing, nothing herein shall prevent Grantee from assigning its maintenance obligations for the stormwater improvements within the Easement Areas to a third party without the consent of the Developer and Association.

10. **Controlling Law; Venue.** This Easement Agreement shall be construed, interpreted, and controlled according to the laws of the State of Florida. The Parties consent to and agree that the exclusive venue for any dispute arising hereunder shall be in the County in which the District is located.

11. **Public Records.** Developer and Association understand and agree that all documents of any kind provided to Grantee or to District staff in connection with this Easement Agreement are public records and are to be treated as such in accordance with Florida law.

12. **Severability.** The invalidity or unenforceability of any one or more provisions of this Easement Agreement shall not affect the validity or enforceability of the remaining portions of this Easement Agreement, or any part of this Easement Agreement not held to be invalid or unenforceable.

13. **Binding Effect.** This Easement Agreement and all of the provisions thereof shall inure to the benefit of and be binding upon the Parties set forth herein and their respective successors and permitted assigns, and the agents, employees, invitees, tenants, subtenants, licensees, lessees, mortgagees in possession and independent contractors thereof, as a covenant running with and binding upon the Easement Areas.

14. **Authorization.** By execution below, the undersigned represent that they have been duly authorized by the appropriate body or official of their respective entity to execute this Easement Agreement, and that each party has complied with all the requirements of law and has full power and authority to comply with the terms and provisions of this instrument.

15. **Amendments.** Amendments to and waivers of the provisions contained in this Easement Agreement may be made only by an instrument in writing which is executed by both Parties hereto.

16. **Entire Agreement.** This instrument shall constitute the final and complete expression of the agreement between the Parties relating to the subject matter of this Easement Agreement.

17. **Counterparts.** This instrument may be executed in any number of counterparts, each of which, when executed and delivered, shall constitute an original, and such counterparts together shall constitute one and the same instrument. Signature and acknowledgment pages, if any, may be detached from the counterparts and attached to a single copy of this document to physically form one document.

[SIGNATURES ON NEXT PAGE]

IN WITNESS WHEREOF, Developer, Association and Grantee have caused these presents to be executed on the day and year first above written.

WITNESSES

By: _____
Name:_____

By: _____
Name:_____

ADJ HUNTERS RIDGE, LLC

By: _____
Name:_____
Title:_____

STATE OF _____
COUNTY OF _____

The foregoing instrument was acknowledged before me by means of ☐ physical presence or ☐ online notarization, this _____ day of _____, 2023, by _____ as _____ of ADJ Hunters Ridge, LLC, a Florida limited liability company, on behalf of said entity, who appeared before me this day in person, and who is either personally known to me, or produced _____ as identification.

_____
NOTARY PUBLIC, STATE OF _____

(NOTARY SEAL)

Name:_____
(Name of Notary Public, Printed, Stamped or Typed as Commissioned)

[*Signatures continue on following page*]

WITNESSES

By: _____
Name:_____

By: _____
Name:_____

GROVESIDE AT ORMOND STATION HOMEOWNERS ASSOCIATION, INC.

By: _____
Name:_____
Title:_____

STATE OF _____
COUNTY OF _____

The foregoing instrument was acknowledged before me by means of ☐ physical presence or ☐ online notarization, this _____ day of _____, 2023, by _____ as _____ of Grove at Ormond Station Homeowners Association, Inc., a Florida not-for-profit corporation, on behalf of said entity, who appeared before me this day in person, and who is either personally known to me, or produced _____ as identification.

_____
NOTARY PUBLIC, STATE OF _____

(NOTARY SEAL)

Name:_____
(Name of Notary Public, Printed, Stamped or Typed as Commissioned)

[*Signatures continue on following page*]

WITNESSES

By: _____
Name:_____

By: _____
Name:_____

ORMOND STATION COMMUNITY DEVELOPMENT DISTRICT

By: _____
Name:_____
Title:_____

STATE OF _____
COUNTY OF _____

The foregoing instrument was acknowledged before me by means of ☐ physical presence or ☐ online notarization, this _____ day of _____, 2023, by _____ as _____ of the Ormond Station Community Development District, a local unit of special-purpose government established pursuant to Chapter 190, *Florida Statutes* , on behalf of said entity, who appeared before me this day in person, and who is either personally known to me, or produced _____ as identification.

_____
NOTARY PUBLIC, STATE OF _____

(NOTARY SEAL)

Name:_____
(Name of Notary Public, Printed, Stamped or Typed as Commissioned)

Note to Examiner: This instrument evidences a conveyance of an interest in unencumbered real estate as a gift and is exempt from Florida documentary stamp tax pursuant to Rule 12B-4.014(2)(a), Florida Administrative Code.

ORMOND STATION

COMMUNITY DEVELOPMENT DISTRICT

10C

Upon recording, this instrument should be returned to: Jere L. Earlywine Kutak Rock LLP 107 West College Avenue Tallahassee, Florida 32301	(This space reserved for Clerk)

TEMPORARY CONSTRUCTION EASEMENT

THIS TEMPORARY CONSTRUCTION EASEMENT (**"Easement Agreement**") is made and entered into this ____ day of _____, 2023, by and between **ADJ HUNTERS RIDGE LLC,** a Florida limited company with a mailing address of 444 Seabreeze Blvd, Suite 805, Daytona Beach, Florida 32118 ("**Developer")** in favor of **ORMOND STATION COMMUNITY DEVELOPMENT DISTRICT**, a local unit of special-purpose government established pursuant to Chapter 190, Florida Statutes, whose mailing address is 2300 Glades Road Suite 410W, Boca Raton, Florida 33431 ("**District**", together with Developer "**Parties**").

W I T N E S S E T H :

WHEREAS, the District was established pursuant to Chapter 190, *Florida Statutes*, as amended ("**Act**"), and is validly existing under the Constitution and laws of the State of Florida; and

WHEREAS, the Developer is the owner in fee simple of certain real property located in Flagler County, Florida, lying within the boundaries of the District including those certain parcels of land lying more particularly described in **Exhibit "A"** attached hereto and incorporated herein by this reference ("**Easement Area**"); and

WHEREAS, the District has requested that the Developer grant to the District a construction and maintenance easement over the Easement Area for the construction and installation of certain infrastructure improvements ("**Improvements**") set forth in the District's improvement plan, and the Developer is agreeable to granting such an easement on the terms and conditions set for herein.

NOW, THEREFORE, for good and valuable consideration and the mutual covenants of the Parties, the receipt and sufficiency of which are hereby acknowledged, the Parties hereby agree as follows:

1. **RECITALS.** The foregoing recitals are true and correct and by this reference are incorporated as a material part of this Easement Agreement.

2. **EASEMENT; AUTOMATIC TERMINATION.** The Developer hereby grants to District a non-exclusive easement over, upon, under, through, and across the Easement Area for ingress and egress for the construction, installation, maintenance, repair and replacement of the Improvements ("**Easement**"). District shall use all due care to protect the Easement Area and adjoining property from damage resulting from District's use of the Easement Area. The Easement shall terminate automatically with respect to any lands comprising a portion of the Easement Area: (1) which are platted as residential lots, or (2) conveyed to the District or another governmental entity.

3. **DAMAGE.** In the event that District, its respective employees, agents, assignees, contractors (or their subcontractors, employees or materialmen), or representatives cause damage to the Easement Area or to adjacent property or improvements in the exercise of the easement rights granted herein, District, at District's sole cost and expense, agrees to promptly commence and diligently pursue the restoration of the same and the improvements so damaged to, as nearly as practical, the original condition and grade, including, without limitation, repair and replacement of any landscaping, hardscaping, plantings, ground cover, roadways, driveways, sidewalks, parking areas, fences, walks, utility lines, stormwater facilities, pumping facilities, pumps and other structures or improvements of any kind.

4. **INSURANCE.** District and/or any contractors performing work for District on the Easement Area shall at all times maintain general public liability insurance to afford protection against any and all claims for personal injury, death or property damage arising directly or indirectly out of the exercise of the rights and privileges granted. Said insurance shall be issued by solvent, reputable insurance companies authorized to do business in the State of Florida, naming Developer, and its employees and representatives, as insureds, as their interests may appear in a combined-single limit of not less than $1,000,000.00 with respect to bodily injury or death and property damage.

5. **INDEMNITY.** To the extent permitted by law, but without waiving any sovereign immunity protection or other limits on liability afforded by law, District shall indemnity and hold harmless Developer, and its successors, assigns, agents, employees, staff, contractors, officers, supervisors, and representatives (together, "**Indemnitees**"), from any and all liability, loss or damage, whether monetary or otherwise, including reasonable attorneys' fees and costs and all fees and costs of mediation of alternative dispute resolution, as a result of any claims, liabilities, suits, liens, demands, costs, interest, expenses, damages, penalties, fine, or judgments, against Indemnitees which arise out of any of the activities referred to under the terms of this Easement Agreement or use of the Easement Area by District, its successors, assigns, agents, employees, contractors (including but not limited by subcontractors, materialmen, etc.), officer invitees, or representatives, including by not limited to loss of life, injury to persons or damage to, or destruction of theft of property.

6. **SOVEREIGN IMMUNITY.** District agrees that nothing contained in this Easement Agreement shall constitute or be construed as a waiver of Developer's limitations on liability set forth in Section 768.28, *Florida Statutes*, and other applicable law.

7. **LIENS.** District shall not permit (and shall promptly satisfy) any construction, mechanic's lien or encumbrance against the Easement Area or other Developer property in connection with the exercise of its rights hereunder.

8. **EXERCISE OF RIGHTS.** The rights and Easement created by this Easement Agreement are subject to the following provisions:

(a) District shall install the Improvements in a sound, professional manner and shall have sole responsibility for obtaining any necessary permits or regulatory approvals for the Improvements installation. Any rights granted hereunder shall be exercised by District only in accordance and compliance with any and all applicable laws, ordinances, rules, regulations, permits and approvals, and any future modifications or amendments thereto. District shall not discharge into or within the Easement Area any hazardous or toxic materials or substances, any pollutants, or any other substances or materials prohibited or regulated under any federal, state or local law, ordinance, rule, regulation or permit, except in accordance with such laws, ordinances, rules, regulations and permits.

(b) Developer makes no representation that the Easement Area is suitable for installation of the Improvements. District acknowledges that there are or may be existing facilities located within the Easement Area. District shall not interfere with or cause interruption in the day to day operation of all existing facilities in the Easement Area.

(c) Nothing herein shall be construed to limit in any way Developer's rights to (i) construct and maintain in the Easement Area any structures or other improvements that do not materially interfere with the use or enjoyment of the Easement granted herein for the purposes for which they are created as contemplated herein, or (ii) to use the Easement Area, or allow the use of the Easement Area by others, in common with District, its successors and assigns.

9. **DEFAULT.** A default by the Developer or District under this Easement Agreement shall entitle the other party to all remedies available at law or in equity, which may include but not be limited to the right of actual damages, injunctive relief and/or specific performance.

10. **ENFORCEMENT.** In the event that either the Grantor or Grantee seeks to enforce this Easement Agreement by court proceedings or otherwise, then the prevailing party shall be entitled to recover all fees and costs incurred, including reasonable attorneys' fees and costs for trial, alternative dispute resolution, or appellate proceedings.

11. **NOTICES.** All notices, requests, consents, and other communications hereunder ("**Notices**") shall be in writing and shall be delivered, mailed by First Class Mail, postage prepaid, or telecopied or hand delivered to the parties, at the addresses first set forth above. Except as otherwise provided herein, any Notice shall be deemed received only upon actual delivery at the address or telecopy number set forth herein. If mailed as provided above, Notices shall be deemed delivered on the third business day unless actually received earlier. Notices hand delivered after 5:00 p.m. (at the place of delivery) or on a non-business day, shall be deemed received on the next business day. If any time for giving Notice contained in this

Agreement would otherwise expire on a non-business day, the Notice period shall be extended to the next succeeding business day. Saturdays, Sundays, and legal holidays recognized by the United States government shall not be regarded as business days. Counsel for the parties may deliver Notice on behalf of the parties. Any party or other person to whom Notices are to be sent or copied may notify the other parties and addressees of any change in name, address or telecopy number to which Notices shall be sent by providing the same on five (5) days written notice to the parties and addressees set forth herein. Notwithstanding the foregoing, to the extent Florida law requires notice to enforce the collection of assessments placed on property by the District, then the provision of such notice shall be in lieu of any additional notice required by this Agreement.

12. **THIRD PARTIES.** This Easement Agreement is solely for the benefit of the Developer and District, and no right or cause of action shall accrue upon or by reason, to or for the benefit of any third party not a formal party to this Easement Agreement. Nothing in this Easement Agreement expressed or implied is intended or shall be construed to confer upon any person, corporation, or entity other than the Developer and District any right, remedy, or claim under or by reason of this Easement Agreement or any of the provisions or conditions of this Easement Agreement. The Developer shall be solely responsibly for enforcing its rights under this Easement Agreement against any interfering third party. Northing contained in this Easement Agreement shall limit or impair the Developer's right to protect its rights from interference by a third party.

13. **ASSIGNMENT.** Neither of the Parties hereto may assign, transfer, or license all or any portion of its rights under this Easement Agreement without the prior written consent of the other party. Any purported assignment, transfer, or license by one of the Parties absent the written consent of the other party shall be void and unenforceable.

14. **CONTROLLING LAW.** This Easement Agreement shall be construed, interpreted and controlled according to the laws of the State of Florida.

15. **PUBLIC RECORDS.** All documents of any kind provided in connection with this Easement Agreement are public records and are to be treated as such in accordance with Florida law.

16. **SEVERABILITY.** The invalidity or unenforceability of any one or more provisions or part of a provision of this Easement Agreement shall not affect the validity or enforceability of the remaining provisions of this Easement Agreement or any part of this Easement Agreement not held to be invalid or unenforceable.

17. **BINDING EFFECT.** This Easement Agreement and all of the provisions, representations, covenants, and conditions contained herein shall be binding upon and inure to the benefit of the Parties hereto and their respective successors and permitted assigns, transferees, and/or licensees.

18. **AUTHORIZATION.** By execution below, the undersigned represent that they have been duly authorized by the appropriate body or official of their respective entity to execute this

Easement Agreement, and that respective Parties have complied with all the requirements of law, and they have full power and authority to comply with the terms and provisions of this instrument.

19. **AMENDMENTS.** Amendments to and waivers of the provisions contained in this Easement Agreement may be made only by an instrument in writing which is executed by both the Developer and District.

20. **ENTIRE AGREEMENT.** This instrument shall constitute the final and complete expression of the agreement between the parties relating to the subject matter of this Easement Agreement.

21. **EFFECTIVE DATE.** The effective date of this Easement Agreement shall be the date first written above.

22. **COUNTERPARTS.** This Easement Agreement may be executed in counterparts, each of which shall constitute an original, but all taken together shall constitute one and the same agreement.

[*signature pages follow*]

IN WITNESS WHEREOF, Developer and District caused this Easement Agreement to be executed as of the day and year first written above.

WITNESSES:	**ORMOND STATION COMMUNITY DEVELOPMENT DISTRICT**
_____	_____
Print Name:_____	By: _____ Its: _____
_____	
Print Name:_____	

STATE OF FLORIDA
COUNTY OF _____

The foregoing instrument was acknowledged before me by means of ☐ physical presence or ☐ online notarization this ___ day of _____, 2023, by _____ as _____ of Ormond Station Community Development District, a local unit of special-purpose government established pursuant to Chapter 190, Florida Statutes, who appeared before me this day in person, and who is either personally known to me, or produced _____ as identification.

_____
(Official Notary Signature)
Name: _____
Personally Known _____
OR Produced Identification _____
Type of Identification _____

[notary seal]

[*Signature page 1 of 2*]

Signed, sealed and delivered
in the presence of:

WITNESSES:

ADJ HUNTERS RIDGE LLC

_____ _____

Print Name:_____ By: _____

Its: Chairperson, Board of Supervisors

_____

Print Name:_____

STATE OF FLORIDA
COUNTY OF _____

The foregoing instrument was acknowledged before me by means of ☐ physical presence or ☐ online notarization this ___ day of _____, 2023, by _____ as _____ of ADJ Hunters Ridge LLC, who appeared before me this day in person, and who is either personally known to me, or produced _____ as identification.

_____

(Official Notary Signature)

Name: _____

Personally Known _____

OR Produced Identification _____

[notary seal] Type of Identification _____

[*Signature page 2 of 2*]

EXHIBIT A
LEGAL DESCRIPTION OF THE EASEMENT AREA

LEGAL DESCRIPTION
A PARCEL OF LAND LYING WITHIN SECTION 22, TOWNSHIP 14 SOUTH, RANGE 31 EAST, FLAGLER COUNTY, FLORIDA, BEING MORE PARTICULARLY DESCRIBED AS FOLLOWS:

COMMENCE AT THE SOUTHWEST CORNER OF SAID SECTION 22; THENCE ALONG THE WEST LINE OF SAID SECTION 22 RUN NORTH 01°17'59" WEST A DISTANCE OF 5262.99 FEET TO THE NORTHWEST CORNER OF SAID SECTION 22; THENCE ALONG THE NORTH LINE OF SAID SECTION 22 RUN NORTH 88°15'41" EAST A DISTANCE OF 2473.29 FEET TO THE NORTHWEST CORNER OF CONSERVATION TRACT "A", RECORDED IN OFFICIAL RECORDS BOOK 2694, PAGE 1482 AND THE NORTHWEST CORNER OF TRACT "B", RECORDED IN OFFICIAL RECORDS BOOK 2706, PAGE 145 OF THE PUBLIC RECORDS OF FLAGLER COUNTY, FLORIDA, BEING THE POINT OF BEGINNING; THENCE ALONG THE NORTH LINE OF SAID CONSERVATION TRACT, THE NORTH LINE OF SAID SECTION 22, AND THE NORTH LINE OF SAID TRACT "B" CONTINUE NORTH 88°15'41" EAST A DISTANCE OF 1048.02 FEET TO THE INTERSECTION OF SAID NORTH LINE OF SECTION 22 AND THE WEST LINE OF THAT CERTAIN 236.00 FOOT WIDE FLORIDA POWER & LIGHT COMPANY EASEMENT AS RECORDED IN OFFICIAL RECORDS BOOK 1319, PAGE 1953 AND DEED BOOK 38, PAGE 50 BOTH BEING RECORDED IN THE PUBLIC RECORDS OF FLAGLER COUNTY, FLORIDA; THENCE ALONG SAID WEST LINE AND THE EAST LINE OF SAID TRACT "B" RUN SOUTH 01°00'05" EAST A DISTANCE OF 1521.83 FEET TO THE INTERSECTION OF SAID WEST LINE WITH THE NORTHERLY RIGHT-OF-WAY OF AIRPORT ROAD (A 100.00 FOOT WIDE PRIVATE RIGHT-OF-WAY) PER MAP BOOK 37, PAGES 38-39 OF THE PUBLIC RECORDS OF FLAGLER COUNTY, FLORIDA, SAID POINT OF INTERSECTION ALSO BEING THE BEGINNING OF A NON-TANGENT CURVE TO THE RIGHT, CONCAVE NORTHWESTERLY, HAVING A RADIUS OF 1400.00 FEET, A CENTRAL ANGLE OF 02°40'58", AND A CHORD DISTANCE OF 65.55 FEET WHICH BEARS SOUTH 74°35'44" WEST; THENCE ALONG ARC OF SAID CURVE, SAID NORTH RIGHT-OF-WAY LINE AND THE SOUTH LINE OF AFORESAID TRACT "B" RUN FOR A LENGTH OF 65.56 FEET TO THE SOUTHEAST CORNER OF TRACT 5 (DRAINAGE EASEMENT) PER SAID RIGHT-OF-WAY MAP BOOK AND OFFICIAL RECORDS BOOK 1730, PAGE 1056 AS RECORDED IN THE OFFICIAL RECORDS OF FLAGLER COUNTY, FLORIDA, AND A POINT OF NON-TANGENCY WITH A LINE; THENCE DEPARTING SAID NORTHERLY RIGHT-OF-WAY LINE, ALONG THE EASTERLY, NORTHERLY, AND WESTERLY LINES OF SAID TRACT 5 (DRAINAGE EASEMENT) AND SAID SOUTH LINE OF TRACT "B" RUN THE FOLLOWING SEVEN (7) COURSES AND DISTANCES: (1) NORTH 84°20'38" WEST A DISTANCE OF 82.69 FEET; (2) THENCE NORTH 12°19'05" WEST A DISTANCE OF 254.77 FEET TO THE BEGINNING OF A CURVE TO THE LEFT CONCAVE SOUTHWESTERLY, HAVING A RADIUS OF 30.00 FEET, A CENTRAL ANGLE OF 84°28'08", AND A CHORD DISTANCE OF 40.33 FEET WHICH BEARS NORTH 54°33'04" WEST; (3) THENCE ALONG THE ARC OF SAID CURVE RUN A LENGTH OF 44.23 TO A POINT OF TANGENCY WITH A LINE; (4) THENCE ALONG SAID TANGENT LINE RUN SOUTH 83°12'57" WEST A DISTANCE OF 125.15 FEET TO A POINT OF CURVATURE OF A CURVE TO THE LEFT, CONCAVE SOUTHEASTERLY, HAVING A RADIUS OF 30.00 FEET, A CENTRAL ANGLE OF 85°47'29", AND A CHORD DISTANCE OF 40.84 WHICH BEARS SOUTH 40°19'20" WEST; (5) THENCE ALONG THE ARC OF SAID CURVE RUN A LENGTH OF 44.92 FEET TO A POINT OF TANGENCY WITH A LINE; (6) THENCE ALONG SAID TANGENT LINE RUN SOUTH 02°34'18" EAST A DISTANCE OF 249.48 FEET; (7) THENCE RUN SOUTH 53°07'43" WEST A DISTANCE OF 138.20 FEET TO AFORESAID NORTHERLY RIGHT-OF-WAY LINE OF AIRPORT ROAD AND AFORESAID SOUTH LINE OF TRACT "B"; THENCE ALONG SAID NORTHERLY RIGHT-OF-WAY LINE AND SAID SOUTH LINE OF TRACT "B" RUN SOUTH 76°55'49" WEST A DISTANCE OF 554.87 FEET TO THE SOUTH-MOST CORNER OF CONSERVATION TRACT "B", RECORDED IN AFORESAID OFFICIAL RECORDS BOOK 2694, PAGE 1482 AND THE BEGINNING OF A CURVE TO THE RIGHT, CONCAVE NORTHEASTERLY, HAVING A RADIUS OF 25.00 FEET, A CENTRAL ANGLE OF 67°58'32", AND A CHORD DISTANCE OF 27.95 FEET WHICH BEARS NORTH 69°04'55" EAST; THENCE ALONG THE SOUTHWESTERLY LINE OF SAID CONSERVATION TRACT "B", SOUTH LINE OF AFORESAID TRACT "B", AND AFORESAID NORTHERLY RIGHT-OF-WAY LINE OF AIRPORT ROAD RUN THE FOLLOWING THREE (3) COURSES AND DISTANCES: (1) ALONG THE ARC OF SAID CURVE RUN A LENGTH OF 29.66 FEET TO A POINT OF REVERSE CURVATURE WITH A CURVE TO THE LEFT, CONCAVE SOUTHWESTERLY, HAVING A RADIUS OF 175.00 FEET, A CENTRAL ANGLE OF 49°00'36", AND A CHORD DISTANCE OF 145.17 FEET WHICH BEARS SOUTH 59°35'57" EAST; (2) THENCE ALONG THE ARC OF SAID CURVE RUN A LENGTH OF 149.69 FEET TO A POINT OF REVERSE CURVATURE WITH A CURVE TO THE RIGHT, CONCAVE NORTHEASTERLY, HAVING A RADIUS OF 25.00 FEET AND A CENTRAL ANGLE OF 71°02'04", AND A CHORD DISTANCE OF 29.05 FEET WHICH BEARS SOUTH 48°35'13" EAST; (3) THENCE ALONG THE ARC OF SAID CURVE RUN A LENGTH OF 30.99 FEET TO A POINT OF TANGENCY WITH A LINE AND A POINT ON THE EASTERLY RIGHT-OF-WAY LINE OF HUNTER'S RIDGE BOULEVARD PER AFORESAID MAP BOOK 37, PAGES 38-39; THENCE ALONG SAID EASTERLY RIGHT-OF WAY LINE AND AFORESAID SOUTHWESTERLY LINE OF CONSERVATION TRACT "B", AND SAID SOUTH LINE OF TRACT "B" RUN NORTH 13°04'11" WEST A DISTANCE OF 205.77 FEET; THENCE DEPARTING SAID EASTERLY RIGHT-OF-WAY LINE ALONG THE WEST LINE OF SAID TRACT "B" RUN NORTH 76°55'49" EAST A DISTANCE OF 130.00 FEET TO THE SOUTHWEST CORNER OF AFORESAID CONSERVATION TRACT "A"; THENCE ALONG THE WEST LINE OF SAID CONSERVATION TRACT "A" AND SAID WEST LINE OF TRACT "B" RUN THE FOLLOWING FIVE (5) COURSES AND DISTANCES: (1) NORTH 13°04'11" WEST A DISTANCE OF 120.00 FEET; (2) THENCE RUN SOUTH 76°55'49" A DISTANCE OF 130.00 FEET; (3) THENCE RUN NORTH 13°04'11" WEST A DISTANCE OF 231.38 FEET; (4) THENCE RUN NORTH 88°15'41" EAST A DISTANCE OF 281.00 FEET; (5) THENCE RUN NORTH 01°44'19" WEST A DISTANCE OF 1076.91 FEET RETURNING TO THE POINT OF BEGINNING.
CONTAINING 1,735,215 SQUARE FEET OR 39.835 ACRES, MORE OR LESS.

MADDEN
MOORHEAD & STOKES, LLC
CIVIL ENGINEERS
431 E. HORATIO AVE, SUITE 260 MAITLAND, FL 32751 (407) 629-8330
CERTIFICATE OF AUTHORIZATION NO. CA-0007723

JOB NUMBER:	23003
SEC: 22 TWP: 14S RNG: 31E	ORMOND STATION CDD
DRAWN BY:	JFV
APPROVED BY:	DAR
DATE:	02/02/2023
SCALE:	NONE
LEGAL DESCRIPTION	

ORMOND STATION

COMMUNITY DEVELOPMENT DISTRICT

10D

FACILITIES MANAGEMENT AGREEMENT

THIS AGREEMENT ("**Agreement**") is made and entered into by and between the following parties and to be effective upon the full execution of this Agreement:

ORMOND STATION COMMUNITY DEVELOPMENT DISTRICT, a local unit of special-purpose government located in Osceola County, Florida, with a mailing address of c/o Wrathell, Hunt & Associates, LLC, 2300 Glades Road, Suite 410W, Boca Raton, Florida 33431 (the "**District**"); and

ORMOND STATION HOMEOWNERS ASSOCIATION, INC., a Florida not-for-profit corporation, with a mailing address of 1631 East Vine Street, Suite 300, Kissimmee, Florida 34744 (the "**Association**").

RECITALS

WHEREAS, the District is a local unit of special-purpose government established, pursuant to the Uniform Community Development District Act of 1980, as codified in Chapter 190, *Florida Statutes* ("**Uniform Act**"); and

WHEREAS, pursuant to the Uniform Act, the District is authorized to finance, fund, plan, establish, acquire, construct or reconstruct, enlarge and extend, equip, operate, and maintain systems, facilities and infrastructure in conjunction with the development of lands within the District; and

WHEREAS, District owns, and is continuing to construct and/or acquire various systems, facilities and infrastructure including, but not limited to, entry and landscape areas, stormwater management facilities, and wetland mitigation areas ("**District Property**") requiring inspection, operation and maintenance services for which the District desires to retain an independent contractor and also operates, and maintains certain recreation facilities (the "**Recreational Facilities**") including but not limited to the clubhouse including a fitness center, outdoor pavilion, pool and other common area parks, all as more particularly described in **Exhibit A** as attached hereto; and

WHEREAS, for ease of administration, potential cost savings to property owners and residents, and the benefits of full time on-site inspection, operation and maintenance personnel, the District desires to contract with the Association to manage and maintain District Property and Recreational Facilities, including but not limited to, activities director and related recreational personnel for the operation of the Recreational Facilities; and

WHEREAS, the Association is a Florida not-for-profit corporation owning, operating and maintaining various improvements and facilities in close proximity to District Property; and

WHEREAS, the parties now desire to adopt this Agreement to provide for the parties' responsibilities with respect to the Recreation Facilities and District Property and compensation related to same.

NOW, THEREFORE, in consideration of the recitals, agreements, and mutual covenants contained herein, and other good and valuable consideration, the receipt and sufficiency of which are hereby acknowledged by the parties, the parties agree as follows:

SECTION 1. RECITALS. The recitals so stated are true and correct and by this reference are incorporated into and form a material part of this Agreement.

SECTION 2. DEFINITIONS. As used in this Agreement, the following terms shall have the following meanings:

"**Approved Budget**" Shall mean the annual budget for the operation of the Recreational Facilities and maintenance of District Property to be adopted on an annual basis as hereinafter provided.

"**Association**" Shall have the meaning provided in the introductory paragraph hereto.

"**District Manager**" Shall mean that person appointed by the District pursuant to section 190.007, *Florida Statutes* (2023).

"**District**" Shall have the meaning provided in the introductory paragraph hereto.

"**District Property**" Shall have the meaning provided in the introductory paragraph hereto and as contained in **Exhibit "A."**

"**Recreational Facilities**" Shall have the meaning provided in the introductory paragraph hereto and as contained in **Exhibit "A."**

SECTION 3. RESPONSIBILITIES WITH RESPECT TO RECREATIONAL FACILITIES.

3.1 SPECIFIC AUTHORITY. District hereby grants to Association the power and authority to manage and operate the Recreational Facilities and to purchase supplies therefore or coordinate such purchases through the offices of the District Manager. In accordance with the applicable statutory provisions, the parties agree that this Agreement is a management agreement which shall be considered a contract for other services in accordance with the attached **Exhibit "B"** and is not statutorily required to be publicly procured.

3.2 DELEGATION. The Association may retain a third-party operator or manager to perform some or all of its duties with respect to the Recreational Facilities and may delegate to such third-party operator or manager some or all of its authorities and duties hereunder, subject to prior review and written approval of the District as it relates to the proportion of cost attributable to the District in such third party management agreement.

3.3 EXPENSES. The expenses of operating the Recreational Facilities, as outlined in the Approved Budget, shall be paid in the following manner: (i) if the service contract with the maintenance vendor is with the Association, then payment shall be made by the Association and the Association shall submit such invoice to the District for reimbursement; or (ii) if the service contract with the maintenance vendor is with the District, then payment shall be made directly by the District. Any extraordinary expenditures, hereby defined as any expenditure not included in and contemplated by the Approved Budget, shall require the District Chairman's approval prior to being incurred. Extraordinary

expenditures incurred by the Association on behalf of the District shall be paid for by the District or, if advanced by the Association in an emergency, shall be reimbursed to the Association by the District. Extraordinary expenditures for emergency repairs may be made in consultation with the District Manager and with prior approval of the District Chairman if the aggregate change in the original appropriation item does not exceed $10,000 or 10% of the original appropriation. If the aggregate change in the original appropriation item exceeds that threshold, the proposed expenditure must be approved by the Board. Association shall immediately notify the District Chairman of any such need for emergency repairs.

3.4 SERVICE CONTRACTS. Starting on the Effective Date of this Agreement, all service contracts for operation and maintenance of the Recreational Facilities shall be let by the District and managed by the Association in coordination with the District Manager. Association may solicit proposals for recommended services or work related to the Recreational Facilities or any of the constituent parts of the Recreational Facilities without the prior written consent of District, as long as the funds associated with such work were included in an Approved Budget; all such proposals shall be approved by the District prior to commencement of such work. All contracts shall be let in accordance with **Exhibit B** attached to the Agreement and incorporated herein by this reference.

SECTION 4 RESPONSIBILITIES WITH RESPECT TO DISTRICT PROPERTY.

4.1 SPECIFIC AUTHORITY. District hereby grants to Association the power and authority to manage and operate the District Property in coordination with the District Manager. In accordance with the applicable statutory provisions, the parties agree that this Agreement is a management agreement which shall be considered a contract for other services in accordance with **Exhibit B** of the Agreement and is not statutorily required to be publicly procured.

4.2 MAINTENANCE AND REPAIR OF DISTRICT PROPERTY. Starting the Effective Date of this Agreement, the District shall solicit and enter into contracts with service providers to maintain and operate the District Property. Association may solicit proposals for recommended services or work related to the District Property or any of the constituent parts of the District Property, as long as the funds associated with such work were included in an Approved Budget; all such proposals shall be approved by the District prior to commencement of such work. Association shall supervise the maintenance of the District Property performed by the third-party service providers in accordance with standards reasonably acceptable to District. Association will systematically and promptly direct and review the work of all maintenance service providers contracted by District or Association for the District Property. All contracts shall be let in accordance with **Exhibit B** to the Agreement.

4.3 DELEGATION. The Association may retain a third-party operator or manager to perform some or all of its duties with respect to the District Property and may delegate to such third-party operator or manager some or all of its authorities and duties hereunder, subject to prior review and written approval of the District as it relates to the proportion of cost attributable to the District in such third party management agreement.

4.4 EXPENSES. All expenses of maintenance and operation of the District Property, as outlined in the Approved Budget shall be borne by and paid by the District. The Association will have no obligation to pay any maintenance or operation expenses for the District Property. Extraordinary expenditures incurred by the Association on behalf of the District shall be paid for by the District or, if advanced by the Association in an emergency, shall be reimbursed to the Association by the District.

Extraordinary expenditures for emergency repairs may be made in consultation with the District Manager and with prior approval of the District Chairman if the aggregate change in the original appropriation item does not exceed $10,000 or 10% of the original appropriation. If the aggregate change in the original appropriation item exceeds that threshold, the proposed expenditure must be approved by the Board. Association shall immediately notify the District Chairman of any such need for emergency repairs.

SECTION 5 PROVISIONS APPLICABLE TO BOTH RECREATIONAL FACILITIES AND DISTRICT PROPERTY.

5.1 APPROVED BUDGETS. Association shall annually prepare and submit to the District Manager a proposed management fee, taking into account its operating budget, a capital budget, and a maintenance plan, for the management, operation, repair, and maintenance of the Recreational Facilities and District Property for the District's upcoming fiscal year. Such annual management fee for the succeeding years shall be submitted no later than May 1 of each fiscal year hereafter. District will review the proposed management fee, which represents the District's portion of the compensation owed to the Association for management of the Recreational Facilities and the District Property under the Agreement, then consult with the Association in the ensuing period prior to the commencement of the forthcoming fiscal year in order to agree on an approved management fee. The approved management fee for the forthcoming fiscal year shall be incorporated into the District's annual budget(s) adopted pursuant to Section 190.008, *Florida Statutes*, which includes but is not limited to the District's business plan, operating budget and capital budget (collectively the "**Approved Budget**"). The District shall not be responsible for any increase in the annual management fee unless such increase is approved in accordance with this subsection 5.1 of this Agreement.

5.2 EMPLOYEES; INDEPENDENT CONTRACTOR. All matters pertaining to the employment, supervision, compensation, promotion and discharge of Association's employees or any employees of entities retained by Association are the responsibility of Association (or the entities retained by Association). Association (or the entities retained by Association) shall fully comply with all applicable acts and regulations having to do with workmen's compensation, social security, unemployment insurance, hours of labor, wages, working conditions and other employer-employee related subjects. In performing its services hereunder, Association shall be an independent contractor and not an employee of District.

5.3 CARE OF PROPERTY. The Association shall use all due care to protect the property of the District, its residents and landowners from damage by the Association or its employees. Association agrees to repair any damage resulting from Association's activities within 24 hours of notice or as otherwise agreed to between the parties.

5.4 STANDARDS AND COMPLIANCE WITH LAWS. Association will perform its duties and obligations in a diligent, careful and professional manner and shall comply in all material respects with applicable laws, ordinances, rules, regulations and requirements of all federal, state and municipal governments, courts, departments, commissions, boards and offices, any national or local board of fire underwriters, any environmental agency, or any other body exercising functions similar to those of any of the foregoing which may be applicable to the Recreational Facilities or District Property. Association (or entities retained by the Association) shall keep detailed records of all maintenance work to be provided hereunder.

5.5 ADDITIONAL AUTHORITY. Association shall perform such other acts as Association deems necessary and proper in the discharge of its duties under this Agreement. District hereby authorizes Association to exercise such powers with respect to the Recreational Facilities and District Property as are necessary and appropriate to carry out its duties hereunder. Association shall have no right or interest in the Recreational Facilities and District Property, nor any claim of lien with respect thereto, arising out of this Agreement or the performance of its services hereunder. Association shall be the agent of District solely to perform the duties as set forth in this Agreement.

5.6 INFORMATION. District shall promptly furnish Association with all documents and records required for the management of the Recreational Facilities and supervision of the maintenance of the District Property, including but not limited to all Chapter 190, F.S., District's adopted Rules of Procedure and any amendments thereto over time, District's Disclosure of Public Financing pursuant to Section 190.009, F.S., ("**CDD Documents**") copies of service contracts in effect and a summary of all applicable insurance policies and District's process for handling claims. District shall timely provide any changes or amendments to the CDD Documents as such amendments are made over time.

SECTION 6 INSURANCE.

6.1 DISTRICT'S INSURANCE. District shall, at its expense, obtain and keep in force Recreational Facilities and District Property and liability insurance as District deems necessary and in its best interest. Should District obtain liability insurance for the Recreational Facilities, District shall furnish Association with a certificate of insurance evidencing the scope of its coverage. In the event of a claim covered by this insurance, Association shall:

(a) notify District and the insurance carrier as soon as reasonably possible after Association receives notice of any such loss, or injury; and

(b) prepare and complete District's and/or insurance carrier's incident report.

Association shall furnish whatever information is requested by District for the purpose of establishing the placement of insurance coverages and shall aid and cooperate in every reasonable way with respect to such insurance and any loss covered thereunder.

6.2 ASSOCIATION'S INSURANCE. Association shall obtain and keep in force at Association's expense and shall furnish a certificate of insurance to District evidencing:

(a) Worker's Compensation – In sufficient amounts to cover full liability under the worker's compensation laws in effect from time to time in the State of Florida

(b) Employers' / Professional Liability - $ 1,000,000

(c) Commercial General Liability with the following limits:

$2,000,000 General Aggregate

$1,000,000 Products/Completed Operations

$1,000,000 Personal & Advertising injury

$1,000,000 Each Occurrence

(d) Business Auto Liability including hired and non-owned auto coverage - $1,000,000 combined single limit

(e) Umbrella/Excess - $10,000,000 in excess of the limits set forth above.

The certificate shall provide that District will be given at least thirty (30) days prior written notice of cancellation of the policy. All such policies shall be issued by insurance companies licensed in Florida. District, its directors, officers and employees shall be listed as an additional insured on all such policies. The District will not reimburse Association for Association's cost of such insurance or for any and all other coverages that Association obtains for its own account, other than worker's compensation insurance for on-site employees.

6.3 SUBROGATION WAIVER. Association shall not have any right to recover from the District any loss that is covered by the Association's insurance. Likewise, the District shall not have any right to recover from the Association any loss that is covered by the District's insurance. Each of the parties agree to obtain a "waiver of subrogation" from its insurance companies. Notwithstanding anything to the contrary in this Section 6.3, such waivers of subrogation shall not extent to the party's negligence, intentional acts, omissions or willful misconduct.

6.4 SUBCONTRACTOR'S INSURANCE. Association shall require that entities retained by the Association to operate the Recreational Facilities or maintain District Property have insurance coverage at that entity's expense, in the following minimum amounts:

(a) Workers Compensation - statutory limits

(b) General liability insurance with the following limits:

$2,000,000 General Aggregate

$1,000,000 Products/Completed Operations

$1,000,000 Personal & Advertising Injury

$1,000,000 Each Occurrence

(c) Comprehensive automobile liability insurance for all vehicles used by the independent contractor with respect to the operation of the facility, whether non-owned or hired, with a combined single limit of $1,000,000.

Insurance obtained by entities retained by the Association to operate the Recreational Facilities or maintain District Property will be primary and noncontributory with respect to insurance outlined above except instances related to the District's negligence, omissions, willful misconduct and/or intentional acts. All such policies shall be issued by insurance companies licensed to do business in the state of Florida. District shall be named as additional insured on the insurance policies obtained by entities retained by the Association to operate the Recreational Facilities or maintain District Property. The entities retained by the Association to operate the Recreational Facilities or maintain District Property will require their insurance companies to waive all rights of subrogation with respect to District

and Association, except for instances related to the District's negligence, omissions, willful misconduct and/or intentional acts.

Association shall obtain and keep on file Certificates of Insurance for any entities retained by the Association to operate the Recreational Facilities or maintain District Property and Association must obtain District's permission to waive any of the above requirements.

SECTION 7. FINANCIAL REPORTING AND RECORD KEEPING.

7.1 OWNERSHIP OF BOOKS AND RECORDS. All books, records, lease and sale information provided by District, correspondence and Recreational Facilities and/or District Property related records are property of District. Association agrees and acknowledges that any and all agreements, notes, or other documents relating to this Agreement may be public records under Chapter 119, F.S.

SECTION 8. COMPENSATION.

8.1 MANAGEMENT AND MAINTENANCE FEE. For the management of the Recreational Facilities and the District Property, Association shall receive as compensation a monthly pro-rata (1/12) portion of the annual management fee amount included in the Approved Budget. Each monthly (1/12) pro-rata payment shall be made by the District to the Association no later than the 15th day of each month prior to the month for which the payment is to be applied. The Association will invoice the District monthly one-twelfth (1/12) of the annual management fee, which represents the District's portion of the compensation owed to the Association for management of the Recreational Facilities and the District Property under the Agreement, and provide details of any additional maintenance needs and/or recommended proposals. Subsequent fiscal year's annual management fee shall be determined in accordance with subsection 5.1 of the Agreement and agreed to in writing by further amendment to the Agreement duly executed by both parties.

SECTION 9. NON-DISCRIMINATION

9.1 NON-DISCRIMINATION. Association shall comply with the provisions of Title VII of the Civil Rights Act of l968, as amended, and Executive Order 11063; Titles VI and VIII of the Civil Rights Act of 1964, and, where applicable, Executive Order 11246, as amended, and any applicable state or local laws prohibiting discrimination.

SECTION 10. TERM AND TERMINATION.

10.1 TERM. This Agreement shall become effective upon full execution of both parties and shall continue in full force and effect until September 30 of the year in which this Agreement is first signed, unless terminated in writing pursuant to Section 10.2. If neither party terminates this Agreement within sixty (60) days prior to the conclusion of any three-year agreement term, this Agreement will continue in effect for the next successive three-year period during which Association would continue to provide the services described herein.

10.2 TERMINATION. This Agreement shall terminate upon the occurrence of the earlier of the following events:

(a) <u>For Cause</u> (as hereinafter defined);

(b) Without Cause

10.3 TERMINATION FOR CAUSE. "For Cause" shall mean (i) a default by Association in any material respect in the performance or observance of any covenant, or term of this Agreement, provided that the breach shall be material and adverse to District and that Association shall fail either to cure, terminate or remove such default within ninety (90) days after written notice thereof from District to Association; (ii) a default by the District in any material respect in the performance or observance of any covenant, or term of this Agreement, provided that the breach shall be material and adverse to Association and that the District shall fail either to cure, terminate or remove such default within ninety (90) days after written notice thereof from the Association to the District; or (iii) if after good faith negotiations, the parties hereto are unable to agree upon an Approved Budget prior to the commencement of any fiscal year of the District.

10.4 TERMINATION WITHOUT CAUSE. Either District or Association may terminate this Agreement without cause upon sixty (60) days prior written notice. Notwithstanding anything to the contrary in this Agreement, Association will continue to receive its monthly pro-rata payment through the date of termination.

10.5 EFFECT OF TERMINATION. Upon termination of this Agreement, Association shall, as soon as practicable but in no event later than date of termination:

(a) deliver to District all materials, equipment, tools and supplies, keys, contracts and documents relating to the Recreational Facilities and District Property which are owned by District, and such other accountings, papers, and records as District shall request pertaining to the Recreational Facilities;

(b) vacate any portion of the Recreational Facilities then occupied by Association as a consequence of this Agreement; and

(c) furnish all such information and take all such action as District shall reasonably require in order to effectuate an orderly and systematic ending of Association's duties and activities hereunder. Within ten (10) days after any such termination, Association shall deliver to District any written reports required hereunder for any period not covered by prior reports at the time of termination.

10.6 COMPENSATION OWED TO ASSOCIATION UPON TERMINATION. Upon termination, all compensation, reimbursements and any other amounts owed by District to Association shall be paid promptly but in no event later than Association's fulfillment of its obligations owed pursuant to Section 10.5.

SECTION 11. INDEMNIFICATION.

11.1 INDEMNIFICATION BY ASSOCIATION. Association agrees to indemnify, defend, and hold District, its officers, supervisors, guests and employees harmless to the fullest extent permitted by law from and against any and all liabilities, losses, interest, damages, costs or expenses (including, without limitation, reasonable attorneys' fees, whether suit is instituted or not, and if instituted, whether incurred at any trial or appellate level or post judgment) threatened or assessed against, levied upon, or collected from, District, arising out of, from, or in any way related to the Association's management of

the Recreational Facilities and District Property during the term of this Agreement. However, nothing herein shall require the Association to indemnify the District for any negligence, omissions, willful misconduct, and/or intentional acts of the District, its officers, supervisors, agents, vendors, contractors or employees.

11.2 NOTICE OF INDEMNIFICATION. Association's duty to indemnify pursuant to the provision of this Section shall be conditioned upon the giving of notice by District of any suit or proceeding and upon Association being permitted to assume in conjunction with the indemnitor, the defense of any such action, suit or proceeding in accordance with the Section captioned "Third Party Claim Procedure" herein.

11.3 THIRD PARTY CLAIM PROCEDURE. If a third party (including, without limitation, a governmental organization) asserts a claim against District and indemnification in respect of such claim is sought under the provisions of this Section, District shall promptly (but in no event later than 10 business days prior to the time in which an answer or other responsive pleading or notice with respect to the claim is required) give written notice to Association of such claim requesting the Association to defend the claim. District shall have the right to elect to defend such claim by stating so in the notice above. If District makes such election, it may conduct the defense of such claim through counsel or representative of its choosing (subject to Association's approval of such counsel or representative, which approval shall not be unreasonably withheld), the District shall be responsible for the expenses of such defense, and shall be bound by the results of its defense or settlement of claim to the extent it produces damage or loss to District. If the Association is defending any such claim, Association shall not settle any such claim without prior notice to and consultation with District and no such settlement involving any equitable relief or which might have a material and adverse effect on District may be agreed to without its written consent. The District may pay or settle such claim only at its own expense without asserting a claim against the Association. In the event Association does not diligently defend any legitimate claim as requested by the District, after first giving the Association written notice and at least seven (7) business days to undertake a diligent defense of such legitimate claim, then District may, upon three (3) business days' written notice and at the expense of Association, take over the defense of and proceed to handle such claim in its exclusive discretion and Association shall be bound by any defense or settlement that District may make in good faith with respect to such claim. The parties agree to cooperate in defending such third party claims and the parties hereto shall have access to records, information and personnel in control of the other party or parties which are pertinent to the defense thereof.

11.4 SOVEREIGN IMMUNITY. Nothing herein shall cause or be construed as a waiver of District's immunity or limitations on liability granted pursuant to Section 768.28, *Florida Statutes*, or other law, and nothing in this Agreement shall inure to the benefit of any third party for the purpose of allowing any claim which would otherwise be barred under the Doctrine of Sovereign Immunity or by operation of law.

SECTION 12. MISCELLANEOUS.

12.1 NOTICES. Any notice or other communication required or permitted to be made or given under this Agreement, shall be in writing and shall be deemed to have been received by the party to whom it is addressed: (i) on the date actually received if hand delivered or if transmitted by telefax (receipt of which is confirmed to sender); (ii) three business days after such notice was deposited in the United States Mail postage prepaid; or (iii) one business day after such notice was delivered to an

overnight delivery service, addressed, delivered or transmitted in each case to the parties at the addresses first set forth above.

12.2 COUNTERPARTS. This Agreement may be executed in several counterparts, each of which shall be deemed an original and all of which Counterparts together shall constitute one and the same instrument.

12.3 ASSIGNMENT. Association may not assign this Agreement or any monies to become due hereunder without the prior written approval of District which approval shall not be unreasonably withheld.

12.4 GOVERNING LAW. The nature, validity and effect of this Agreement shall be governed by and construed and enforced in accordance with the laws of the State of Florida. Venue for any dispute arising under this Agreement shall be a court of competent jurisdiction in and for Osceola County, Florida.

12.5 CAPTIONS. Captions are for descriptive purposes only and shall not control or alter the meaning of this Agreement as set forth in the text.

12.6 ENTIRE AGREEMENT AND AMENDMENT. This Agreement constitutes the entire agreement between the parties hereto related to the management services for the Recreational Facilities and maintenance of District Property and no modification hereof shall be effective unless made by a supplemental agreement in writing executed by all of the parties hereto.

12.7 NO JOINT VENTURE. Association shall not be deemed to be a partner or a joint venturer with District.

12.8 SEVERABILITY. If any provision of this Agreement, or the application of such provision to any person or circumstances, shall be held invalid, the remainder of the Agreement, or the application of such provision to persons or circumstances other than those to which it is held invalid, shall not be affected thereby.

12.9 SUCCESSORS. Except as otherwise provided herein, all of the provisions, representations, covenants and conditions herein contained shall inure to the sole benefit of and shall be binding upon the parties hereto and their respective representatives, successors, and assigns.

12.10 FURTHER ASSURANCES. Each party agrees to execute and deliver any and all additional instruments and documents and do any and all acts and things as may be necessary or expedient to more fully effectuate this Agreement and carry on the business contemplated hereunder.

12.11 FORCE MAJEURE. Inability of either party to commence or complete its obligations hereunder by the dates herein required resulting from delays caused by strikes, picketing, acts of God, war, governmental action or inaction, emergencies or other causes beyond either party's reasonable control which shall have been timely communicated to the other party, shall extend the period for the performance of the obligations for the period equal to the period(s) of any such delay(s).

12.12 THIRD PARTY BENEFICIARIES. This Agreement is solely for the benefit of the formal parties herein and no right or cause of action shall accrue upon or by reason hereof, to or for the benefit of any third party not a formal party hereto.

12.13 REMEDIES CUMULATIVE. The rights and remedies given in this Agreement and by law to a non-defaulting party shall be deemed cumulative, and the exercise of one of such remedies shall not operate to bar the exercise of any other rights and remedies reserved to a non-defaulting party under the provisions of this Agreement or given to a non-defaulting party by law.

12.14 NO WAIVER. One or more waivers of the breach of any provision of this Agreement by any party shall not be construed as a waiver of a subsequent breach of the same or any other provision, nor shall any delay or omission by a non-defaulting party to seek a remedy for any breach of this Agreement or to exercise the rights accruing to a non-defaulting party of its remedies and rights with respect to such breach.

12.15 RECOVERY OF COSTS AND FEES. In the event either party is required to enforce this Agreement or any provision hereof by court proceedings or otherwise, the prevailing party shall be entitled to recover from the other party all fees and costs incurred prior to or during any litigation or other dispute resolution and including fees incurred in appellate proceedings.

12.16 CONSTRUCTION. This Agreement shall be interpreted without regard to any presumption or rule requiring construction against the party causing this Agreement to be drafted.

[*Remainder of this page intentionally left blank*]

IN WITNESS WHEREOF, the parties hereto have caused this instrument to be duly executed by their duly authorized officers where applicable and sealed as of the date first above written.

ATTEST:

ORMOND STATION COMMUNITY DEVELOPMENT DISTRICT

_____
Secretary/Assistant Secretary

_____
Chair/Vice Chair, Board of Supervisors

WITNESS:

ORMOND STATION HOMEOWNERS ASSOCIATION, INC.

_____
Print Name:_____

_____
_____, President

EXHIBIT A

RECREATIONAL FACILITIES AND DISTRICT PROPERTY DESCRIPTION

Recreational Facilities:
Clubhouse (including the fitness center, office, bathrooms, etc.)
Pool Facilities
Parking Lot
Mailbox Kiosk Pavilions
Sitting Area/Pavilions
Playgrounds
Pocket Parks

District Property:
Entry Monuments
Ponds and Pond Fountains
Common Areas (Landscape and General Recreation Areas Inclusive of Walking Trails)

EXHIBIT B

Community Development District Bidding/Competitive Selection Matrix

Type of Item or Service Needed by the CDD	**Bidding Threshold-** Anything over the listed dollar amount must be obtained through competitive selection (bid, RFP, etc)	**Statutory Authority**
Construction or Improvement of a Public Building, Structure or other Public Construction Works	(a) $405,259.10 total project construction costs except as listed below in (b)** (b) $101,314.77 for electrical work**	§§ 190.033, 255.20, F.S. (2020).
[1]Architectural, Engineering, Landscape Architectural or Registered Surveying and Mapping Services	(a) $325,000.00 for basic construction costs (note at issue is cost of project not dollars spent on services) (b) $35,000.00 for a planning or study activity	§§ 190.033, 287.055, 287.017, F.S. (2020).
[1]Purchase of Goods, Supplies or Materials	$195,000.00	§§ 190.033, 287.017, F.S. (2020).
[1]Maintenance Services or Contracts	$195,000.00	§§ 190.033, 287.017 F.S. (2020).
Insurance (health, life, accident, hospitalization, annuity, legal).	No threshold. All listed services must be bid. Does not apply to liability insurance.	§ 112.08, F.S. (2020).
Contracts for other services	Not required to be bid unless CDD adopts rule, policy or procedure requiring bidding	§ 190.033 F.S. (2020).

[1] The amounts of these items will not adjust unless there is a change in Florida law cited.

Document Number: 326279 Updated: January 11, 2021

Contracts for auditing	Selection based on most qualified under the established factors. Public announcement is required. Compensation may be a factor in the evaluation, but cannot be the sole or predominant factor.	§ 218.391, F.S. (2020).

****See Section 255.20(2), Florida Statutes (2020), which states "The threshold amount of $300,000 for construction or $75,000 for electrical work, as specified in subsection (1), must be adjusted by the percentage change in the Engineering News-Record's Building Cost Index from January 1, 2009, to January 1 of the year in which the project is scheduled to begin." Calculations are current as of January 1, 2021.**

Category Thresholds § 287.017 Fla. Stat. (2020)

Category 1	**$20,000.00**
Category 2	**$35,000.00**
Category 3	**$65,000.00**
Category 4	**$195,000.00**
Category 5	**$325,000.00**

Document Number: 326279 Updated: January 11, 2021